





NOTES

This drawing should be read in conjunction with drawings RBA.025/1001, 1002, 1003, 1004 and 1006


Survey Information on this drawing relating to dimensions and areas is subject to verification

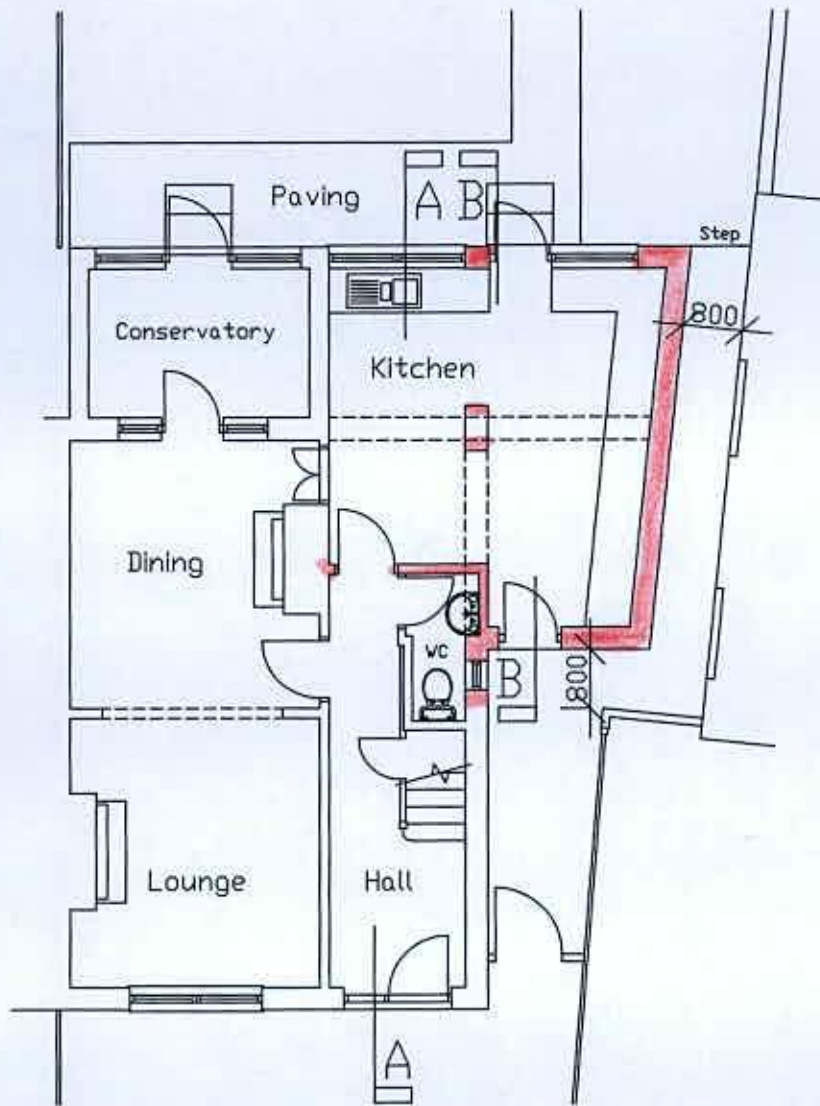

GROUND FLOOR PLAN

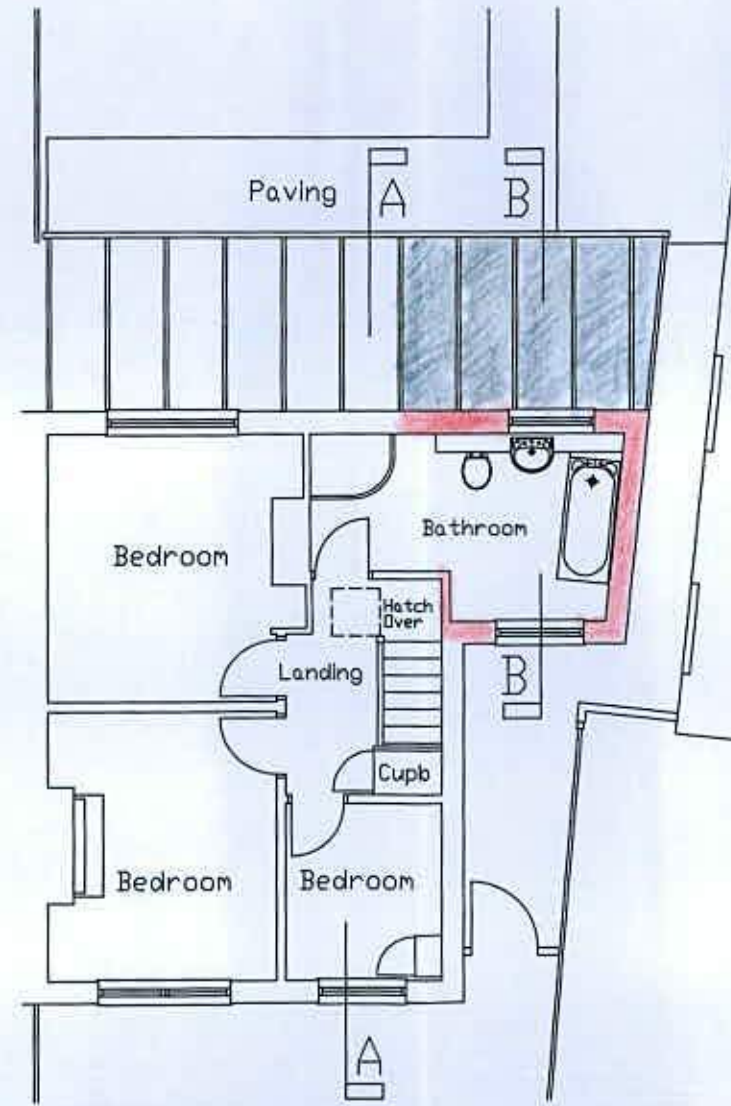

FIRST FLOOR PLAN

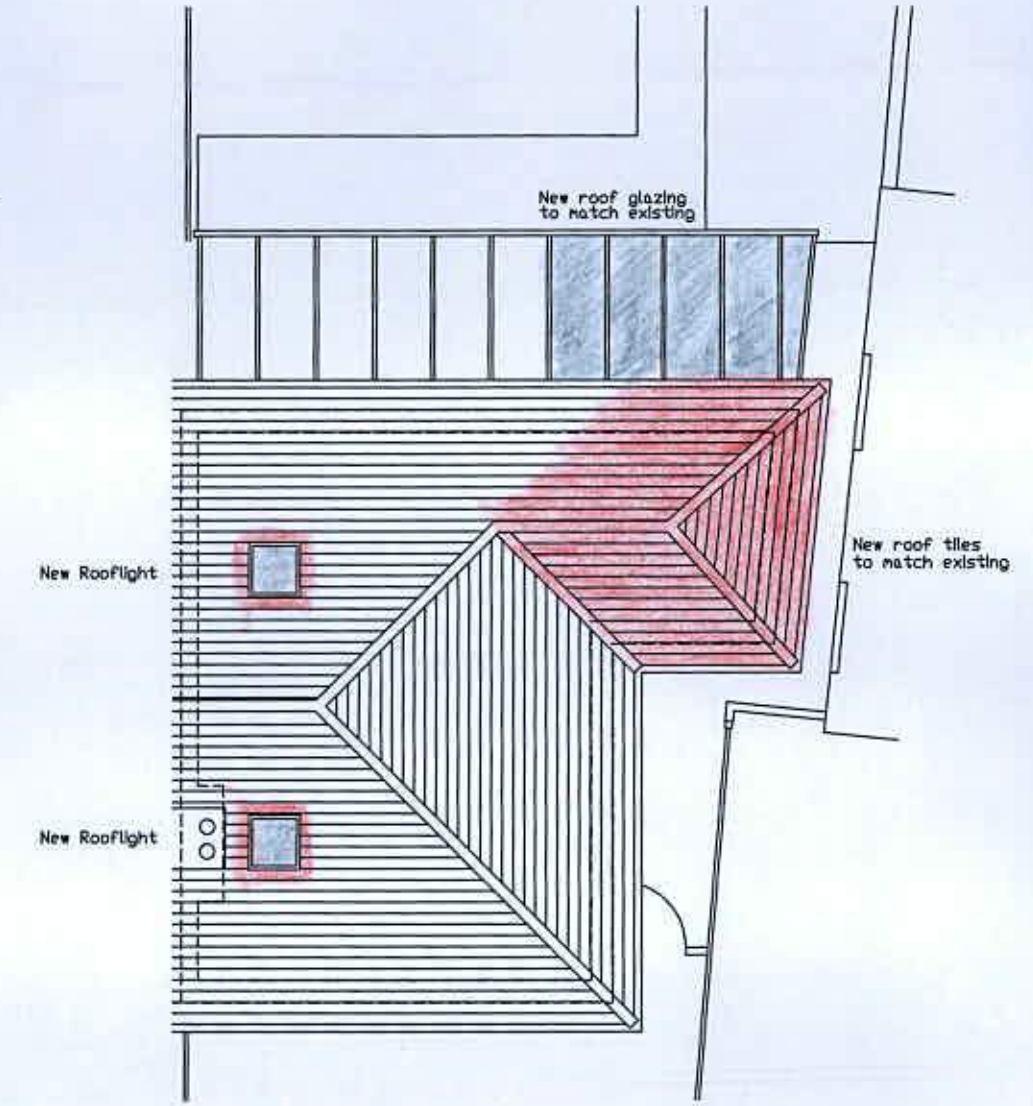

ROOF PLAN

computer reference Murphy.1005	project Proposed Alterations to House at 75 Mead Lane, Bognor Regis West Sussex PO22 8AP Mr and Mrs D Murphy	scale 1:100	title Plans as Proposed	job no. RBA.025	drwg no. 1005	rev
drawn by JTR		date SEP'18				