


NOTES


This drawing should be read in conjunction with drawings

RBA.025/1001, 1002, 1003, 1004 and 1005


Survey Information on this drawing relating to dimensions and areas is subject to verification

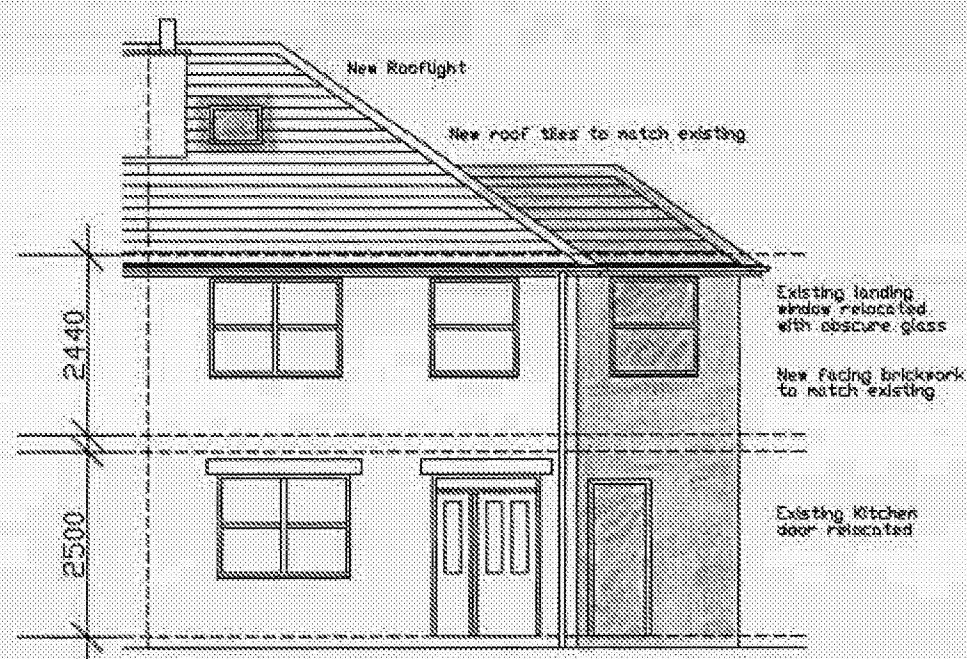


FRONT ELEVATION

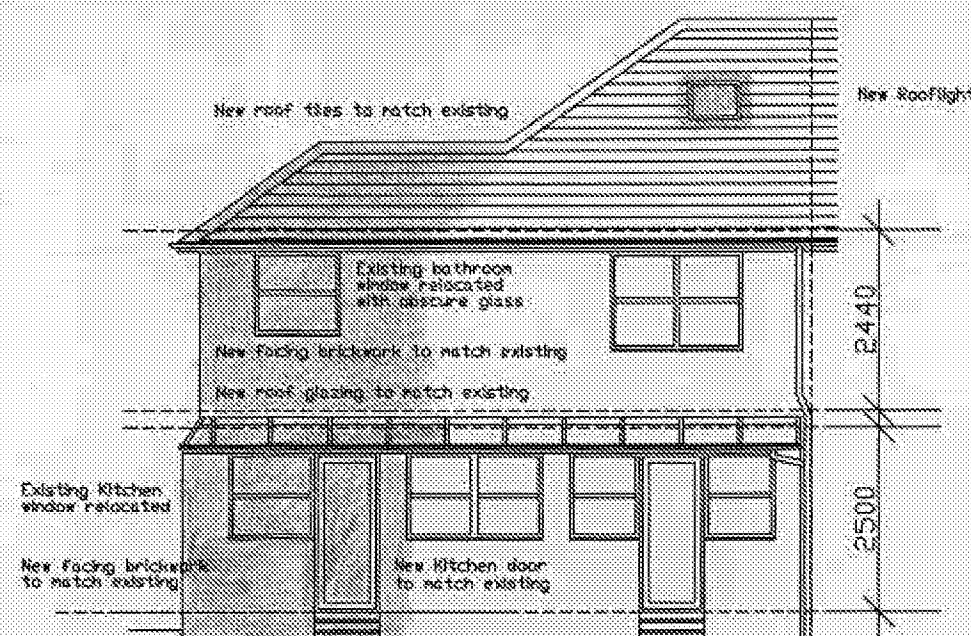


REAR ELEVATION

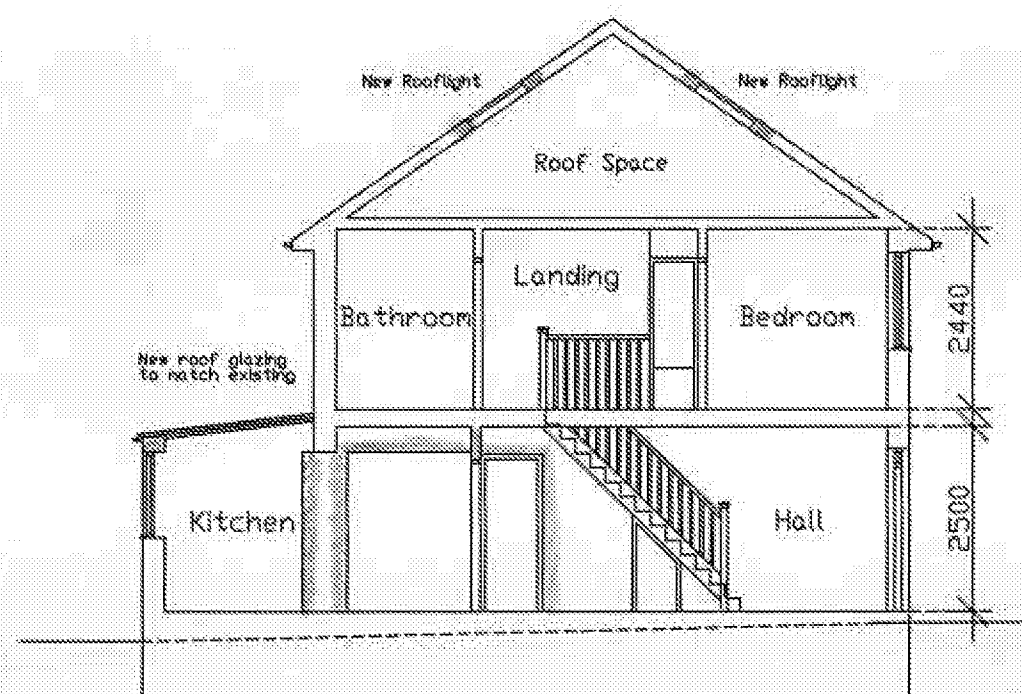

SECTION A-A

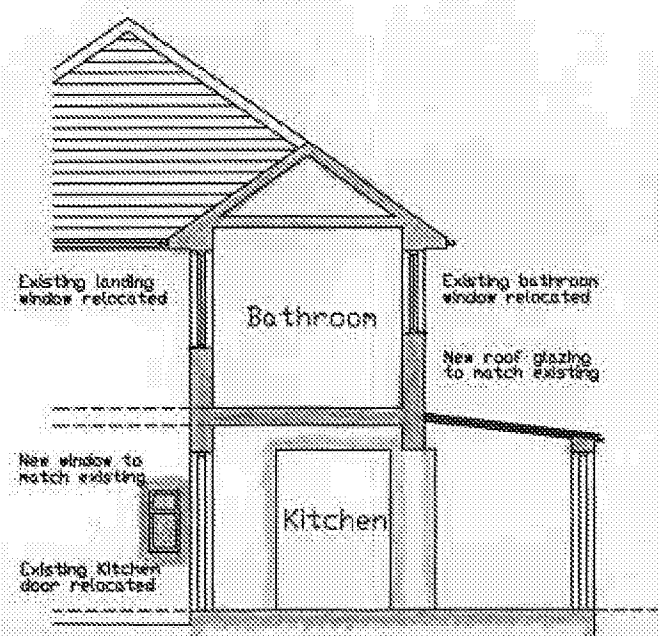

SECTION B-B

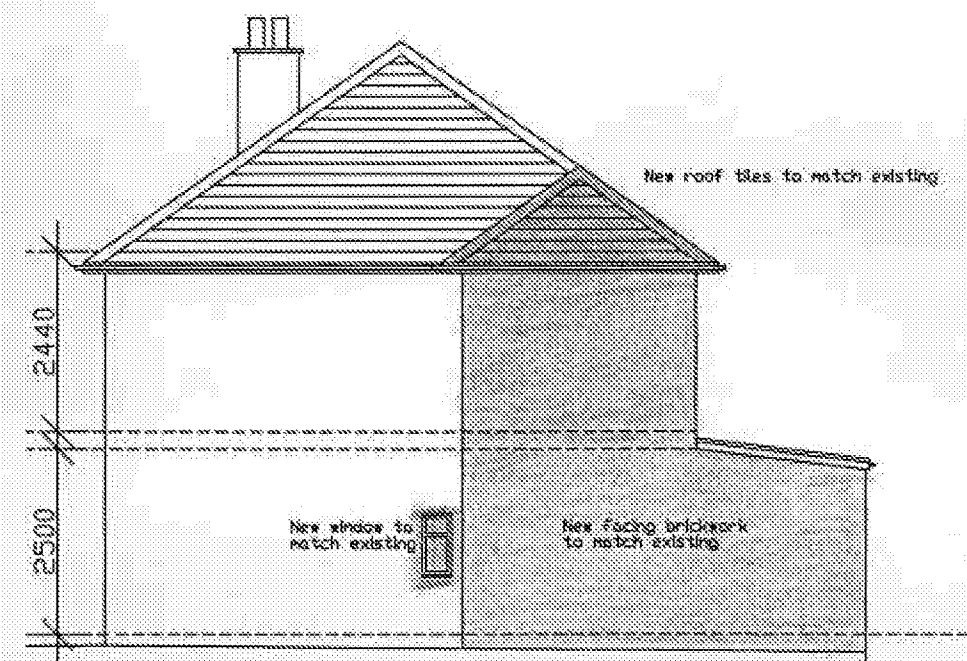

SIDE ELEVATION

computer reference Murphy.1006	project Proposed Alterations to House at 75 Mead Lane, Bognor Regis West Sussex PO22 8AP Mr and Mrs D Murphy	scale 1:100	title Sections and Elevations as Proposed	job no. RBA.025	dwg no. 1006	rev.
drawn by JTR		date SEP'18				