



NOTES

This drawing should be read in
conjunction with drawings
RBA.025/1001, 1002, 1003, 1005 and 1006


Survey Information on this drawing
relating to dimensions and areas is
subject to verification

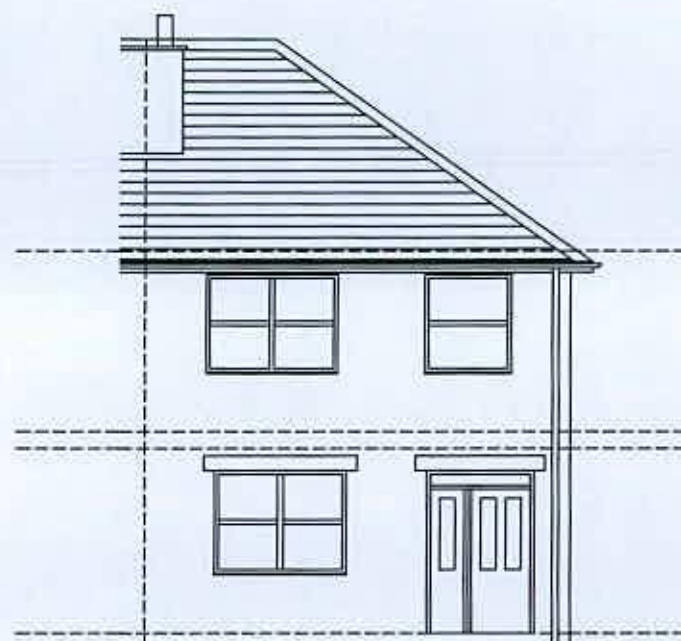


FRONT ELEVATION

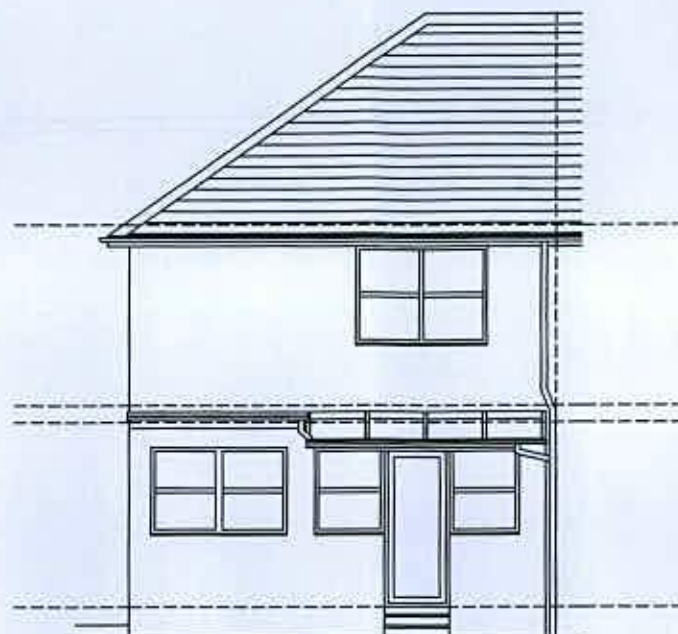

REAR ELEVATION

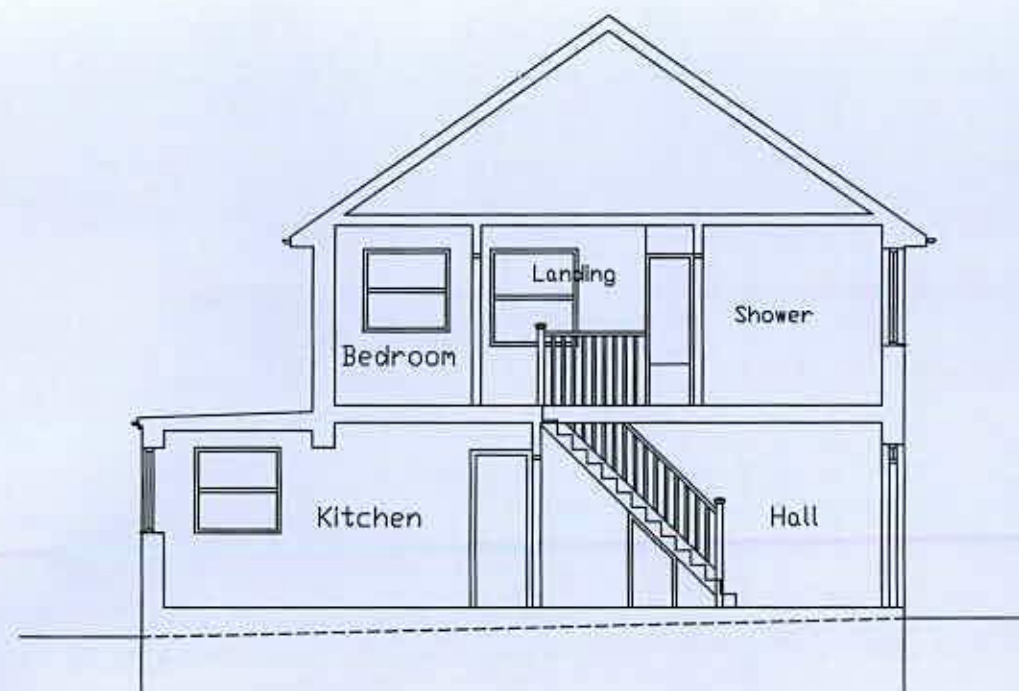

SECTION A-A

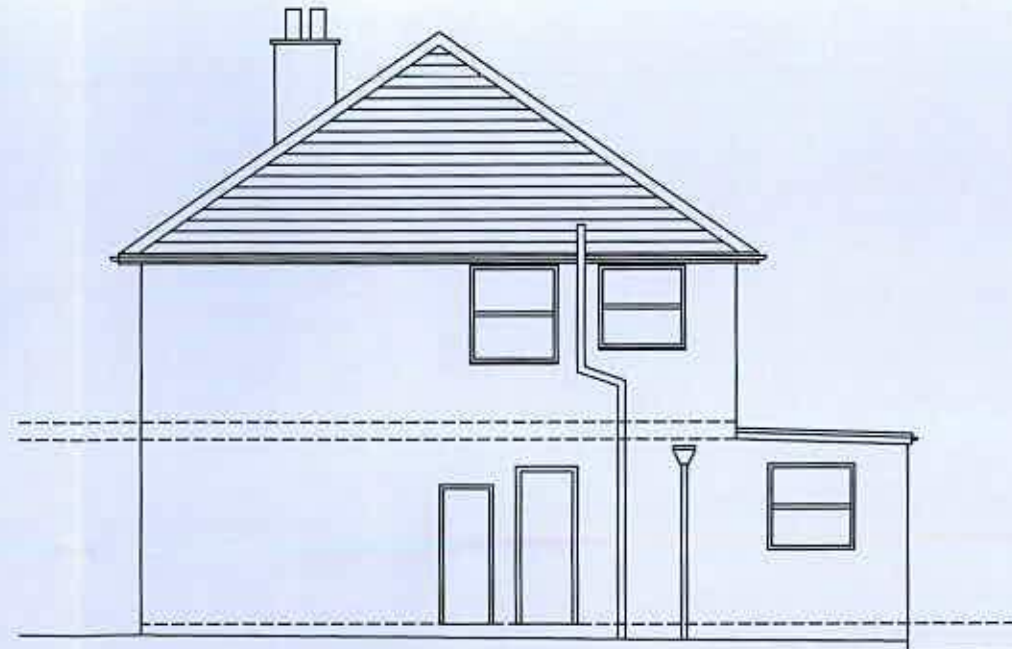

SIDE ELEVATION

computer reference Murphy.1004	project Proposed Alterations to House at 75 Mead Lane, Bognor Regis West Sussex PO22 8AP Mr and Mrs D Murphy	scale 1:100	title Sections and Elevations as Existing	job no. RBA.025 / 1004	drwg no. 1004	rev
drawn by JTR		date SEP'18				