


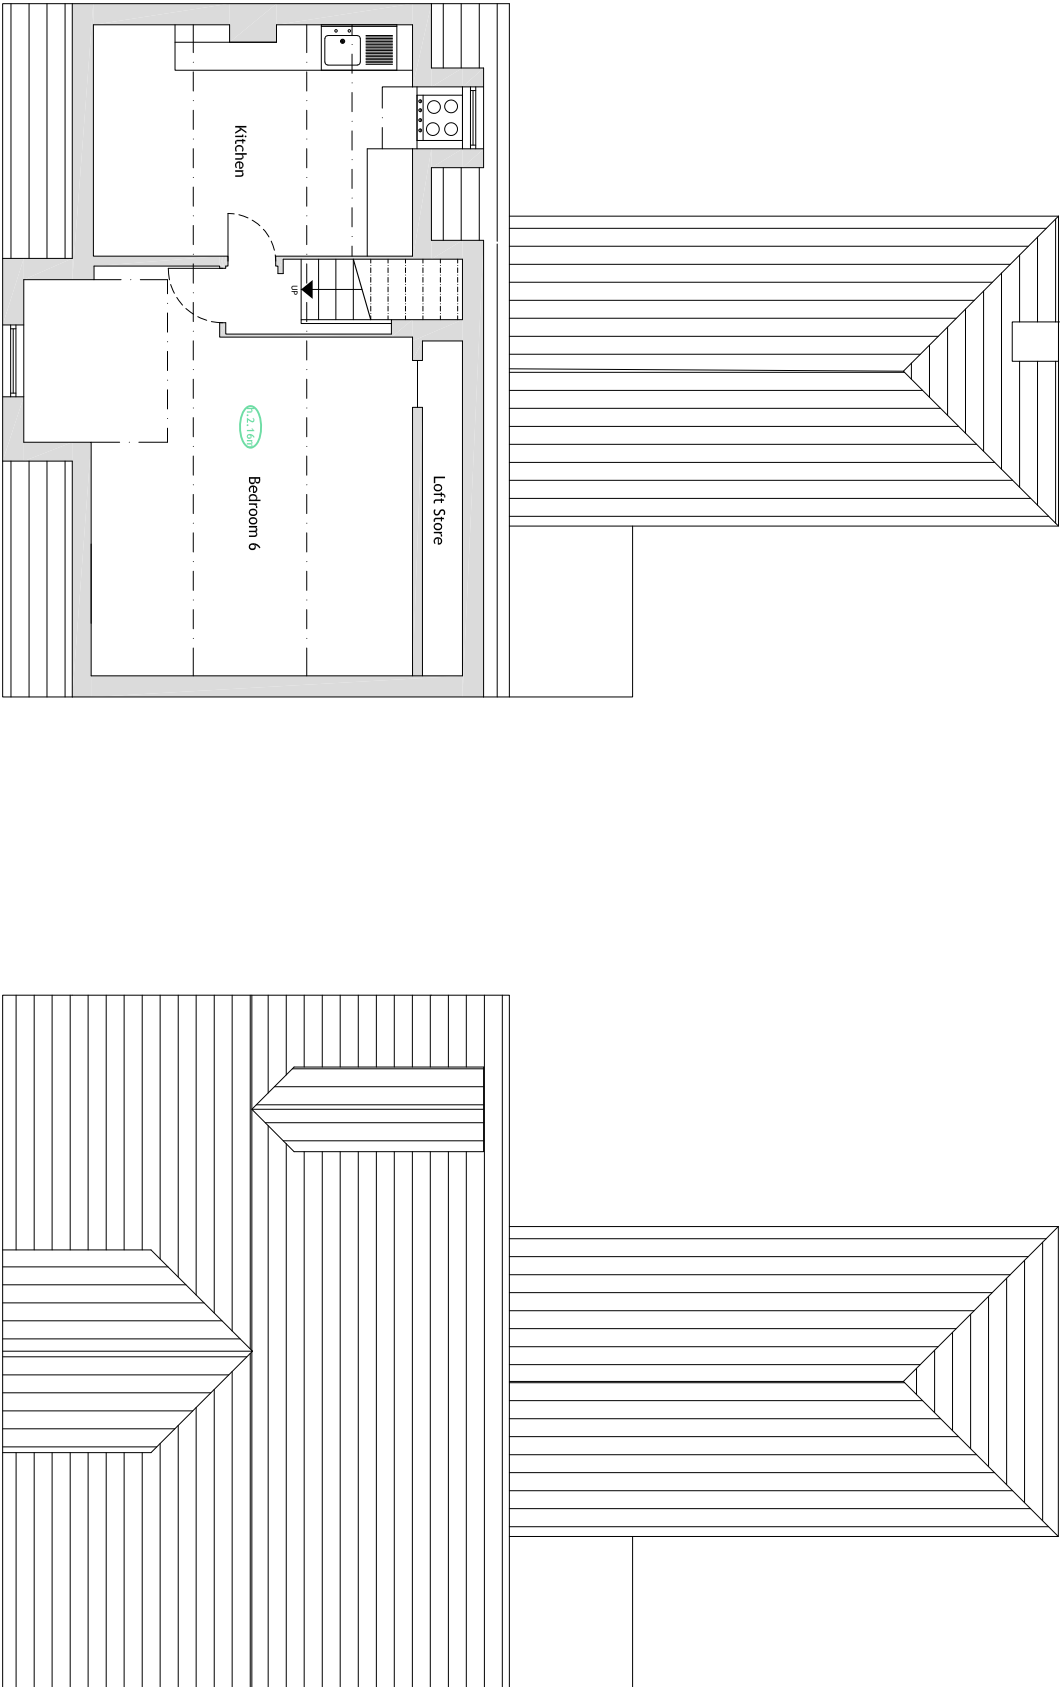

+02 Second Floor Plan 1:100

+03 Roof Plan 1:100

Printing Notes - This document is A3 Size
To print this document accurately to the
intended scale, ensure that print settings
are set to 'Actual Size' or 'No scaling'
Do not print 'Fit to page'
Drawings not for construction

A3
page



Scale in Metres 1:100
0 1 2 3 4 5



Telephone 01273 271 250 Mobile 07811 270 338
info@brightonleaseplans.co.uk - www.brightonleaseplans.co.uk
Brighton Lease Plans is a trading name of Revolver Creative Ltd

address

29a Station Rd
Bognor Regis
PO21 1QD

title

Existing Plans
JP Capital Ltd

client

date

April 2019
drg. no. 18-B67-11

scale

as shown@A3
revision. A