


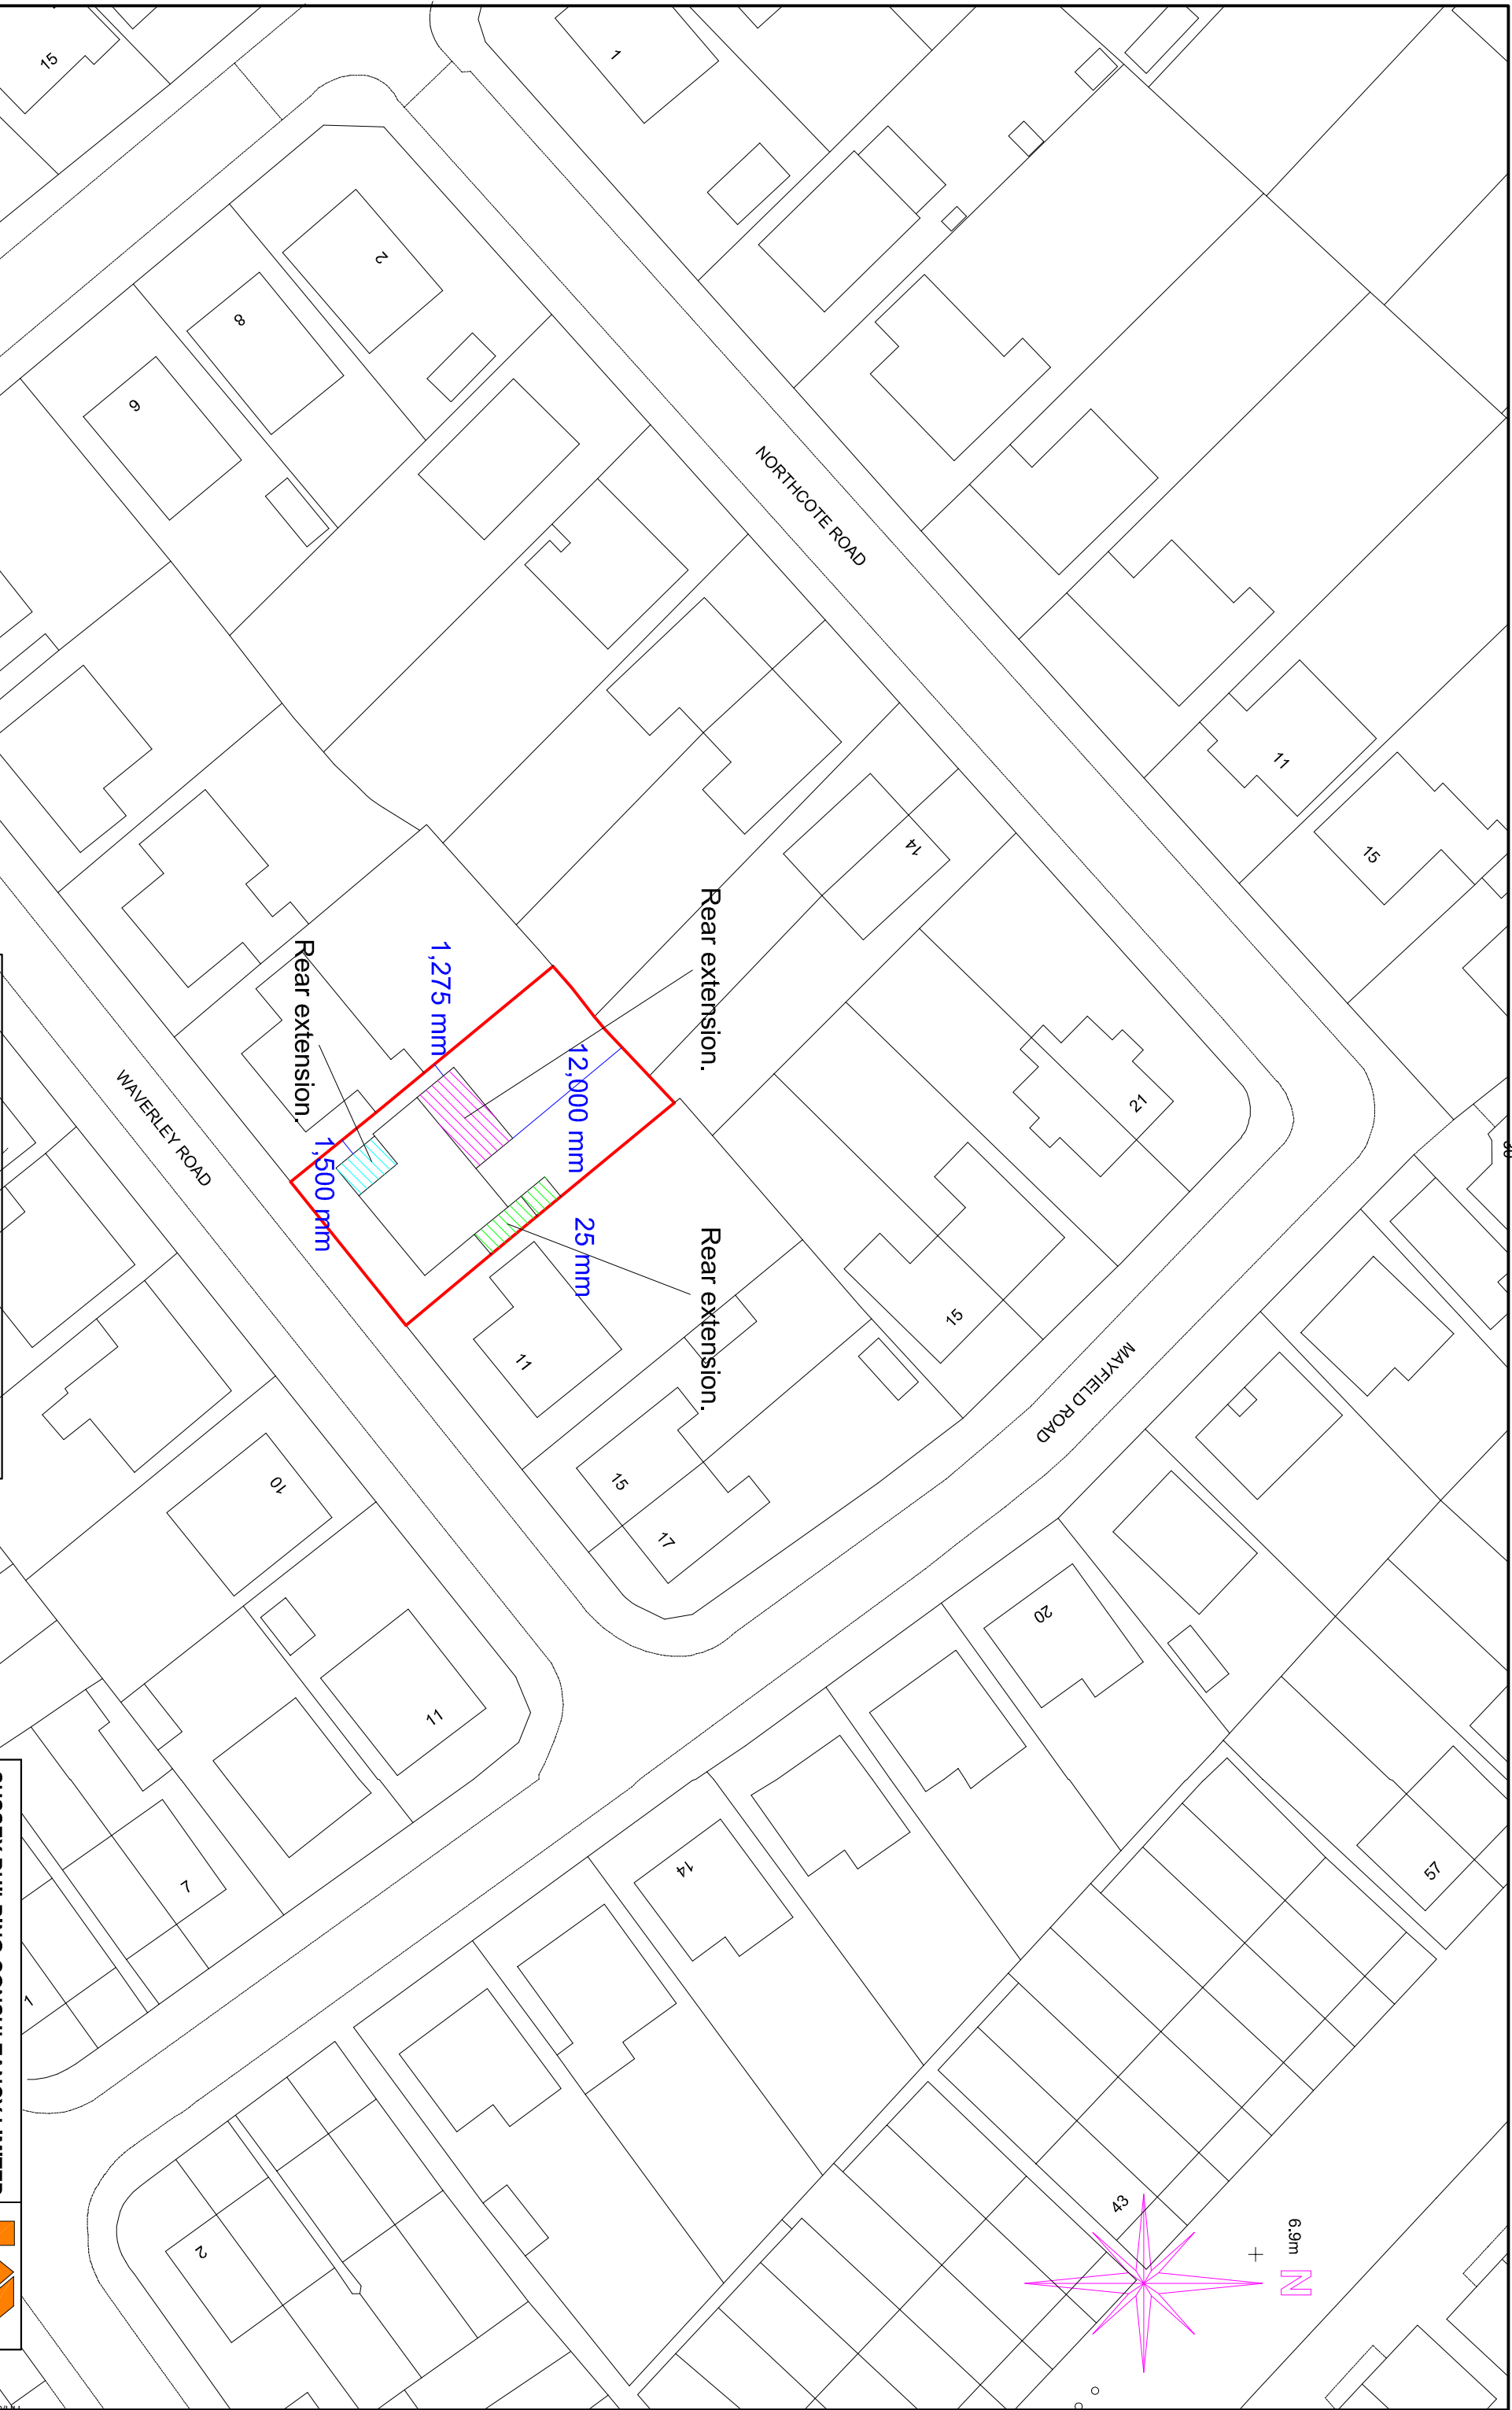

Site Plan (scale 1:500)

SUSSEX BUILDING CONSULTANCY LIMITED

9 WAVERLEY ROAD, NORTH BERSTED
BOGNOR REGIS, WEST SUSSEX.
SCALE - 1/500 REV - DATE - 16/10/2020



LABC
partner
3 NORTHCOTE ROAD
BOGNOR REGIS
PO21 9LZ
TEL/FAX - (01243) 581379