




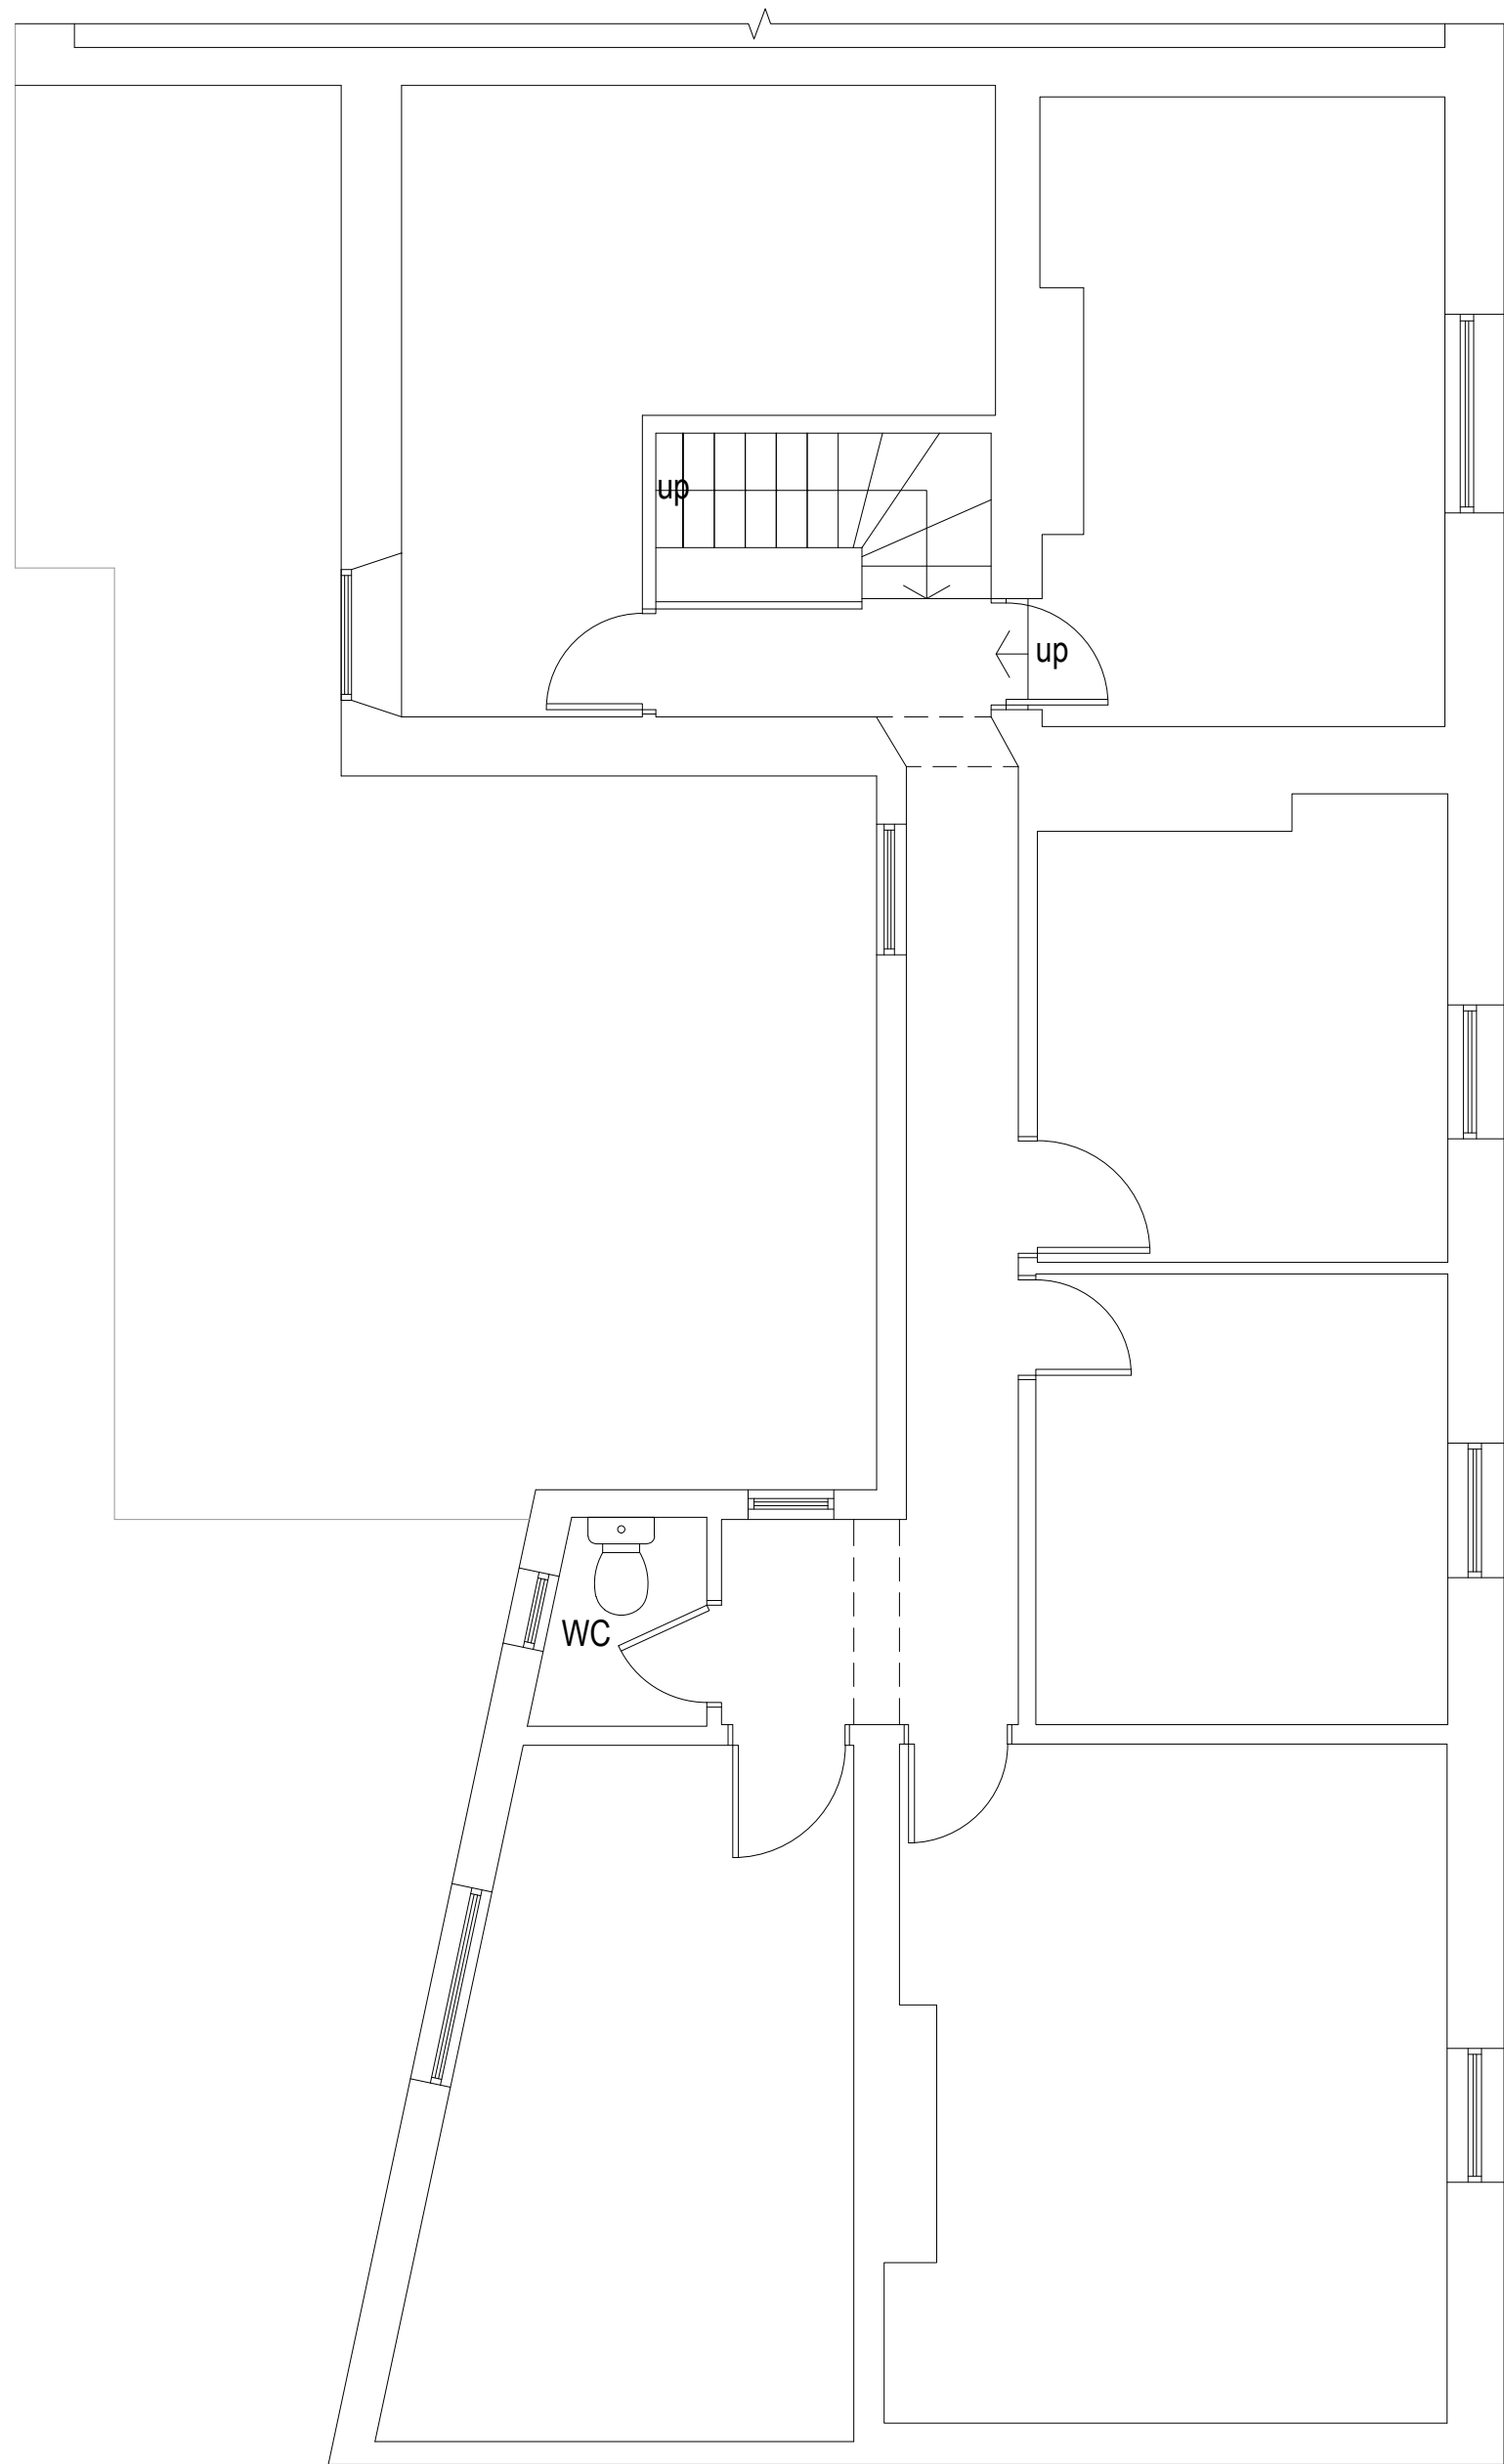

Existing Rear Second Floor Plan 1:50

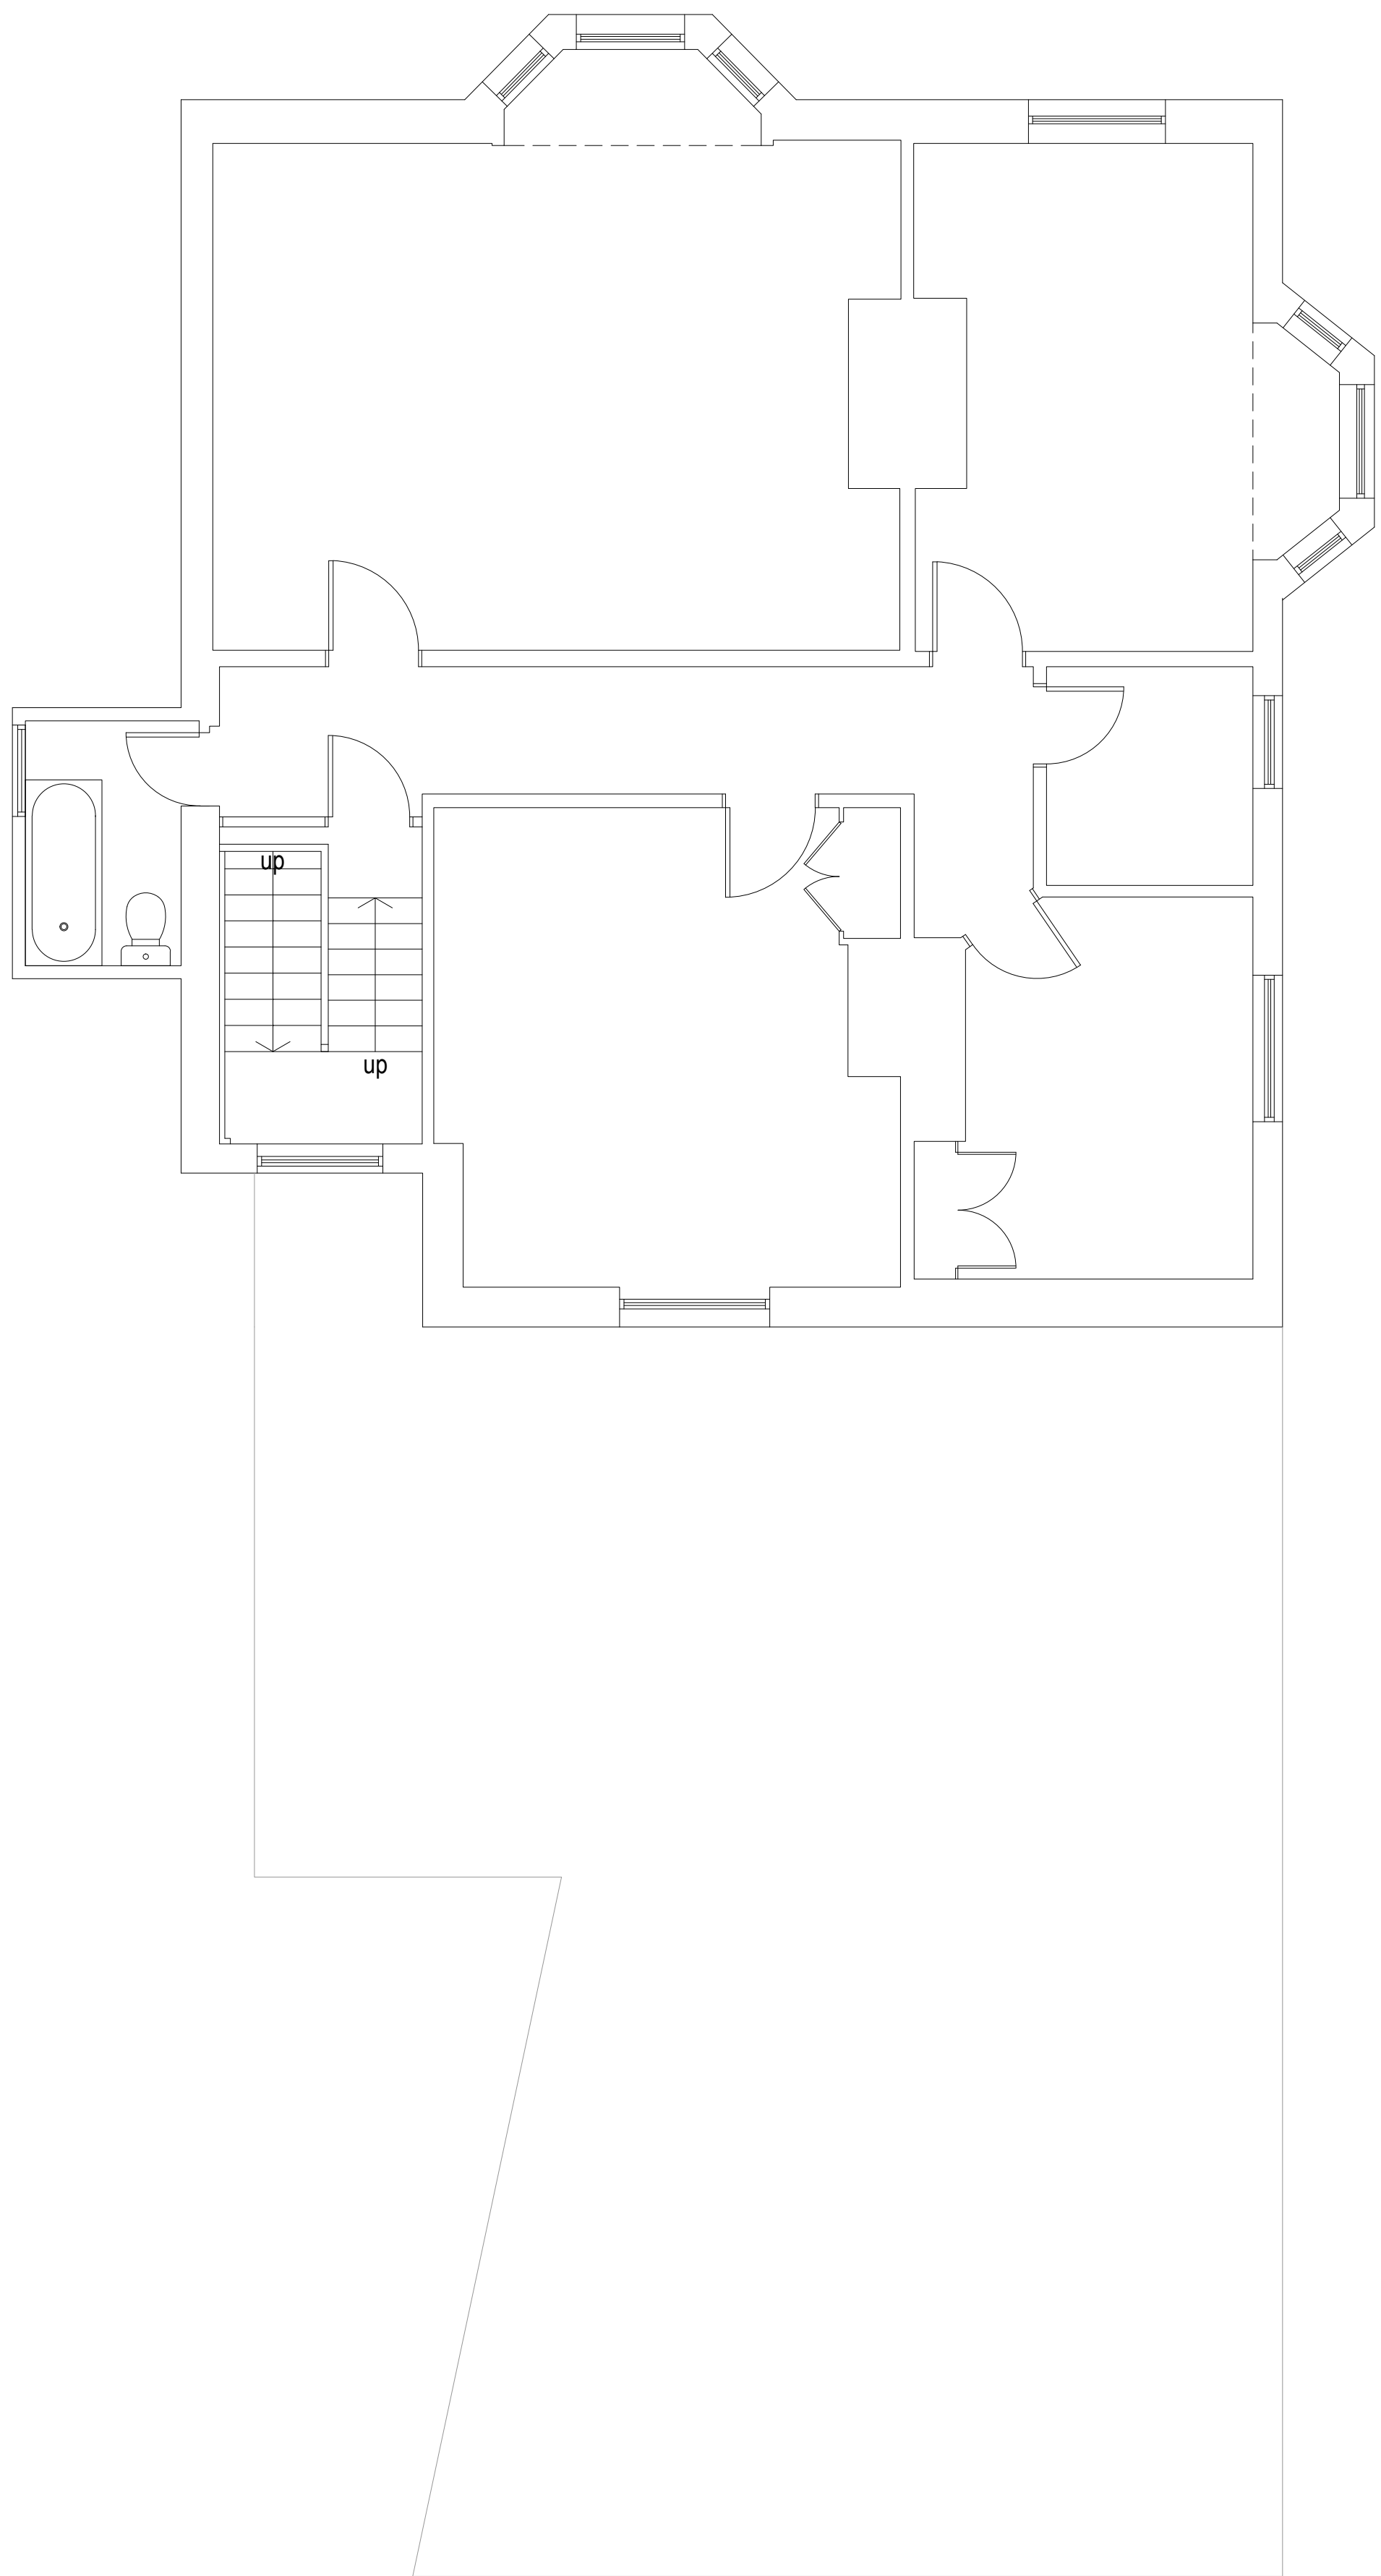

Existing Front Second Floor Plan 1:50

 

amendments

bpm

Architectural
Services Ltd.

client	SPP		
project	Ancient Mariner 59 West Street Bognor Regis PO21 1XB		
project ref.	2553	Drawing No.	02
drawing title	Existing front and rear second floor plans		
drawn by	L.F.		
date	June 21	scale	1:50@ A1
www.bpmnet.co.uk info@bpmnet.co.uk			
Do not scale off drawing, check all dimensions on site before all work is commenced. All goods materials workmanship to conform with current building regs BSS and COPs			