



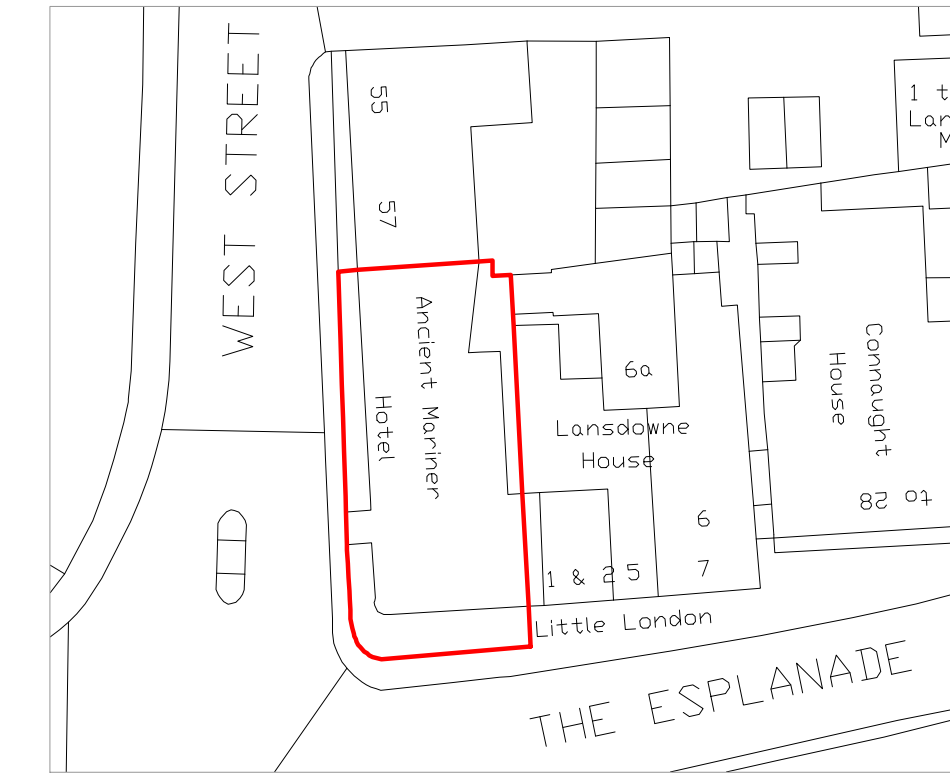

Block plan 1:500

1:500 0 10 20 30 40 50m

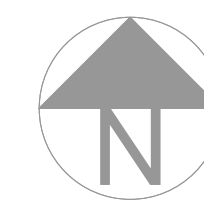

Proposed Front Elevation 1:100



Proposed Side Elevation 1:100

amendments

bpm | Architectural Services Ltd.

client	SPP
project	Ancient Mariner 59 West Street Bognor Regis PO21 1XB
project ref.	2553 Drawing No. 06
drawing title	Proposed elevations
drawn by	L.F.
date	June 21 scale 1:100@ A1
	www.bpmnet.co.uk info@bpmnet.co.uk

Do not scale off drawing, check all dimensions on site before all work is commenced. All goods materials workmanship to conform with current building regs BSS and COP's

1:100 0 1 2 3 4 5 6 7 8 9 10m