




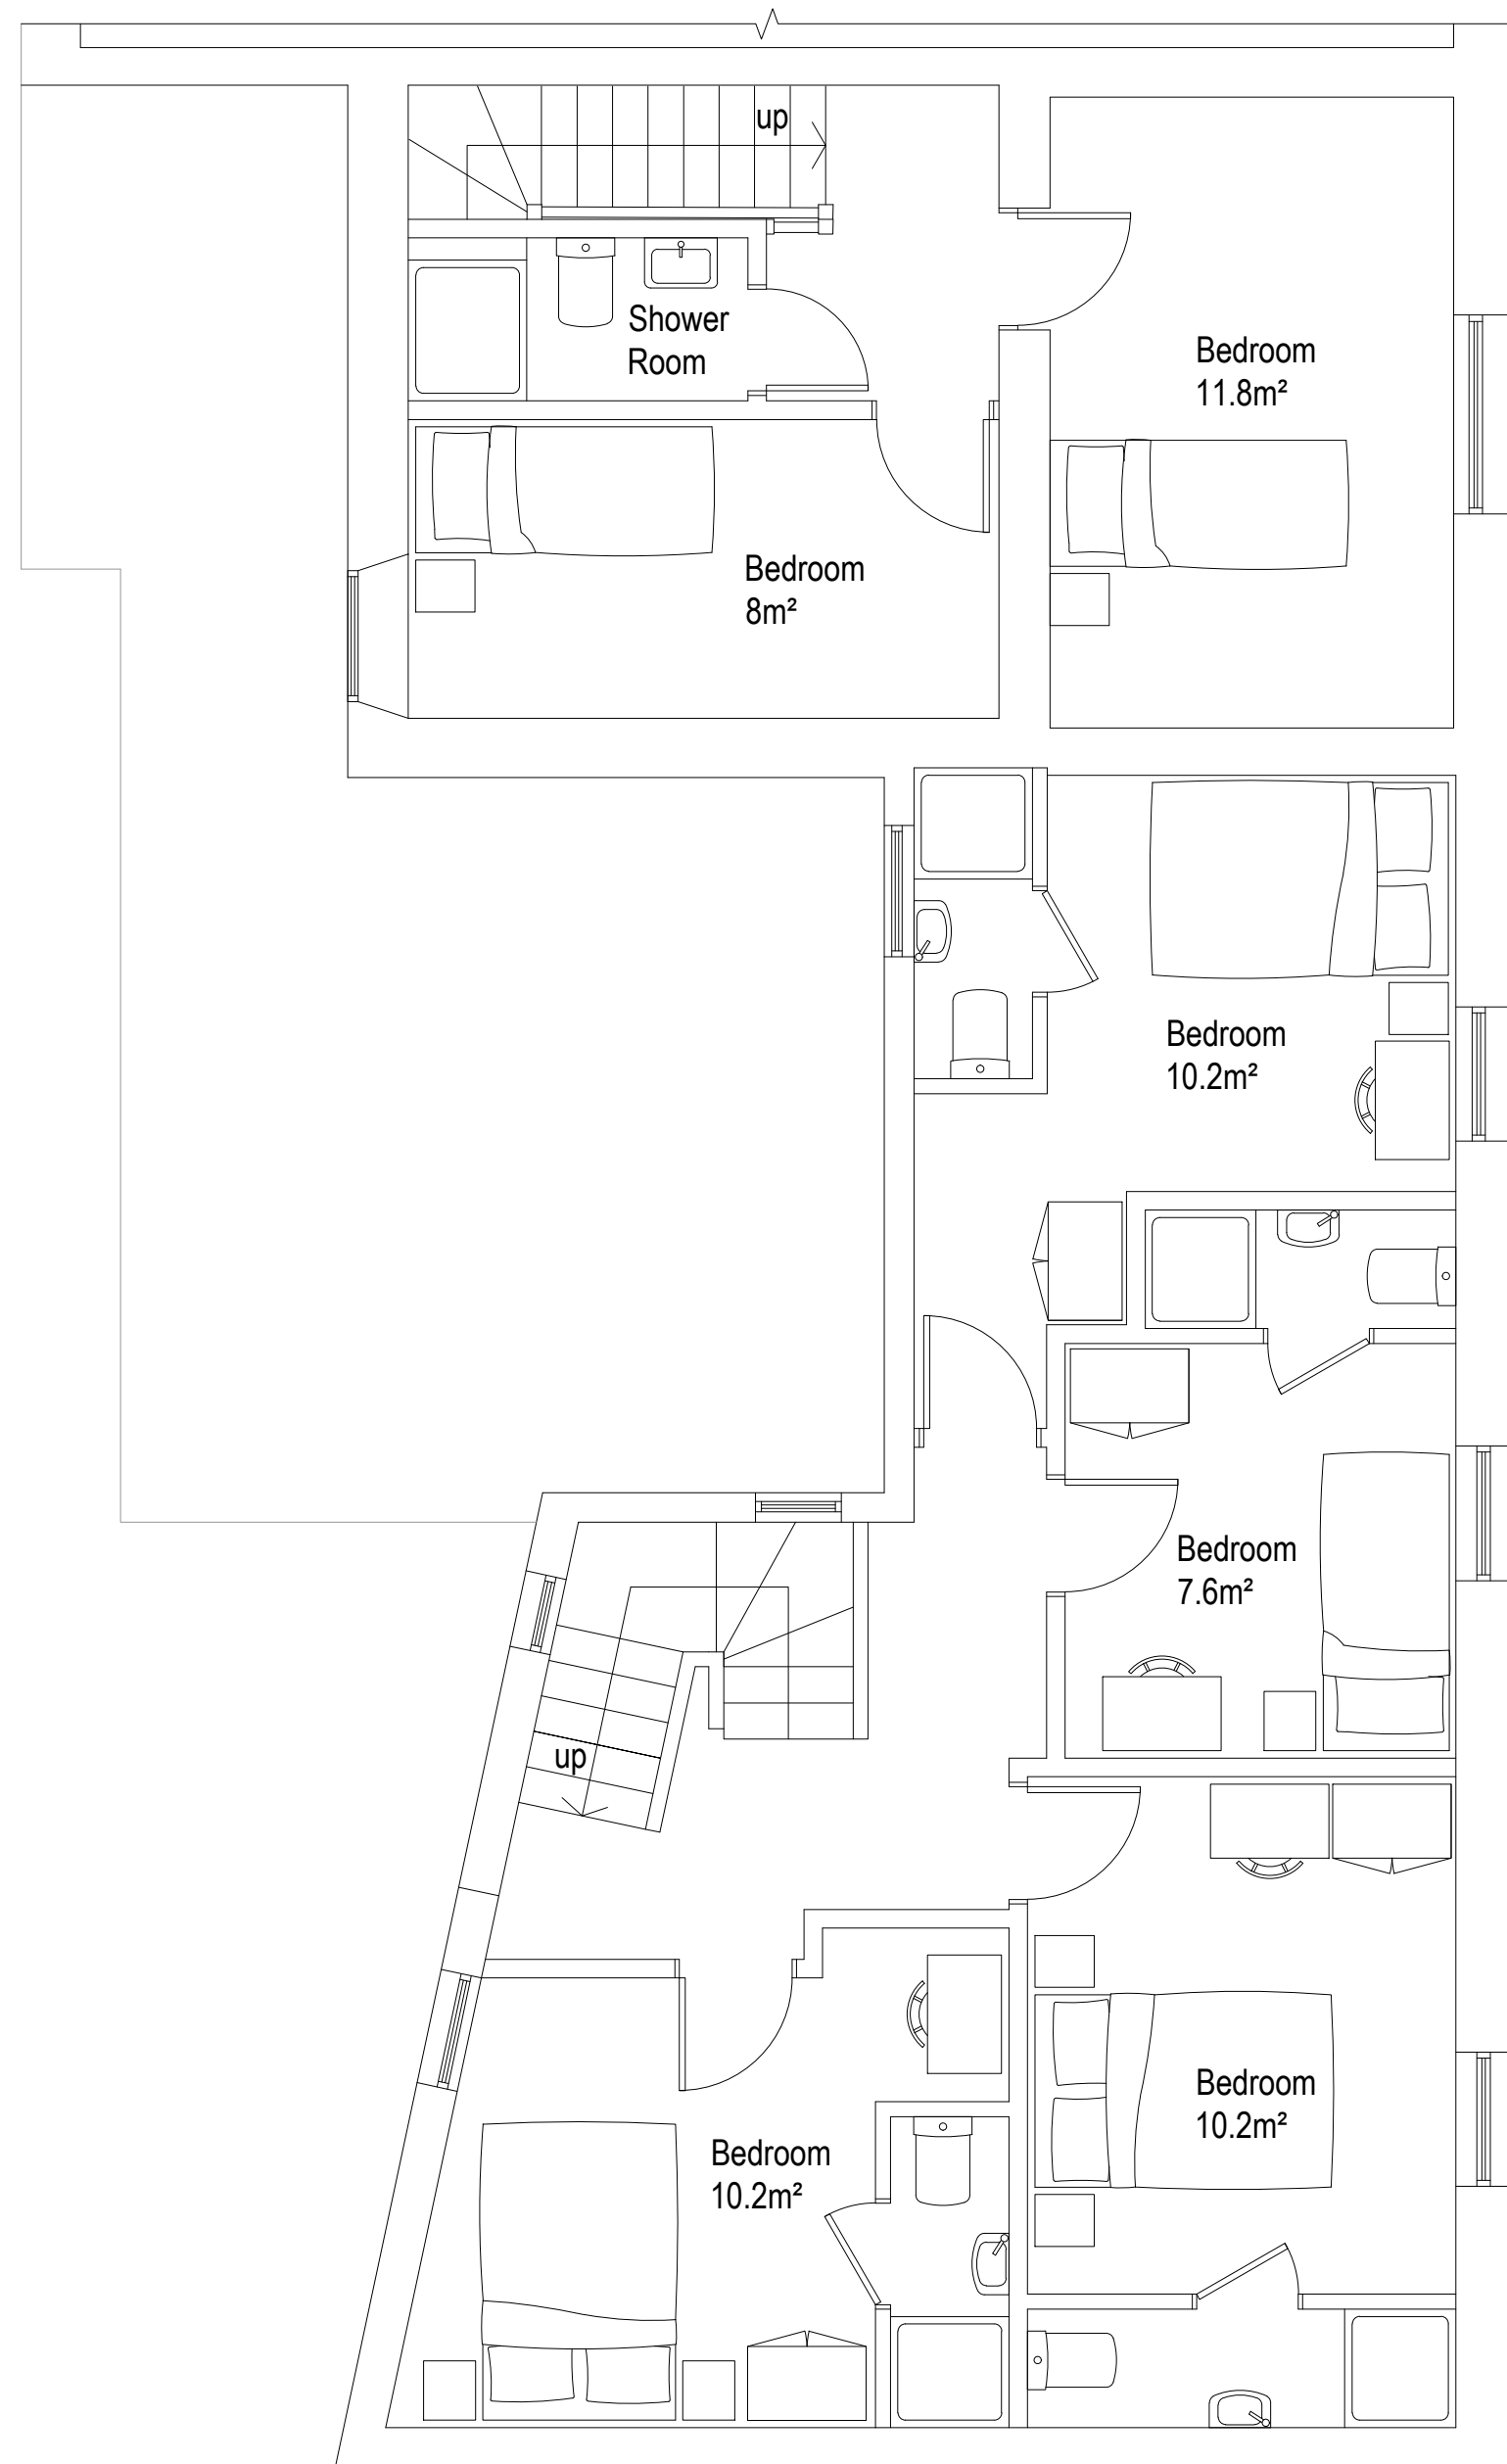

Proposed Rear Second Floor Plan 1:50

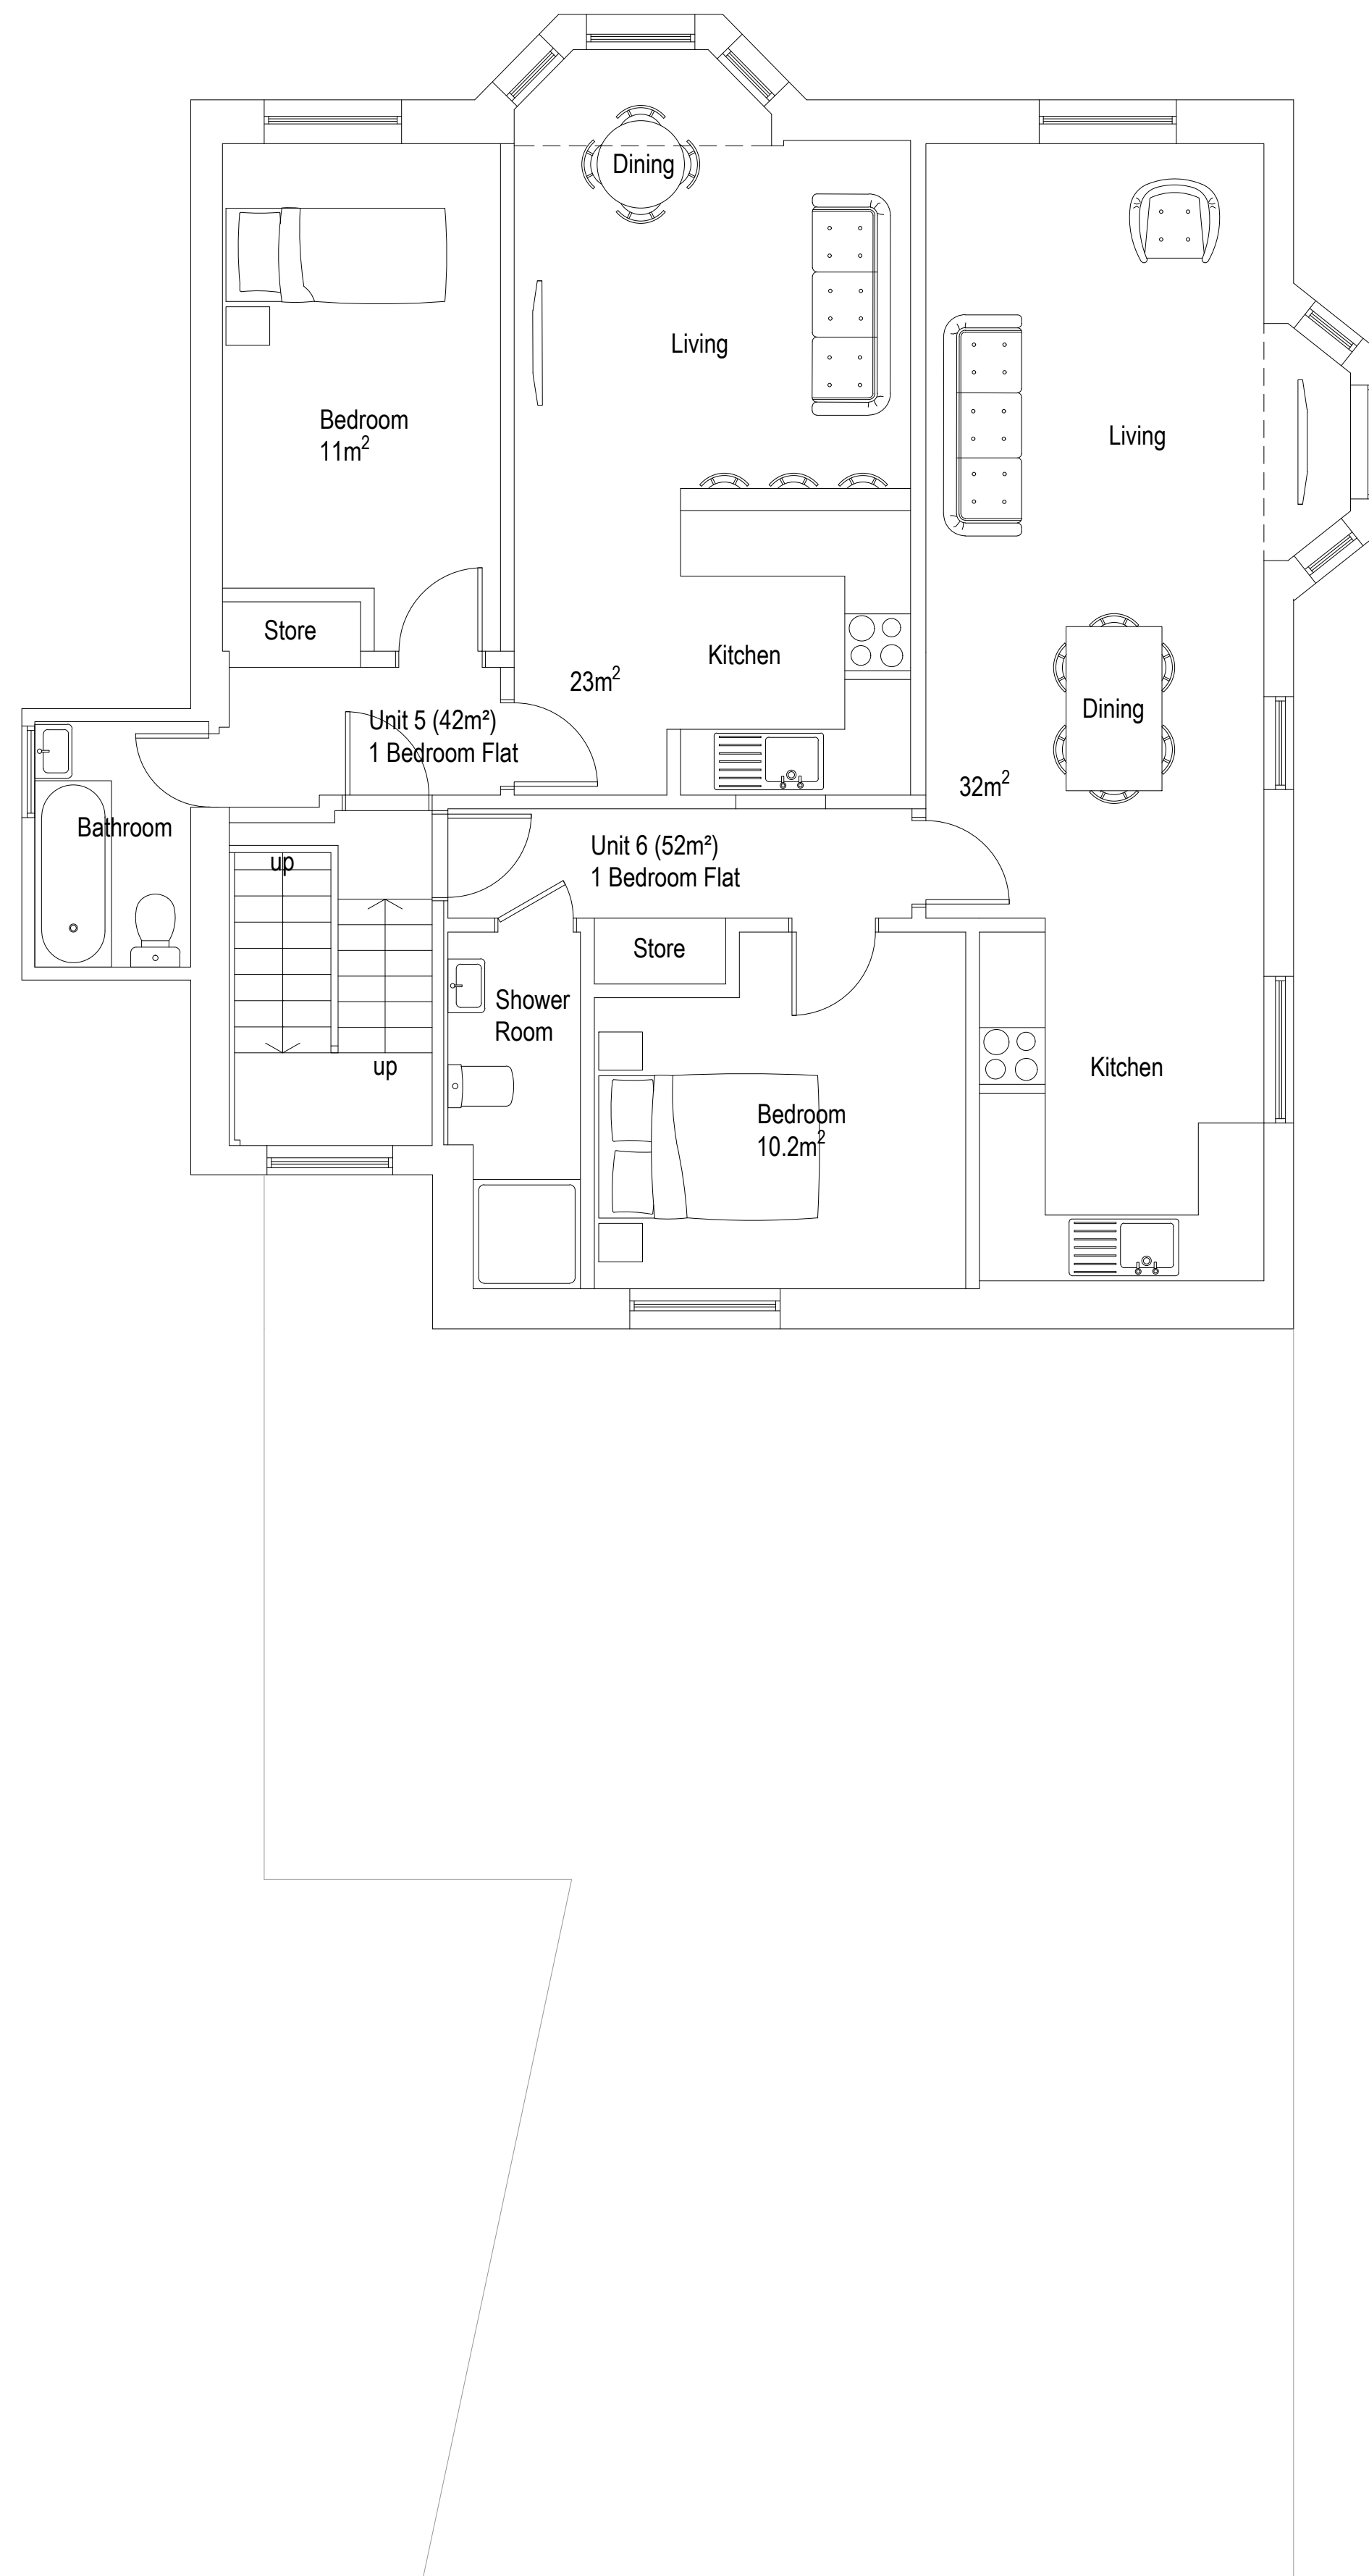

Proposed Front Second Floor Plan 1:50

 

amendments	
client	SPP
project	Ancient Mariner 59 West Street Bognor Regis PO21 1XB
project ref.	2553
drawing No.	05
drawing title	Proposed front and rear second floor plans
drawn by	JB / AW
date	Aug 21
scale	1:50@ A1
www.bpmnet.co.uk	info@bpmnet.co.uk
Do not scale off drawing, check all dimensions on site before all work is commenced. All goods materials workmanship to conform with current building regs BSS and COPs	