




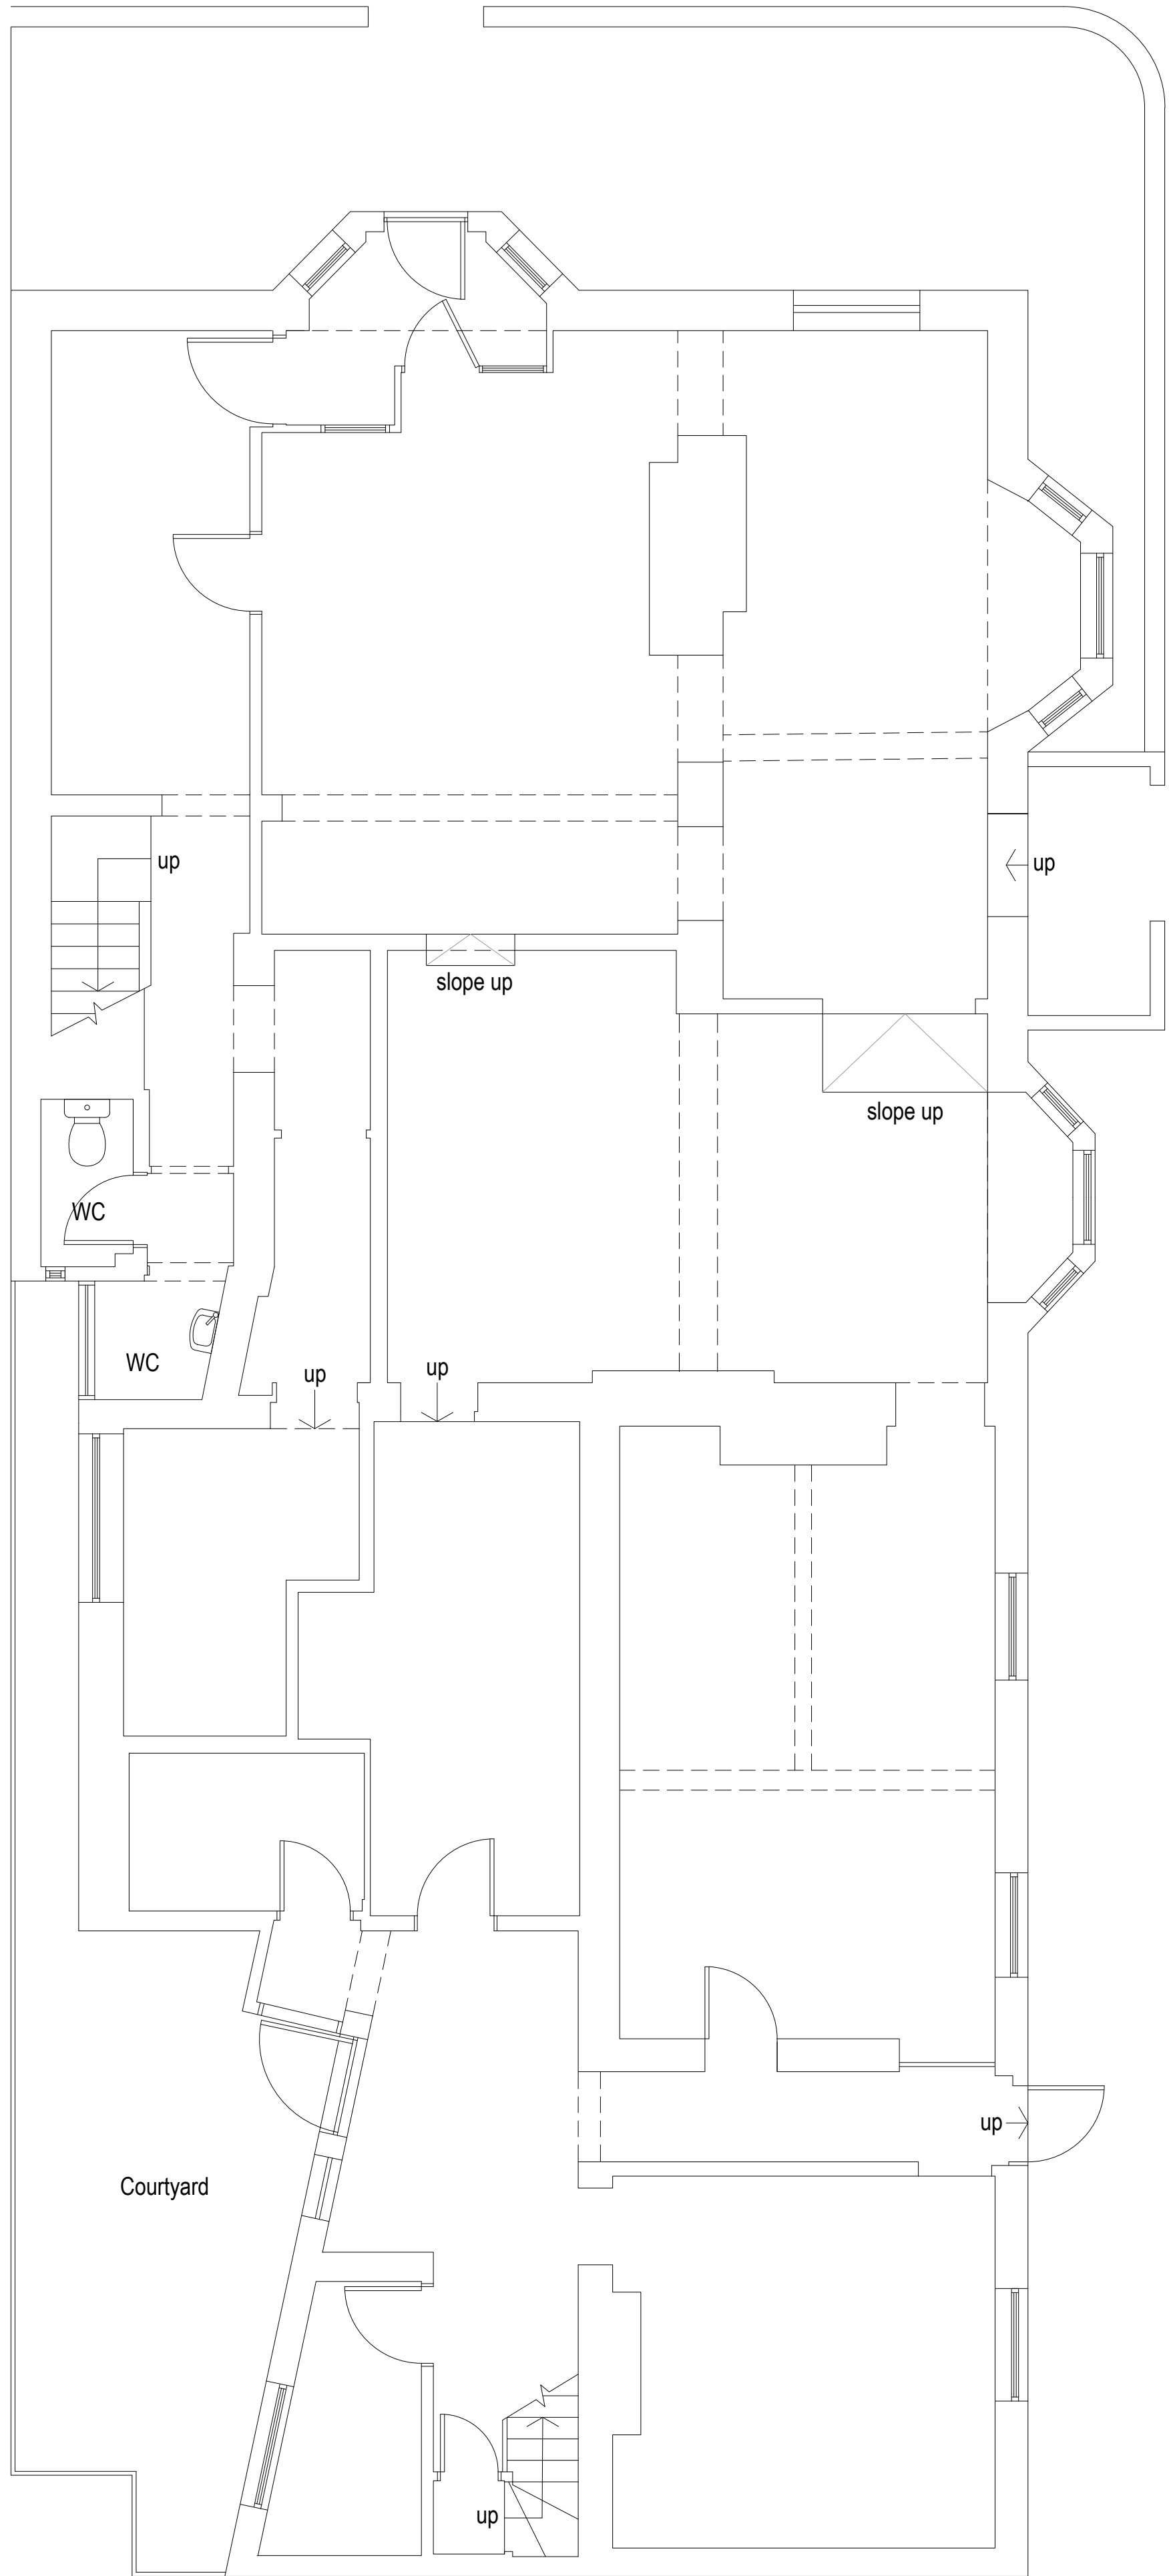

Existing Ground Floor Plan 1:50

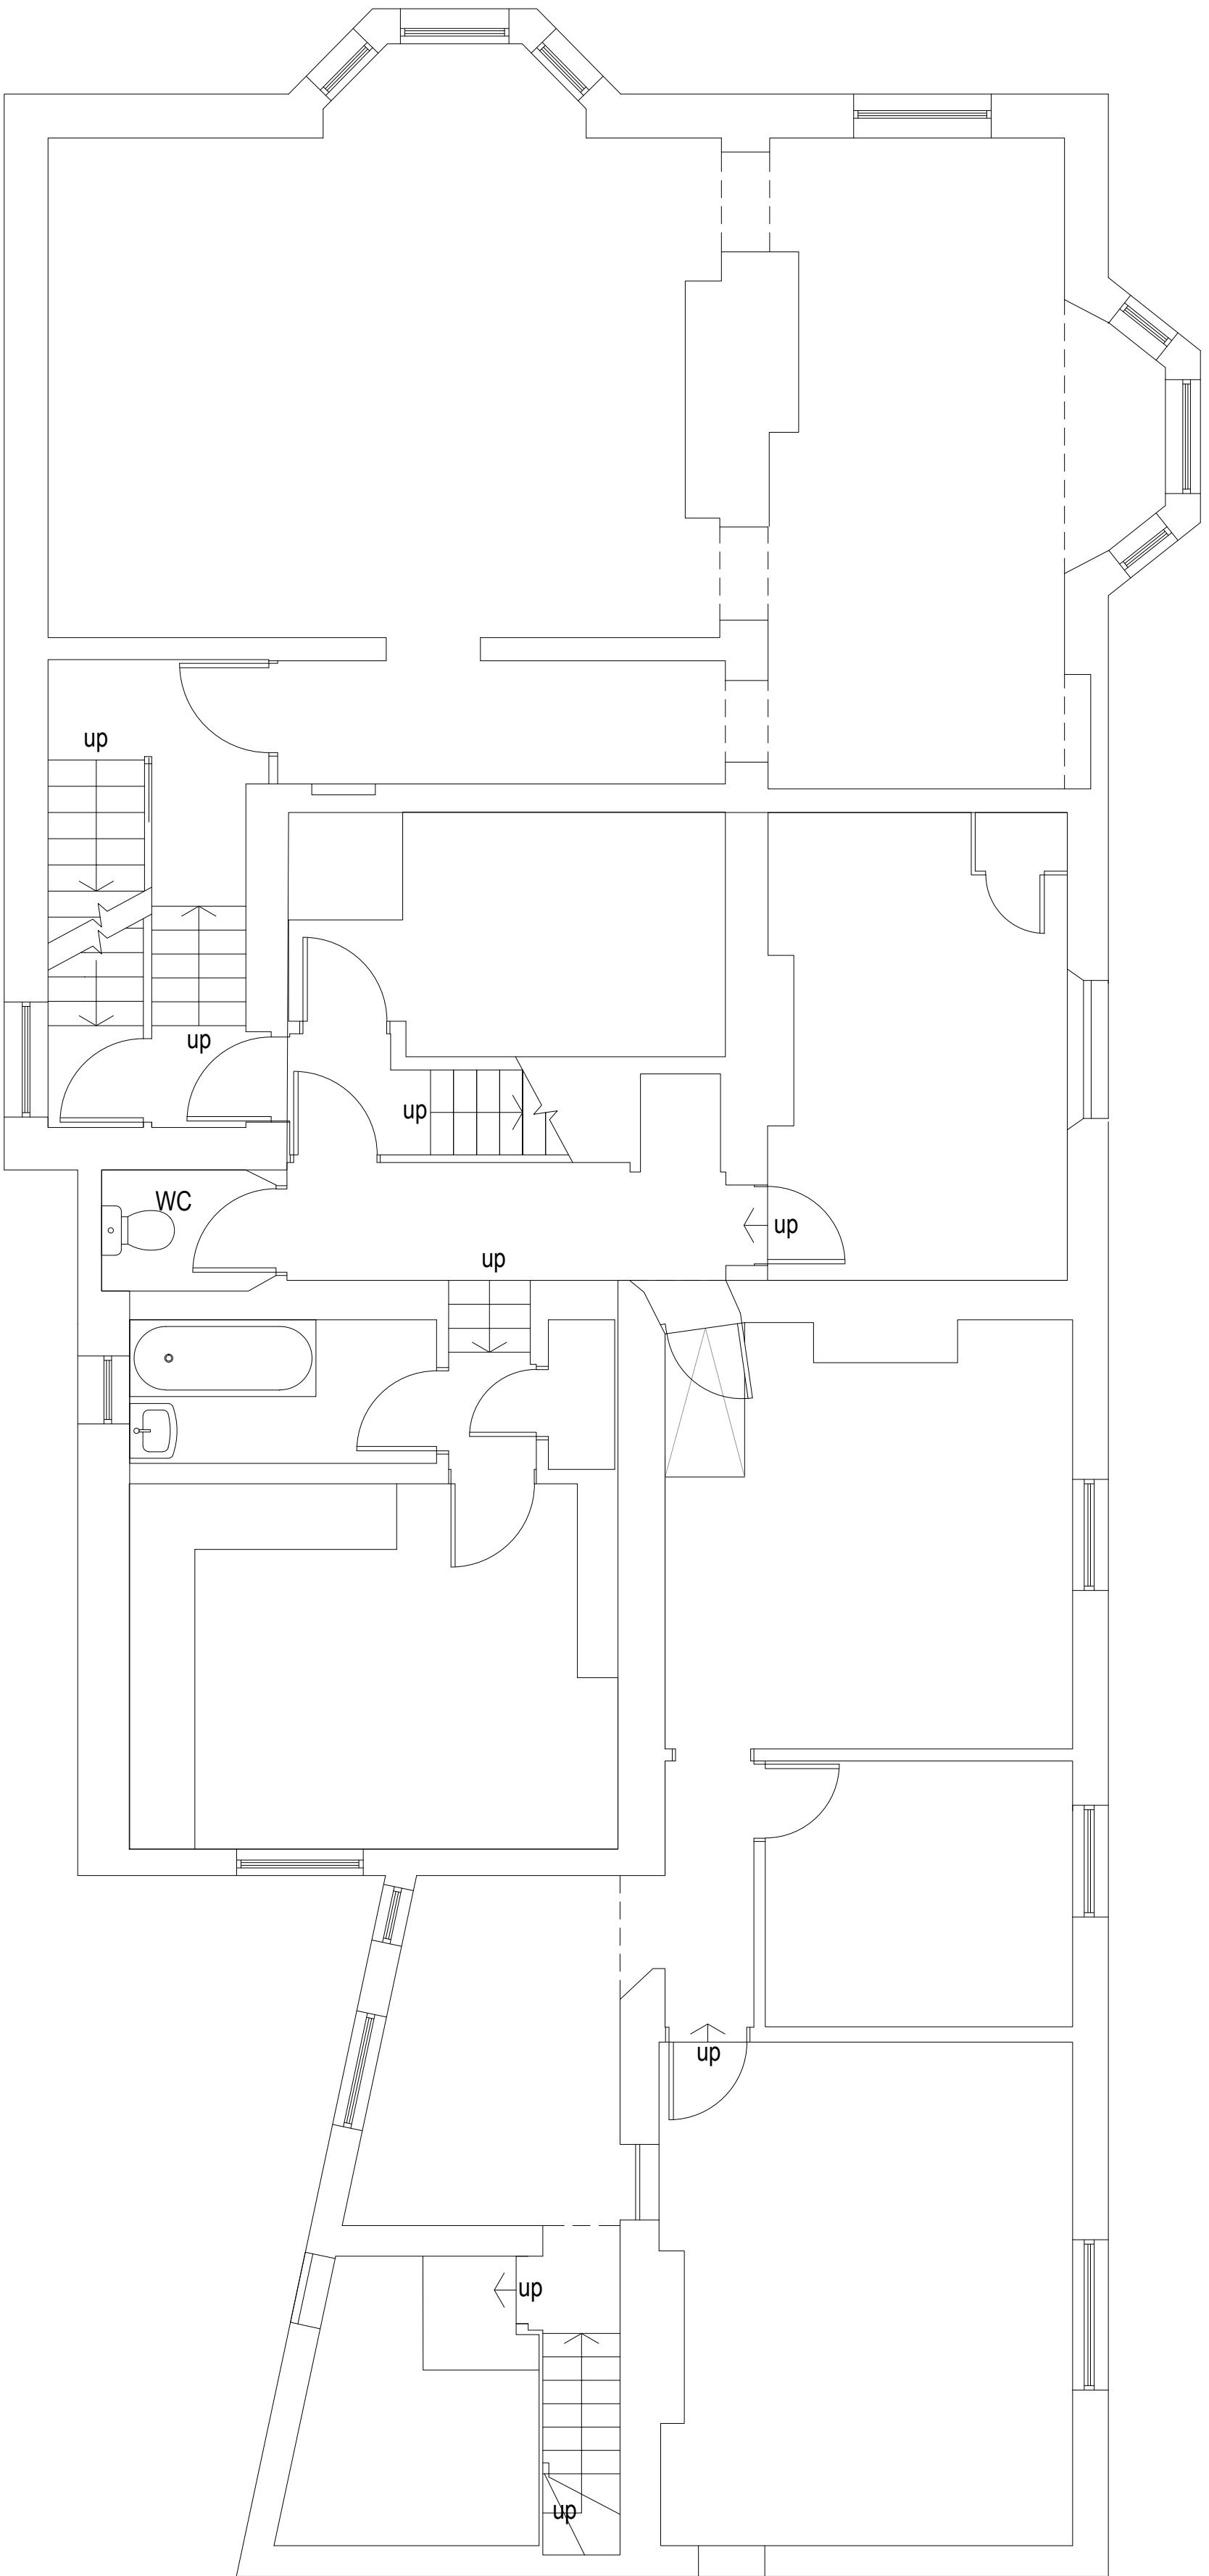

Existing First Floor Plan 1:50

 

amendments	
client	SPP
project	Ancient Mariner 59 West Street Bognor Regis PO21 1XB
project ref.	2553
Drawing No.	01
drawing title	Existing ground and first floor plans
drawn by	L.F.
date	June 21
scale	1:50@ A1
	www.bpmnet.co.uk info@bpmnet.co.uk
Do not scale off drawing, check all dimensions on site before all work is commenced. All goods materials workmanship to conform with current building regs BSS and COP's	