



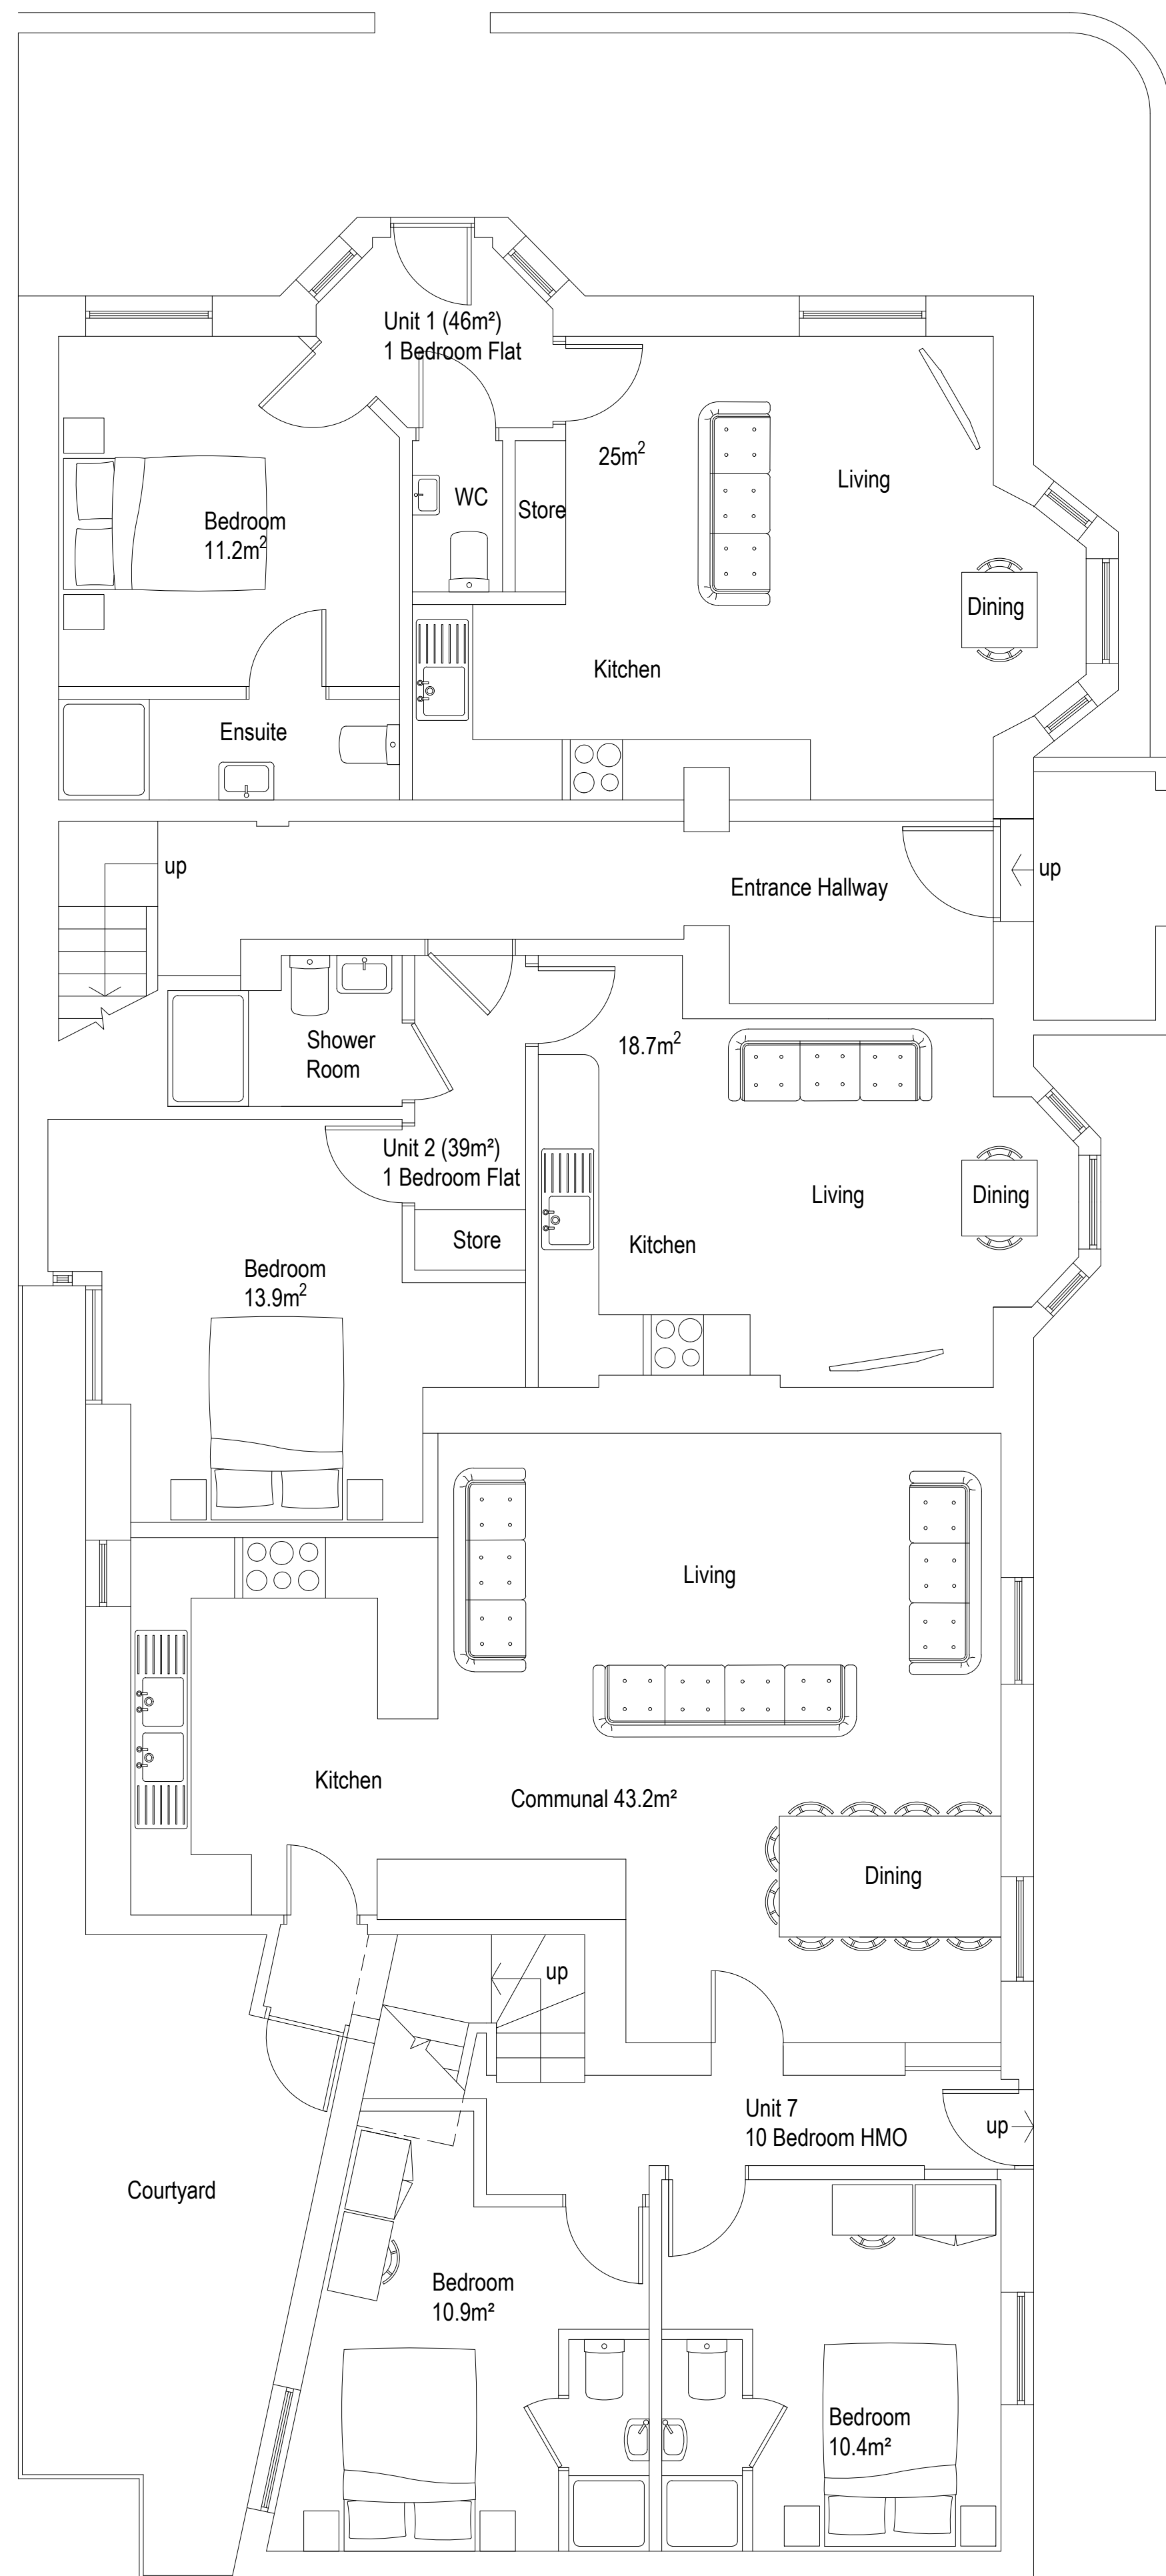

Proposed Ground Floor Plan 1:50

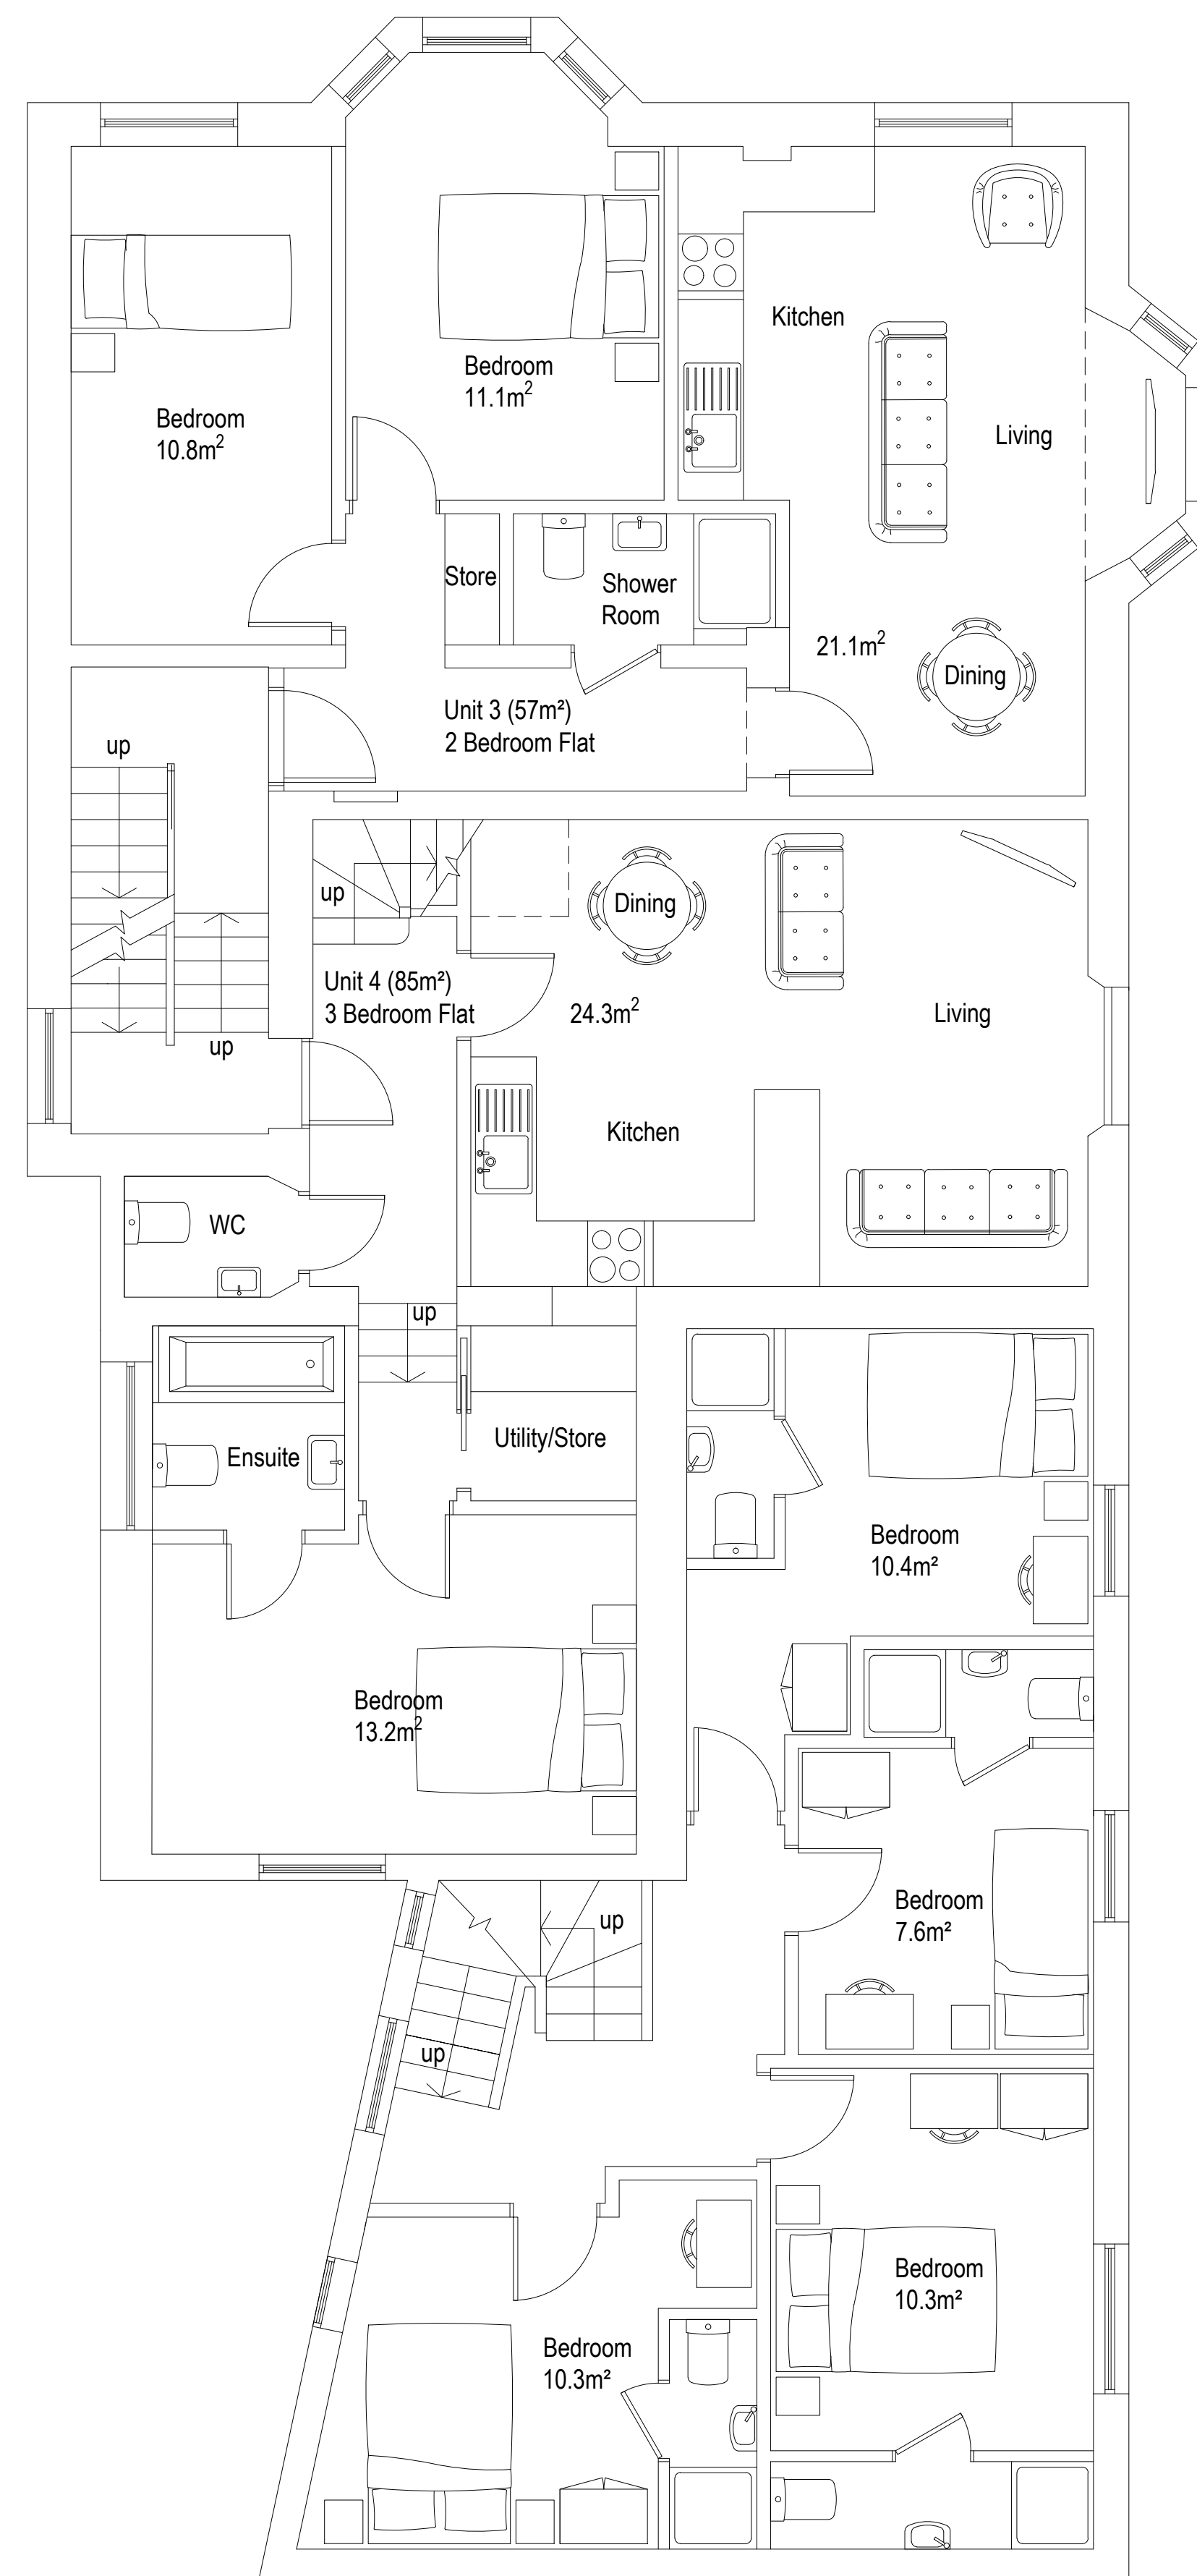

Proposed First Floor Plan 1:50



amendments	
client	SPP
project	Ancient Mariner 59 West Street Bognor Regis PO21 1XB
project ref.	2553
drawing No.	04
drawing title	Proposed ground and first floor plans
drawn by	JB / AW
date	Aug 21
scale	1:50@ A1
	www.bpmnet.co.uk info@bpmnet.co.uk
Do not scale off drawing, check all dimensions on site before all work is commenced. All goods materials workmanship to conform with current building regs BSS and COP's	