



ROOM LABELS

- | | |
|--------------------------|------------------------------------|
| GROUND FLOOR | |
| 1. Entrance Lobby | 9. Laundry |
| 2. Lift | 10. Bathroom |
| 3. Bedroom | 11. Corridor |
| 4. Bedroom | 12. Bedroom |
| 5. bedroom | 13. 13 bedroom |
| 6. Bedroom | 14. En-Suite WC |
| 7. Exit Lobby | 15. Boiler room |
| 8. Corridor | 16. Corridor |
| | 17. Bathroom |
| | 18. Staff room |
| | 19. Bedroom |
| | 20. Office |
| | 21. Boiler room |
| | 22. medication storage room |
| | 23. Lounge |
| | 24. Dining room |
| | 25. Kitchen |
| | 26. Food Storage room |
| | 27. Preparation area |
| | 28. Garage Store |
| | 29. Lift |
| | 30. Bedroom |
| | 31. Bedroom |
| | 32. Bedroom |
| | 33. Bedroom |
| | 34. Landing |
| | 35. WC |
| | 36. Storage room |
| | 37. Cupboard |
| | 38. Bedroom |
| | 39. Bedroom |
| | 40. En-suite Bathroom |
| | 41. Landing |
| | 42. WC |
| | 43. Cupboard |
| | 44. Storage room |
| | 45. Bedroom |
| | 46. Bedroom |
| | 47. En-Suite Bathroom |
| | 48. Lift |
| | 49. Bedroom |
| | 50. Staff Office |
| | 51. Bedroom |
| | 52. Loft Store |
| | 53. En-Suite Shower |
| | 54. Loft Store |
| | 55. Lobby |
| | 56. Loft Store |

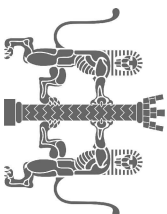

© STRINGENT COPYRIGHT:


This drawing has been produced for:
Mr Tony Puttick
and prepared for submission as part of any statutory
Applications. It is not intended for use by any other person or
for any other building project or purpose without prior
permission from Toldfield Architects Ltd.

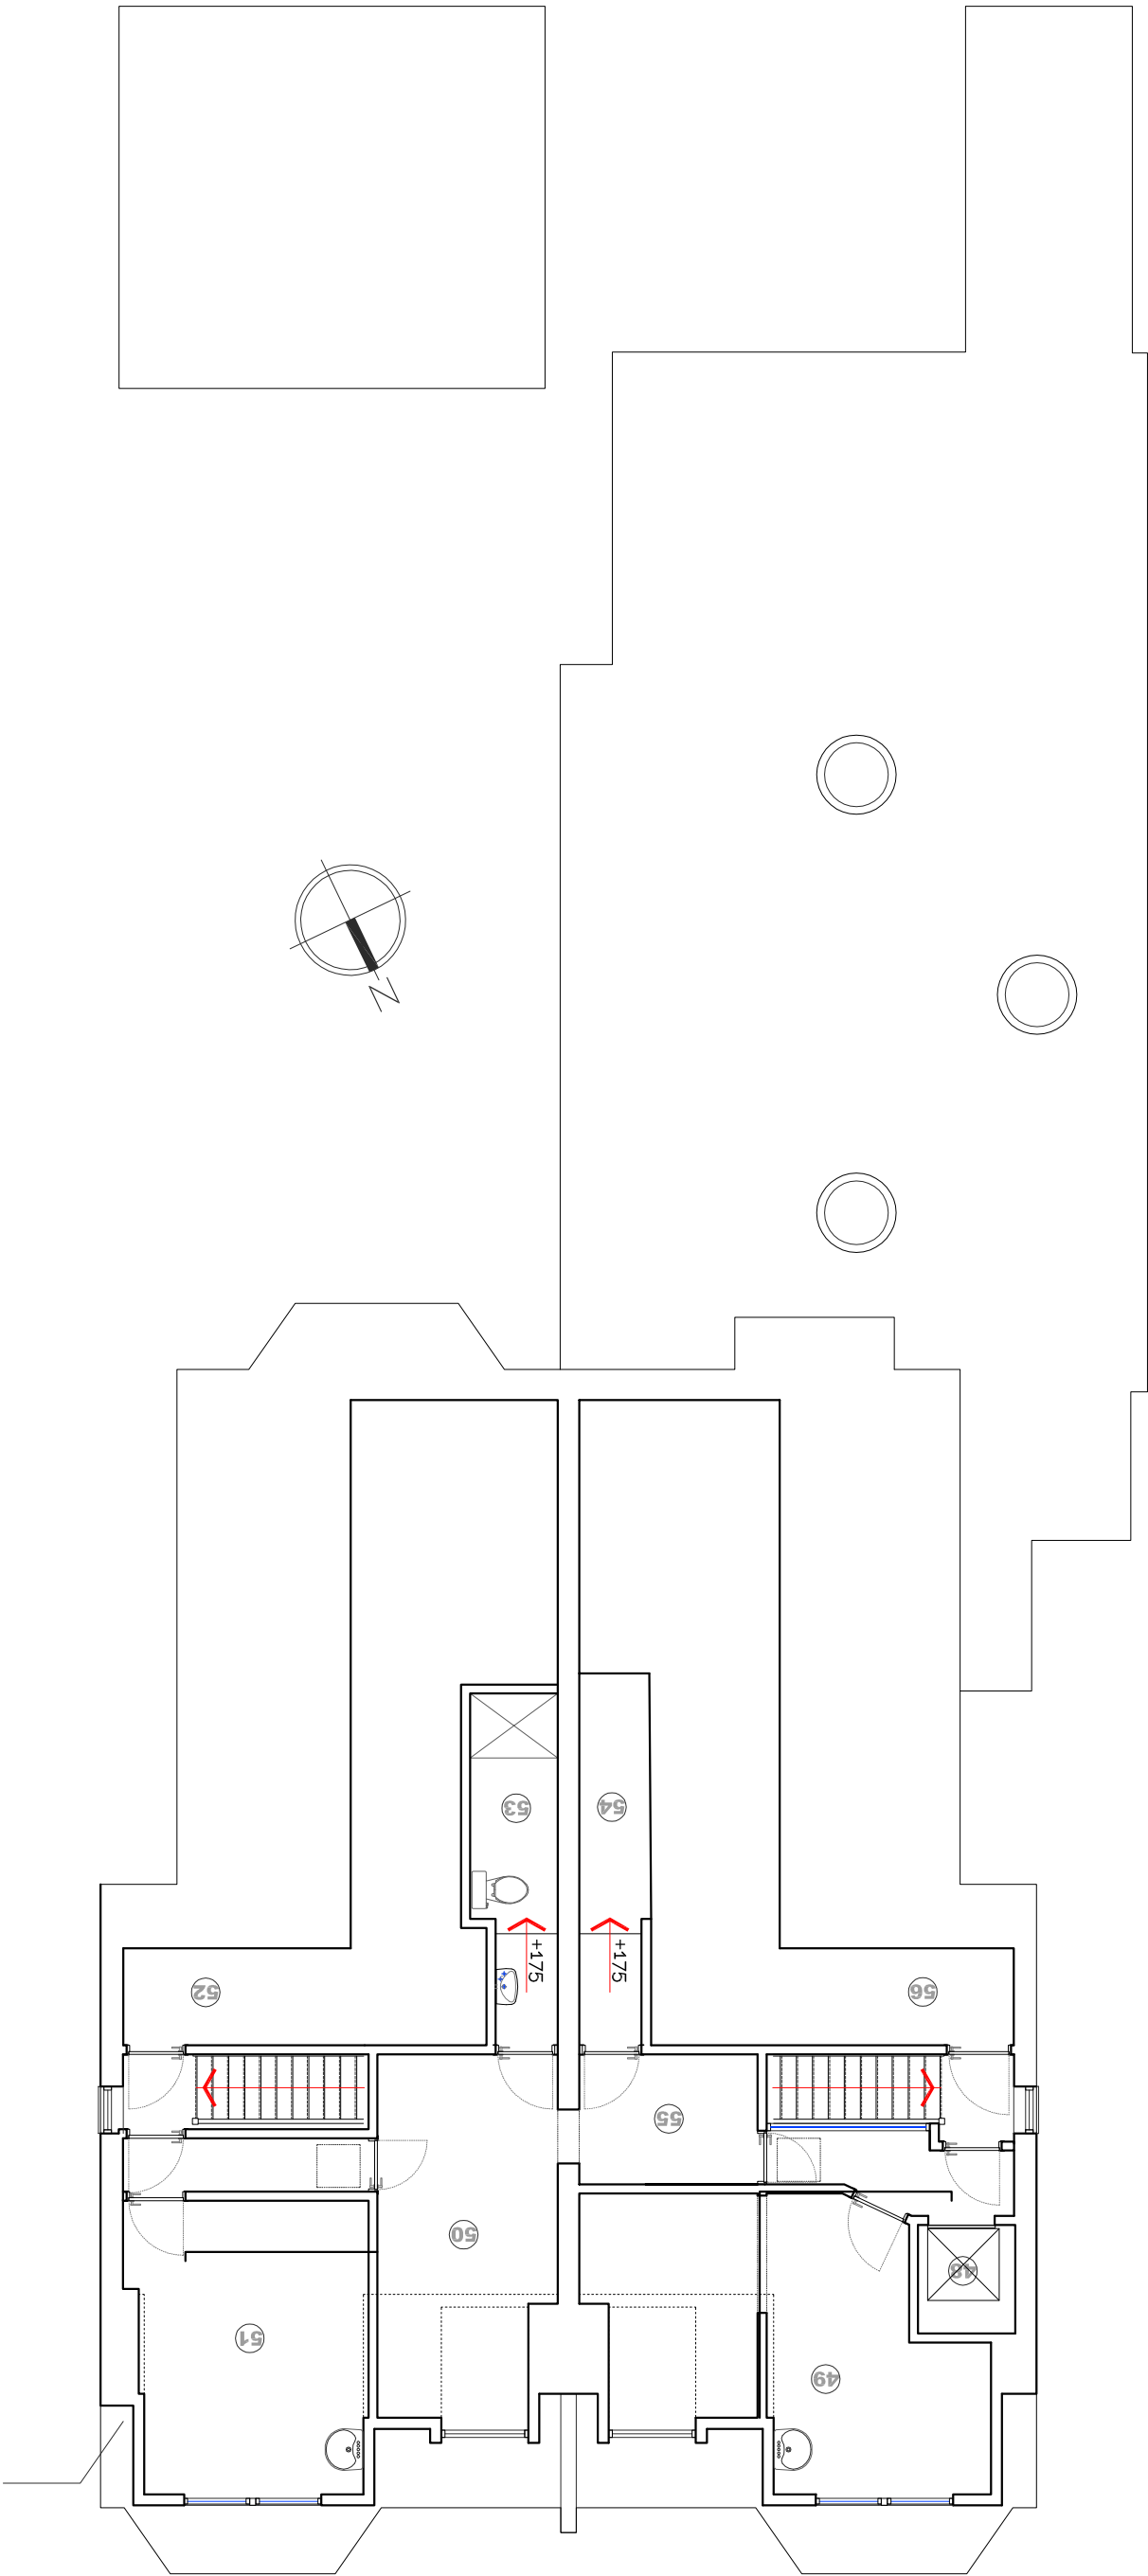

EXISTING SECOND FLOOR PLAN

1:100

A vertical scale bar with markings at 0, 5, and 10 meters. The bar is oriented vertically, with 0 at the top and 10 at the bottom. The unit 'meter' is written vertically to the left of the scale.

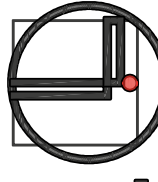 TOLDFIELD ARCHITECTS		Toldfield Architect Ltd 5 Freemantle Business Centre 152 Millbrook Road East Southampton SO15 1JR Tel: 023 80 236165	
Emails: info@toldfieldarchitects.co.uk adi@toldfieldarchitects.co.uk kourosh@toldfieldarchitects.co.uk Web: www.toldfieldarchitects.co.uk			
Project Name and Address: Proposed two storey rear extension & existing attic floor alterations @ 21-23 Richmond Ave, Bognor Regis		Project Ref: 190601	
Client: Mr Tony Puttick		Origin: TA - 01	
		Zone: - 01	
		Level: P	
		Type: - A	
		Role: - P05	
		Number: -	
		Rev: -	
Status: Appraisal		Rev:	
		Comments:	
Drawing Title: Existing second floor plan		Rev:	
		Comments:	
TA Code: 190601		Dr: Kourosh	
Project Stage: Planning		Cr:	
Sheet @ A3: 1:100			
Date: July 2019			