


GROUND FLOOR	
1. Entrance Lobby	9. Laundry
2. Lift	10. Bathroom
3. Bedroom	11. Corridor
4. Bedroom	12. Bedroom
5. bedroom	13. 13 bedroom
6. Bedroom	14. En-Suite W/C
7. Exit Lobby	15. Boiler room
8. Corridor	16. Corridor
	17. Bathroom
	18. Staff room
	19. Bedroom
	20. Office
	21. Boiler room
	22. medication storage room
	23. Lounge
	24. Dining room
	25. Kitchen
	26. Food Storage room
	27. Preparation area
	28. Garage Store
	FIRST FLOOR
	29. Lift
	30. Bedroom
	31. Bedroom
	32. Bedroom
	33. Bedroom


- | | |
|------------------------------------|-----------------------------|
| 18. Staff room | 27. Preparation area |
| 19. Bedroom | 28. Carage Store |
| 20. Office | |
| 21. Boiler room | FIRST FLOOR |
| 22. medication storage room | 29. Lift |
| 23. Lounge | 30. Bedroom |
| 24. Dining room | 31. Bedroom |
| 25. Kitchen | 32. Bedroom |
| 26. Food Storage room | 33. Bedroom |

34. Landing
35. WC
36. Storage room
37. Cupboard
38. Bedroom
39. Bedroom
40. En-suite Bathroom
41. Landing
42. WC
- SECOND FLOOR
43. Cupboard
44. Storage room
45. Bedroom
46. Bedroom
47. En-Suite Bathroom
48. Lift
49. Bedroom

- 50.** Staff Office
- 51.** Bedroom
- 52.** Loft Store
- 53.** Existing En-Suite removed
- 54.** Existing Loft Store removed
- 55.** Lobby
- 56.** Loft Store

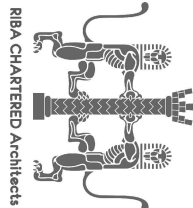


© STRINGENT COPYRIGHT:
This drawing has been produced for:
Mr Tony Puttick
and prepared for submission as part of any statutory
Applications, it is not intended for use by any other person or
for any other building project or purpose without prior
permission from Taldrid Architects Ltd.

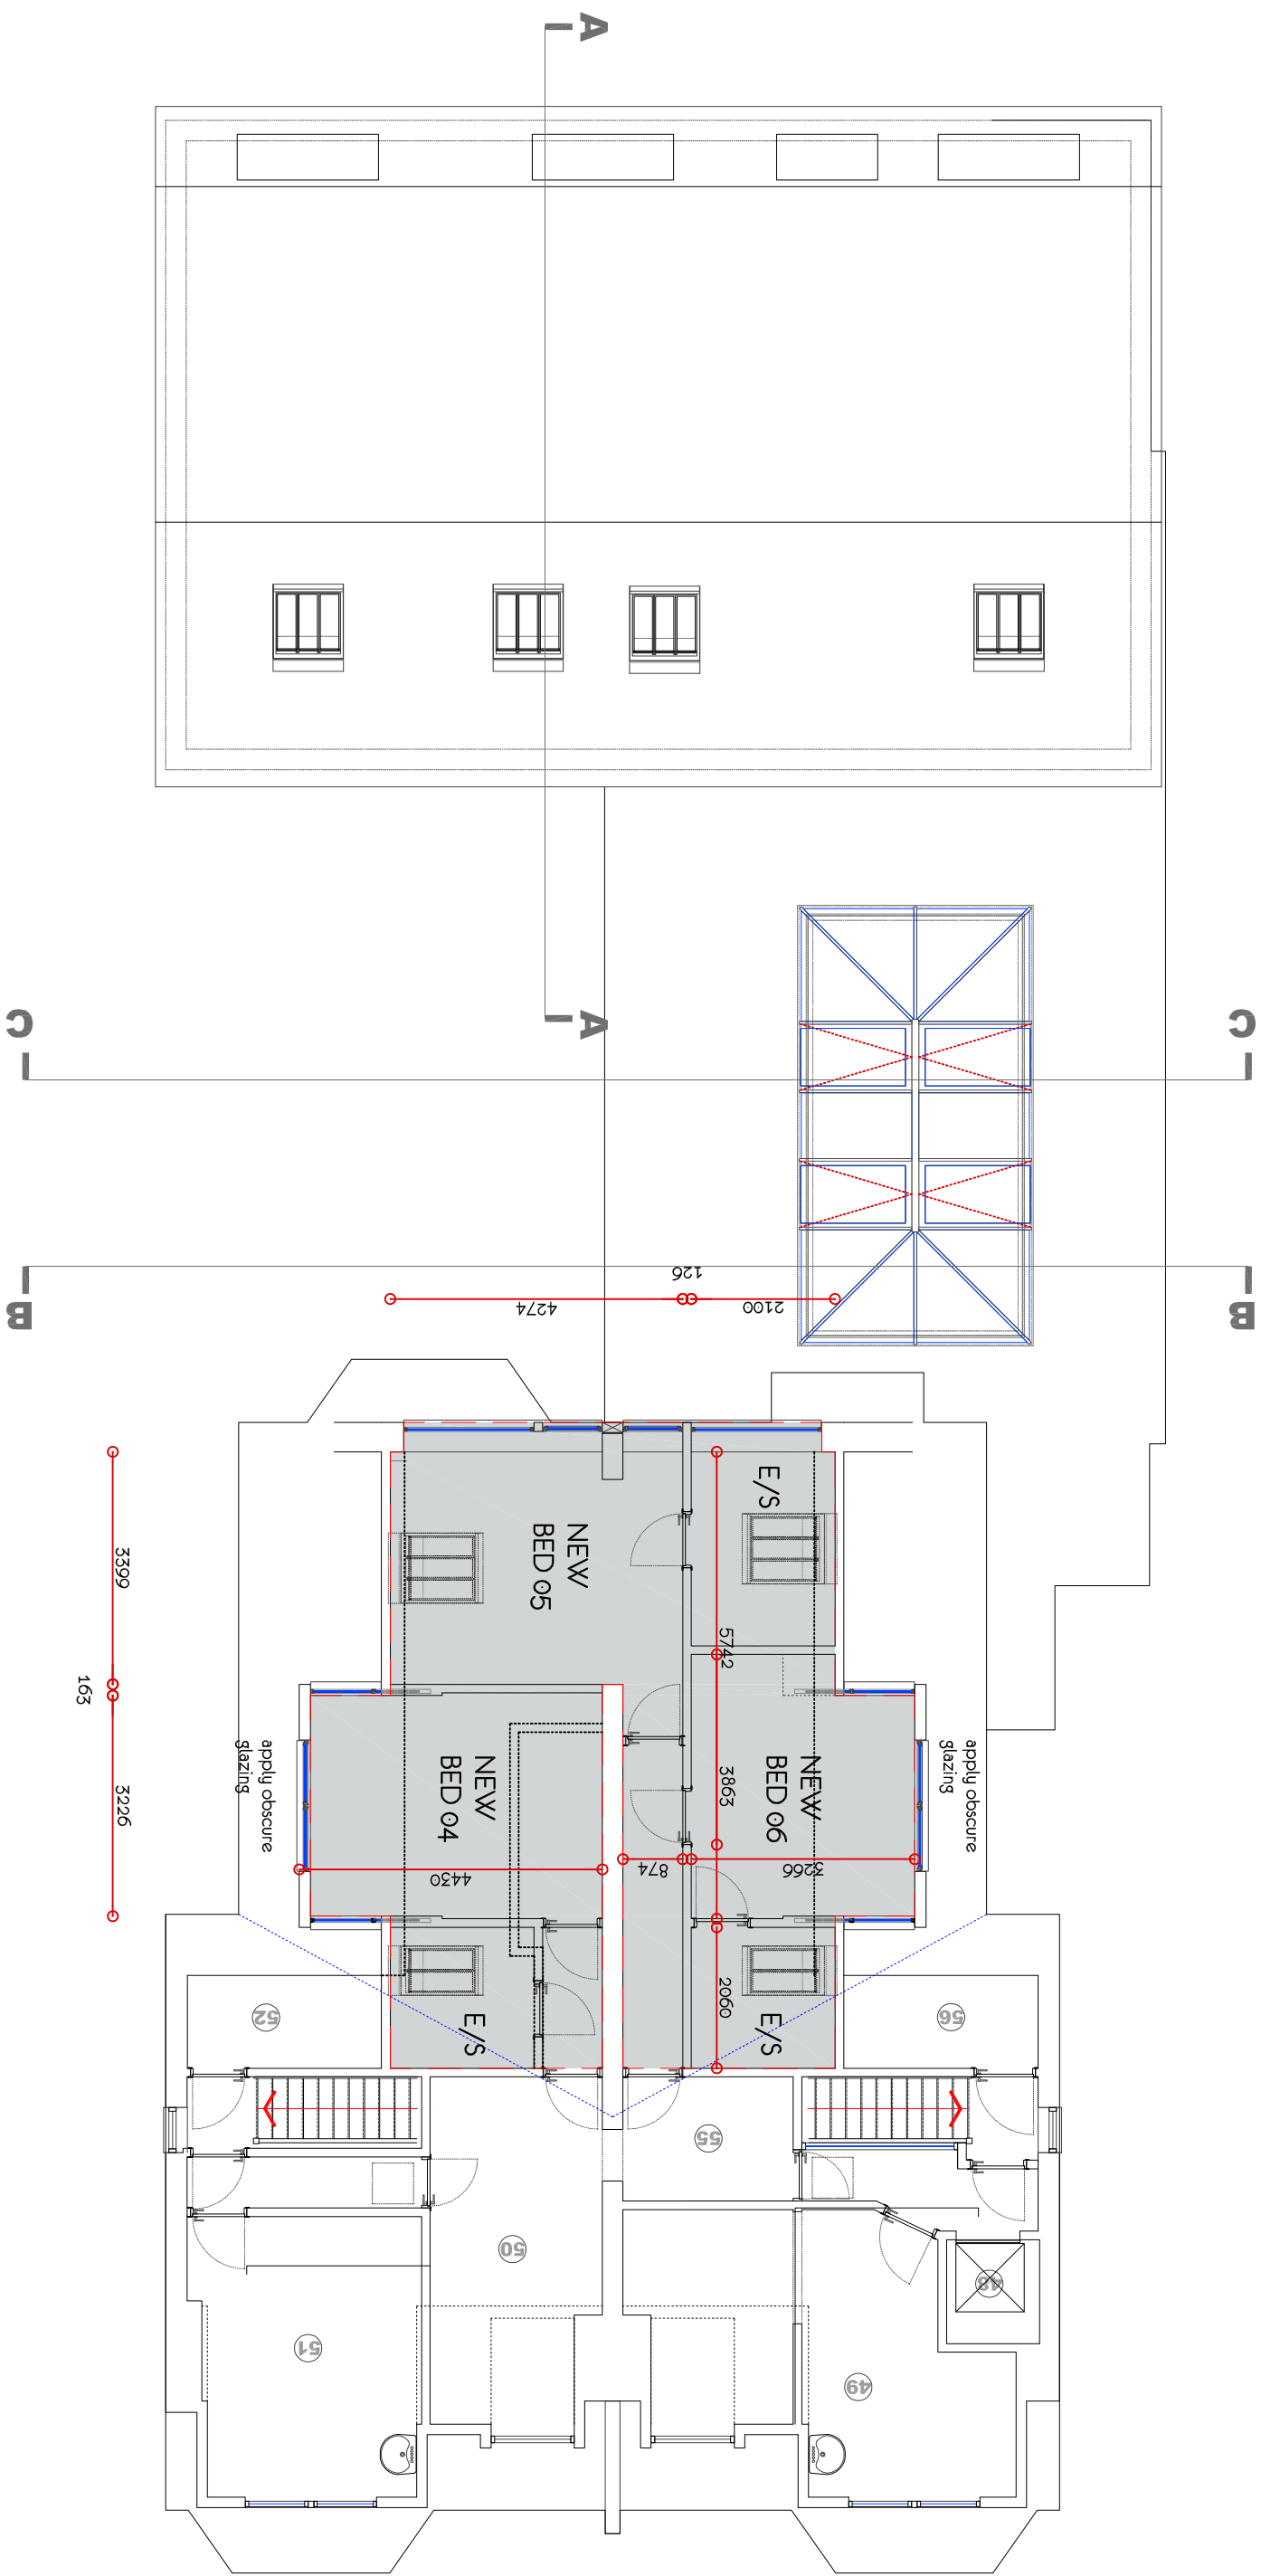

PROPOSED SECOND FLOOR PLAN

1:100

A vertical scale bar labeled "meter" on the left. It has three horizontal tick marks on the right side, labeled "0", "5", and "10" from top to bottom. The bar is divided into four equal segments by these marks.

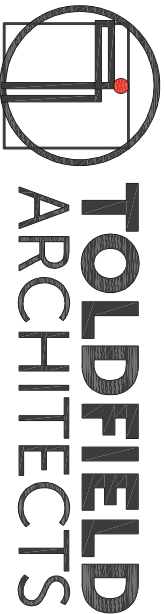

Toldfield Architects Ltd
5 Freemantle Business Centre
152 Millbrook Road East
Southampton
SO15 1JR
Tel: 023 80 236165

Emails:
info@toldfieldarchitects.co.uk
adi@toldfieldarchitects.co.uk
kourosh@toldfieldarchitects.co.uk
Web: www.toldfieldarchitects.co.uk

Proposed two storey rear extension & existing attic floor alterations @ 21-23 Richmond Ave, Bognor Regis

Mr Tony Puttick

Drawing Title:

Proposed second floor plan

190601 TA - 01 - 01 P - A - P11 - A

Appraisal

TA Code: Project Stage: Sheet @ A3: Date:

190601 Planning 1:100 July 2019

Highlighted new and altered area of the Building

Comments: