




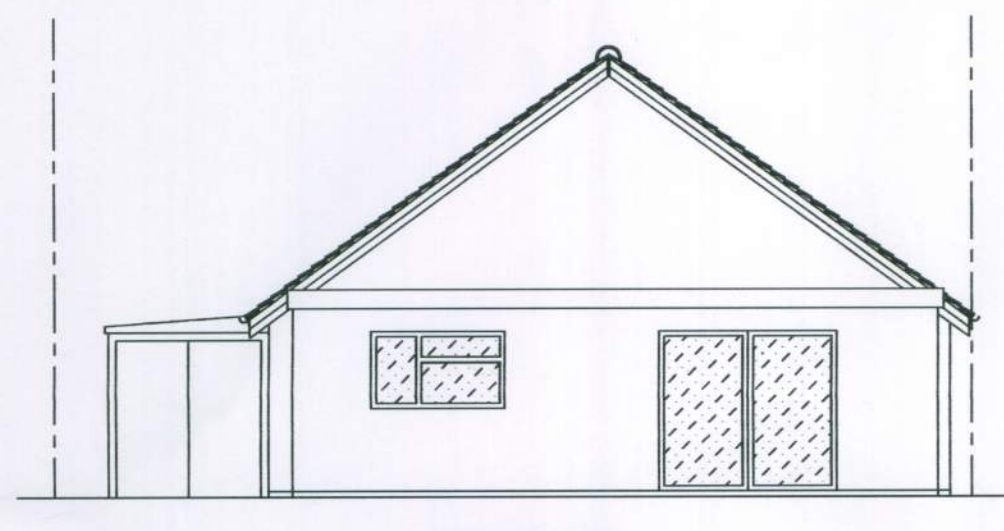


Existing South Elevation

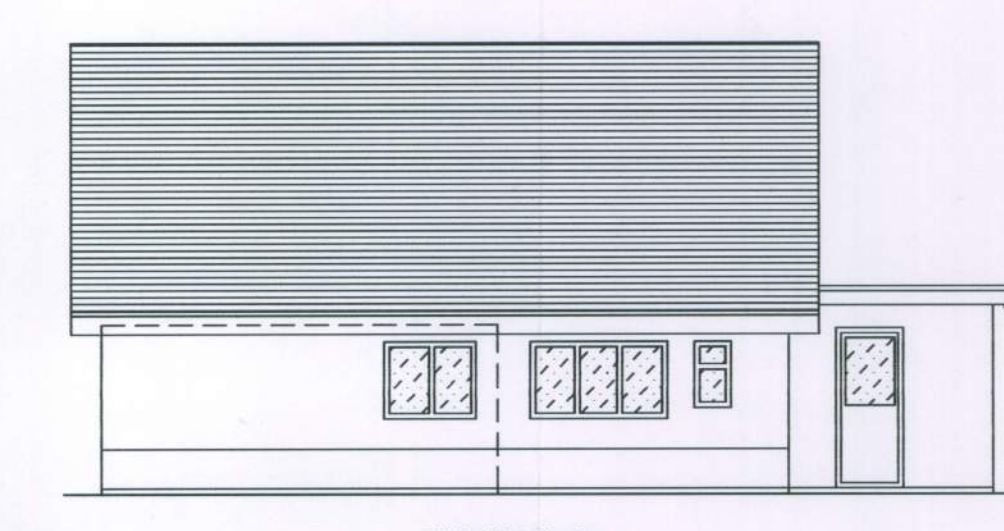


Existing West Elevation

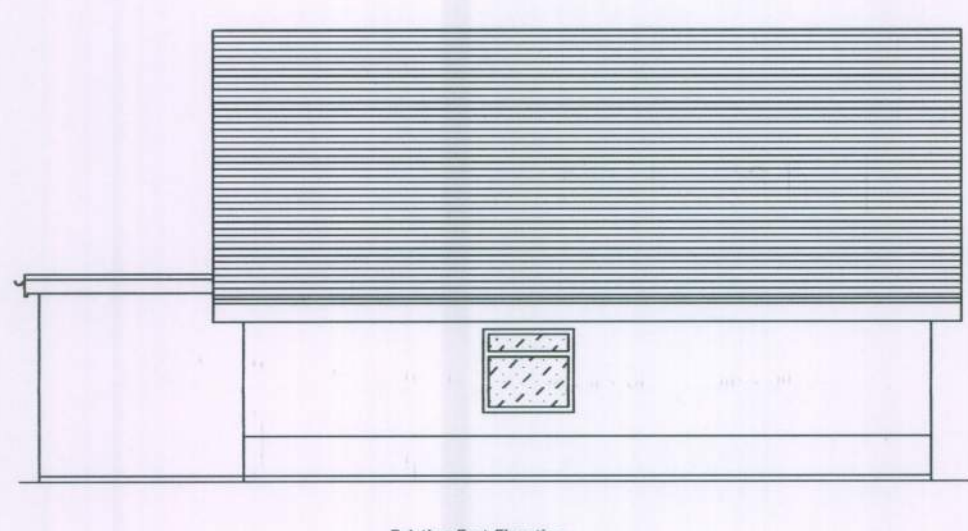


Existing East Elevation

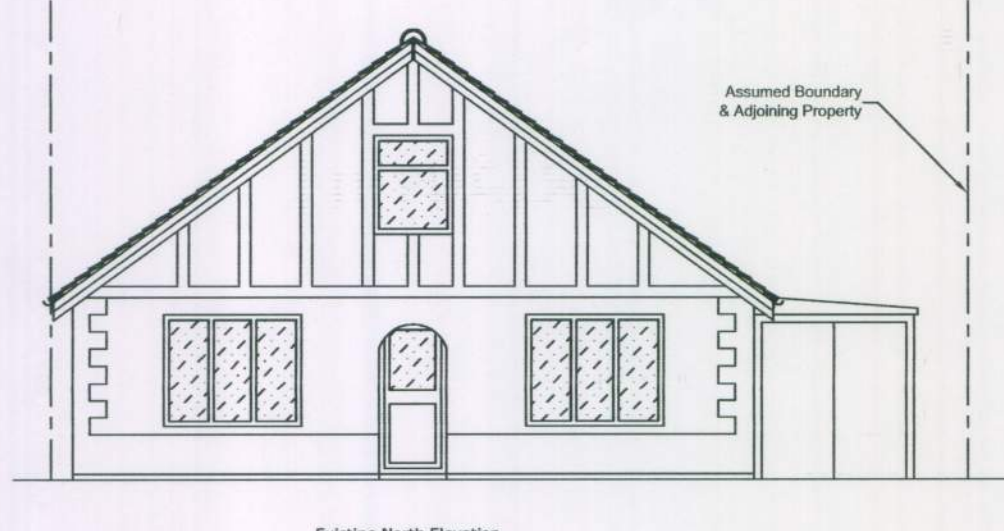


Existing North Elevation

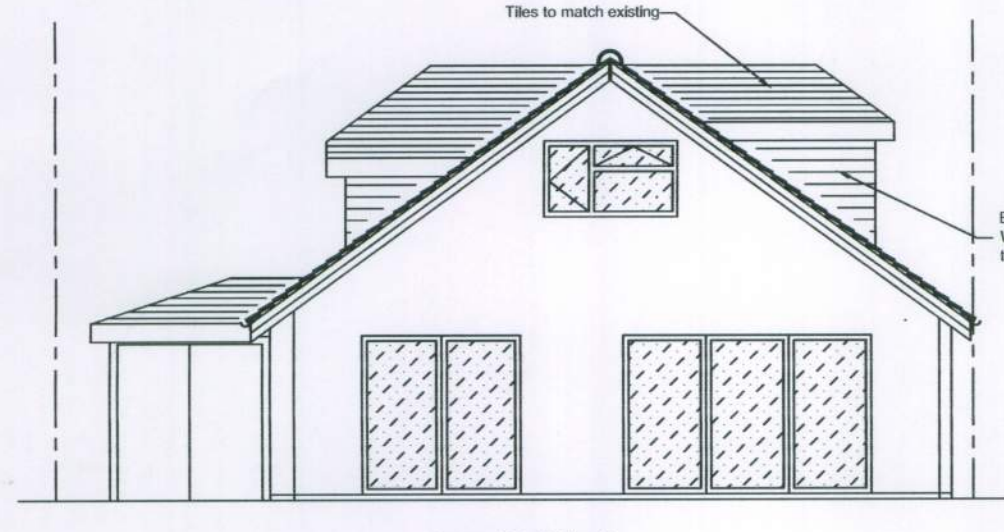


Proposed South Elevation

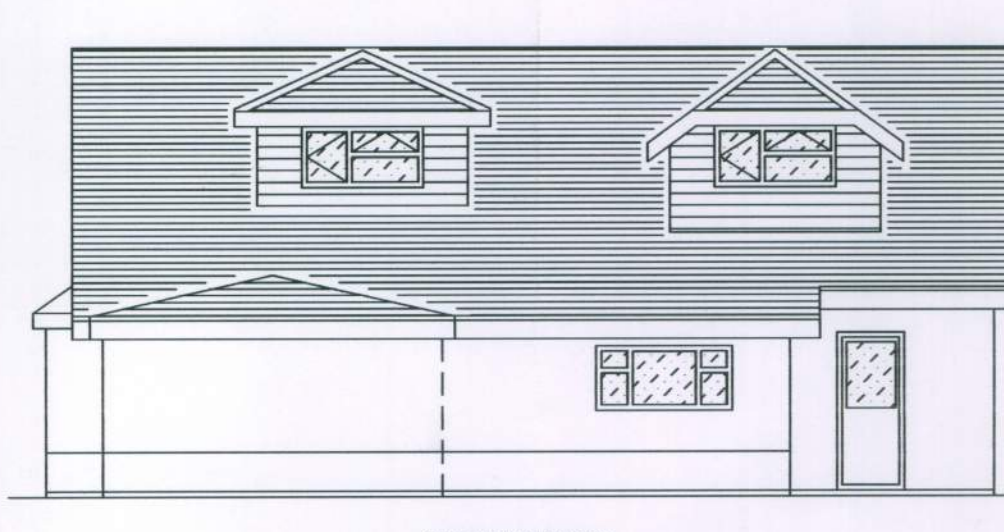


Proposed West Elevation

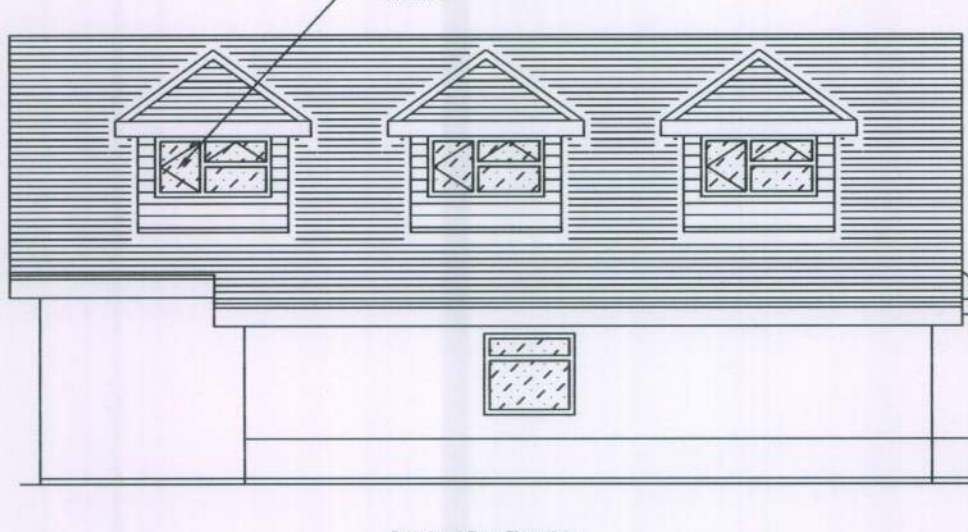


Proposed East Elevation

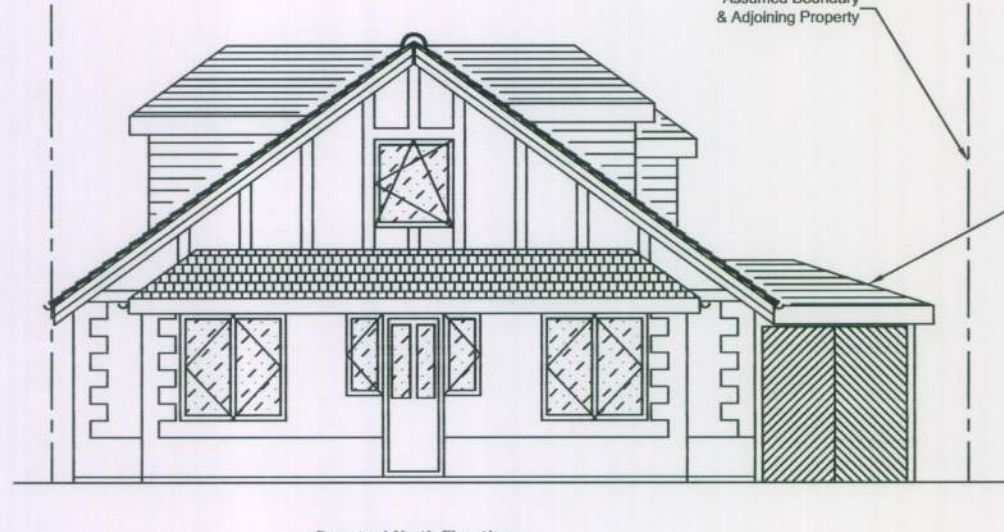


Proposed North Elevation

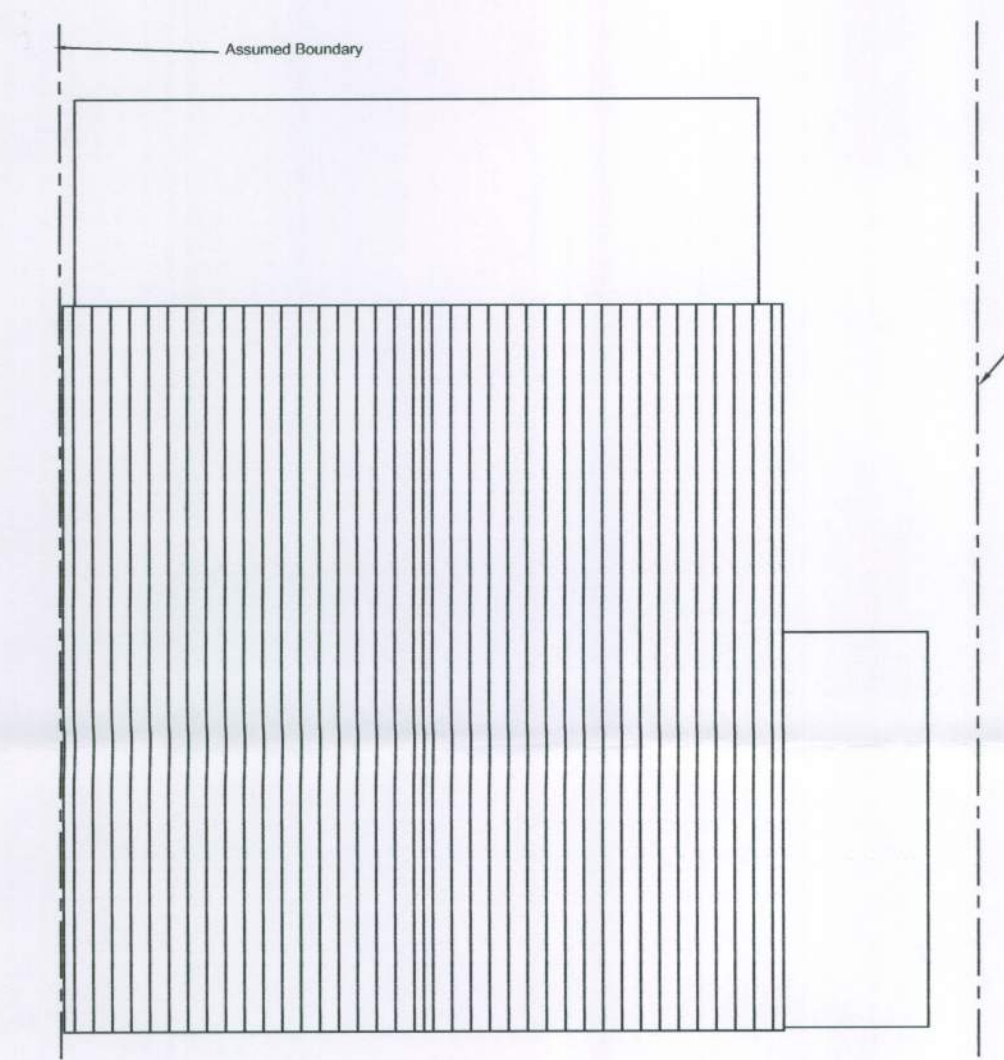


Proposed Roof Plan

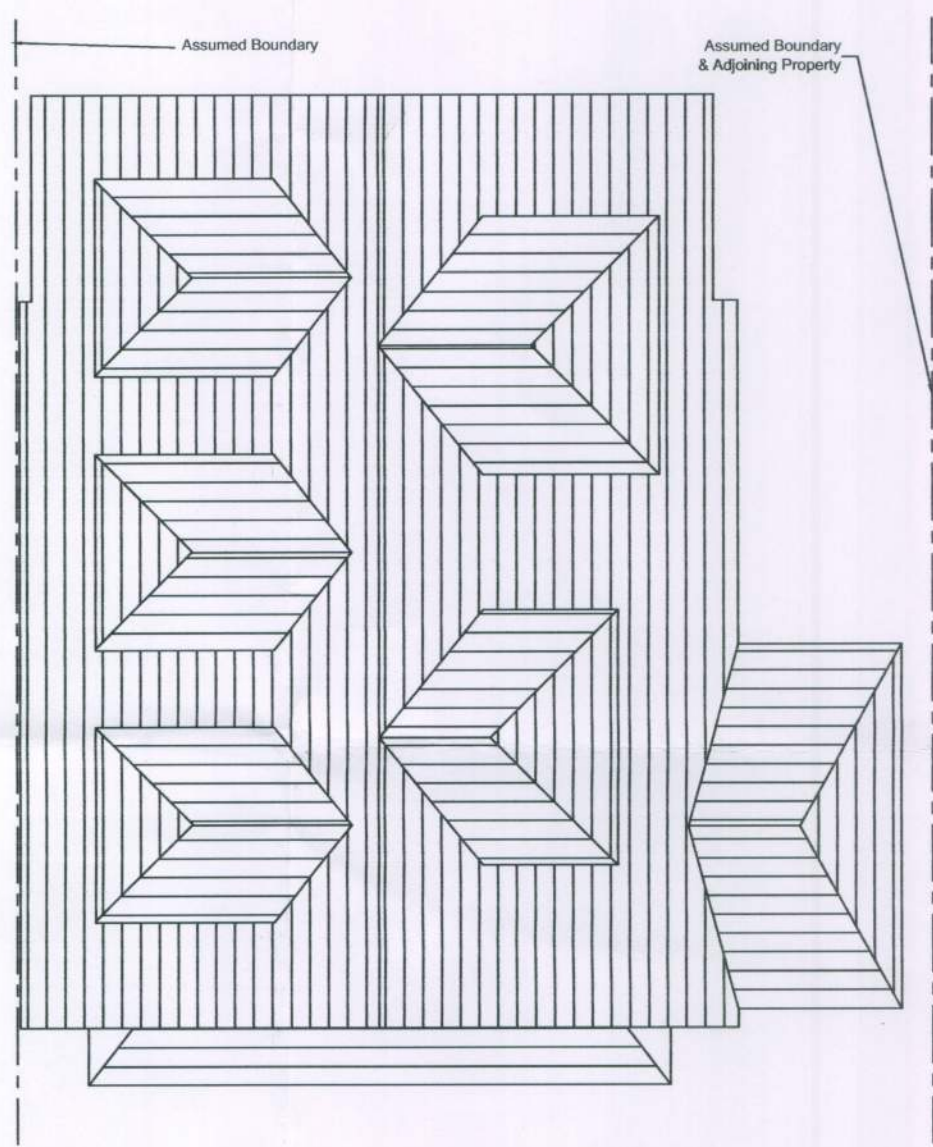


Existing Ground Floor Plan

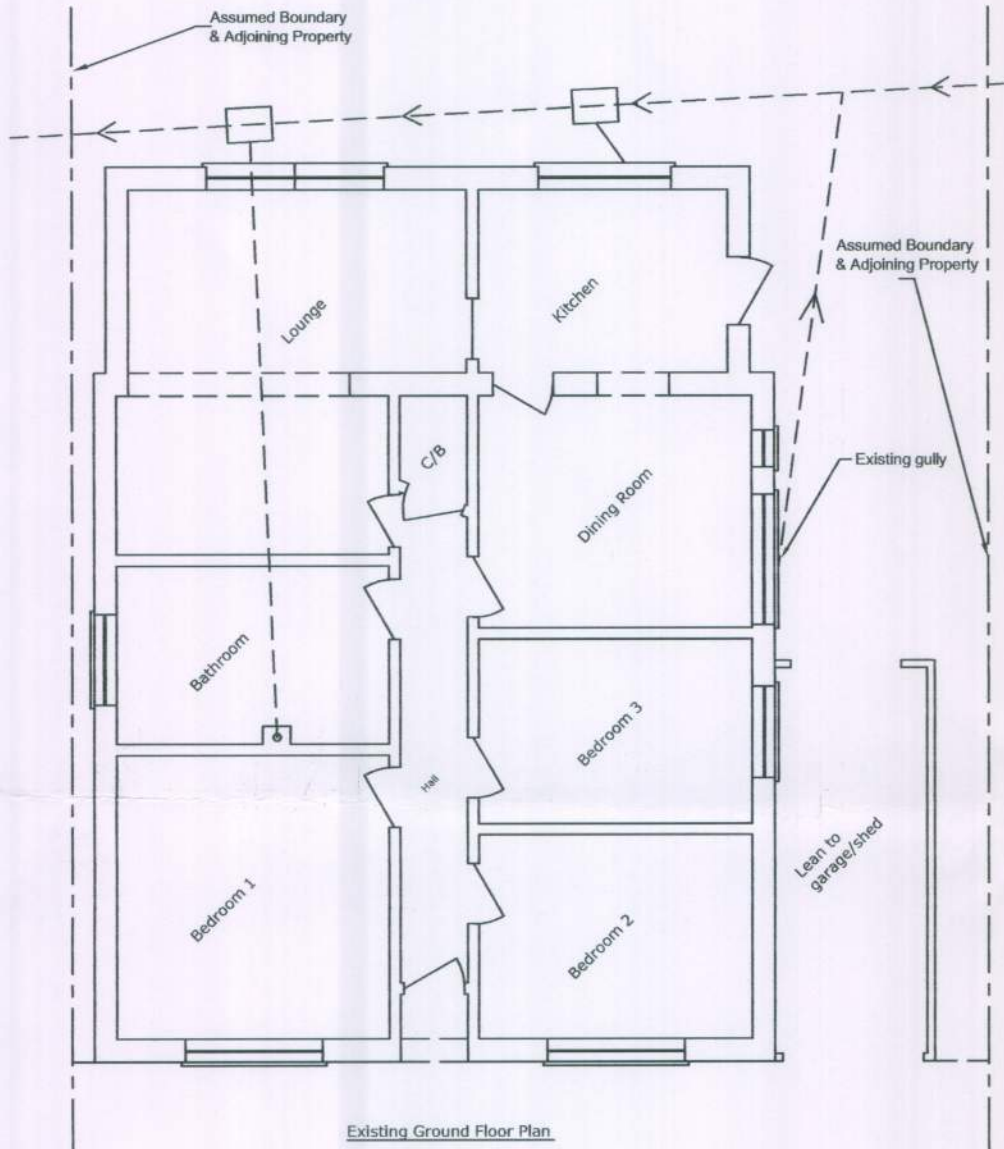


Proposed Ground Floor Plan

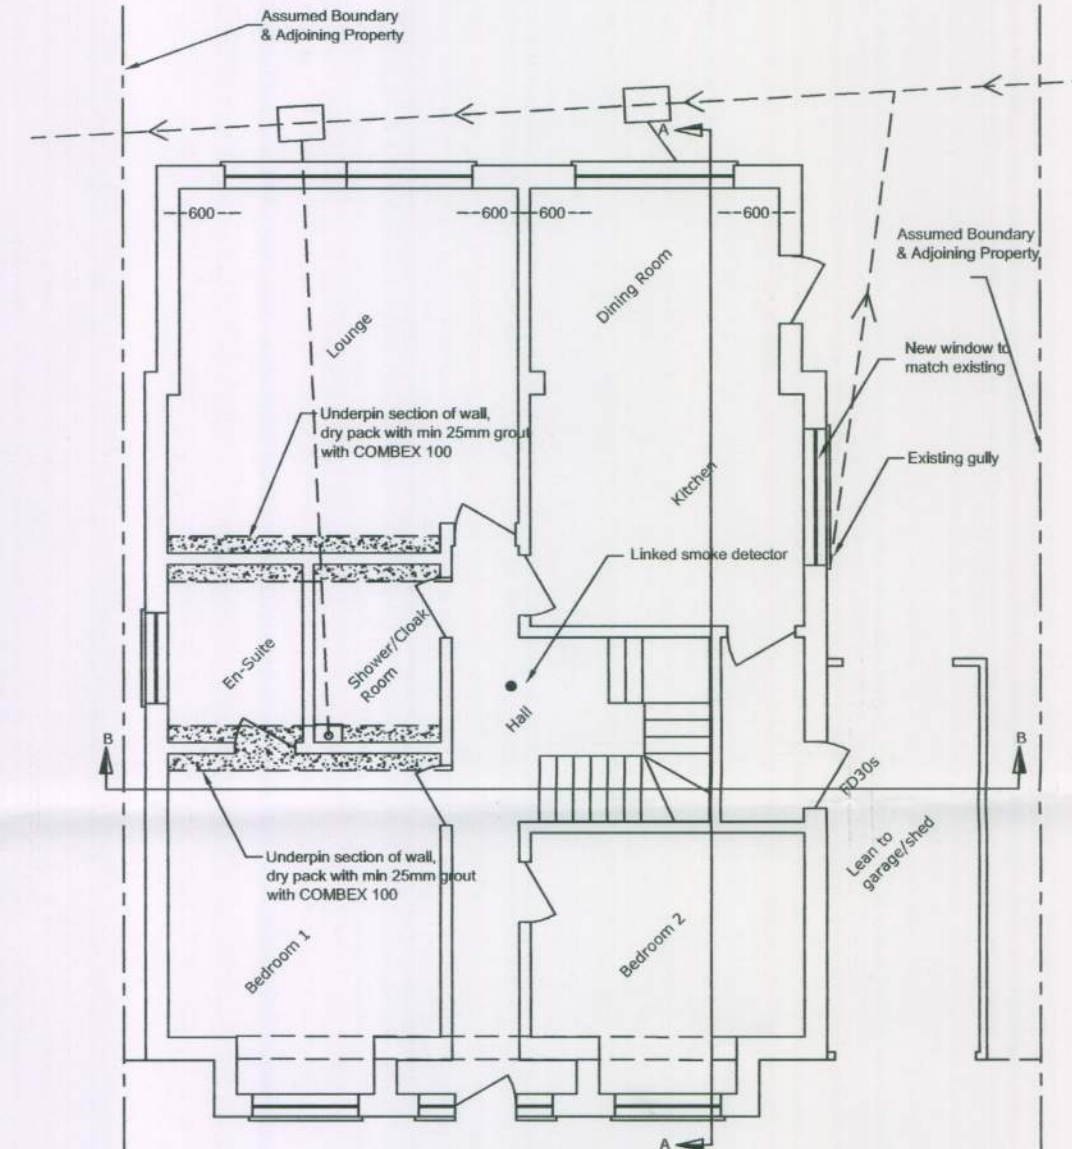


Proposed First Floor Plan

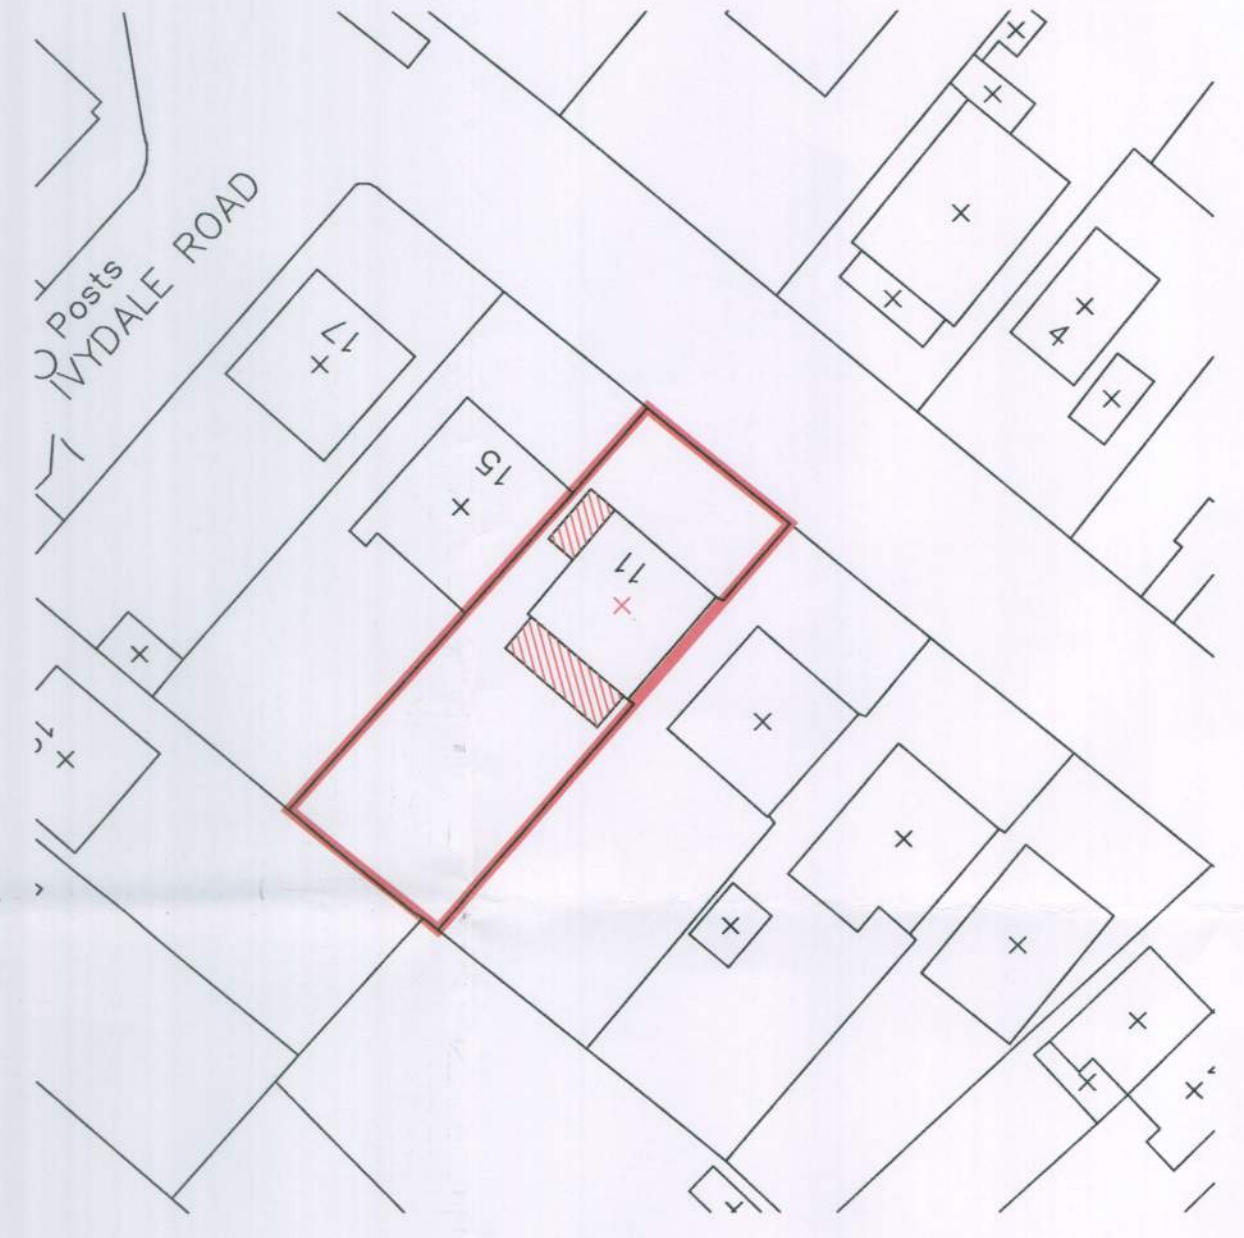


Crown Copyright 2011
Reproduction in whole or in part
is prohibited without the prior
permission of Ordnance Survey.

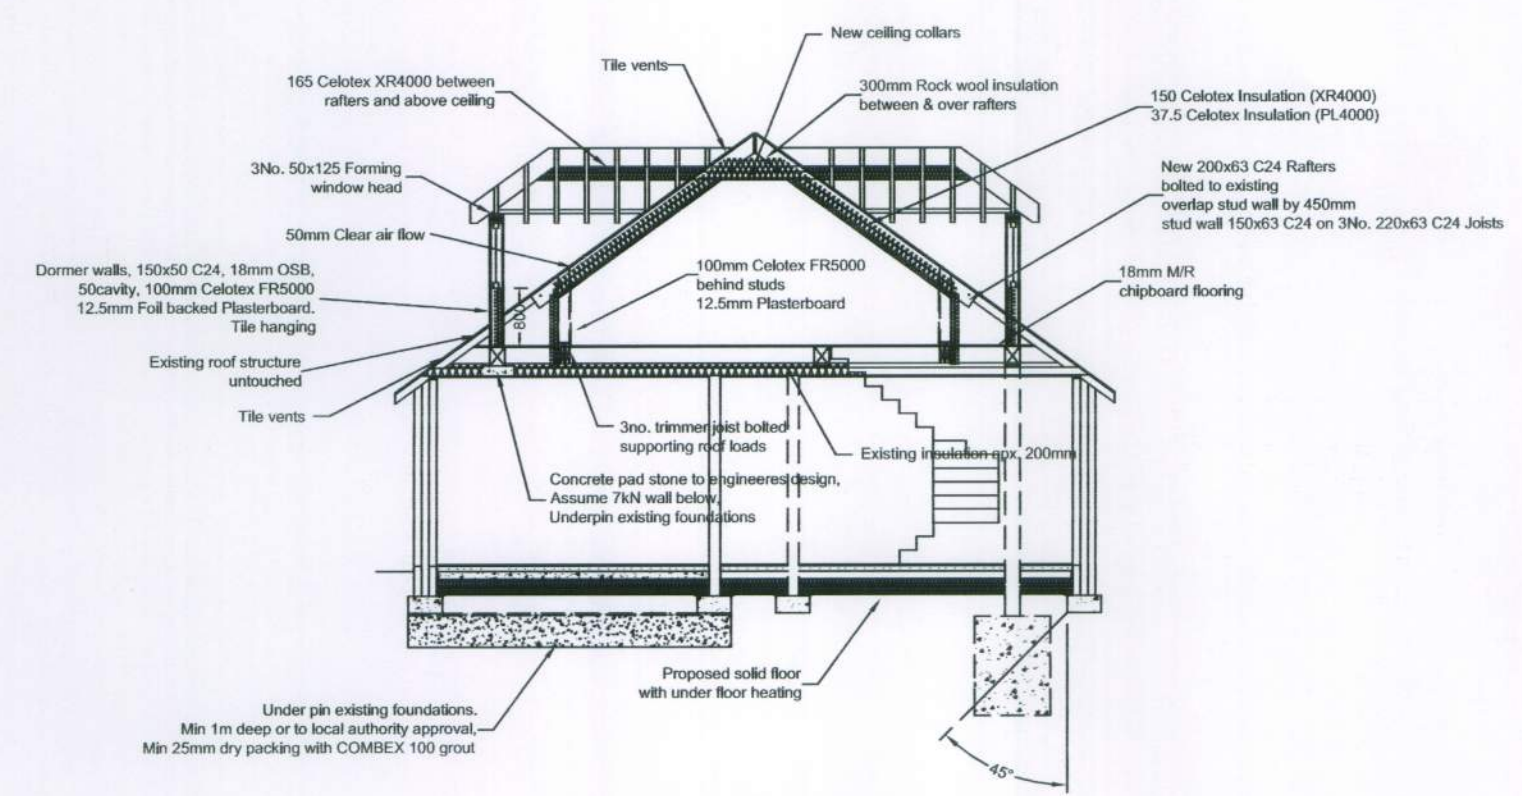


Section A-A

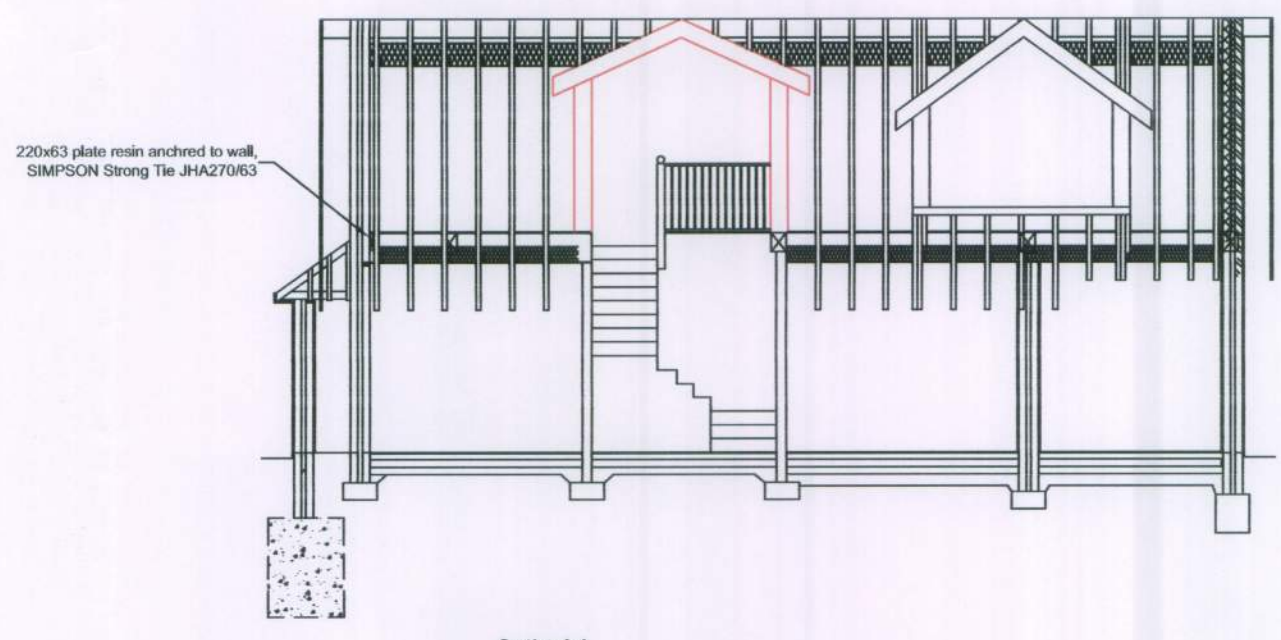


Section B-B

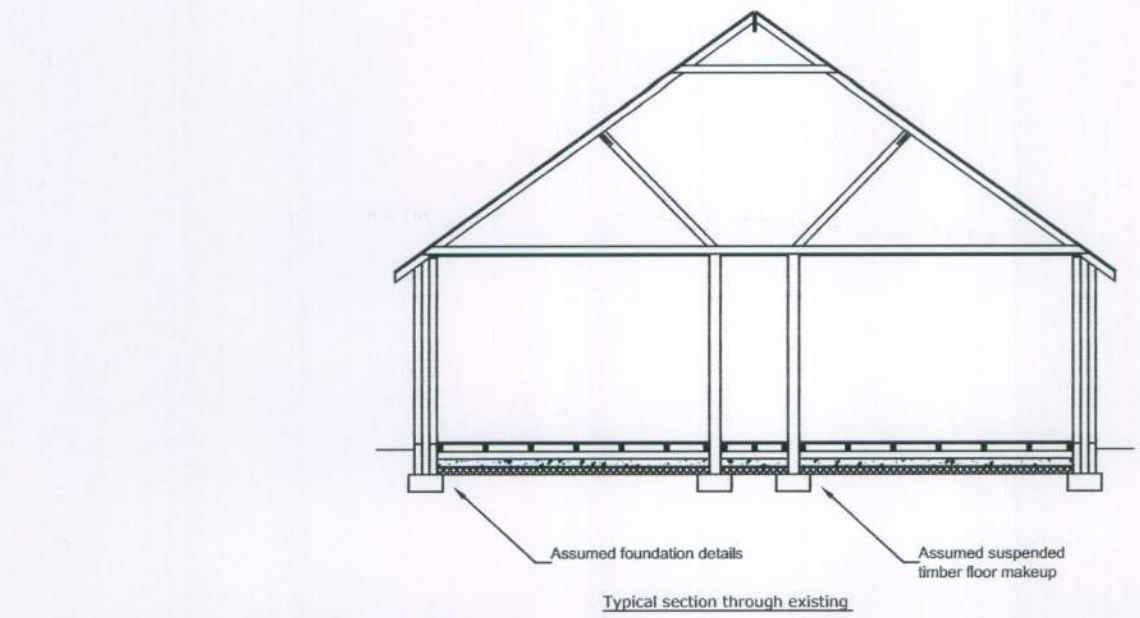


Typical section through existing

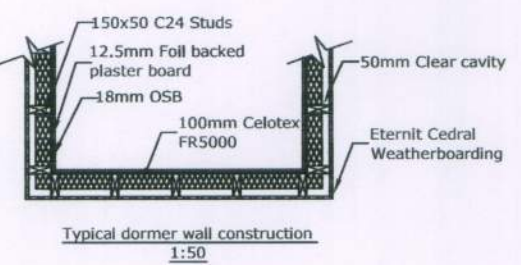

Typical dormer wall construction

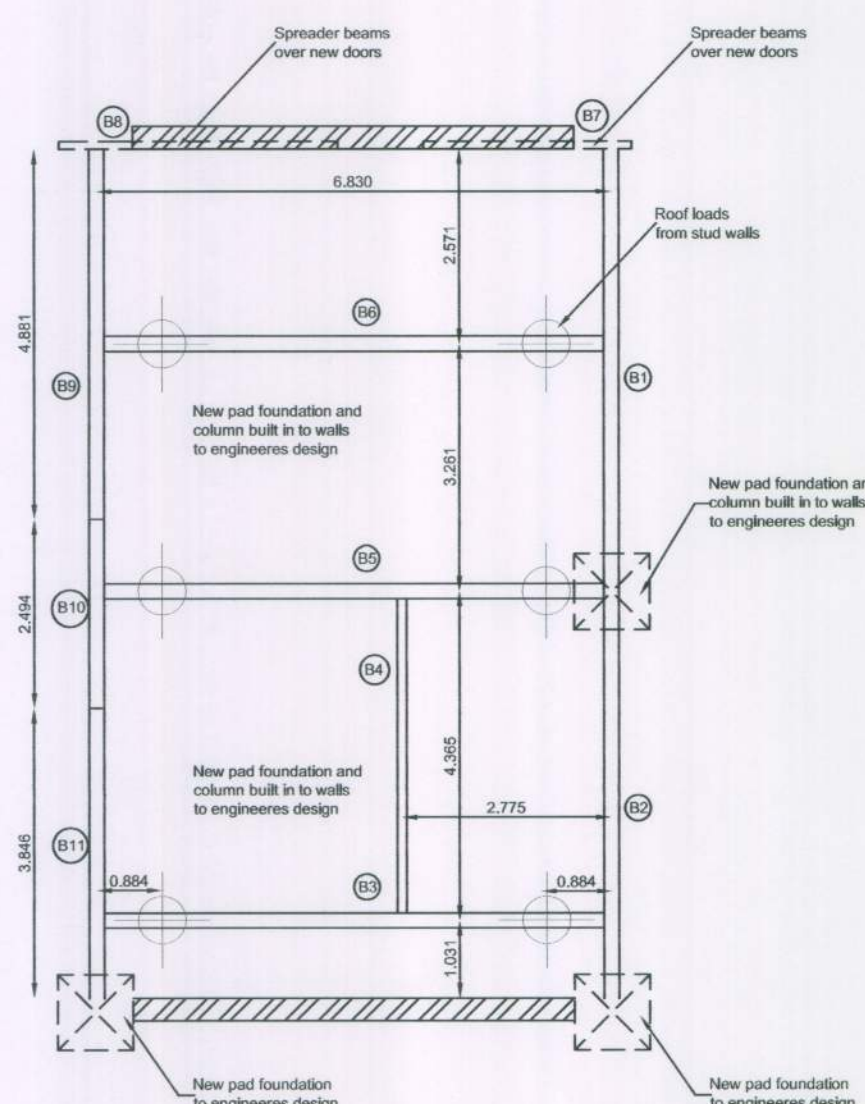

Proposed Steel & Pad Stone Layout

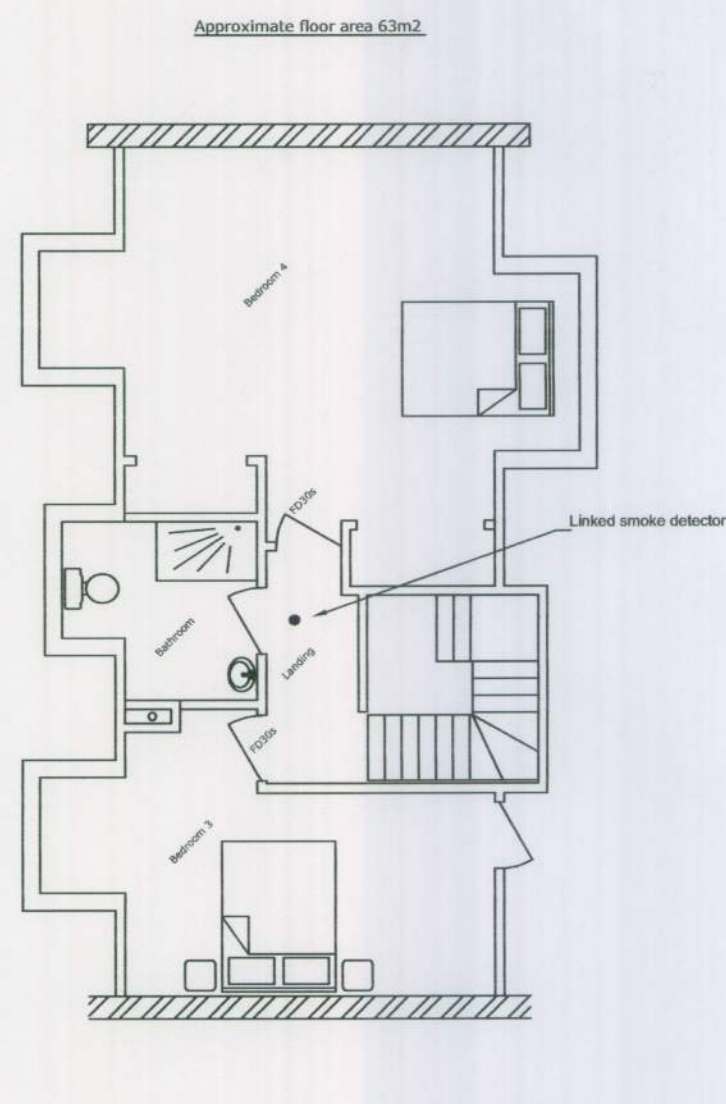

Proposed First Floor Plan

Note:
*Drawings produced for planning & building control purposes only.
*Drawings are solely diagrammatic.
*Do not scale from drawings, use written dimensions in preference to scale.
*Not to be used for material ordering or cutting lists.
*All dimensions to be verified on site prior to work commencing.
*Drawings to be read in conjunction with additional specifications & engineers reports.
*Intellectual Property Rights Apply (IP).
Copy Right© 2011

Project Mr & Mrs H Budd 11 Ivydale Road Bognor Regis Sussex PO21 5LX	Date Sept 2011 Revision Dates "A" 16 Nov 2011 ADC
Drawing Title Proposed Elevations, Floor Plans, Roof Plans. Sections A-A & B-B Block & Location Plans	Drawn By LW
Scale 1:50, 1:100, 1:500, 1:1250	Drawing No. 11ivyh/bw/001