
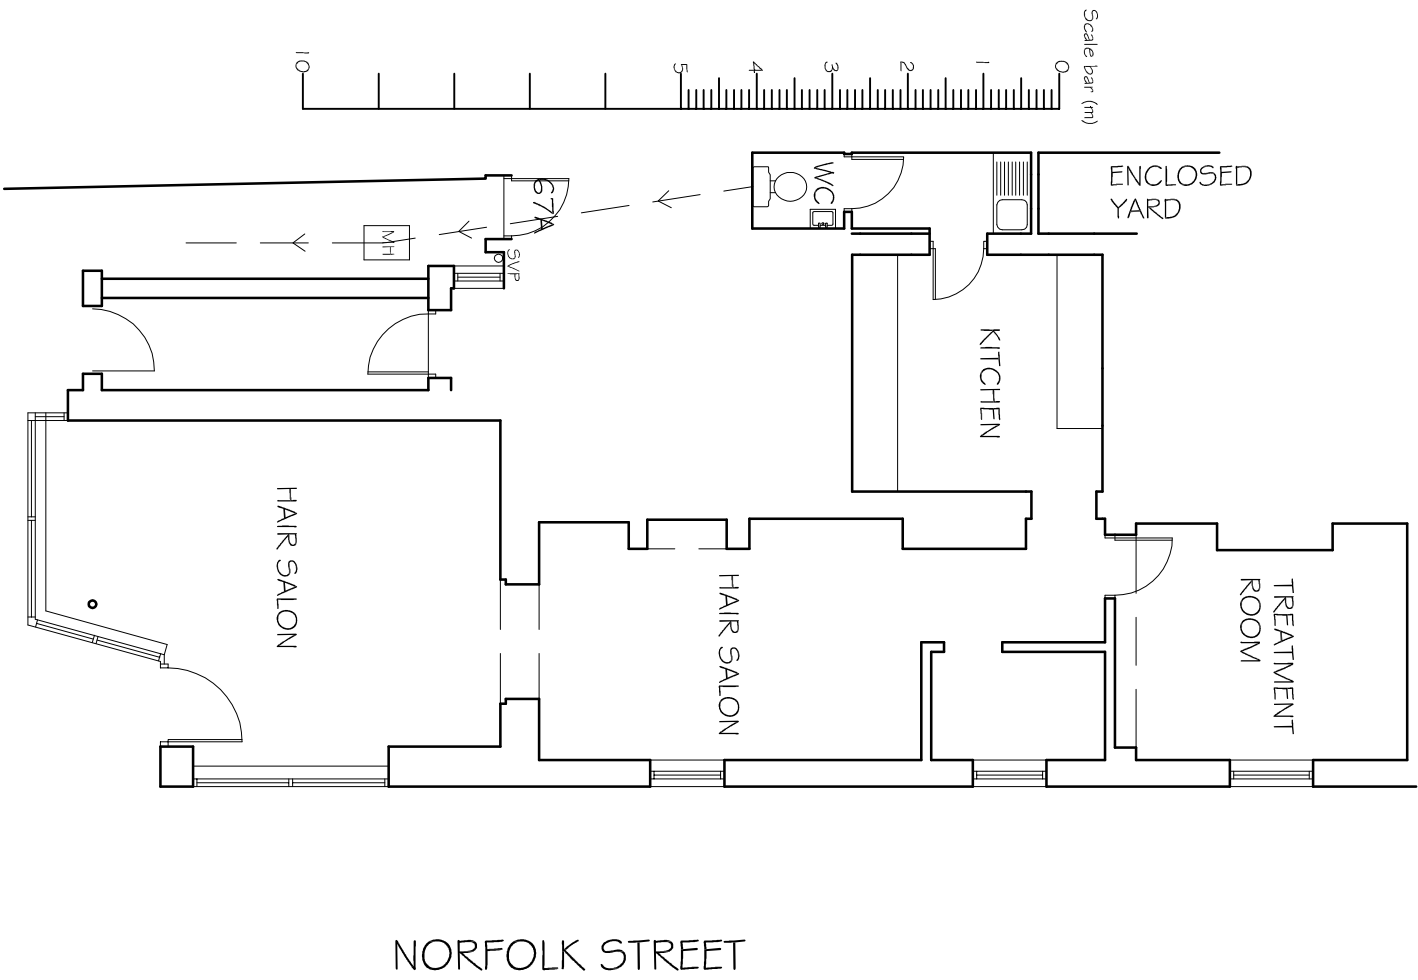
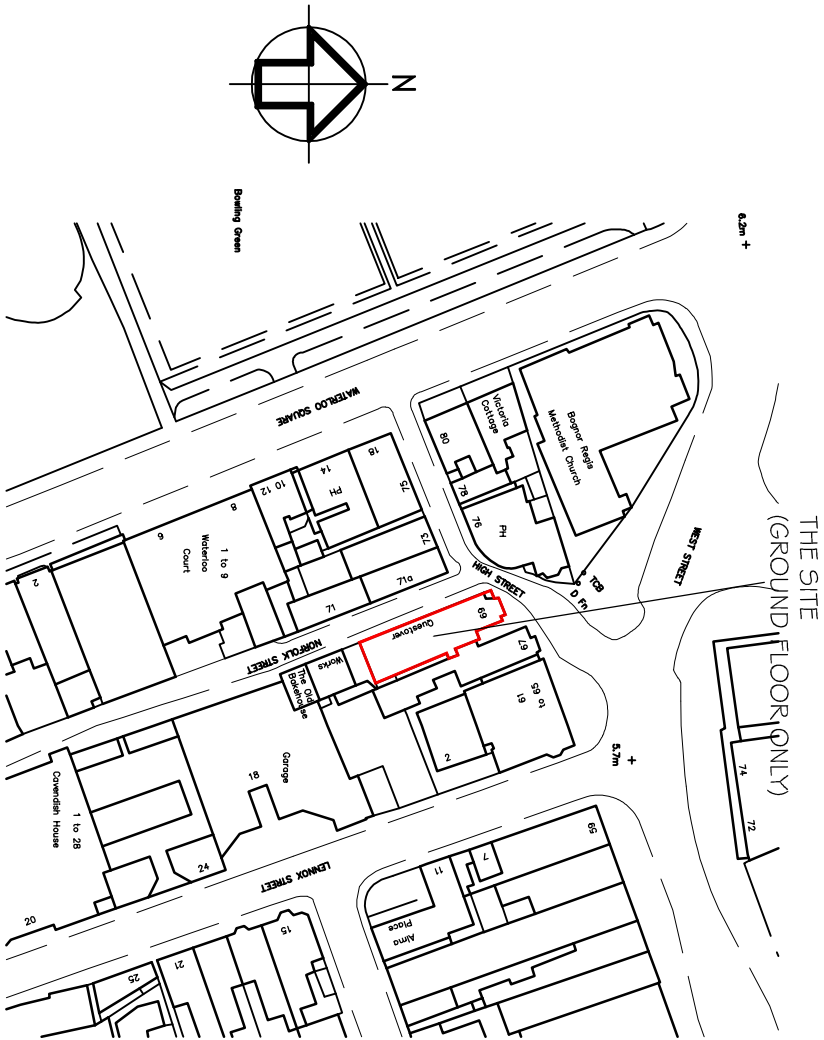


NOTES
WRITTEN DIMENSIONS TO BE TAKEN IN PREFERENCE TO SCALE, AND
ALL DIMENSIONS ARE TO FACE UNLESS OTHERWISE STATED.
THE DRAWINGS ARE TO BE USED IN CONJUNCTION WITH ALL OTHER
DOCUMENTS RELATING TO THIS PROJECT.
ANY DISCREPANCIES ARE TO BE REFERRED IMMEDIATELY TO THE
PROJECT DESIGNER.
THIS DRAWING IS COPYRIGHT, AND SHOULD NOT BE USED OR
REPRODUCED WITHOUT PERMISSION.
IT IS THE CONTRACTOR'S RESPONSIBILITY TO ENSURE COMPLIANCE
WITH THE BUILDING REGULATIONS.

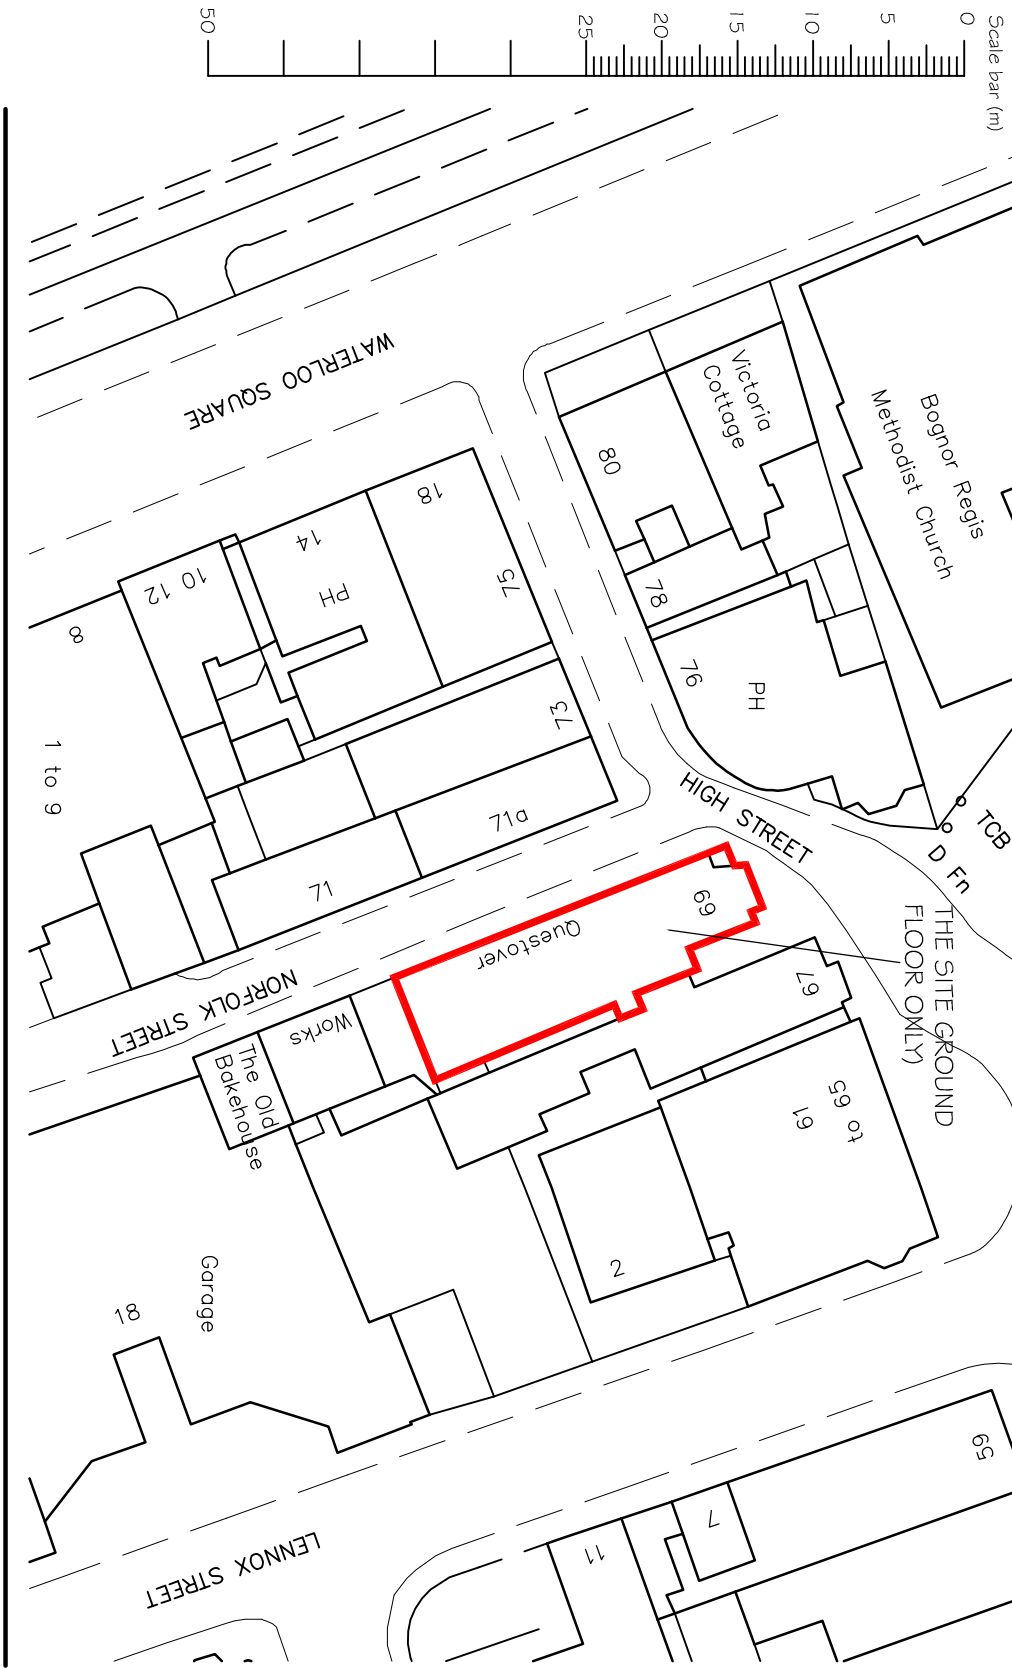

CLIENT
ARUN DISTRICT COUNCIL

SCALE 1:100 / 1:500 / 1:1250 @A3
DWG NO 711/01

DRAWN BY PLB
DATE AUG 17
REV. A

GROUND FLOOR PLAN

PROJECT
69 HIGH STREET
BOGNOR REGIS
WEST SUSSEX



DRAWING TITLE
EXISTING FLOOR PLAN, BLOCK
PLAN AND SITE LOCATION PLAN

Unit 3b Woodhorn Business Centre
Woodhorn Lane
Oving Chichester
West Sussex PO20 2BX
Tel 01243 774764
www.sloaneandbrown.co.uk