


DATUM 49.00m Above Arbitrary Datum

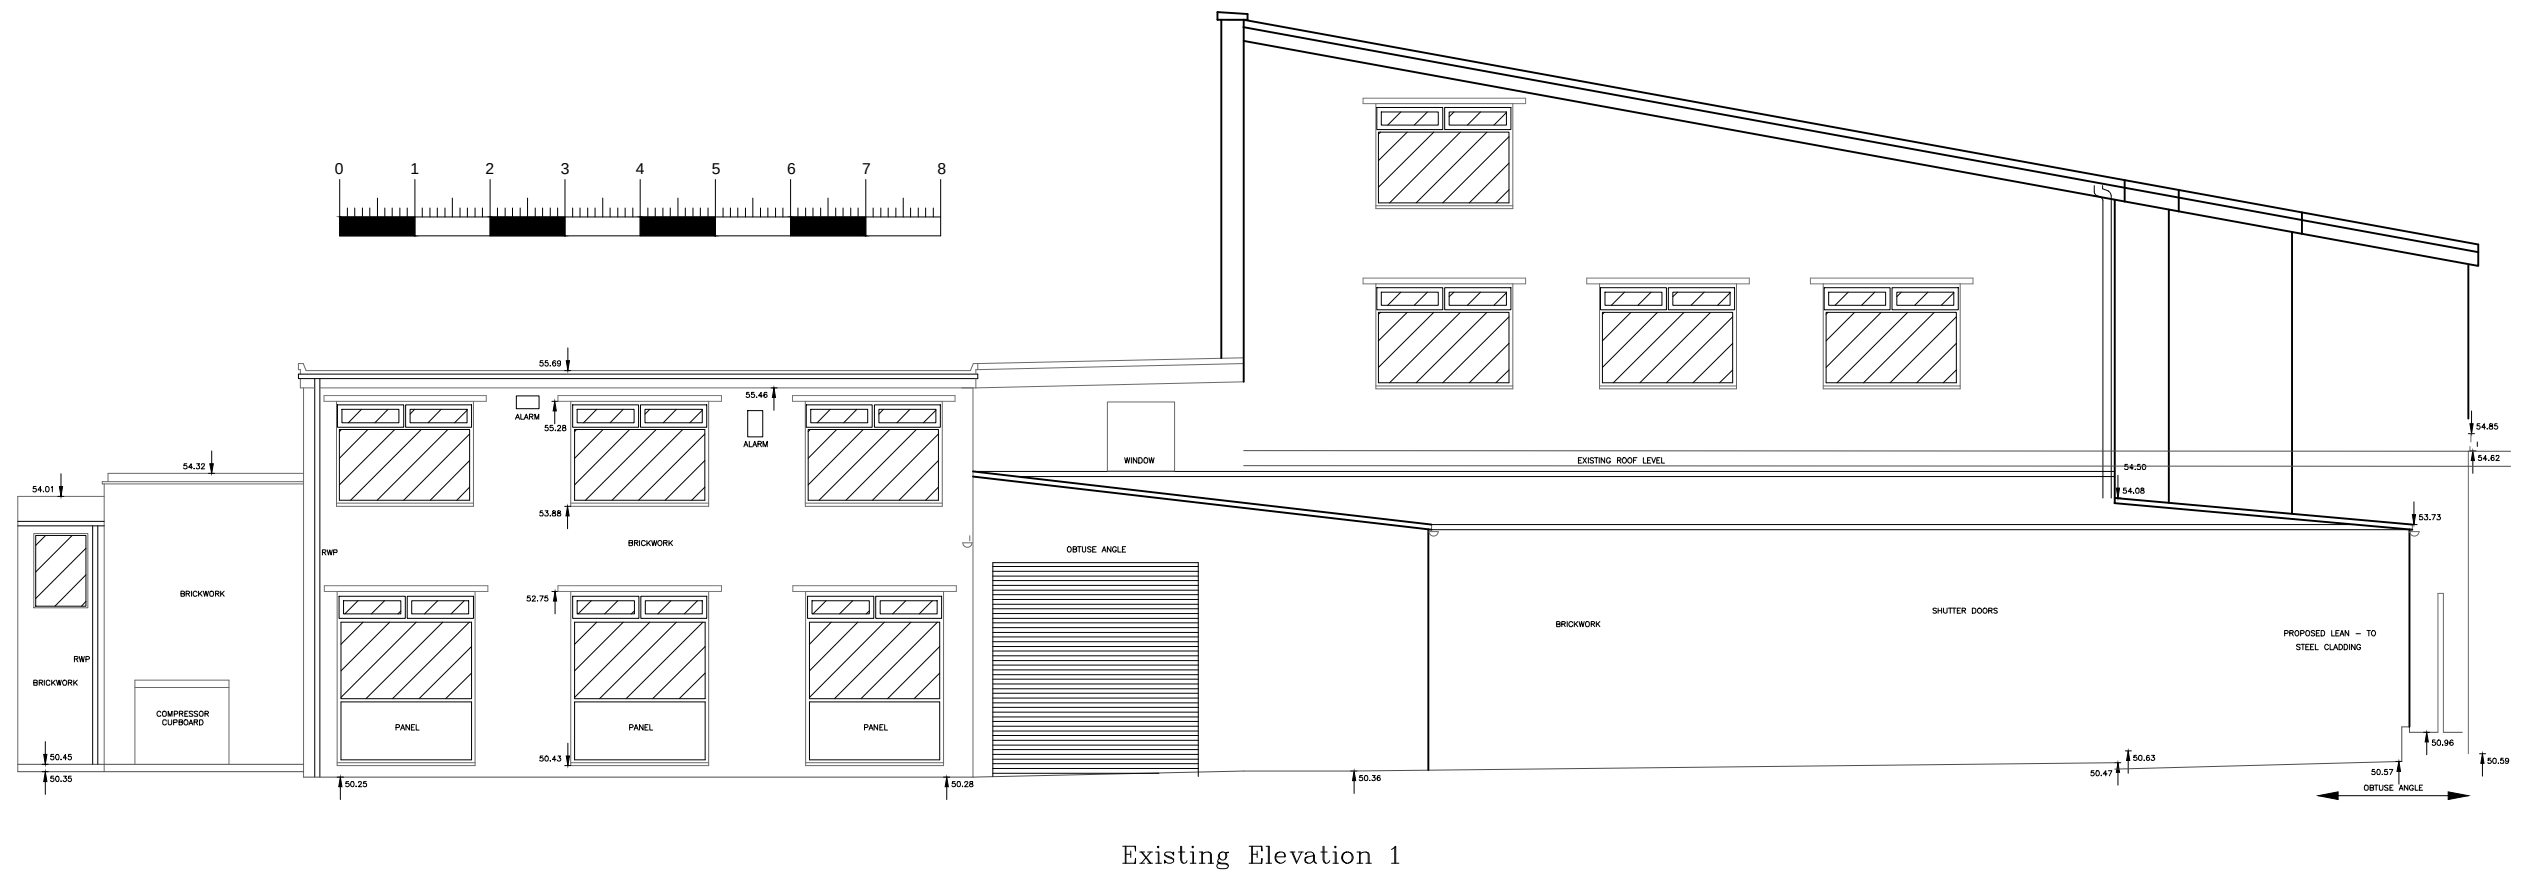

DATUM 49.00m Above Arbitrary Datum

REVISIONS		DATE	INITIAL

HomeZone

Architectural Services
27 The Avenue
Liphook
Hants GU30 7QD
07780 823131

PROJECT
Ground & First Floor Extension
@ Unit 5 Dickinson Place
Bognor Regis. PO22 9QU

CLIENT

S NAPHTHINE

DRAWING

Proposed & Existing Front Elevation

SCALE	DATE	DRAWN	CHECKED
1:100 @ A3	10/21	gj	

DRAWING NO. 0802 - SK-03 REV C

CAD NO. C:ACTION\HZ\0801\DRAWINGS