


Proposed Elevation 3

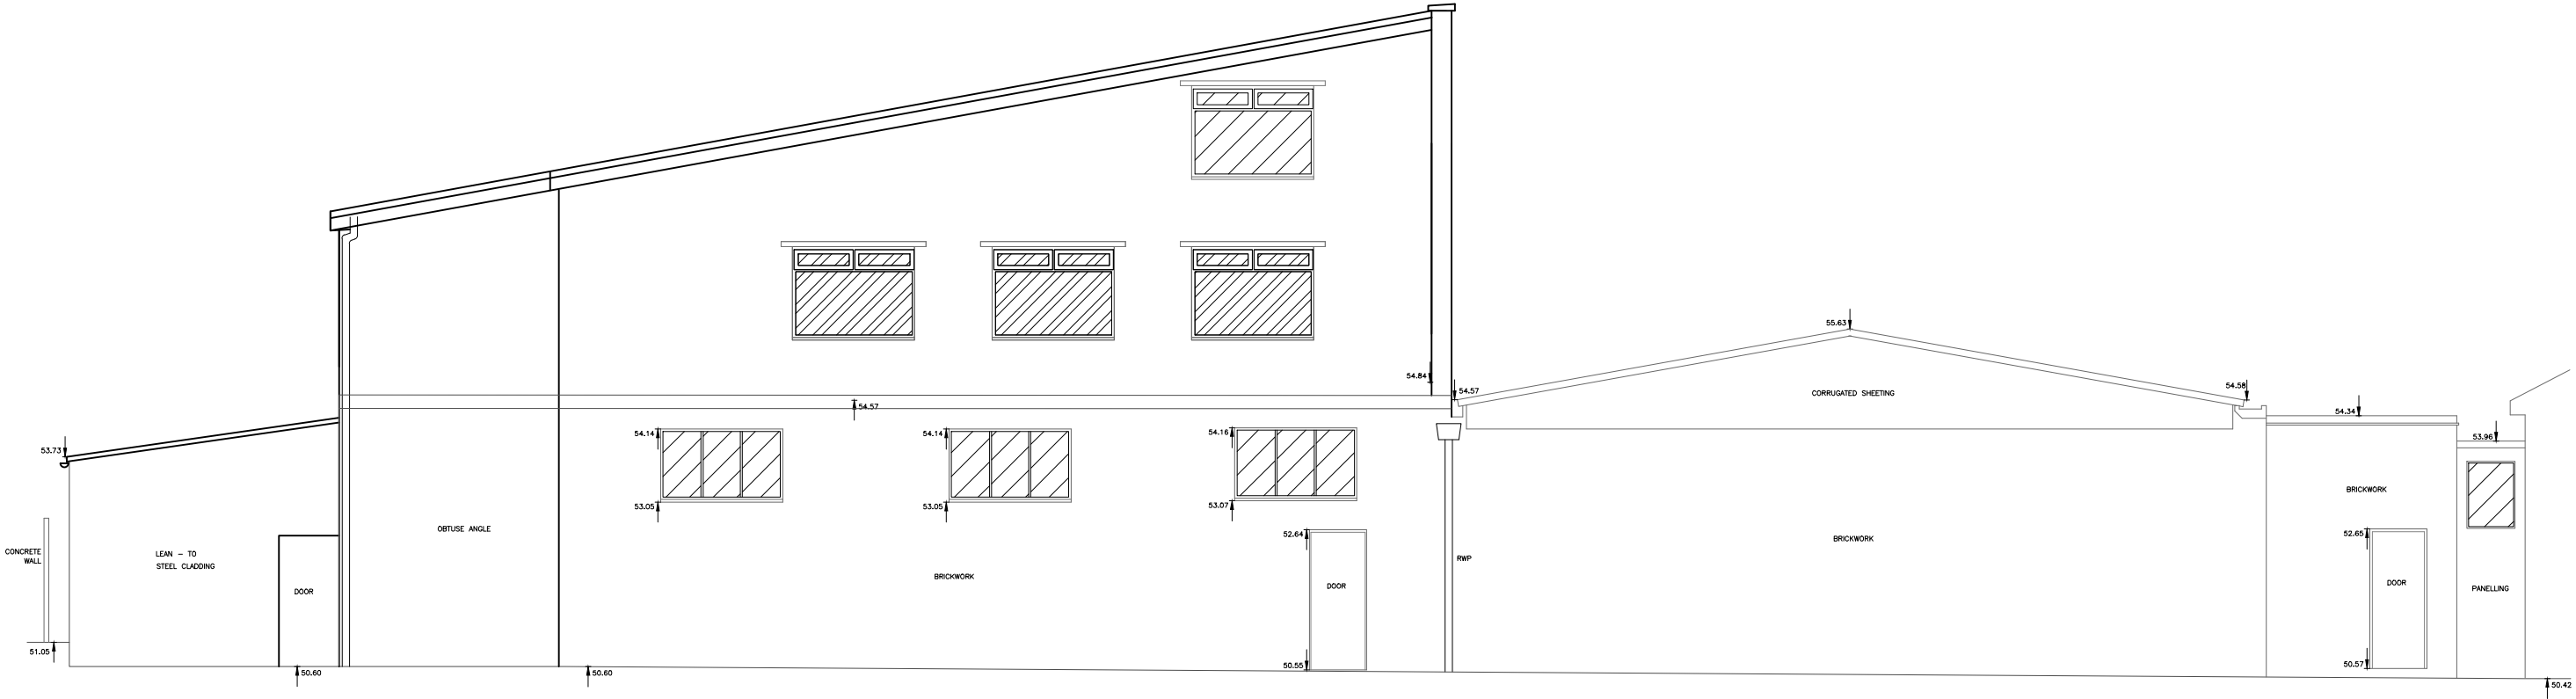

Elevation 3

REVISIONS	DATE	INITIAL

HomeZone
Architectural Services
27 The Avenue
Liphook
Hants GU30 7QD
07780 823131

PROJECT
**Ground & First Floor Extension
@ Unit 5 Dickinson Place
Bognor Regis. PO22 9QU**

CLIENT
S NAPTHINE

DRAWING
Proposed & Existing Rear Elevation

SCALE	DATE	DRAWN	CHECKED
1:100 @ A3	10/21	gj	

DRAWING NO.
0802 - SK-04

REV
B

CAD NO. C:\ACTION\HZ\0801\DRAWINGS