


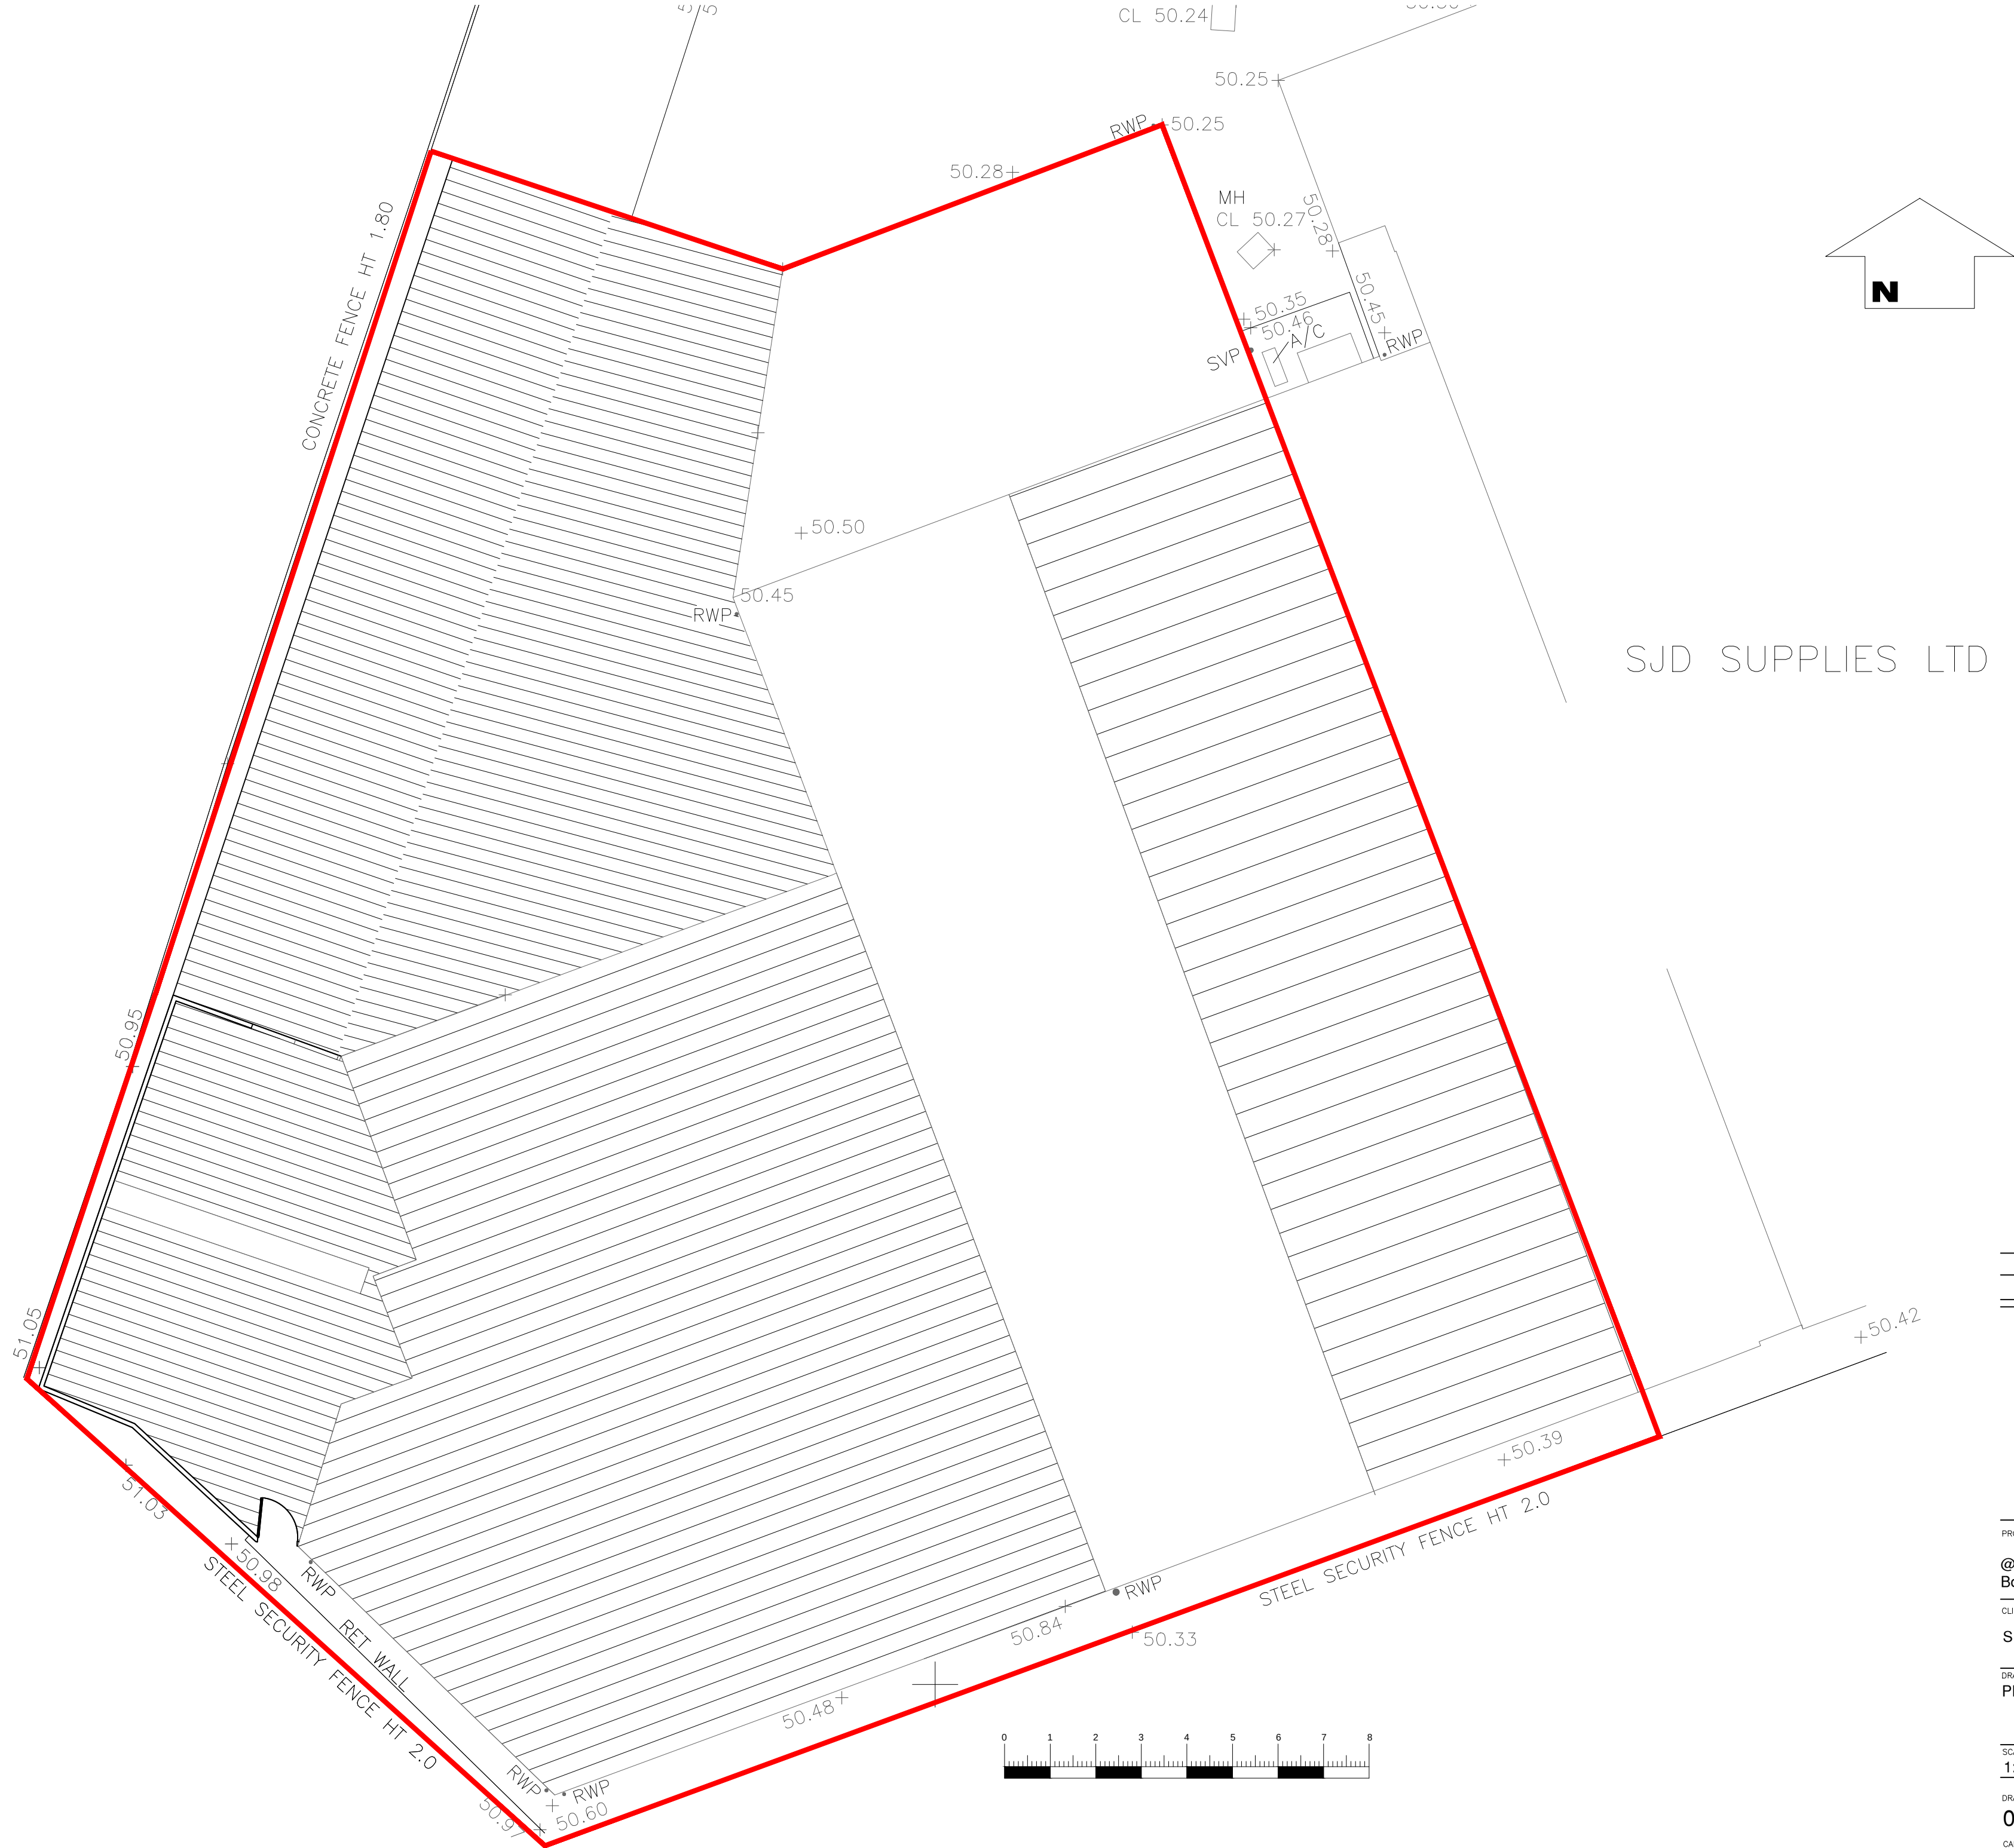

REVISIONS	DATE	INITIAL

HomeZone
Architectural Services
27 The Avenue
Liphook
Hants GU30 7QD
07780 823131

PROJECT
@ Unit 5 Dickinson Place Bognor Regis. PO22 9QU
CLIENT
S NAPTHINE
DRAWING
PROPOSED ROOF PLAN

SCALE	DATE	DRAWN	CHECKED
1:100 @ A2		gj	

DRAWING NO.	REV
0802 - SK-08	A
CAD NO. C:\ACTION\HZ\0801\DRAWINGS	