


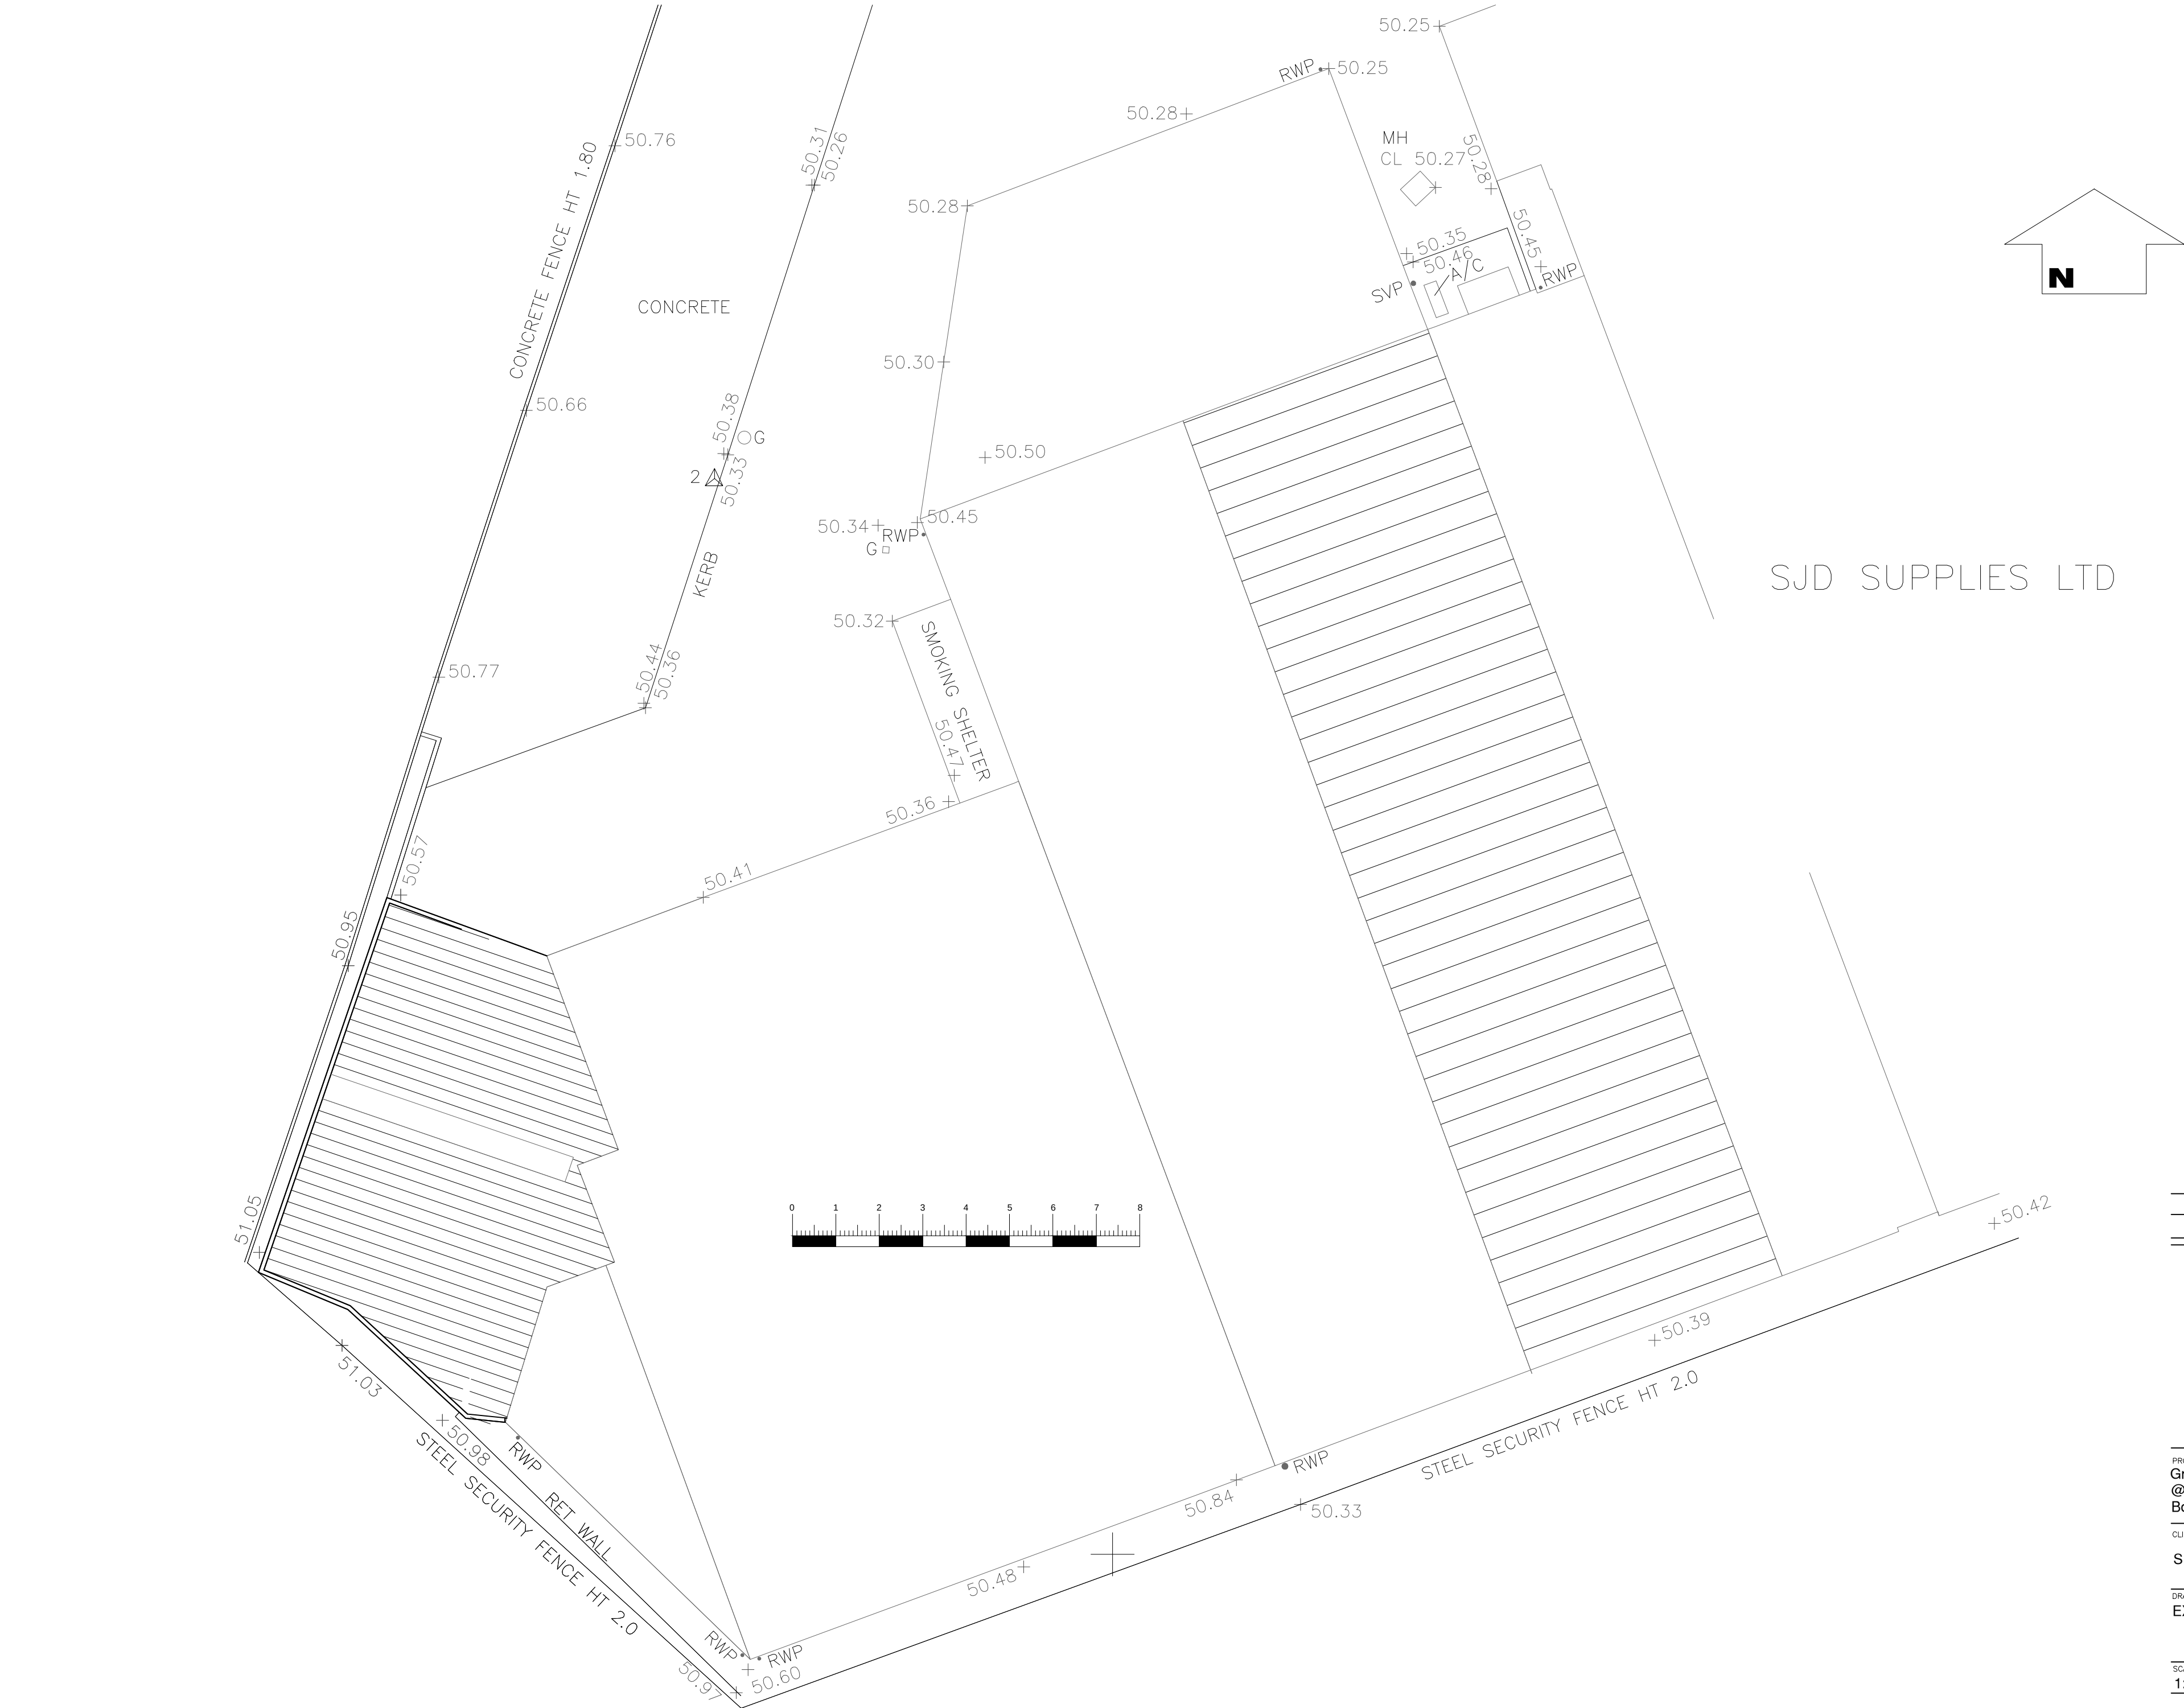

SJD SUPPLIES LTD

REVISIONS	DATE	INITIAL

HomeZone

Architectural Services
27 The Avenue
Liphook
Hants GU30 7QD
07780 823131

PROJECT
Ground & First Floor Extension
@ Unit 5 Dickinson Place
Bognor Regis. PO22 9QU

CLIENT
S NAPTHINE

DRAWING
EXISTING ROOF PLAN

SCALE	DATE	DRAWN	CHECKED
1:100 @ A2	10/21	gj	

DRAWING NO.	REV
0802 - SK-07	B
CAD NO. C:\ACTION\HZ\0801\DRAWINGS	