




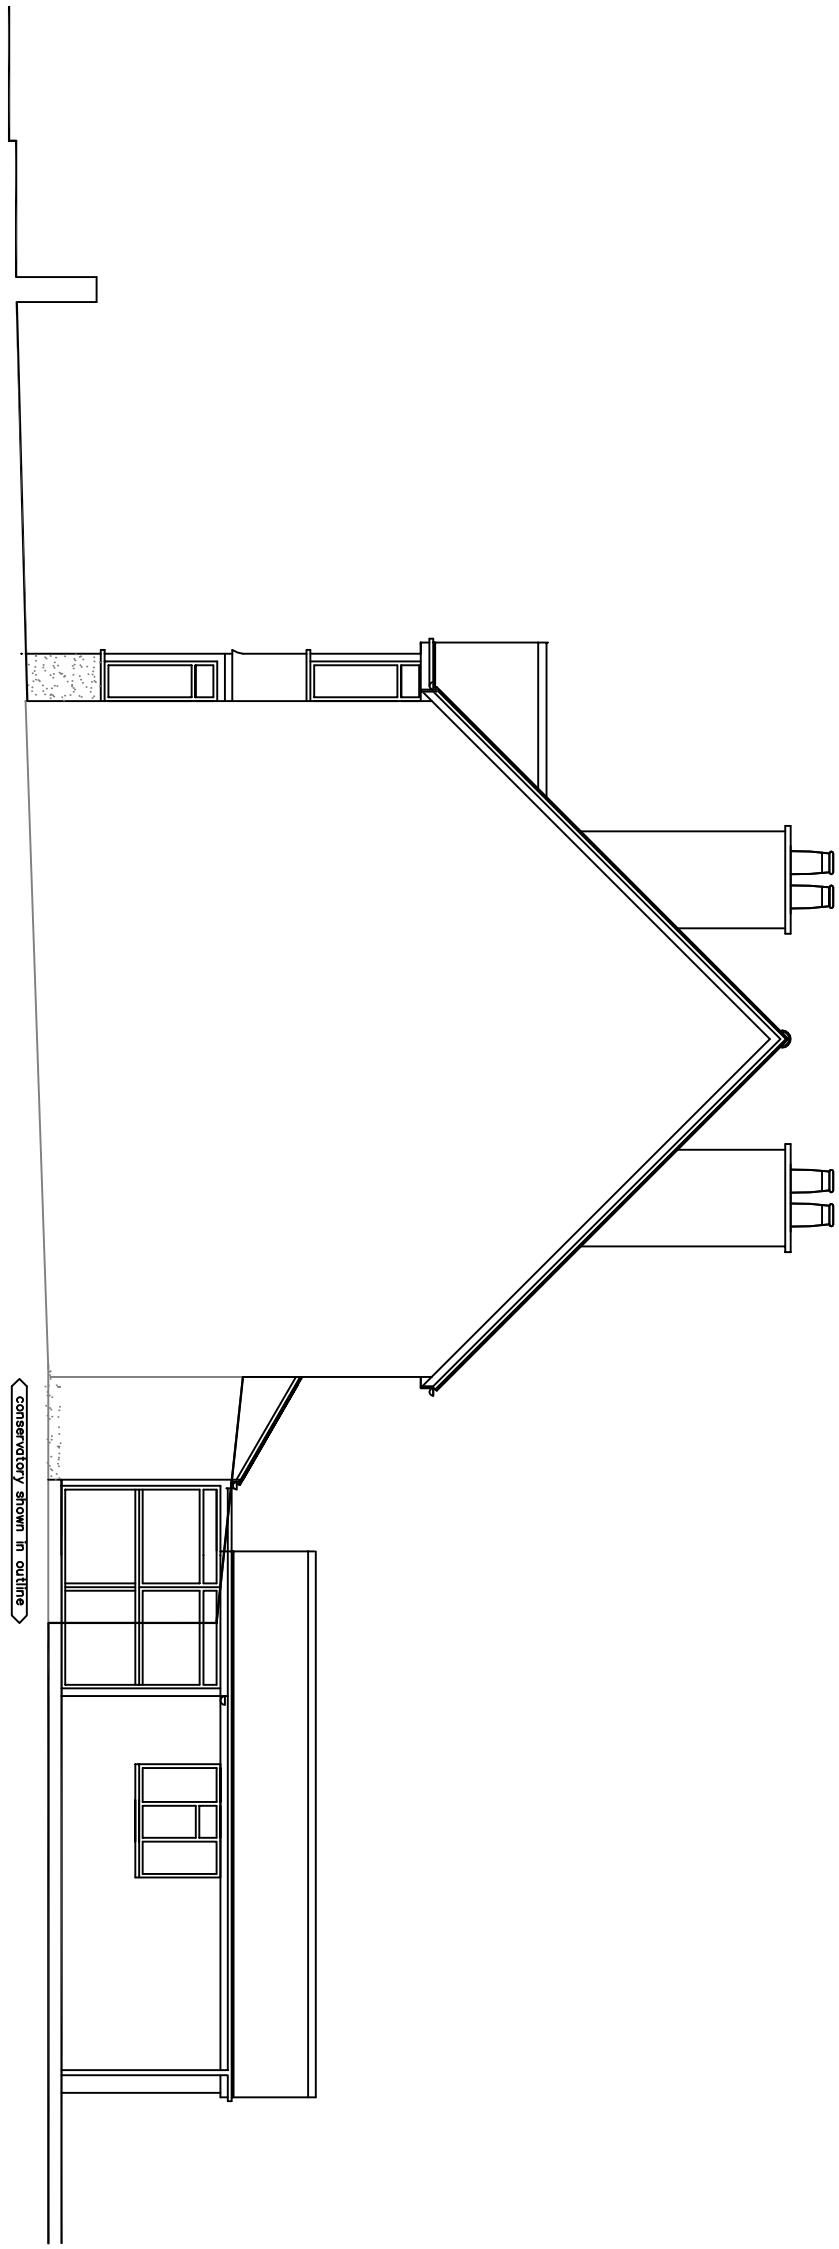


SOUTH ELEVATION AS EXISTING

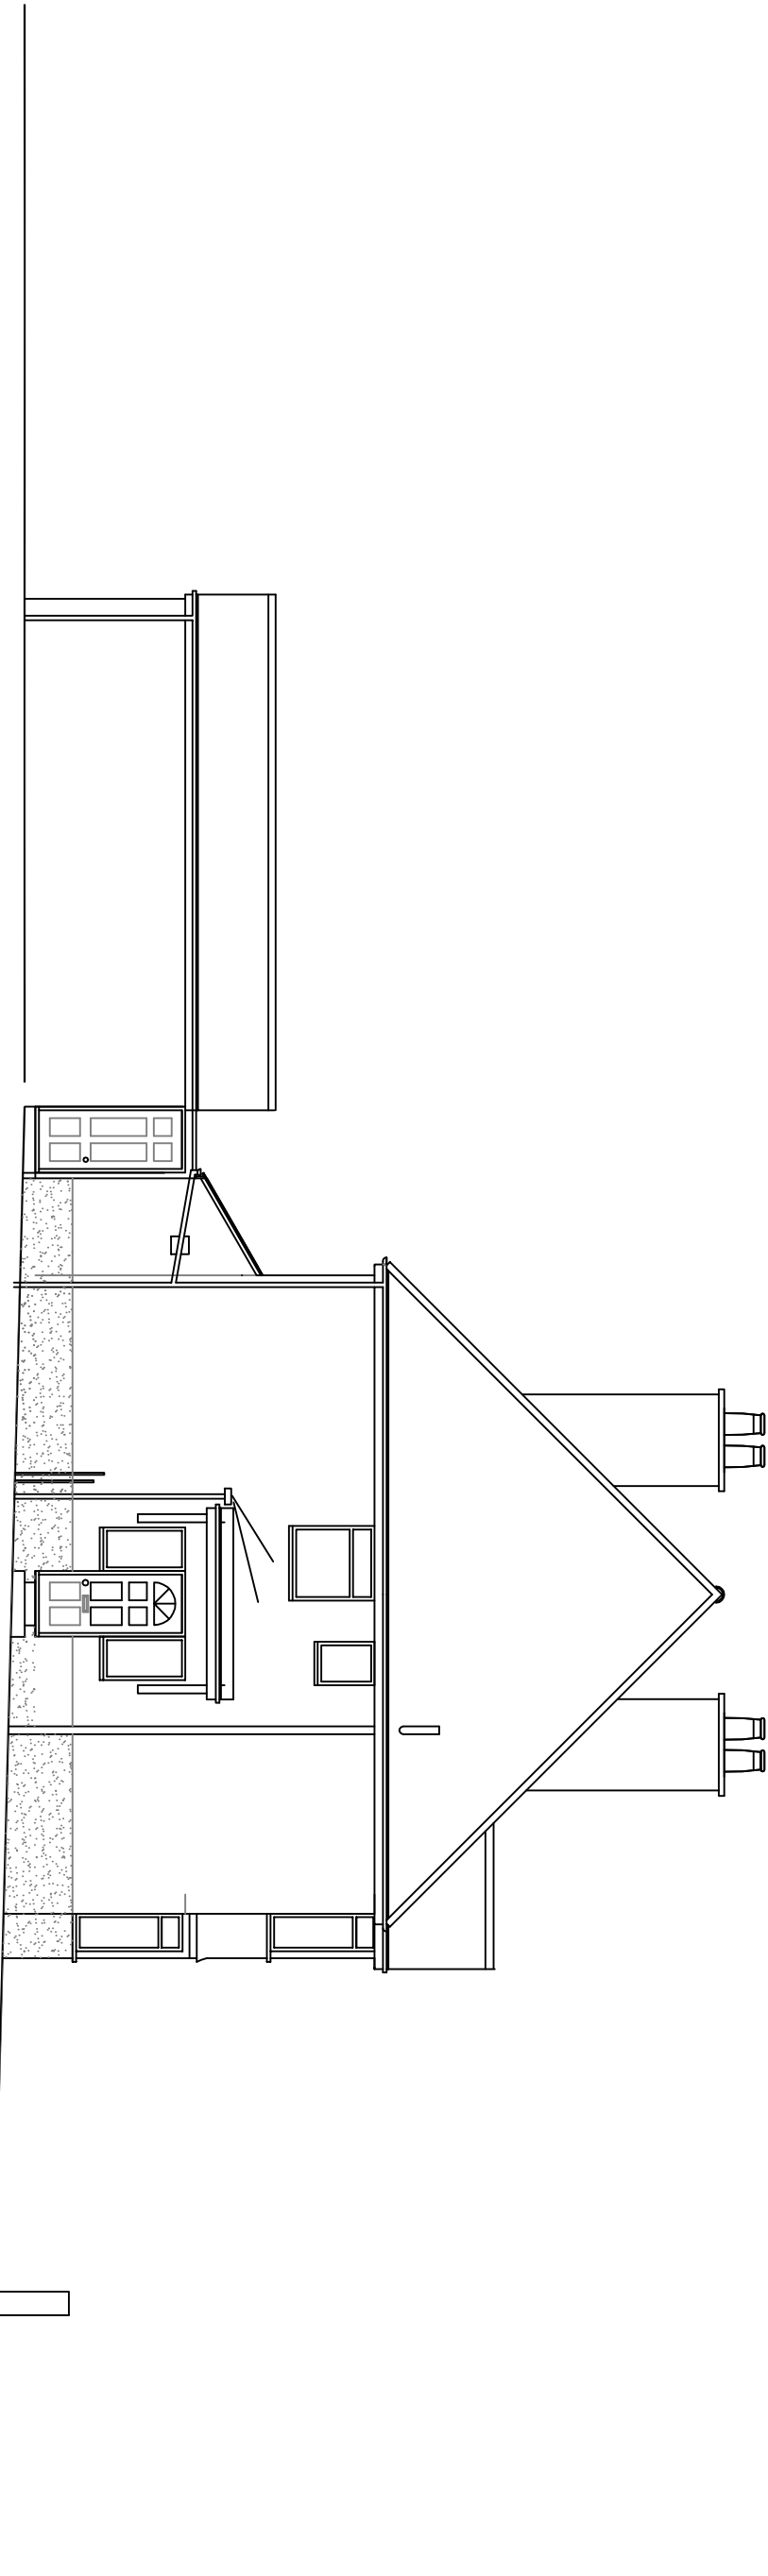


NORTH ELEVATION AS EXISTING

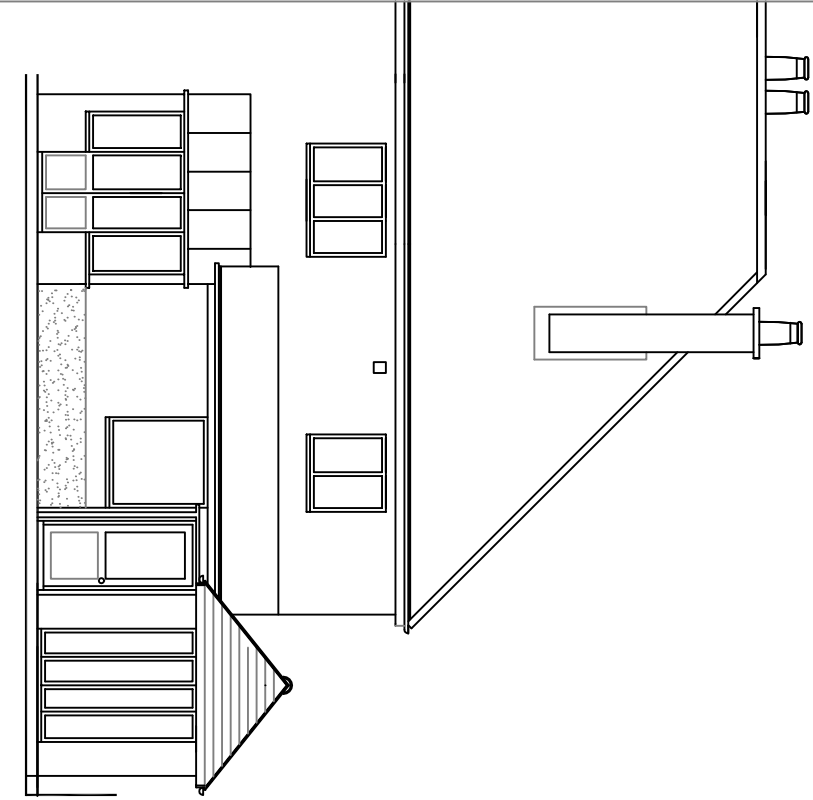


EAST ELEVATION AS EXISTING

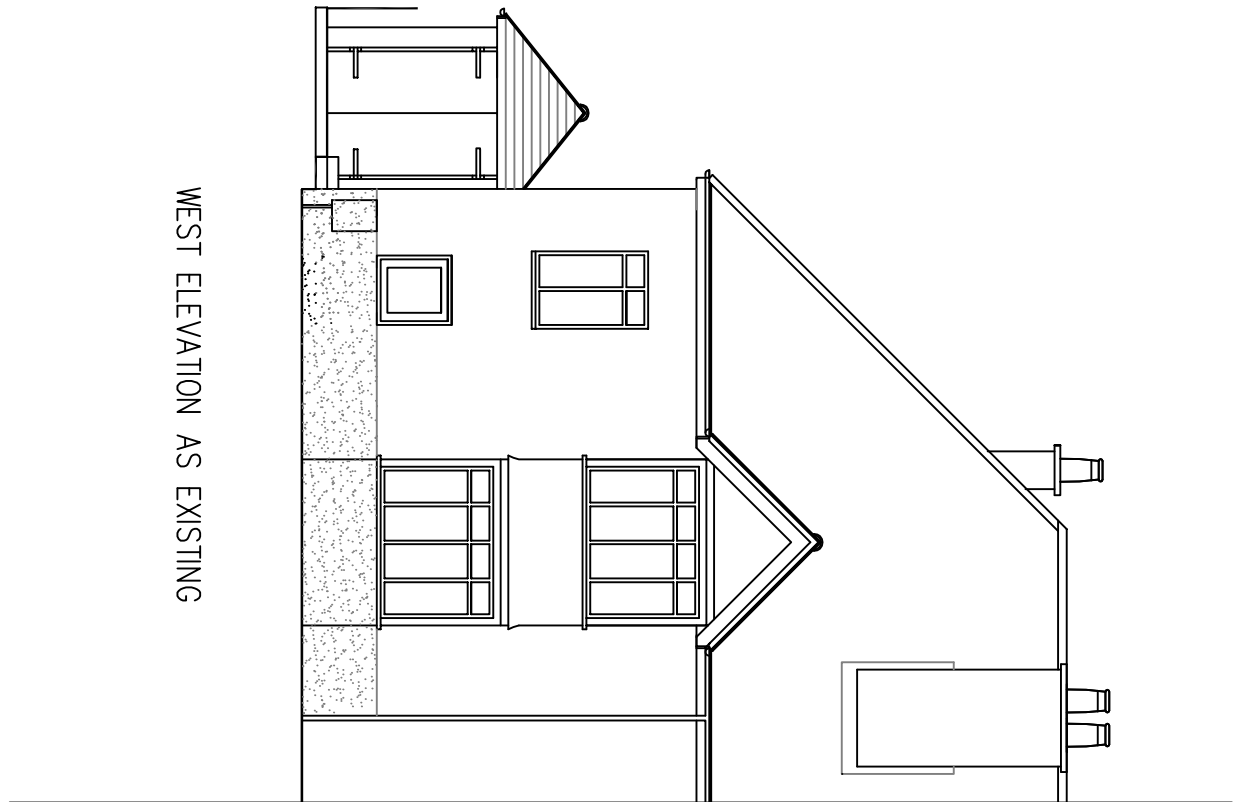


WEST ELEVATION AS EXISTING

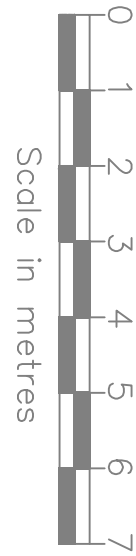


Scale in metres

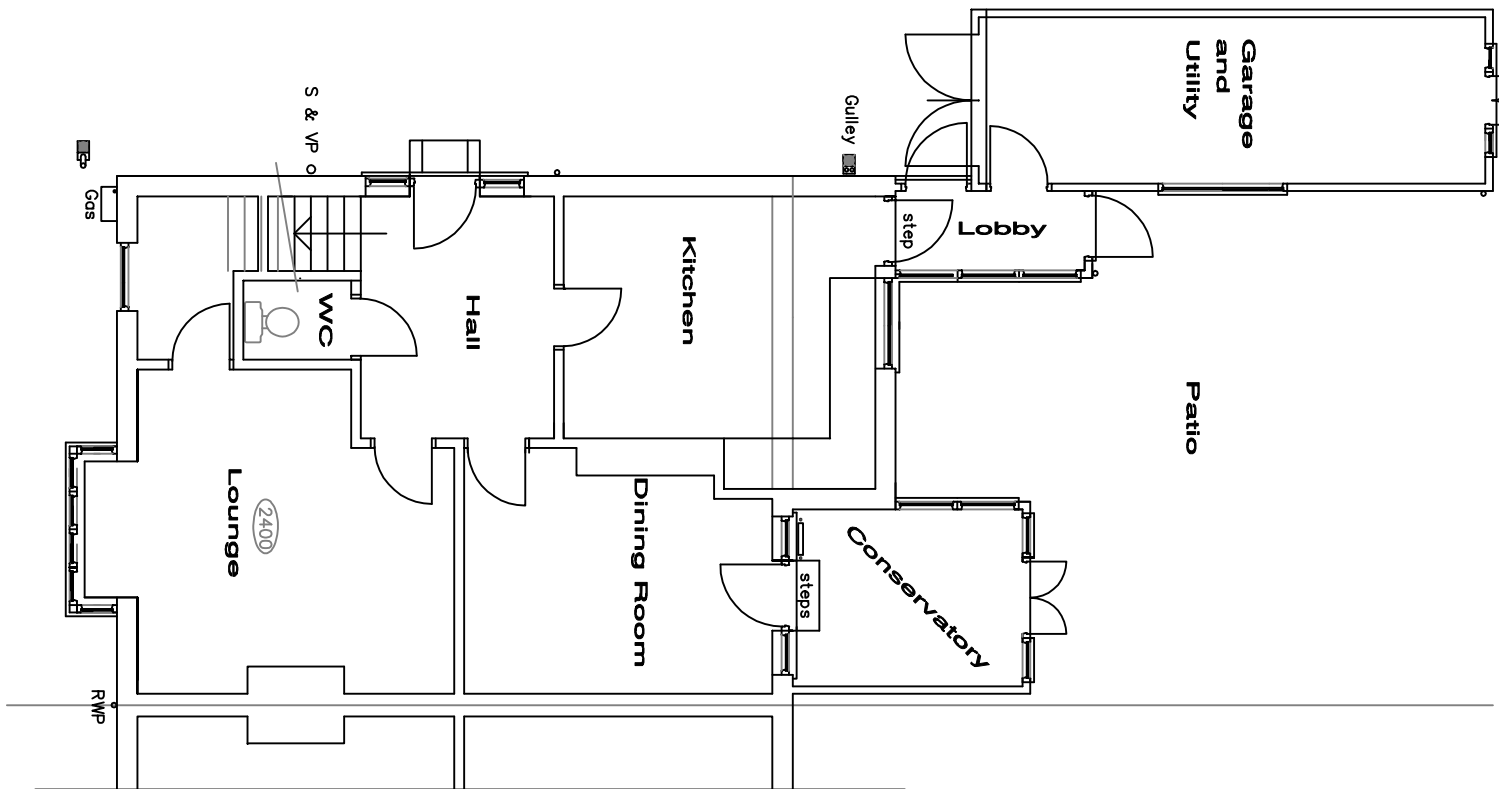


GROUND FLOOR PLAN AS EXISTING

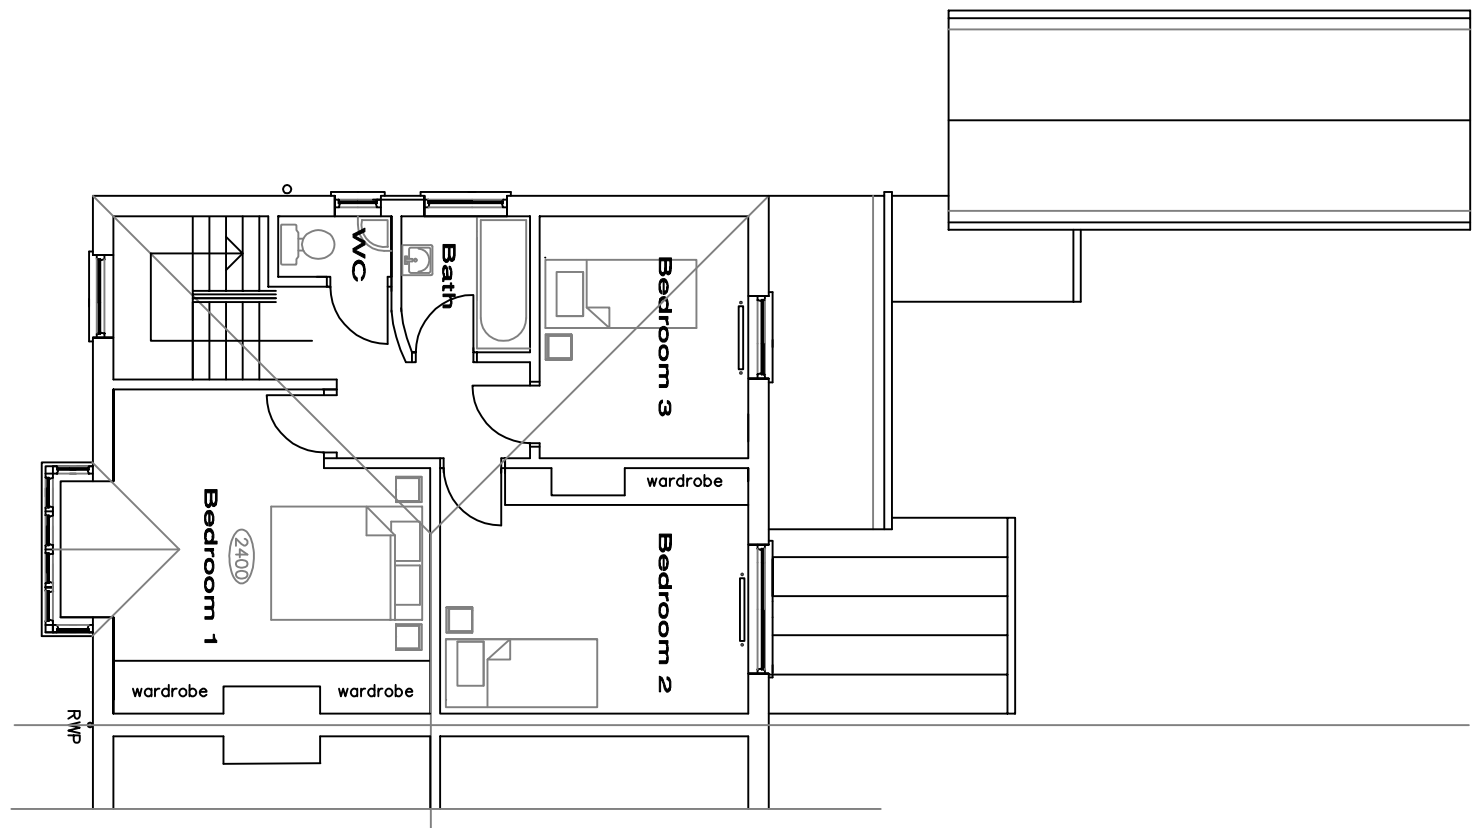

FIRST FLOOR PLAN AS EXISTING

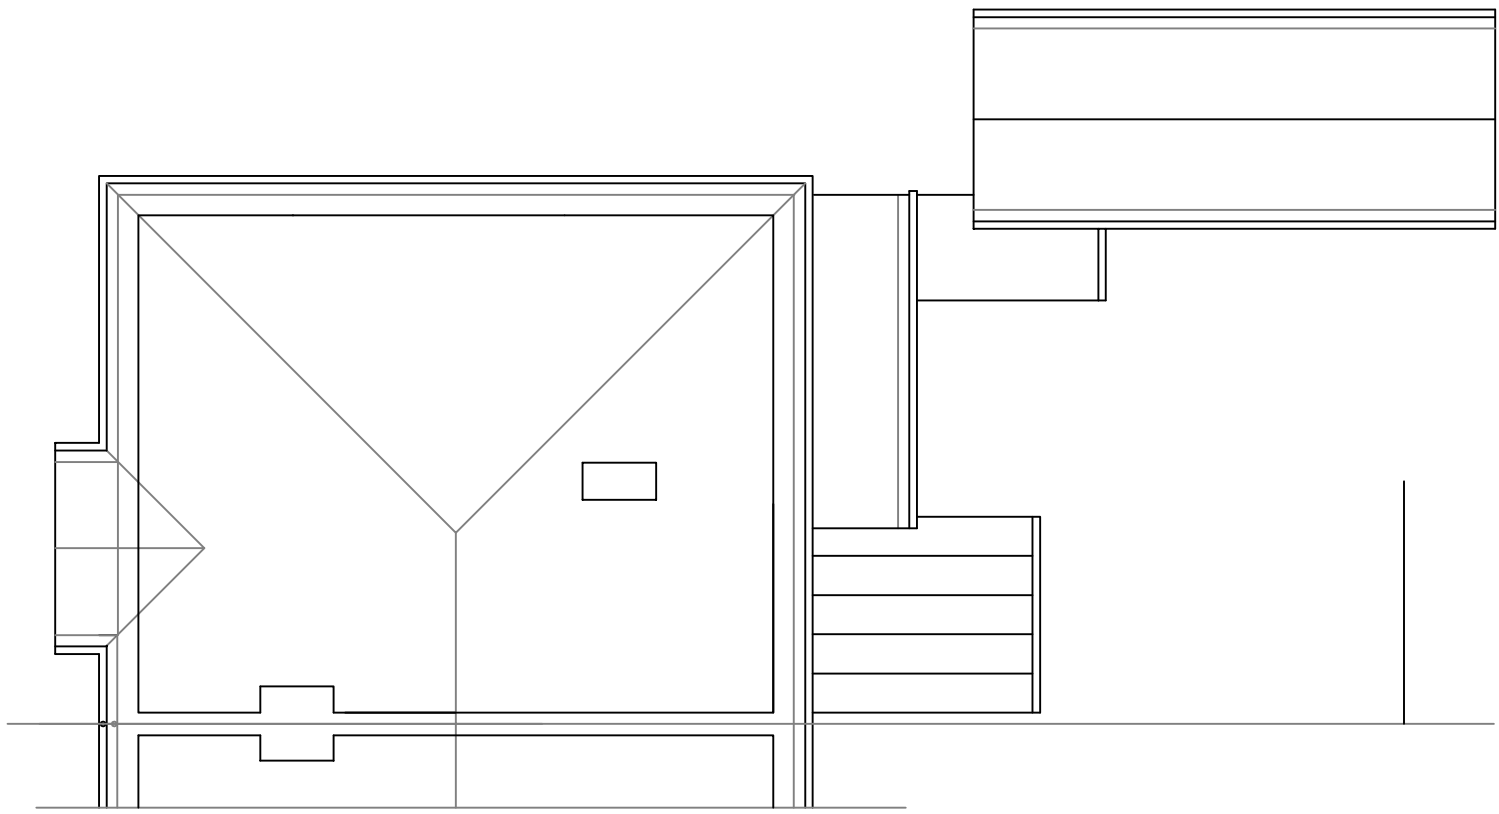

ROOF VOID AS EXISTING

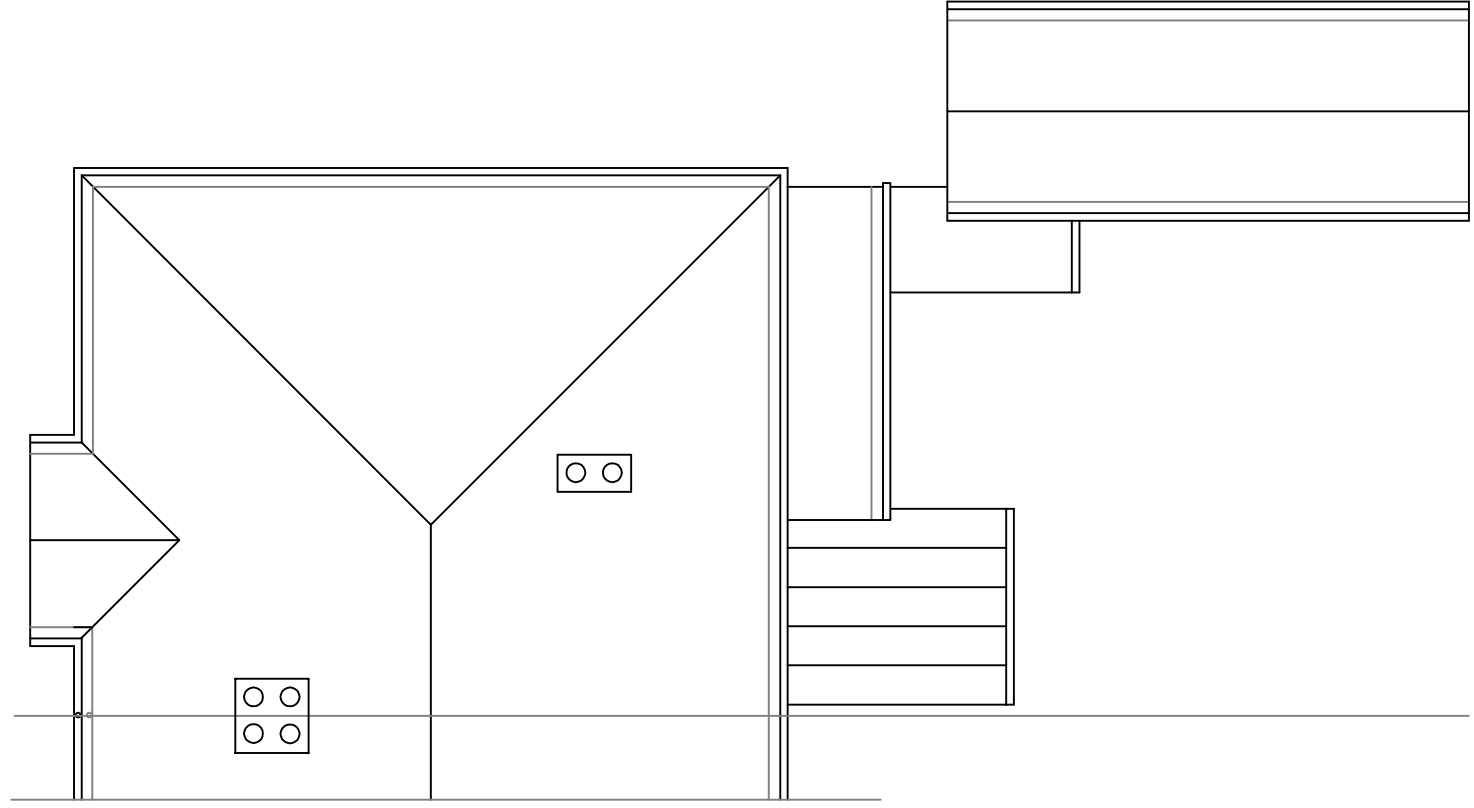

ROOF PLAN AS EXISTING

SITE		PROJECT		DATE		SCALE		DRAWN BY		CHECKED BY	
MR & MRS D FEMING		37 JULIUS ROAD		EXISTING ELEVATIONS		27.08.2019		SD		SD	
		BOOKER REGIS		AND FLOOR PLANS		1:100		4			