
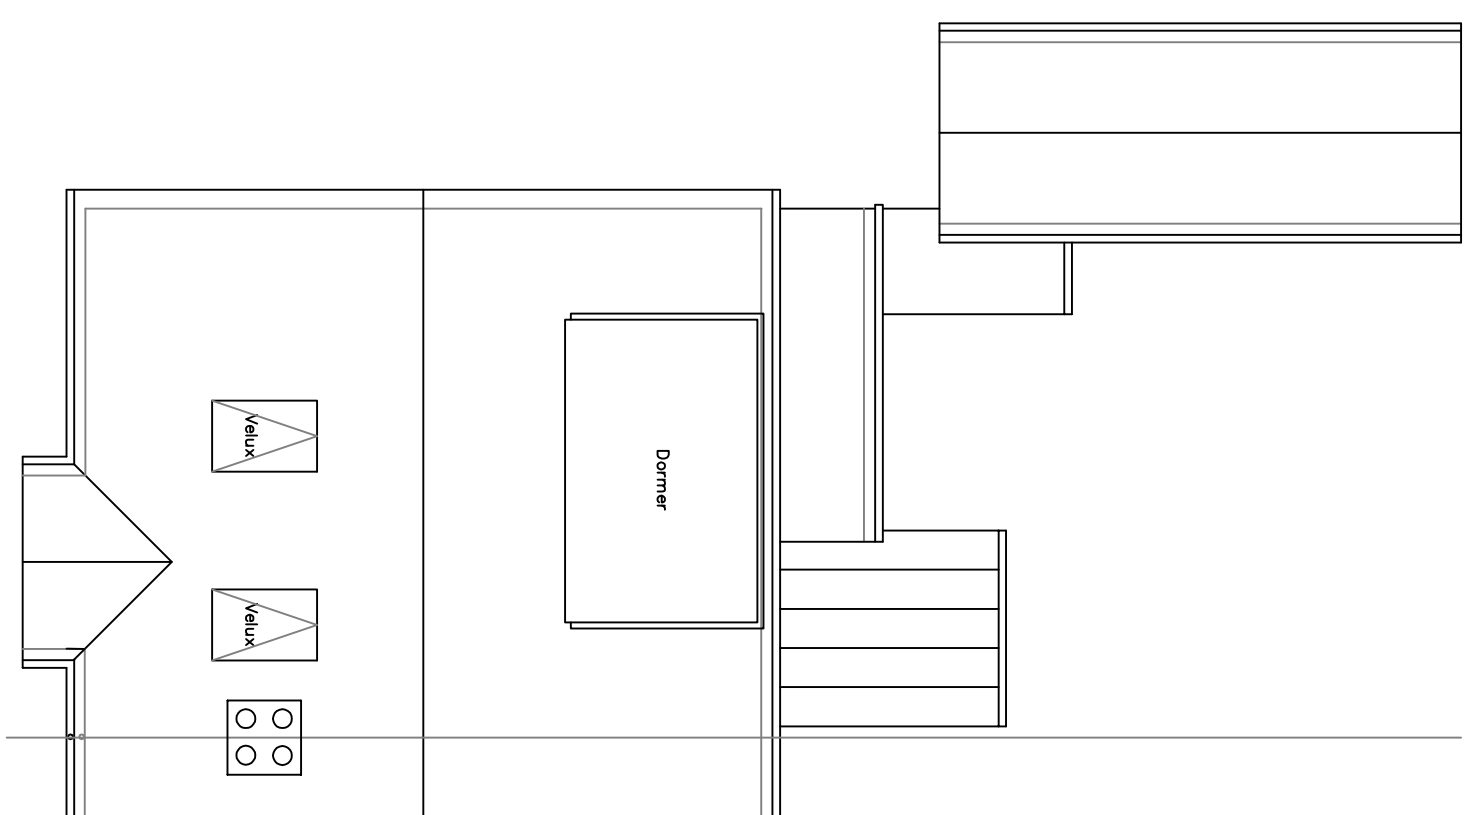
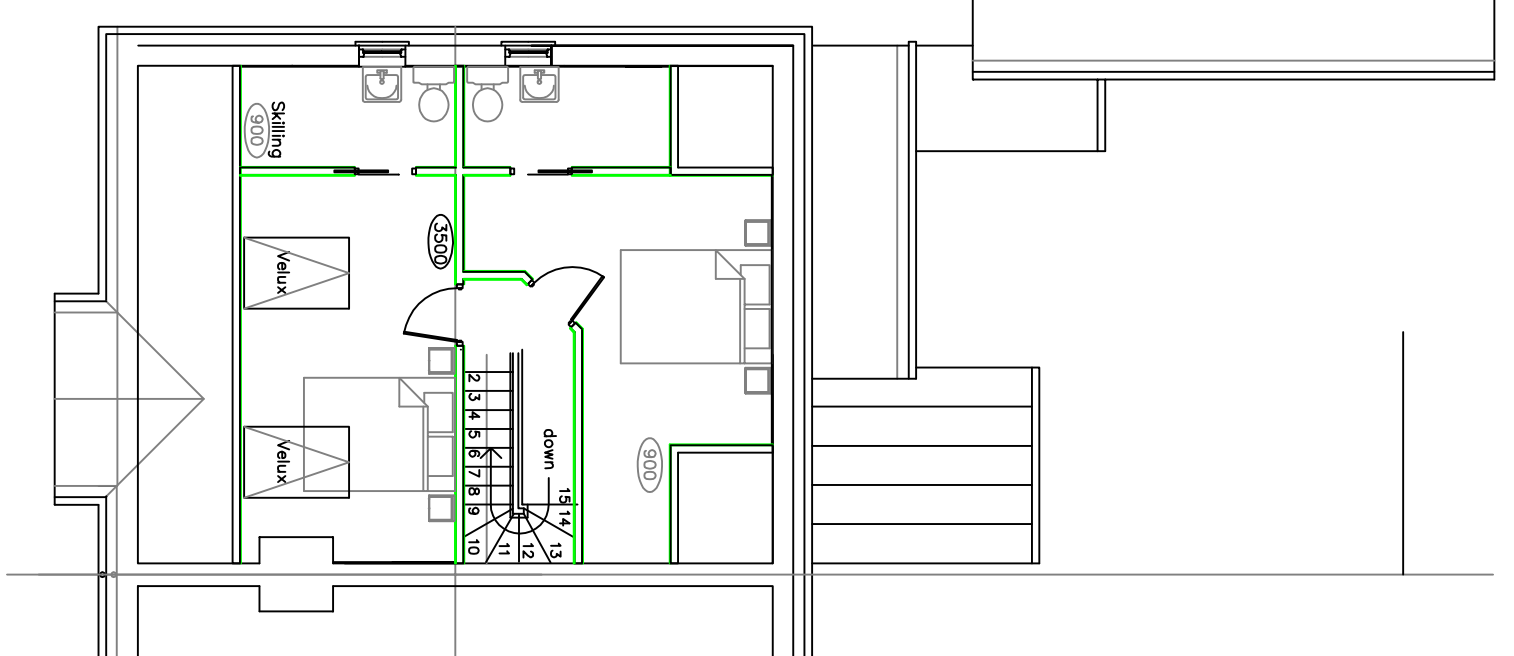
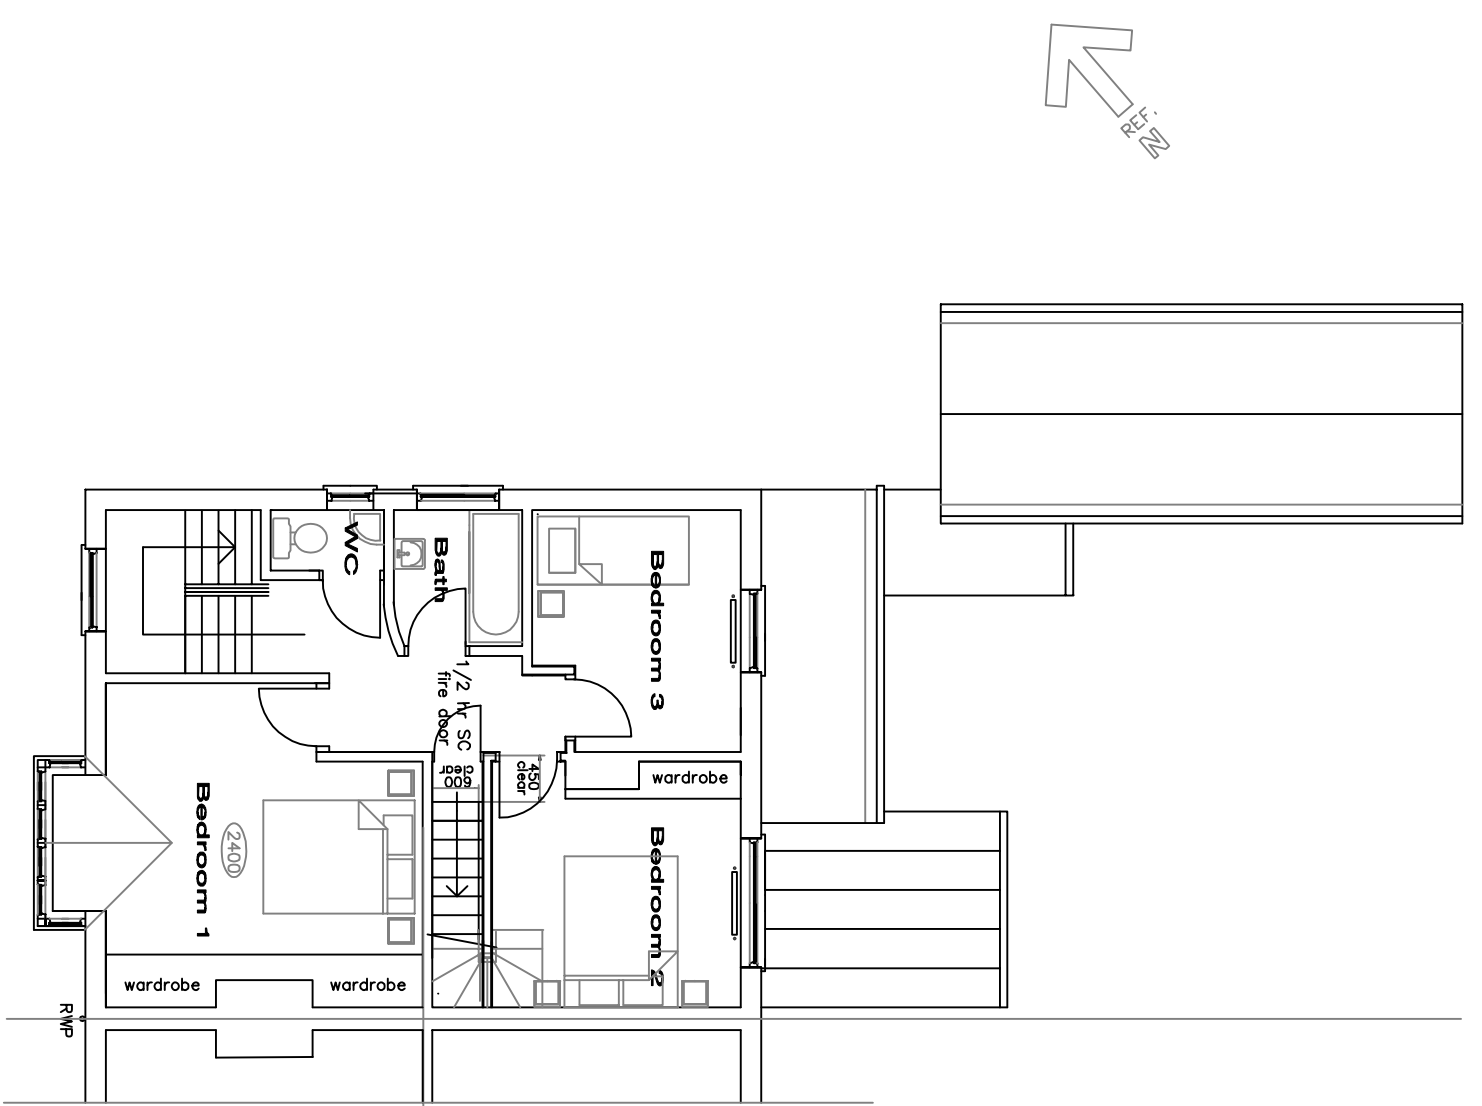
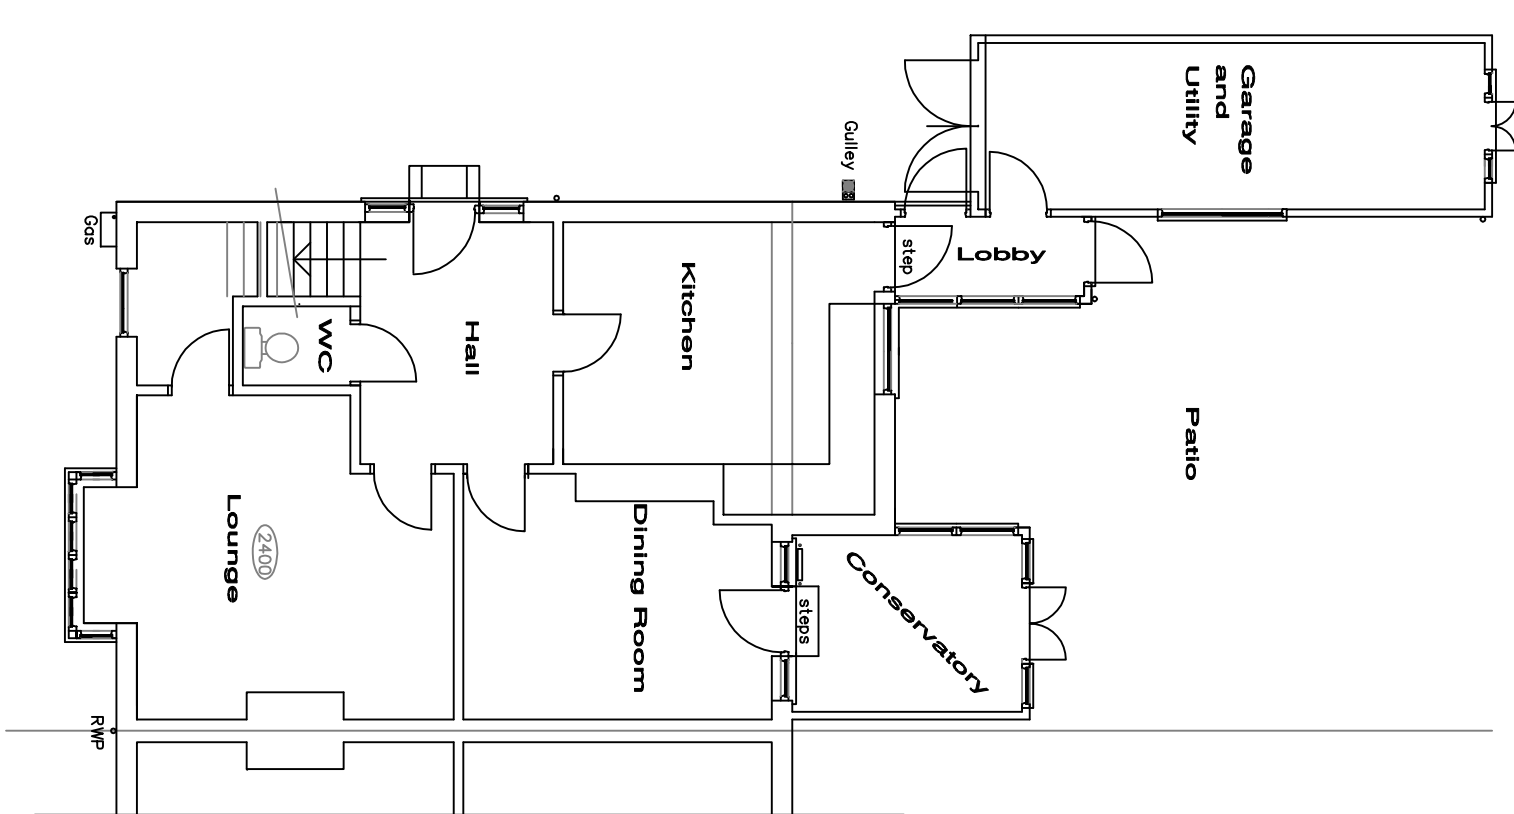
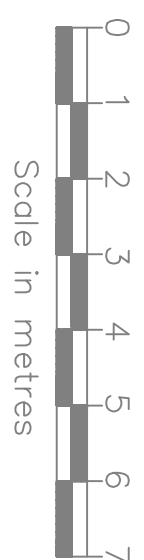
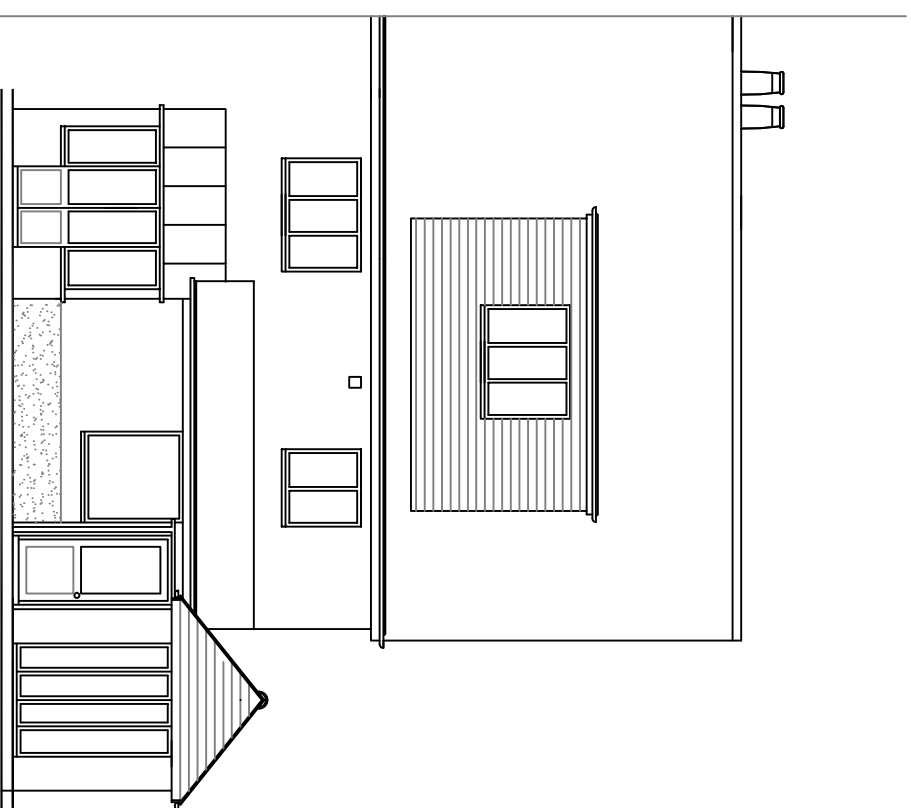
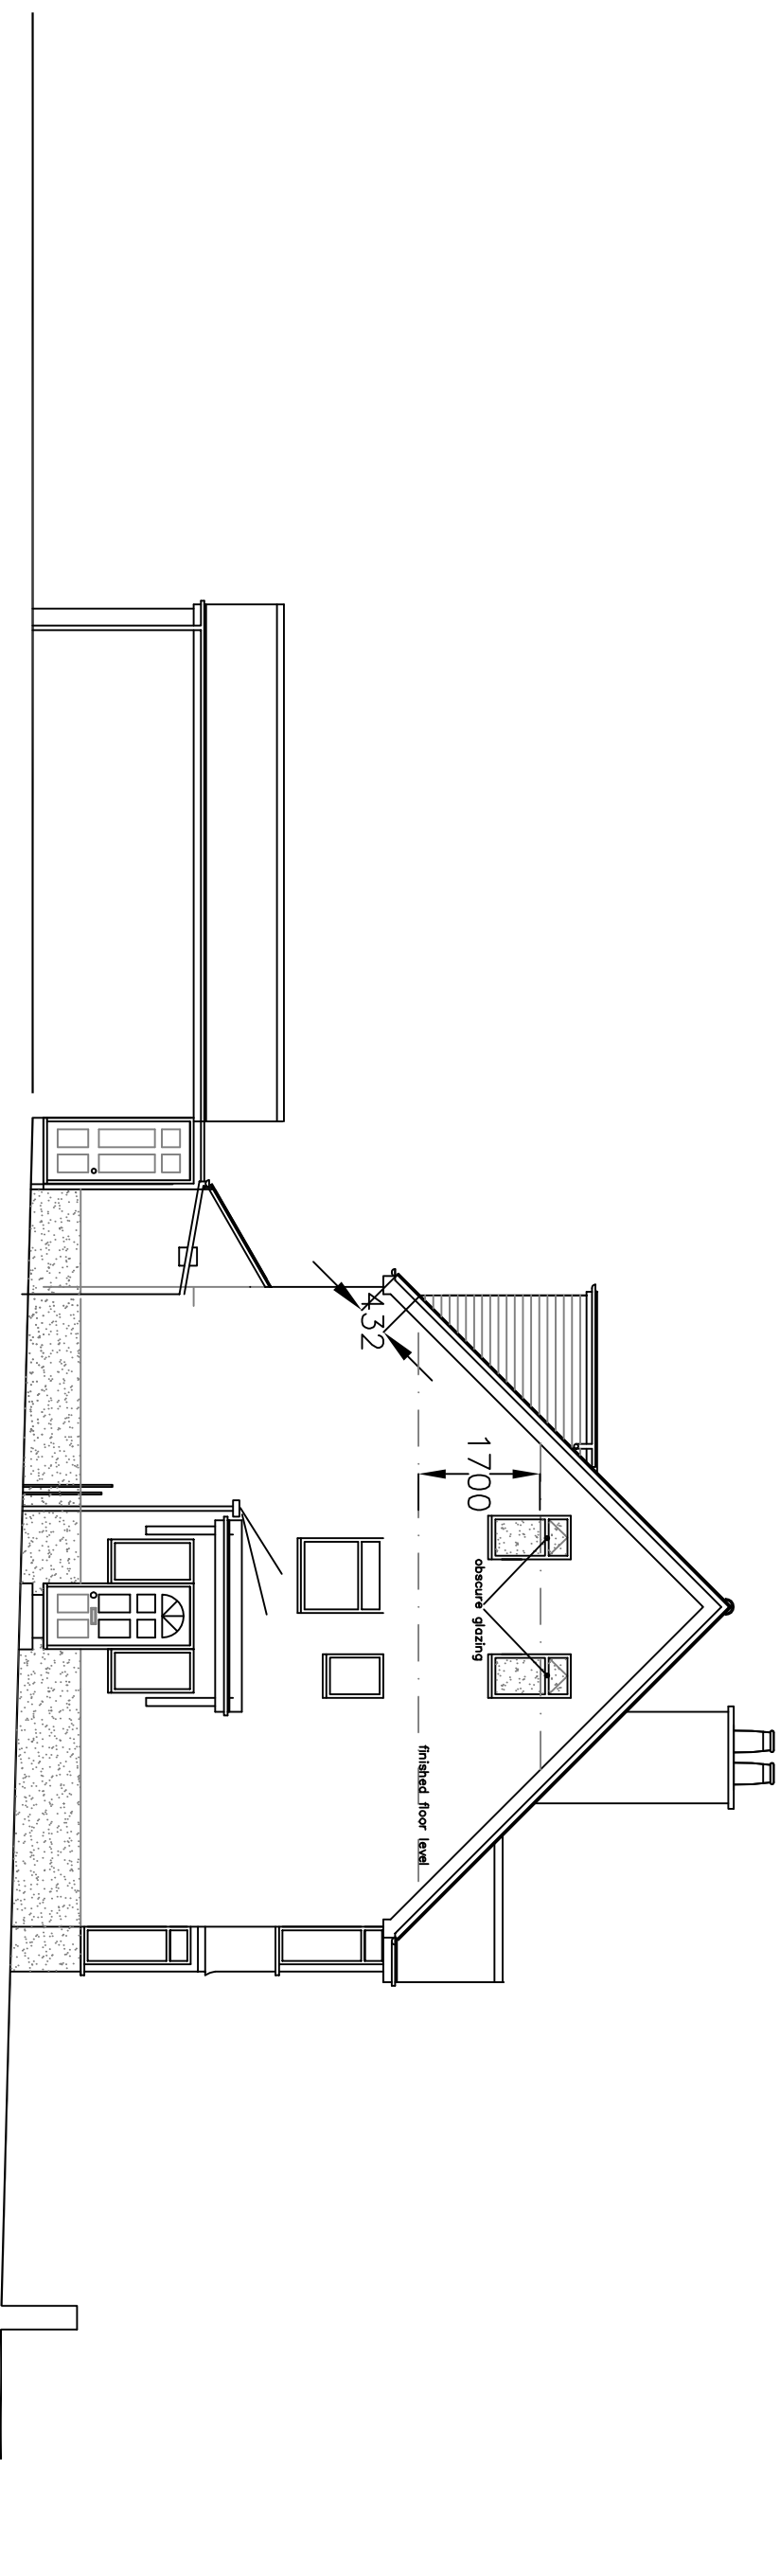
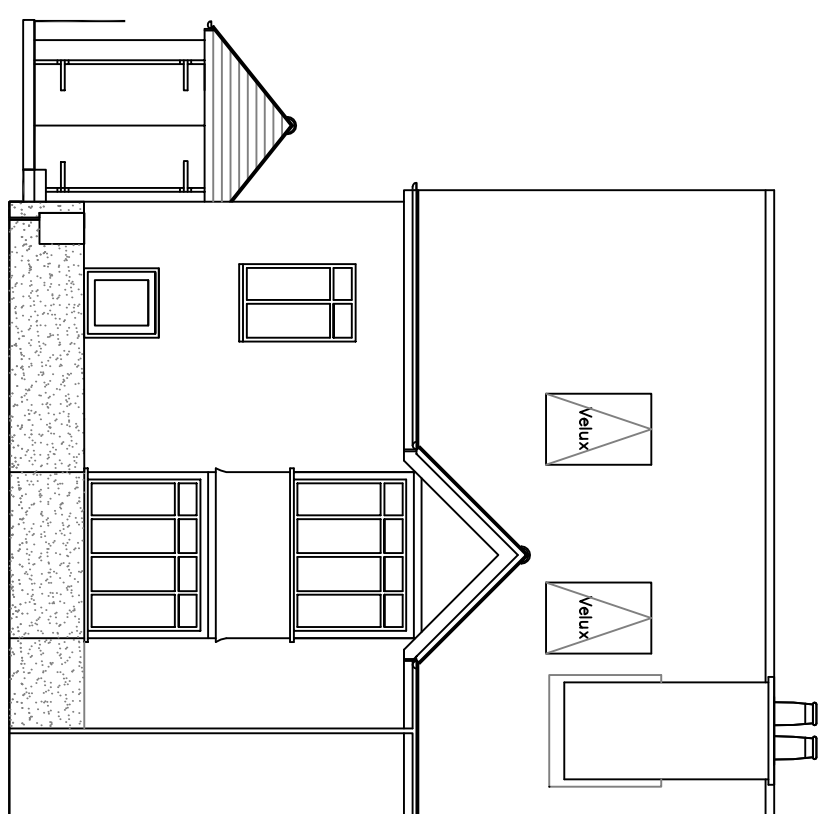


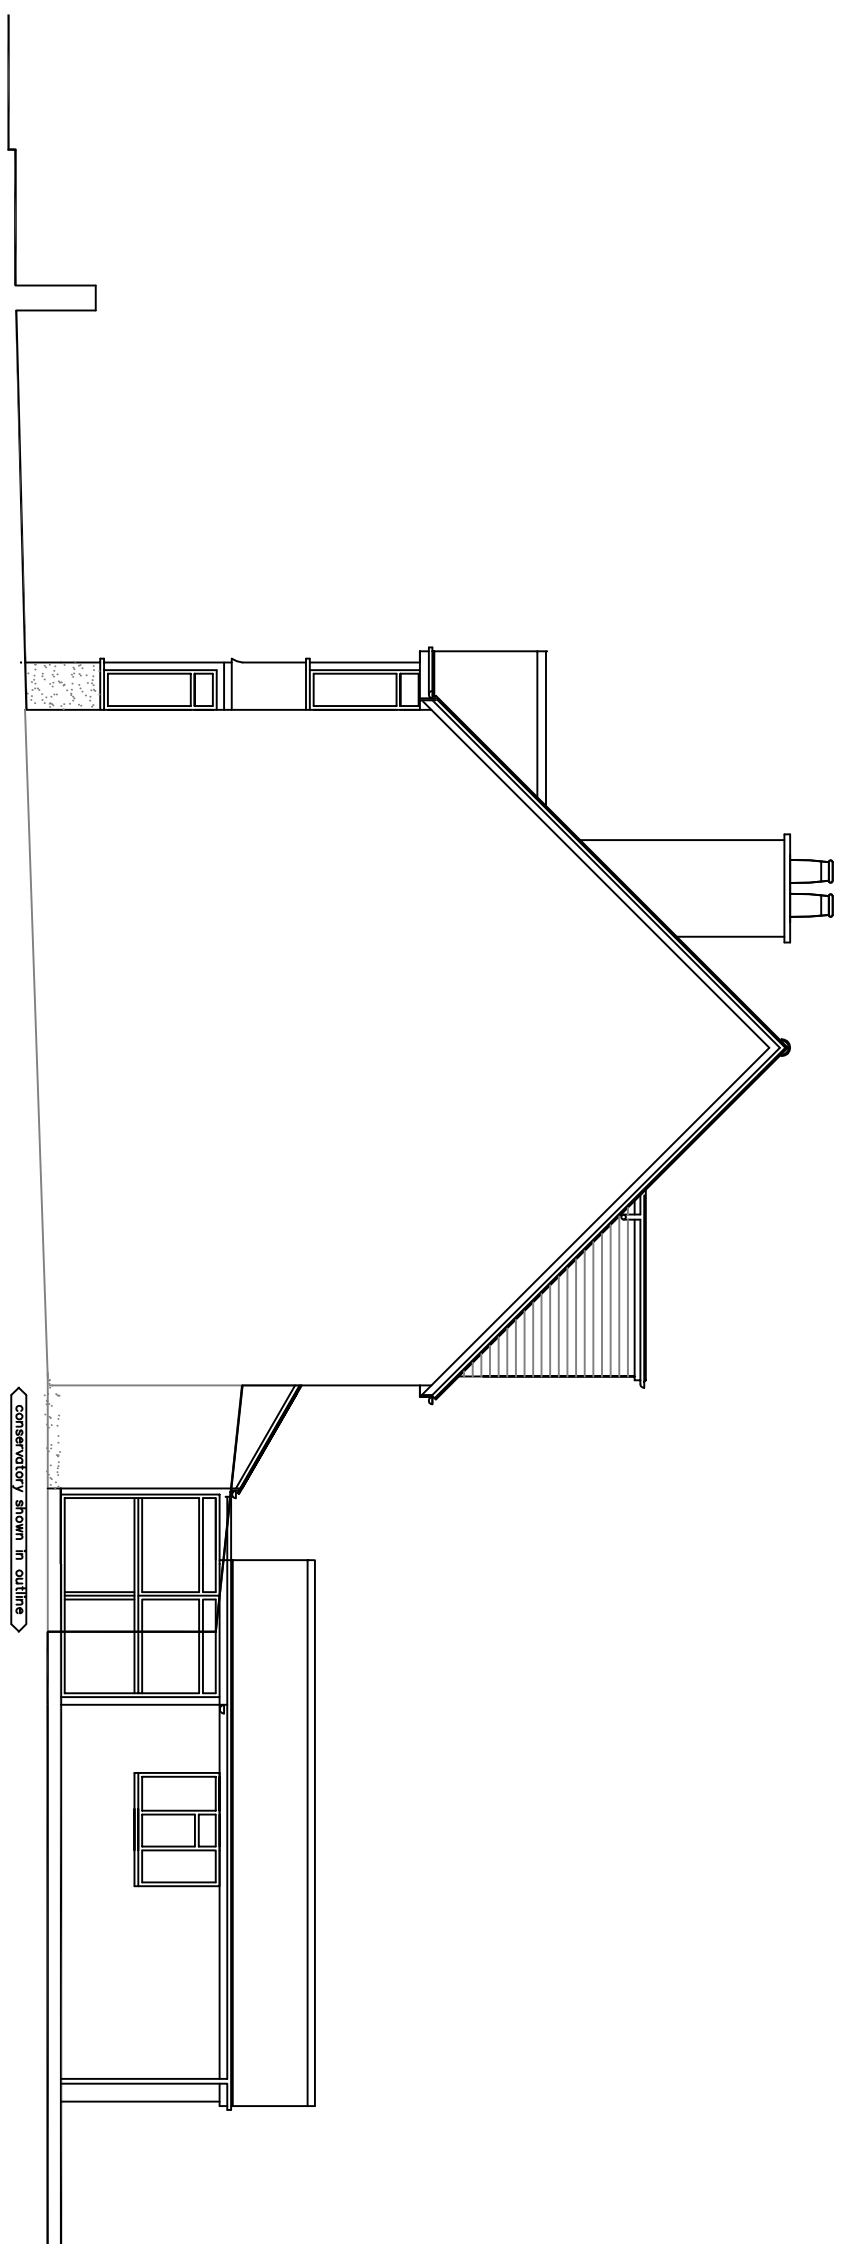

MR & MRS D FENNONS	PROJECT	TITLE	STATUS	DRAWN BY	REVIEWED BY
	37 HILLSBORO ROAD BOCHON RESIS	PROPOSED ELEVATIONS AND FLOOR PLANS	PLANNING	SL	SL
			DATE	SCALE	DRAWN NUMBER
			27.08.2019	1:100 @ A1	5