



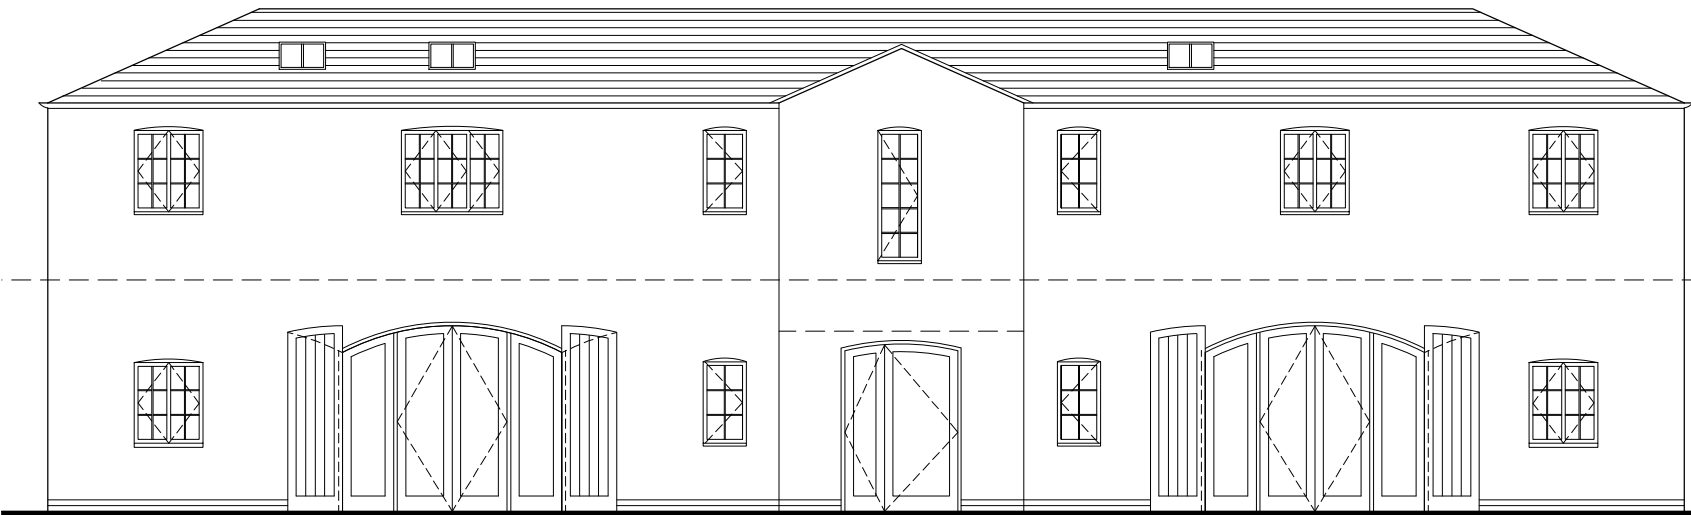


West Elevation

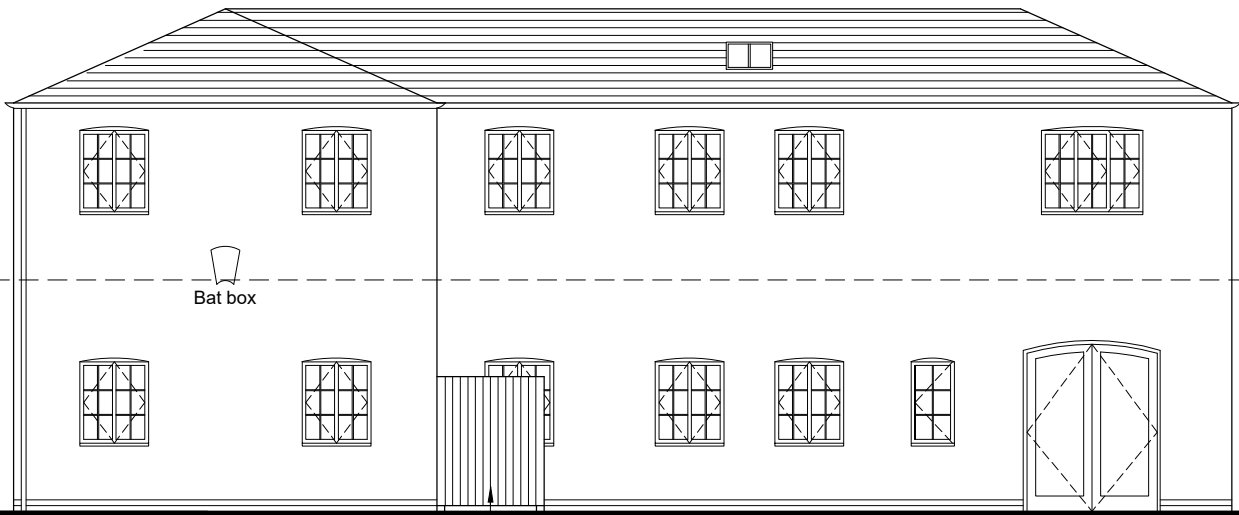


South Elevation


New painted timber gates
and fence enclosure to heat
pump.

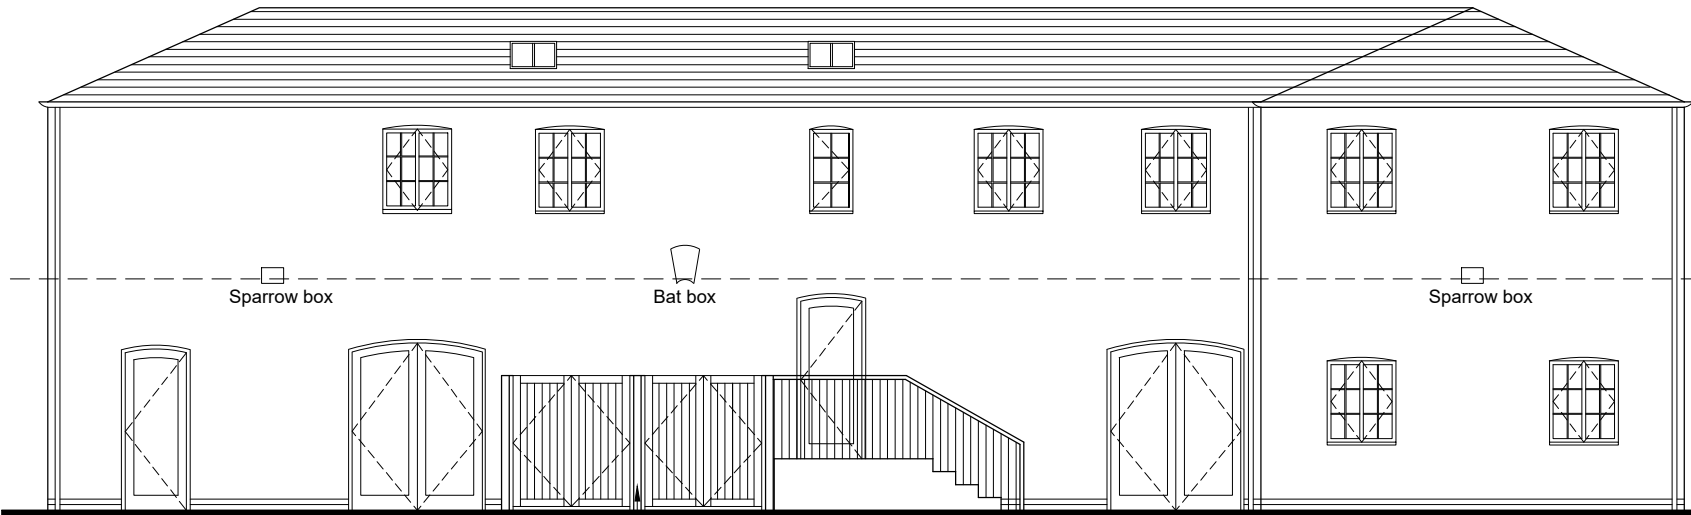

East Elevation

 

New painted timber gates
and fence enclosure to heat
pump.

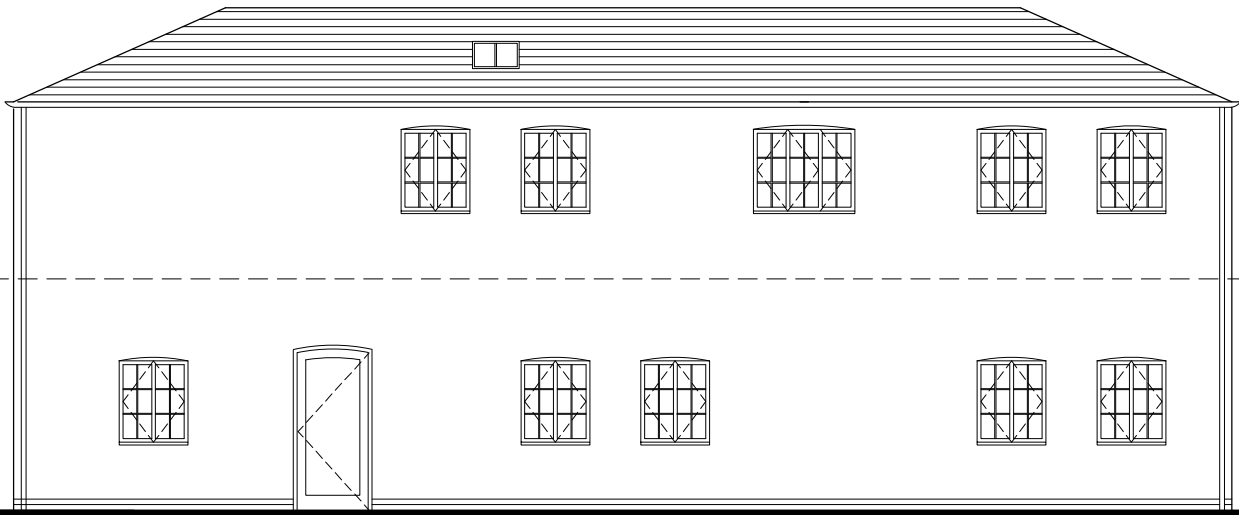

North Elevation

Exterior finishes:
Painted cream stucco walls with red
brick plinths.
Timber side hung casement windows,
painted white, to match style of 67 &
69 Upper Bognor Road.
Timber doors, painted white.
Natural slate roof.
Black cast iron gutters and downpipes.

D4	27.10.21	PEM PSM	Heat pump enclosure added. Changing room window omitted .
Rev	Date	Dr'n / Ch'd	Amendments
D=Design	T=Tender	C=Construction	SS=Superseded W=Withdrawn

This drawing is the copyright of the Architects and must not be reproduced or used without their permission. Figured dimensions must be taken in preference to scaled dimensions and site dimensions are to be checked before work is put in hand

SAUNDERS ARCHITECTS is a trading name of SAUNDERS ARCHITECTS LLP Registered in England & Wales Registered No OC307148

**SAUNDERS
ARCHITECTS**
SOUTHAMPTON COVENTRY

Royal Mail House, Terminus Terrace, Soton. SO14 3FD
Telephone: 023 8081 1981
mail@saunders-architects.co.uk www.saunders-architects.co.uk

Upper Bognor Road Residential Redevelopment Bognor Regis	Drawing no. 5557-112-D4
Drawing New Building Proposed Elevations	Scale @ A3 1:100