


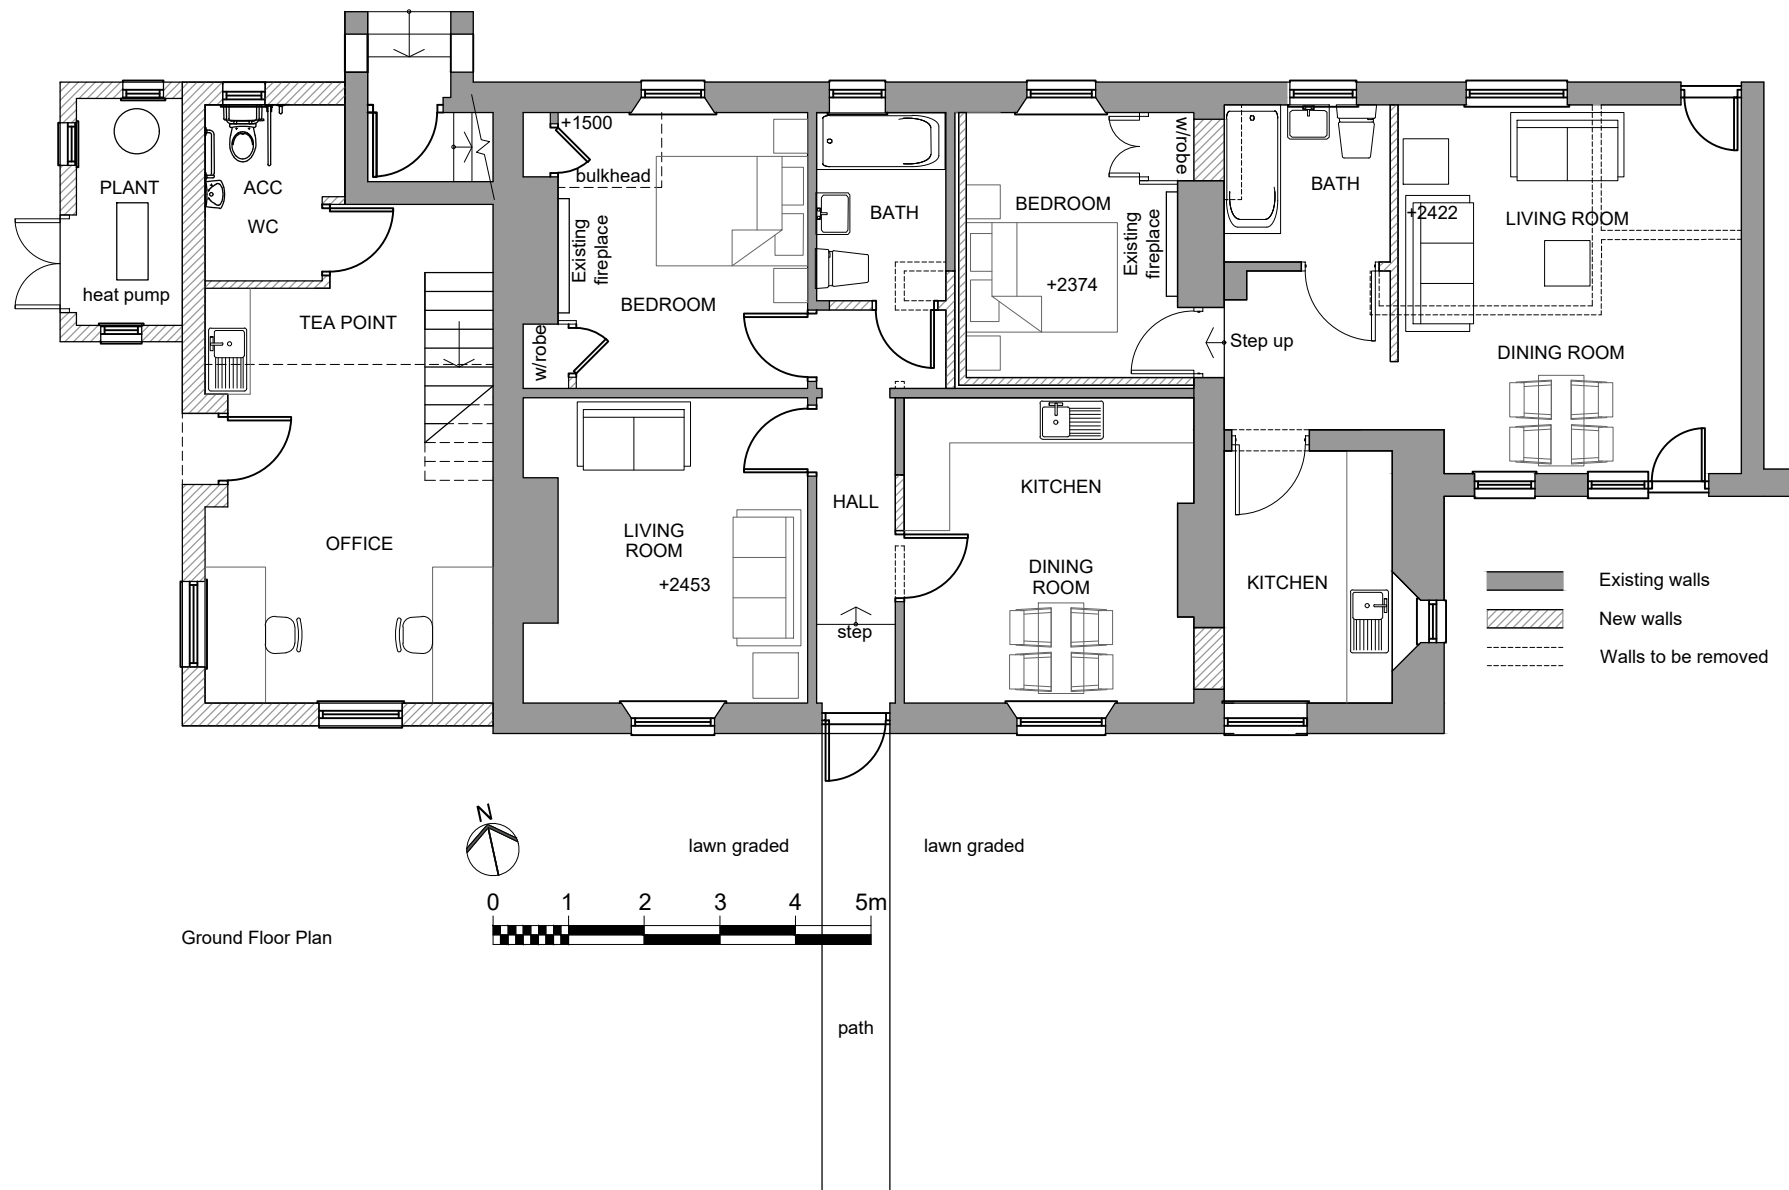

Ground Floor Plan

D4	26-10-21	PEM PSM	West wing extension modified to accommodate heat pump enclosure.
Rev	Date	Dr'n / Ch'd	Amendments
D=Design T=Tender C=Construction SS=Superseded W=Withdrawn			

This drawing is the copyright of the Architects and must not be reproduced or used without their permission. Figured dimensions must be taken in preference to scaled dimensions and site dimensions are to be checked before work is put in hand

SAUNDERS ARCHITECTS is a trading name of SAUNDERS ARCHITECTS LLP Registered in England & Wales Registered No OC307148

**SAUNDERS
ARCHITECTS**
SOUTHAMPTON COVENTRY

Royal Mail House, Terminus Terrace, Soton, SO14 3FD
Telephone: 023 8081 1981
mail@saunders-architects.co.uk www.saunders-architects.co.uk

Upper Bognor Road Residential Development Bognor Regis	
Drawing 71 Upper Bognor Road Ground Floor As Proposed	
Scale @ A3 1:100	Drawing no. 5557-116-D4