


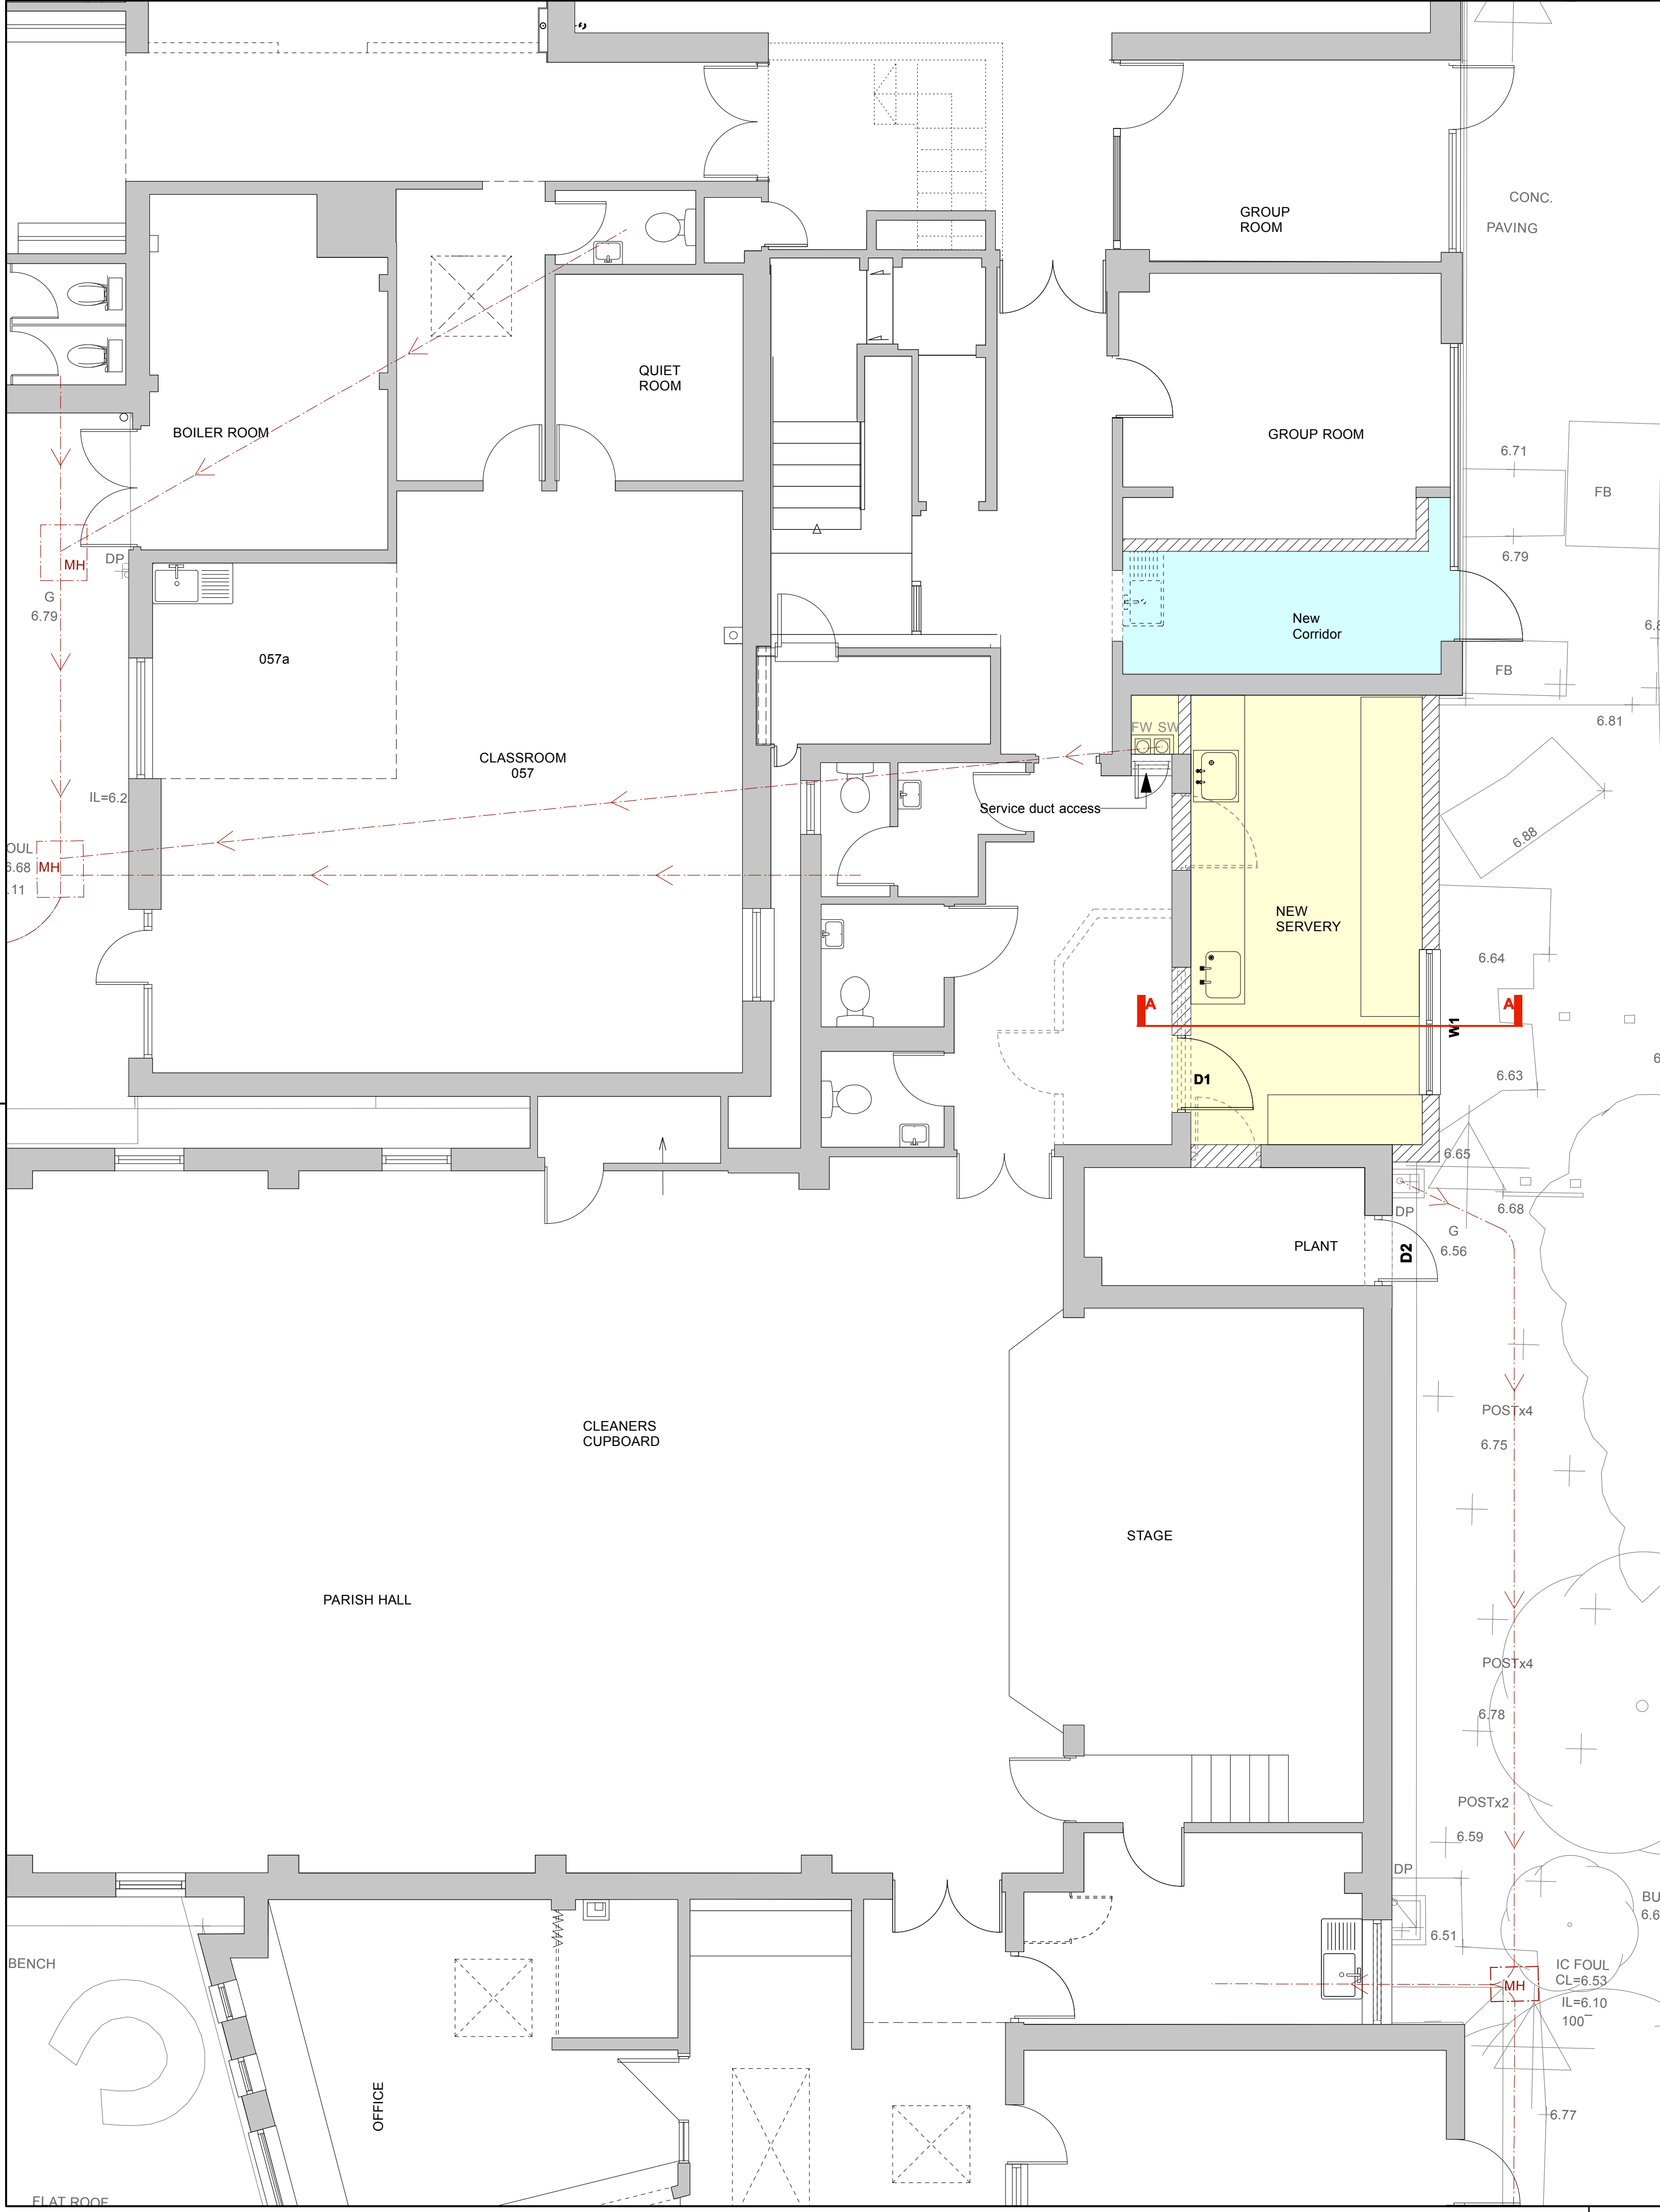


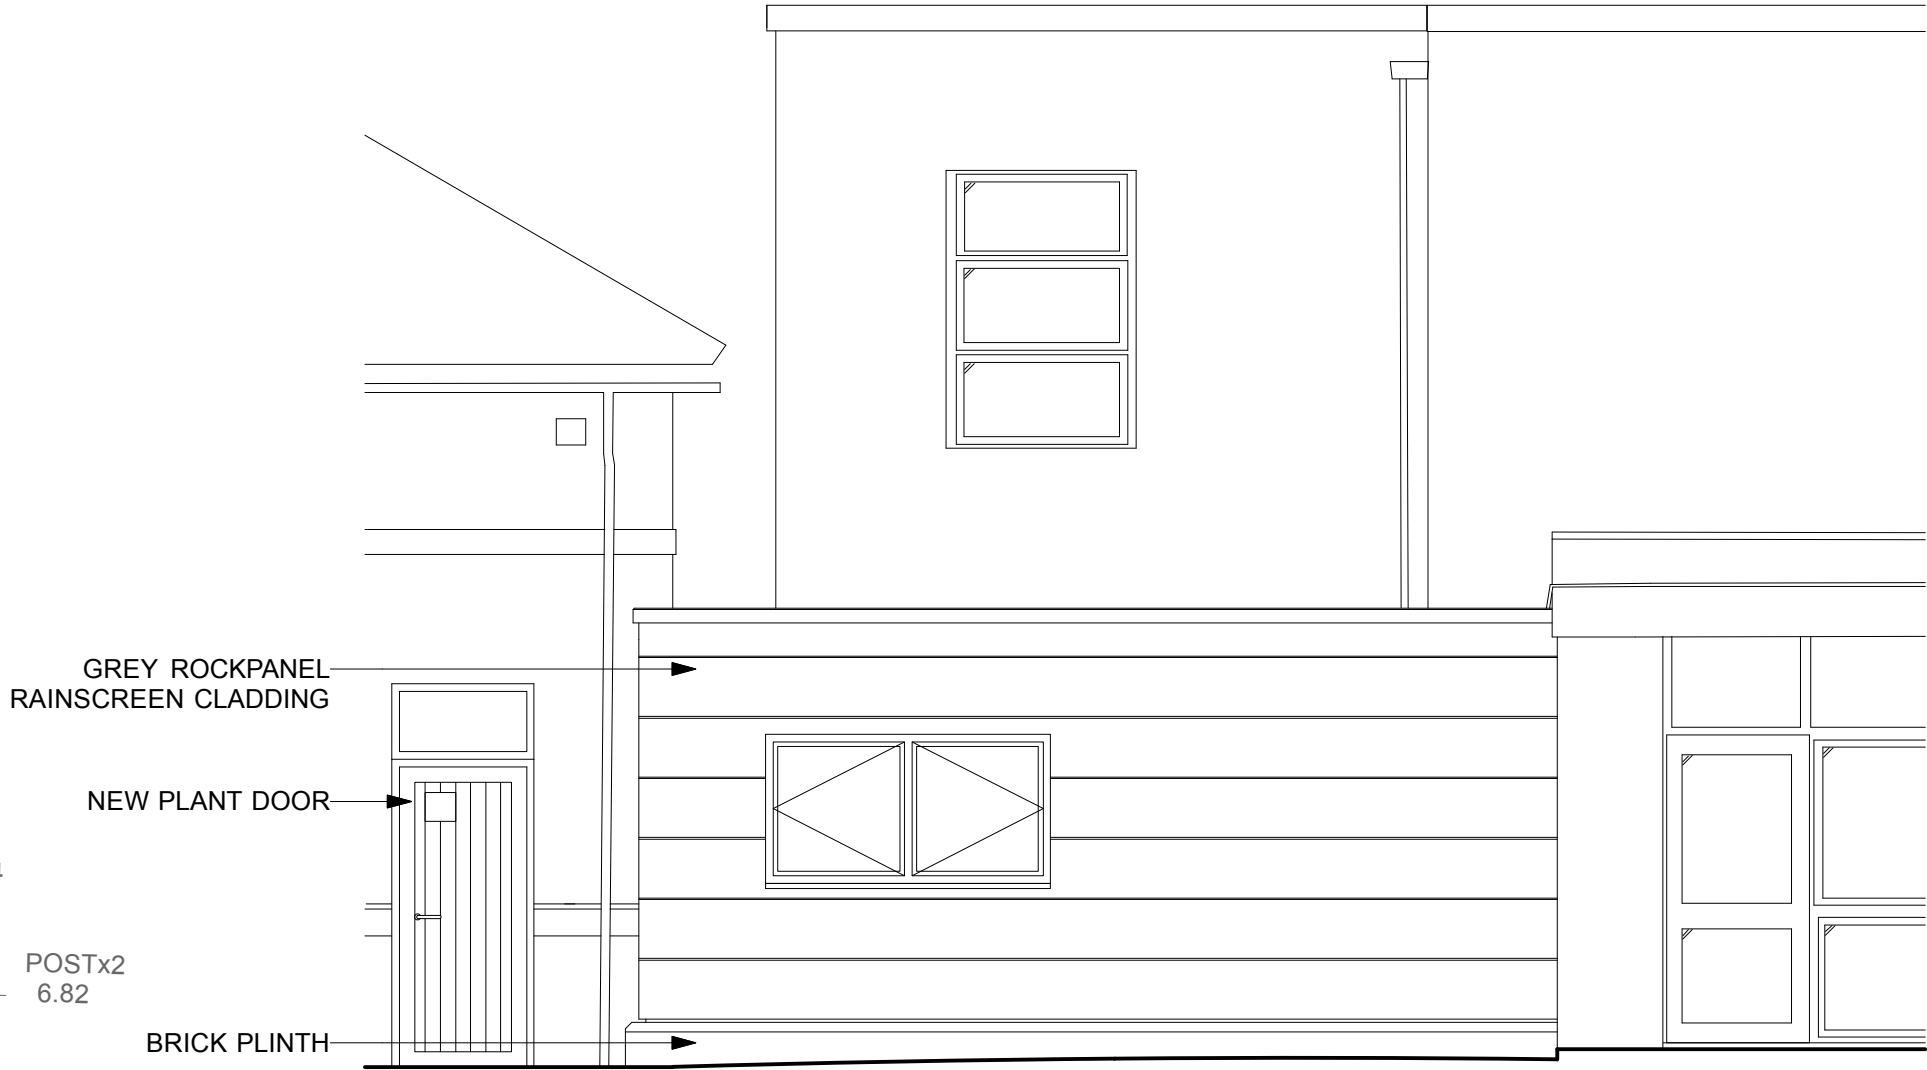


NOTE: ASSUMED LINE OF DRAINAGE, EXACT ARRANGEMENTS TO BE CONFIRMED

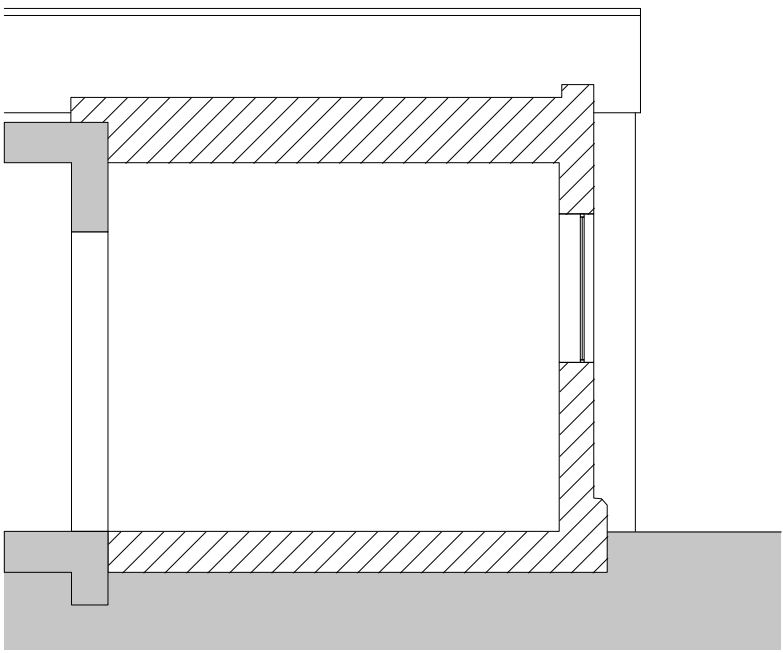


PROPOSED EAST ELEVATION @ SCALE 1:50

 

PROPOSED SECTION A,A @ SCALE 1:50

 

PROPOSED PLAN @ SCALE 1:50

 

notes:
DRAWINGS ARE FOR PLANNING PURPOSES ONLY AND ARE NOT TO BE USED FOR CONSTRUCTION. DO NOT SCALE FROM THESE DRAWINGS. DIMENSIONS TO BE CHECKED ON SITE.

amendments:

Felce & Guy Partnership LLP
Architects
73 Holland Road | Hove | East Sussex | BN3 1LB
T: 01273 736217 F: 01273 720979 E: info@felceandguy.co.uk

project:	PROPOSED SERVERY		
location:	ST MARY'S CATHOLIC PRIMARY SCHOOL, BOGNOR REGIS.		
client:	THE GOVERNORS OF THE SCHOOL		
drawing:	PROPOSED PLAN, SECTION AND ELEVATION		
scale:	1:50	page:	A1
drawn by:	CM	checked by:	AW
date:	SEP 14	drawing number:	2240-18/02
		revision:	--