


BLOCK/SITE PLAN
AREA 90m x 90m
SCALE 1:500 on A4
CENTRE COORDINATES: 493513, 99328

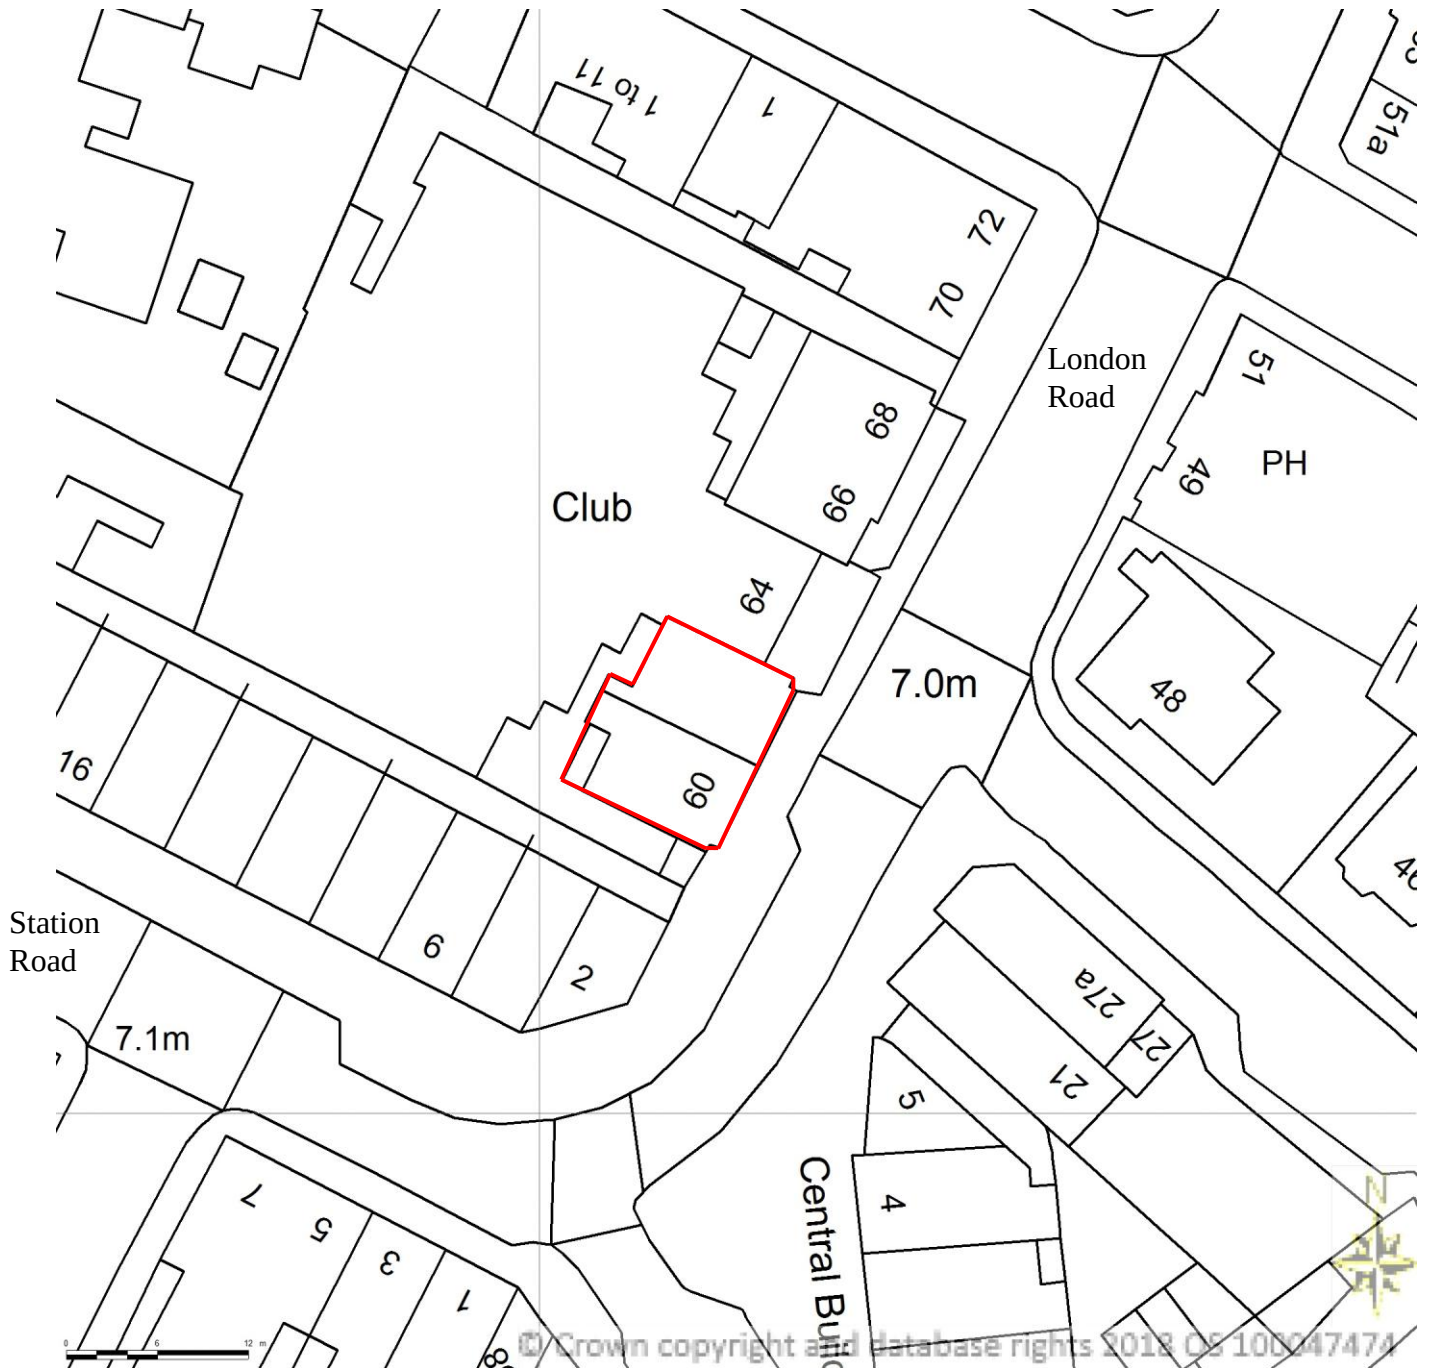

Site Address: 60-62 London Road, Bognor Regis, West Sussex, PO21 1PT

Date: 24 September 2018

Drawing Ref: CBL-0918-164-PS01

Prepared By: Corbil Estates & Planning Ltd