



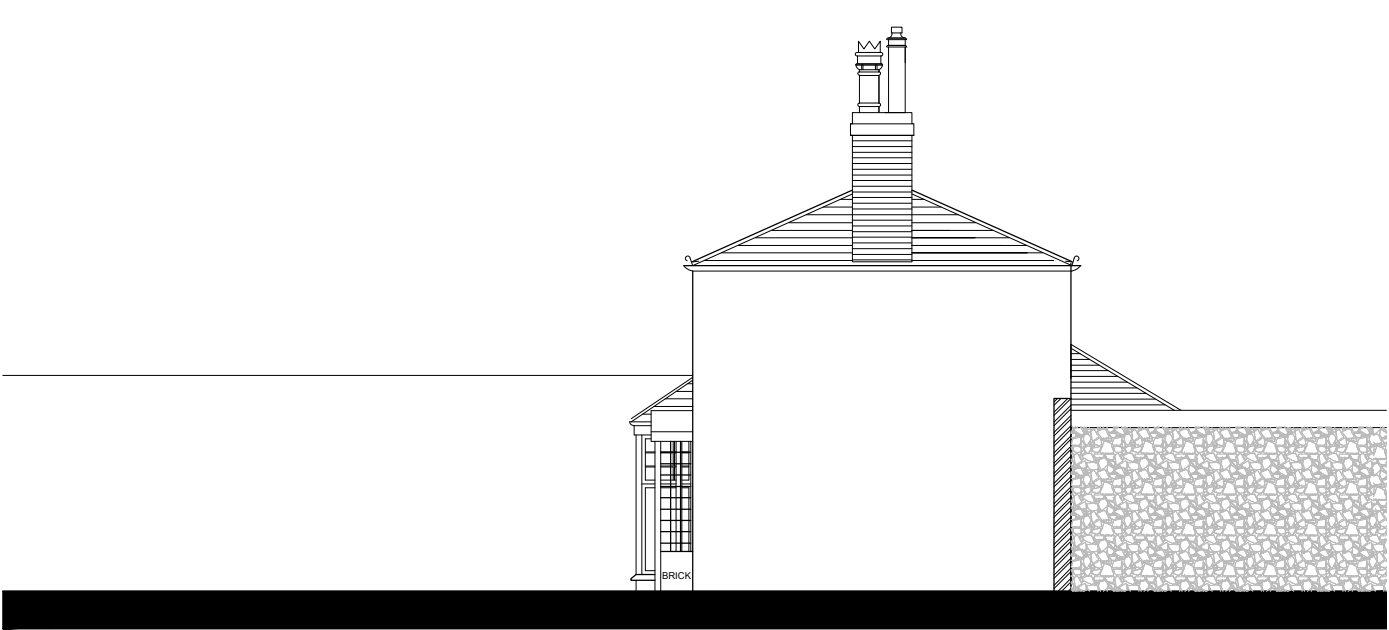

EAST ELEVATION

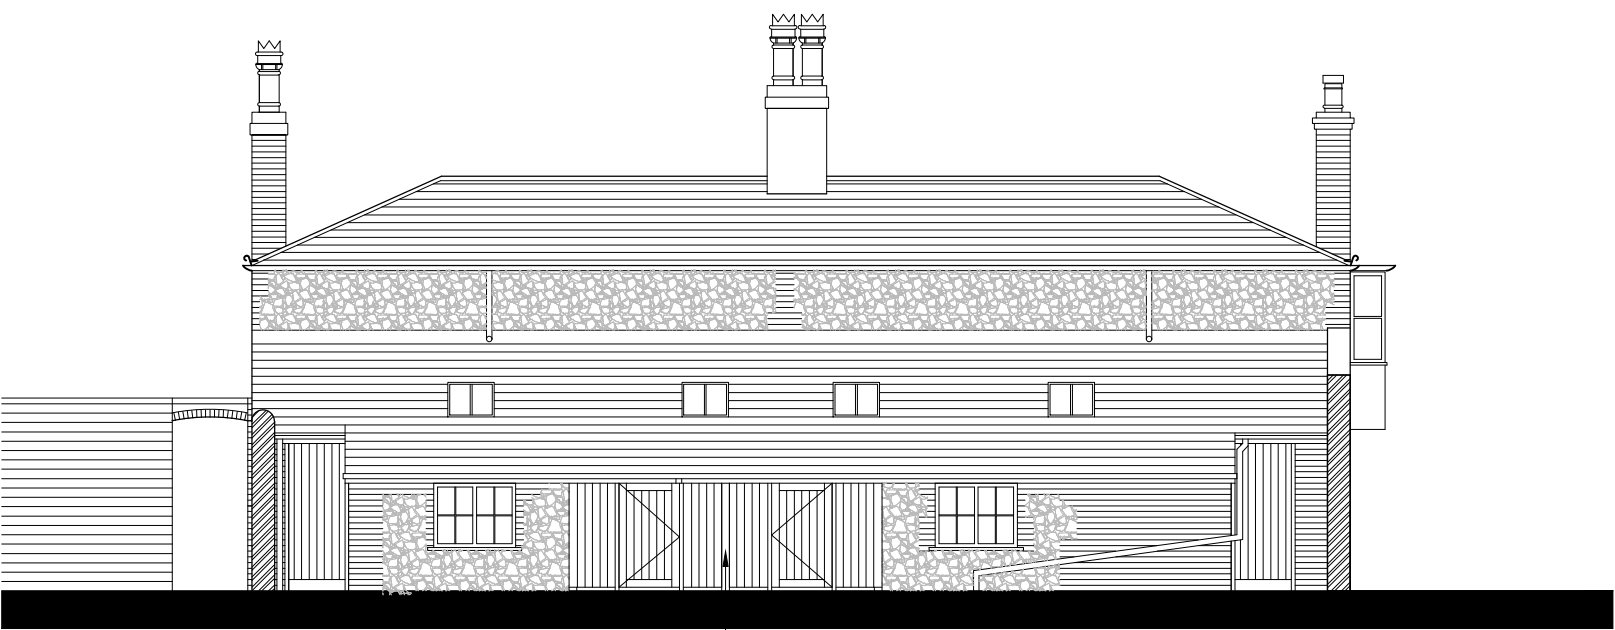


NORTH ELEVATION



WEST ELEVATION



New painted timber gates
and fence enclosure to heat
pump.

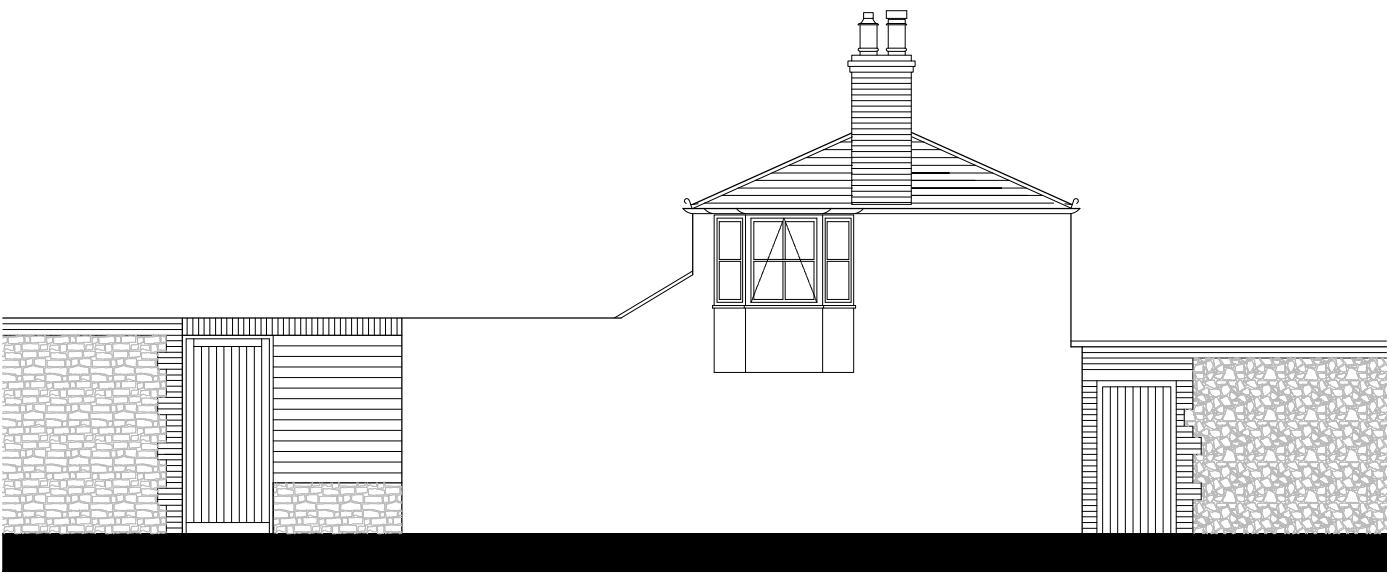

New
painted
timber gate

SOUTH ELEVATION

D2	28.10.21	PEM PSM	First floor extension omitted. Rooflights added to west elevation. New heat pump enclosure.
Rev	Date	Dr'n / Ch'd	Amendments
D=Design	T=Tender	C=Construction	SS=Superseded W=Withdrawn

This drawing is the copyright of the Architects and must not be reproduced or used without their permission. Figured dimensions must be taken in preference to scaled dimensions and site dimensions are to be checked before work is put in hand

SAUNDERS ARCHITECTS is a trading name of SAUNDERS ARCHITECTS LLP Registered in England & Wales Registered No OC307148

**SAUNDERS
ARCHITECTS**
SOUTHAMPTON COVENTRY

Royal Mail House, Terminus Terrace, Soton, SO14 3FD
Telephone: 023 8081 1981
mail@saunders-architects.co.uk www.saunders-architects.co.uk

Upper Bogmor Road Residential Redevelopment Bognor Regis	
Drawing 67 & 69 Upper Bognor Road Elevations As Proposed	
Scale @ A3 1:100	Drawing no. 5557-103-D2