

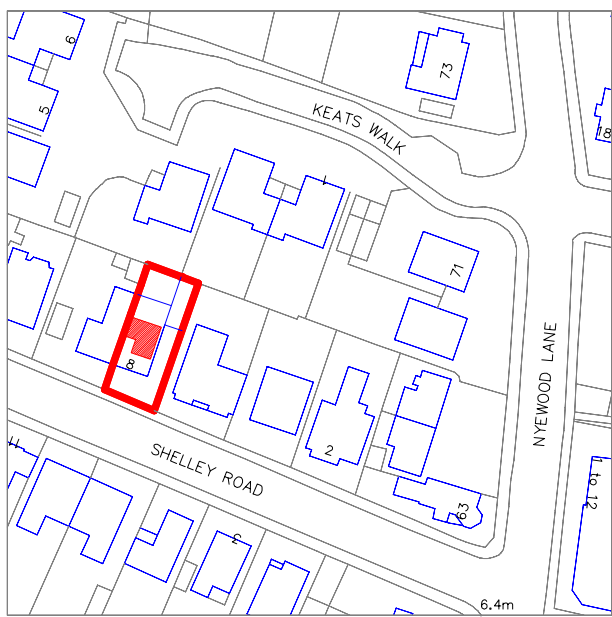
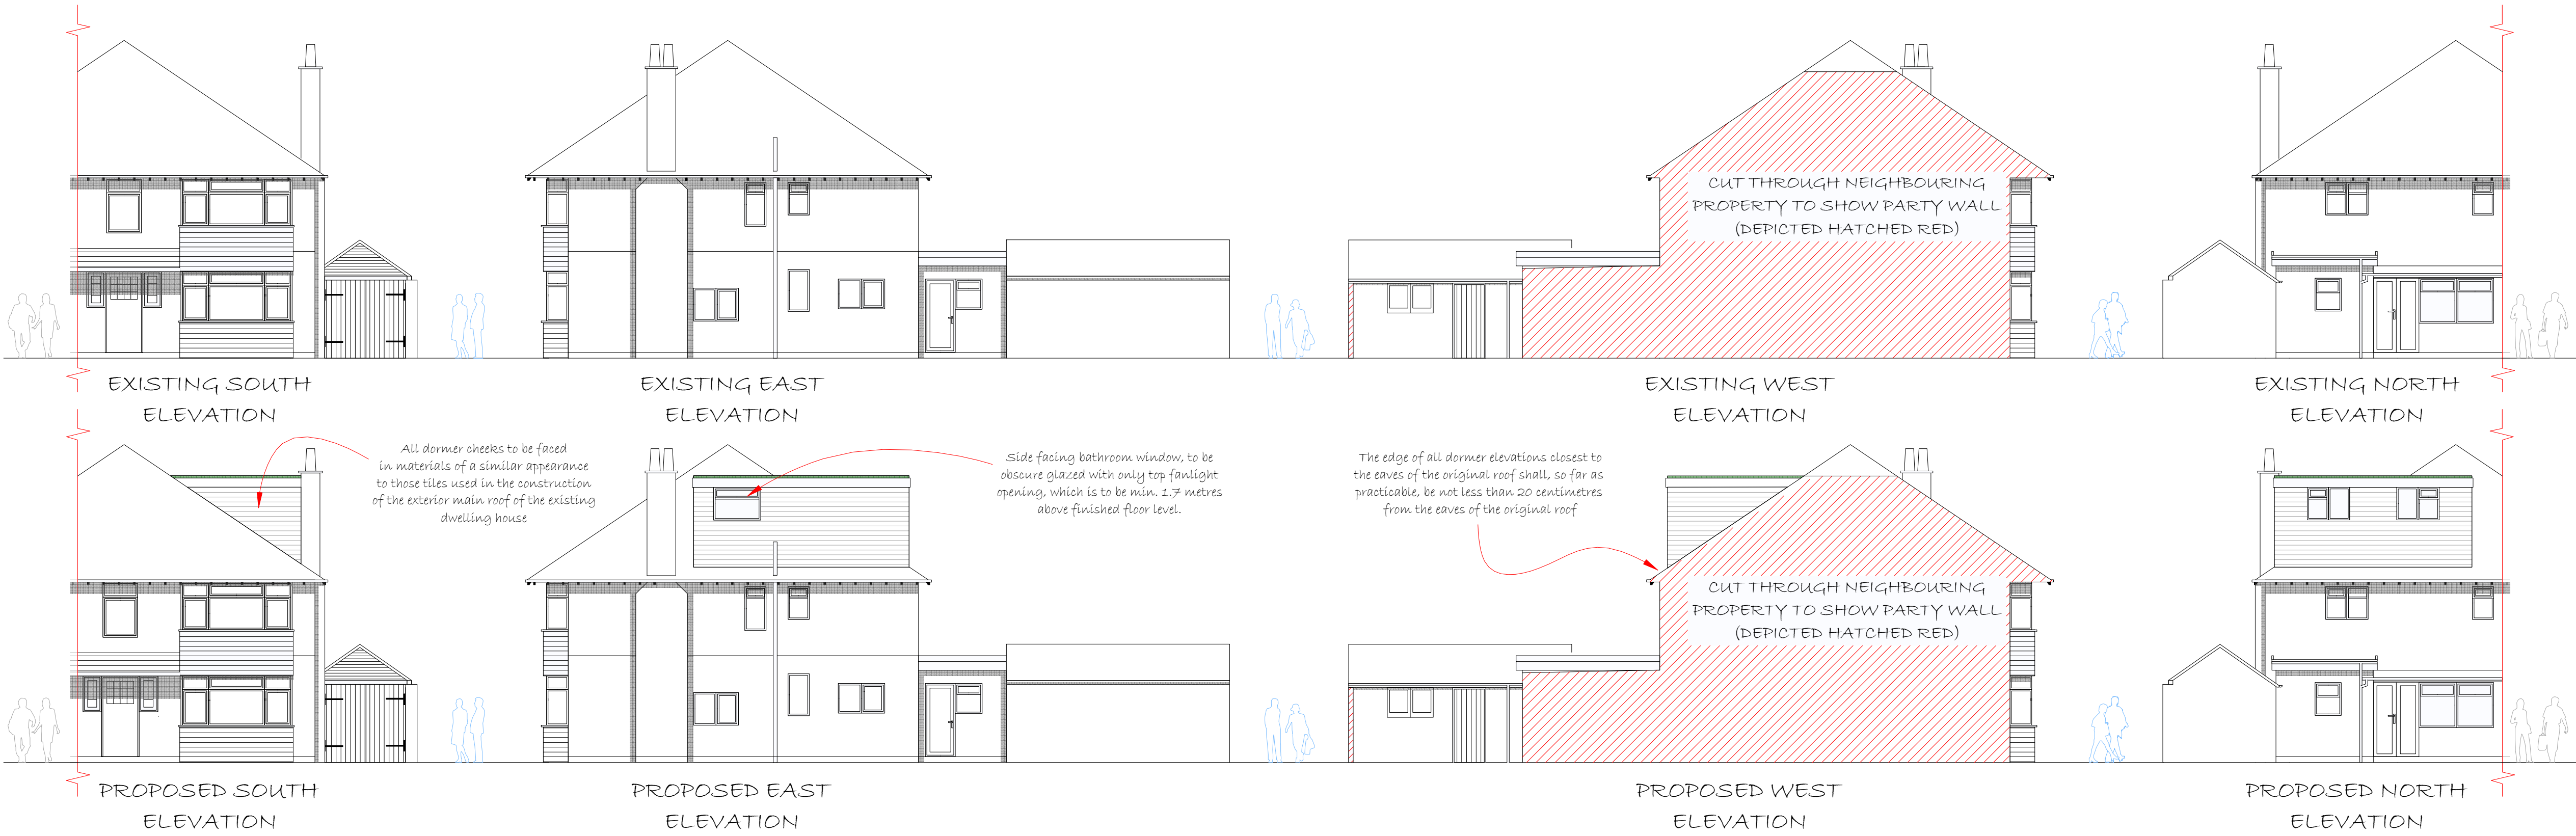


Scale comparator at 1:100 on A1

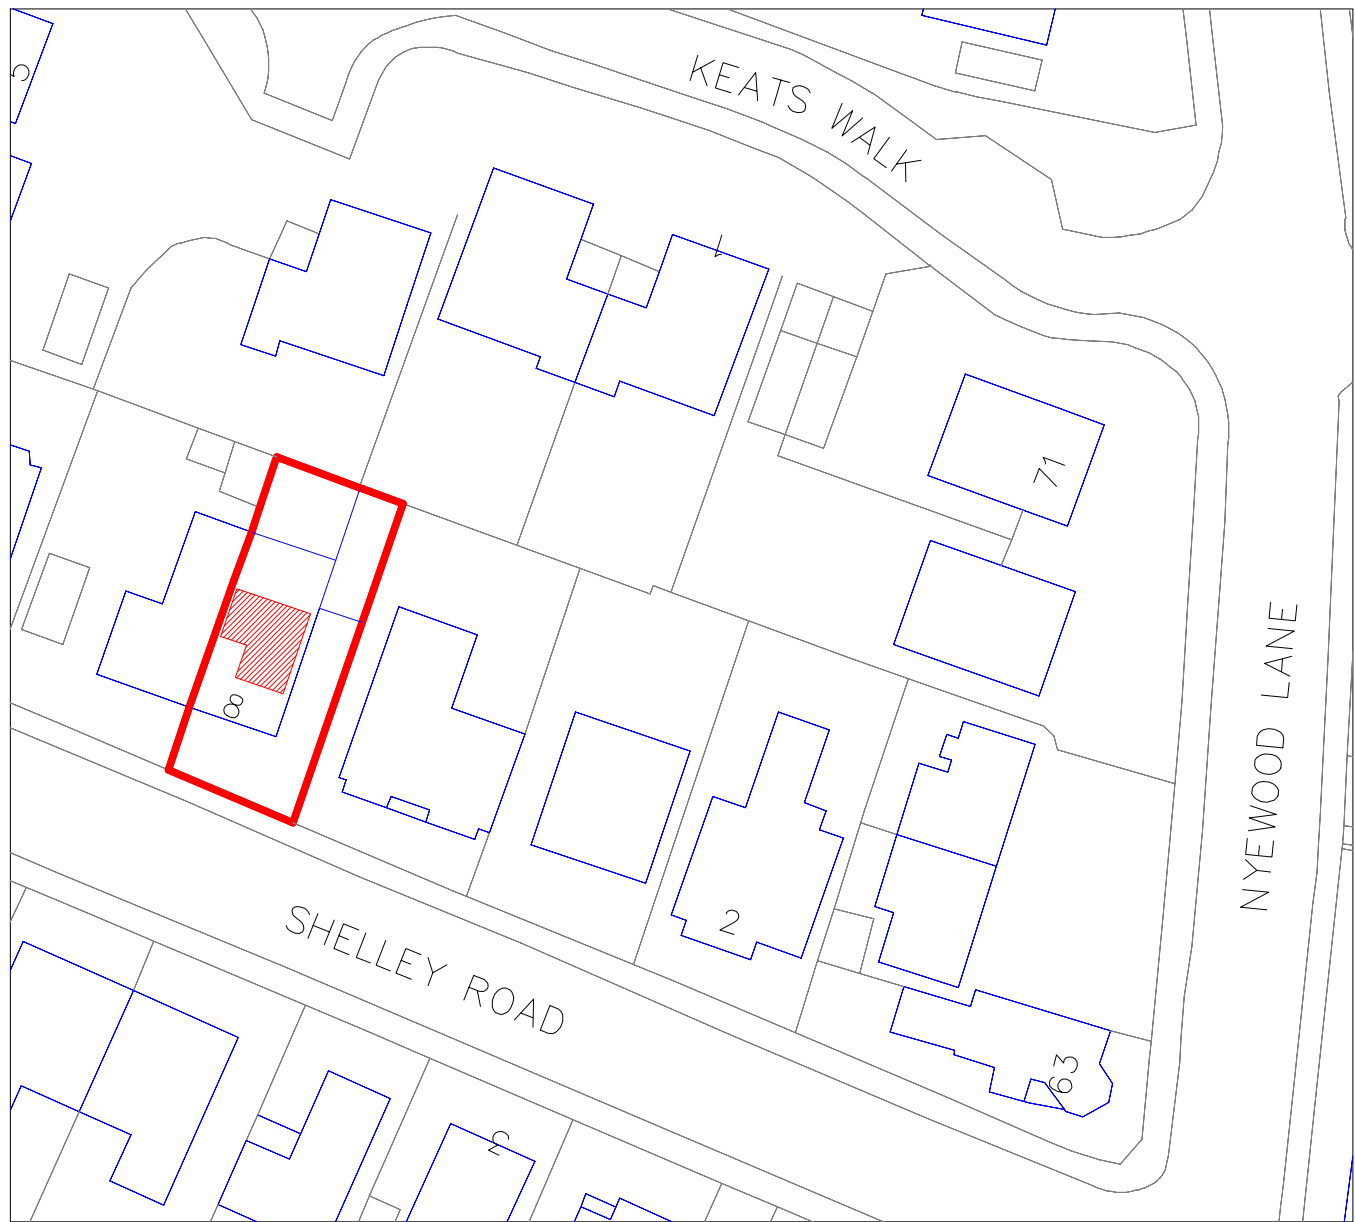

LOCATION PLAN 1:1250

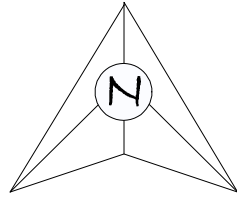


SITE PLAN 1:500

Crown Copyright 2011[®]
Location & Site plans reproduced under license
by HOME PLAN-IT Ltd.
Reproduction in whole or in part is prohibited
without the prior permission of Ordnance Survey.

COPYRIGHT NOTICE This document and the drawings upon it are copyright and may not be copied, photographed, altered or traced without the express written permission of the copyright owner, HOME PLAN-IT, 6 Market Close, Barnham, West Sussex PO22 0LH. SCALE FROM THESE DRAWINGS FOR PLANNING PURPOSES ONLY; ALL MEASUREMENTS TO BE CHECKED ON SITE FOR CONSTRUCTION PURPOSES	PROJECT	HOME PLAN-IT Ltd 6, Market Close, Barnham, West Sussex PO22 0LH Tel: 01243 552762 Fax: 01243 554674 e-mail: mail@homeplanit.co.uk Web: http://www.homeplanit.co.uk			
	LOFT CONVERSION	CLIENT	Miss S Patel 8, Shelley Road Bognor Regis PO21 2SL		
	Existing & Proposed Elevations	As Client			SITE ADDRESS
		SIZE	EDITION	SHEET	
		A1	1	1	REV

PLAN DISTRICT COUNCIL INSPECTED 4

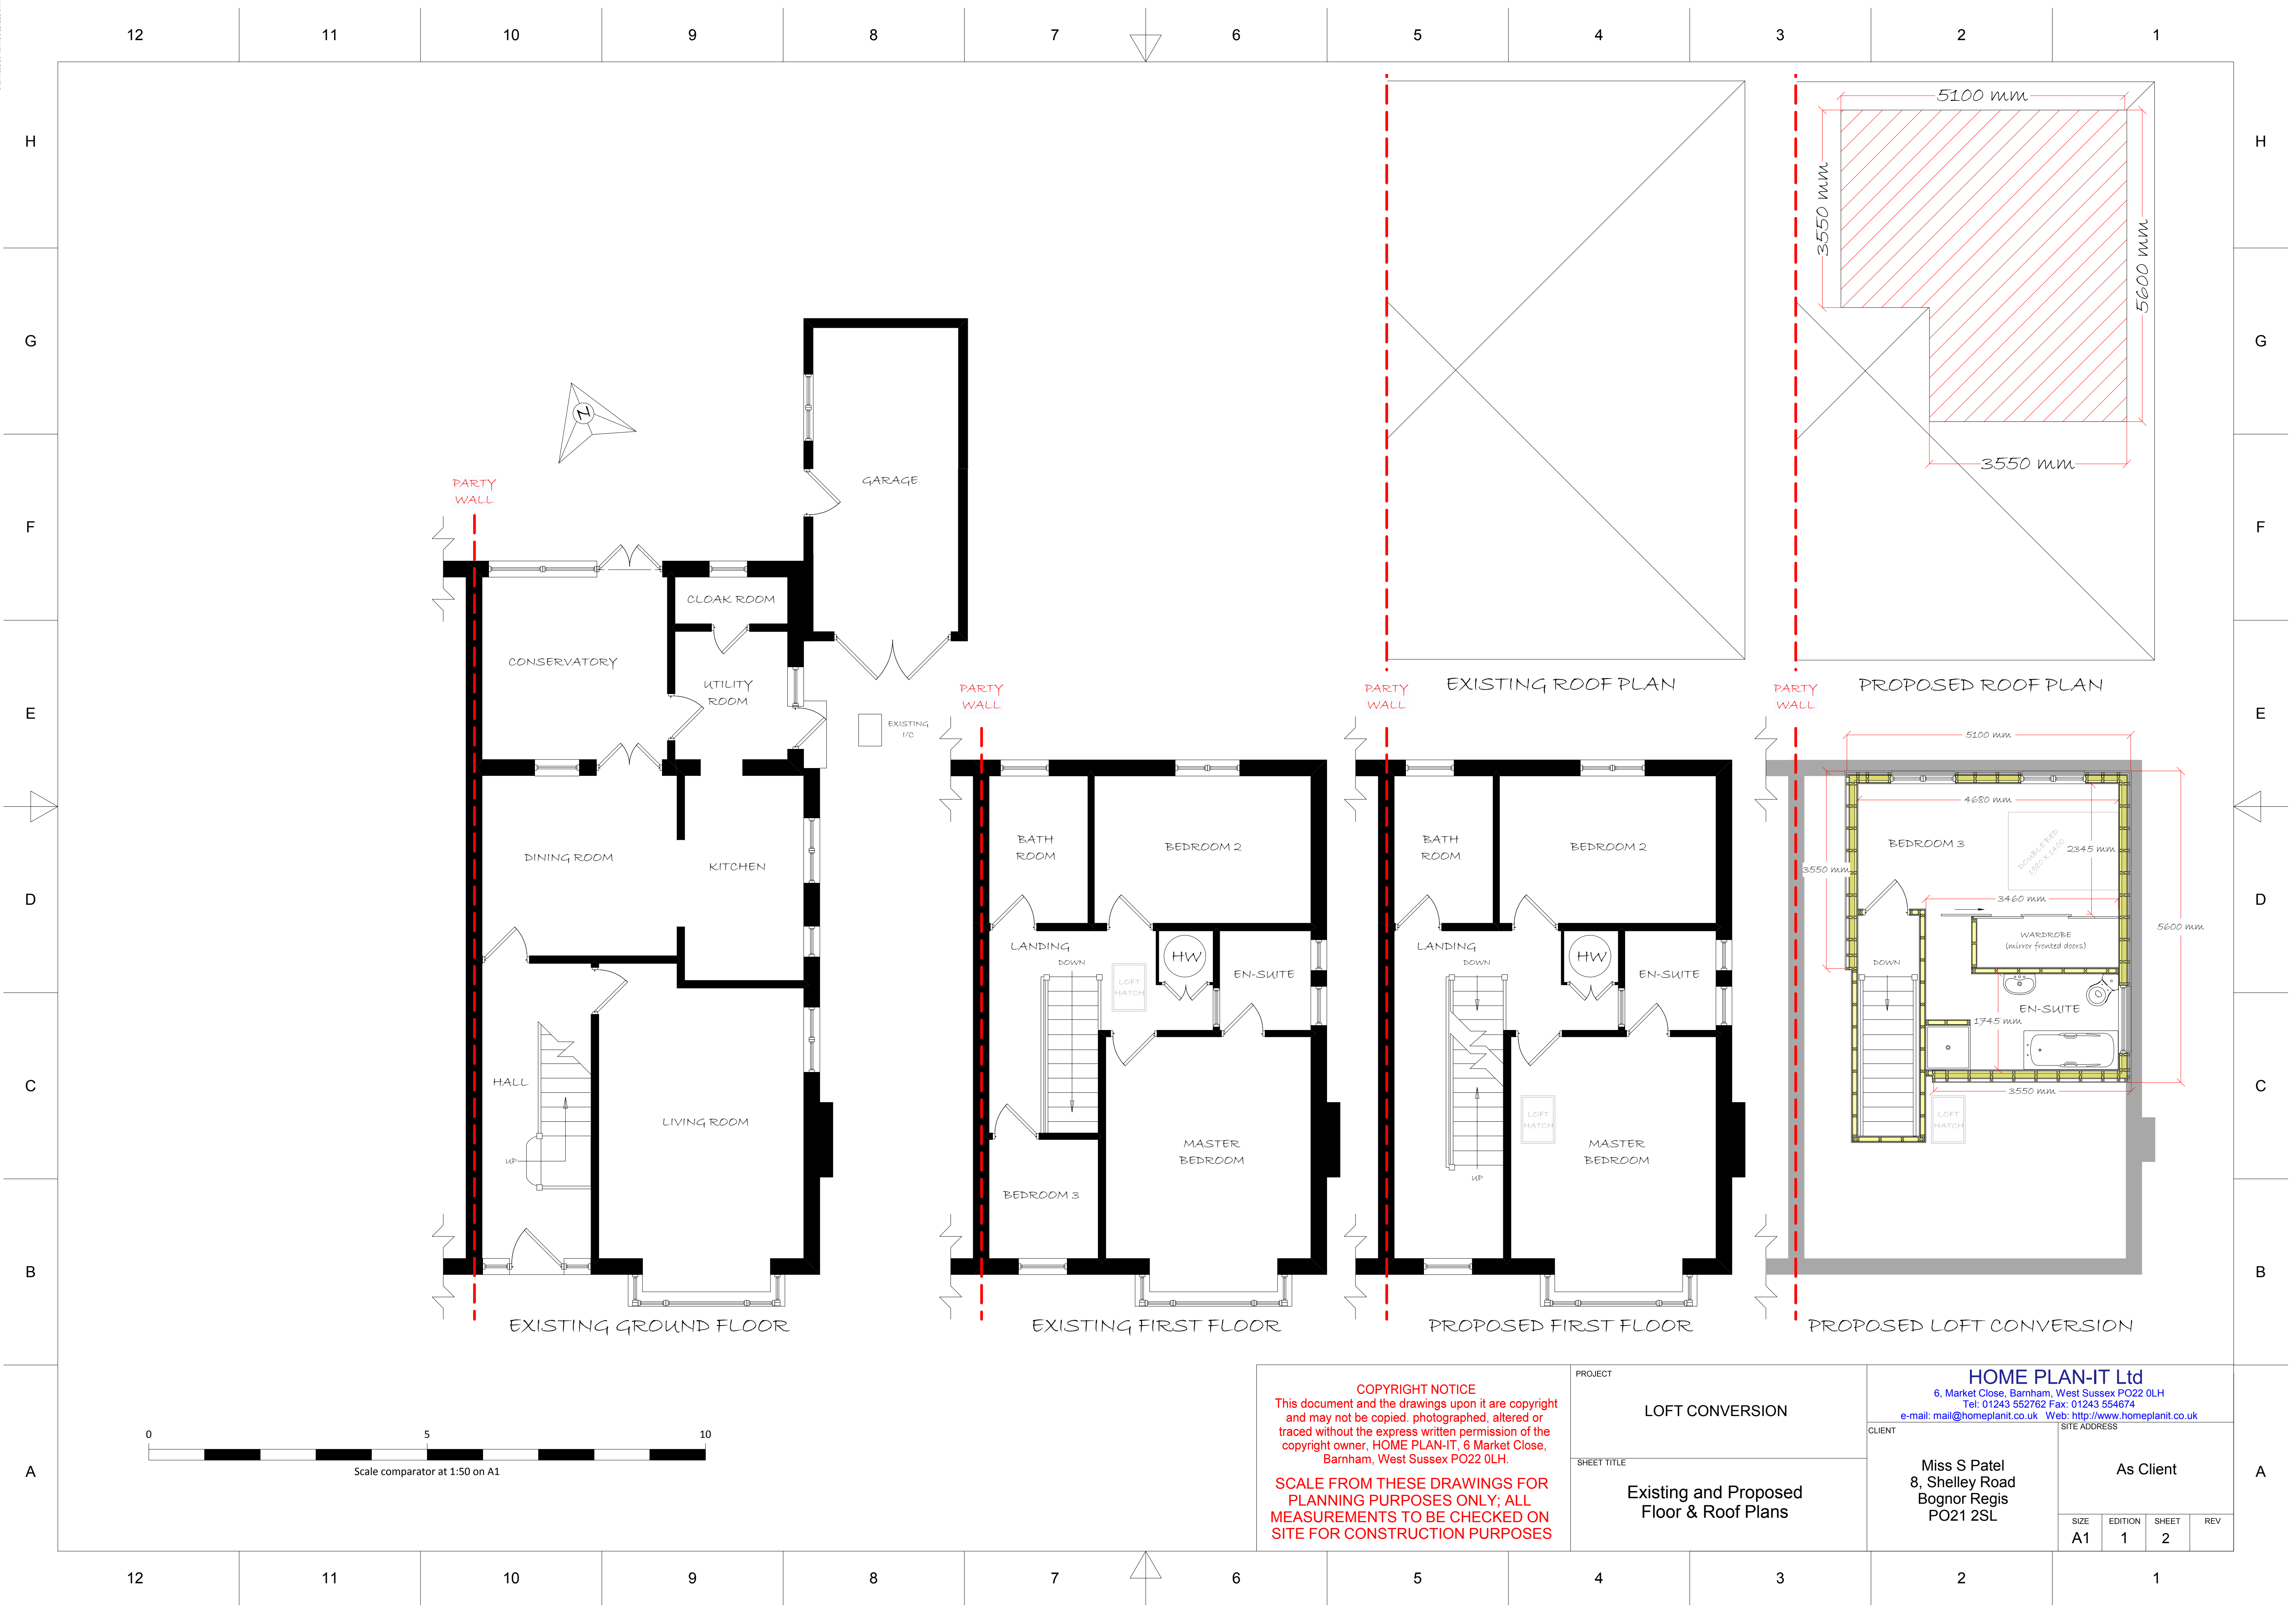

COPYRIGHT NOTICE
This document and the drawings upon it are copyright and may not be copied, photographed, altered or traced without the express written permission of the copyright owner, HOME PLAN-IT, 6 Market Close, Barnham, West Sussex PO22 0LH.

SCALE FROM THESE DRAWINGS FOR PLANNING PURPOSES ONLY; ALL MEASUREMENTS TO BE CHECKED ON SITE FOR CONSTRUCTION PURPOSES

PROJECT	LOFT CONVERSION
SHEET TITLE	Existing and Proposed Floor & Roof Plans

HOME PLAN-IT Ltd 6, Market Close, Barnham, West Sussex PO22 0LH Tel: 01243 552762 Fax: 01243 554674 e-mail: mail@homeplanit.co.uk Web: http://www.homeplanit.co.uk			
CLIENT	Miss S Patel 8, Shelley Road Bognor Regis PO21 2SL		
SITE ADDRESS	As Client		
SIZE	EDITION	SHEET	REV
A1	1	2	