



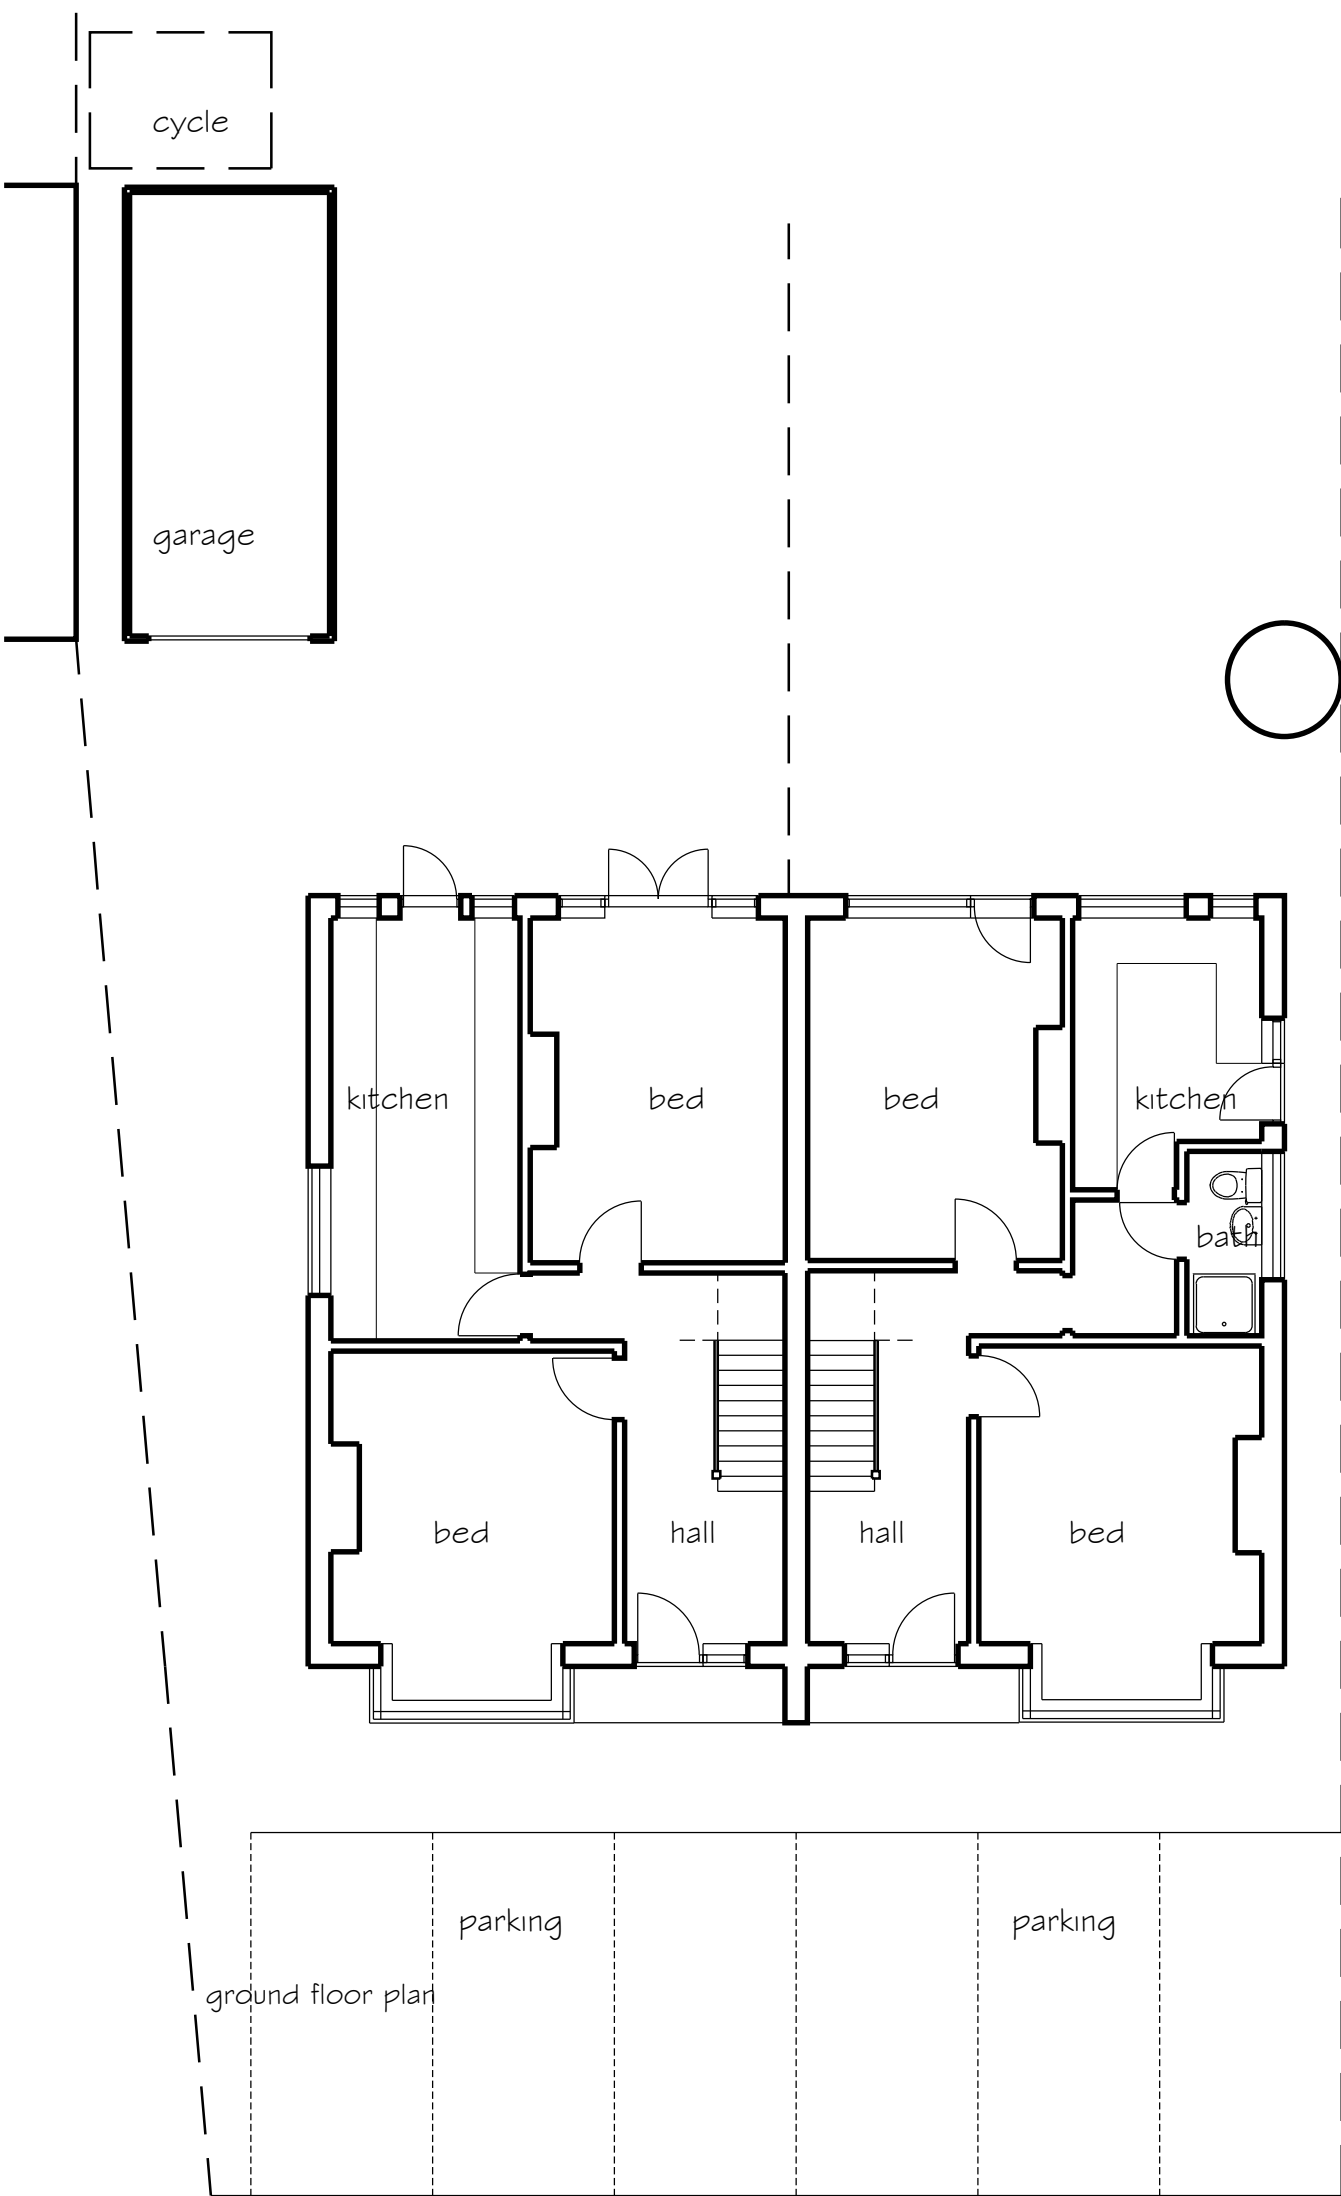

first floor plan

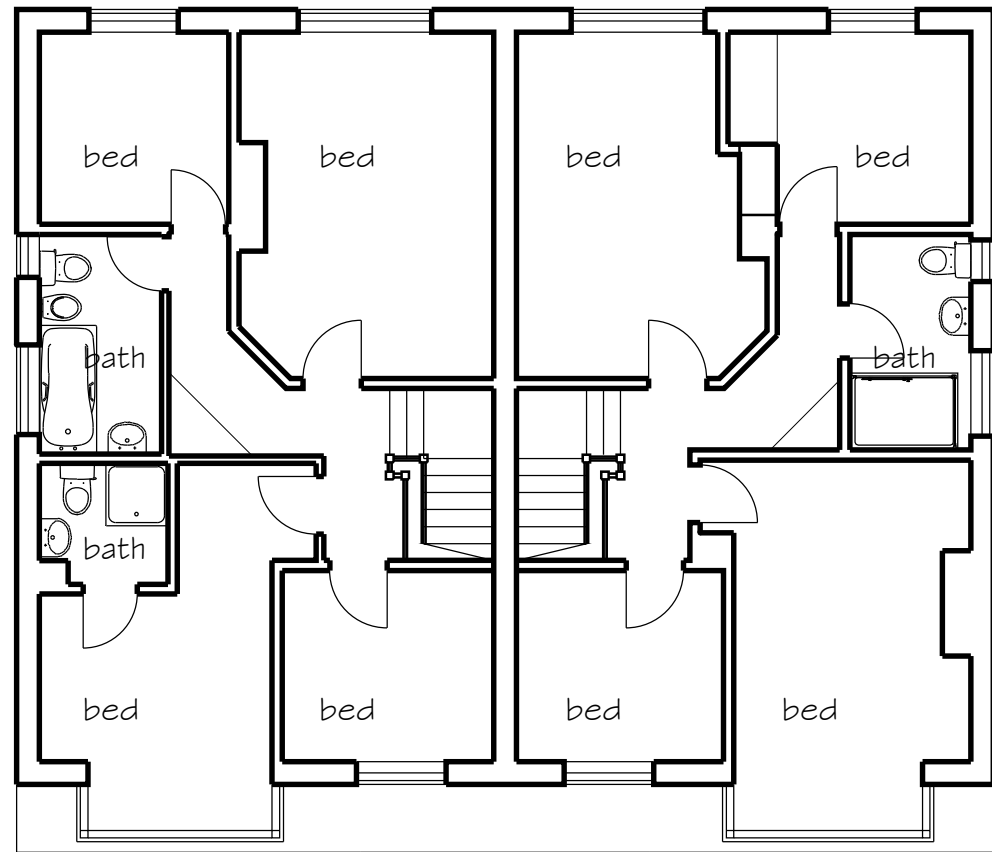

NOTES:

Dimensions to be checked on site before placing material orders or commencing work.  
Any discrepancies shall be reported immediately.  
Do not scale from these drawings except for planning purposes.  
Use figured dimensions only.  
Where applicable this drawing is to be read in conjunction with other consultants' drawings.  
This drawing is the copyright of hda projects ltd.



| Rev | Date | Amendment |
|-----|------|-----------|
|-----|------|-----------|

**hda** projects

St Johns House - St Johns Street  
Chichester - West Sussex - PO19 1UU  
Tel: 07881287017  
e-mail: hdaprojects@talktalk.net

For  
Mr+Mrs R Ellis

Project  
34 + 36 Southdown Road  
Bognor Regis  
PO21 2JR

Title  
Plans as Existing

| Date       | Drawn  | Scale          | Checked  |
|------------|--------|----------------|----------|
| Aug 2019   | wm     |                |          |
| Job Number | Prefix | Drawing Number | Revision |
| 1926       |        | 02             |          |