


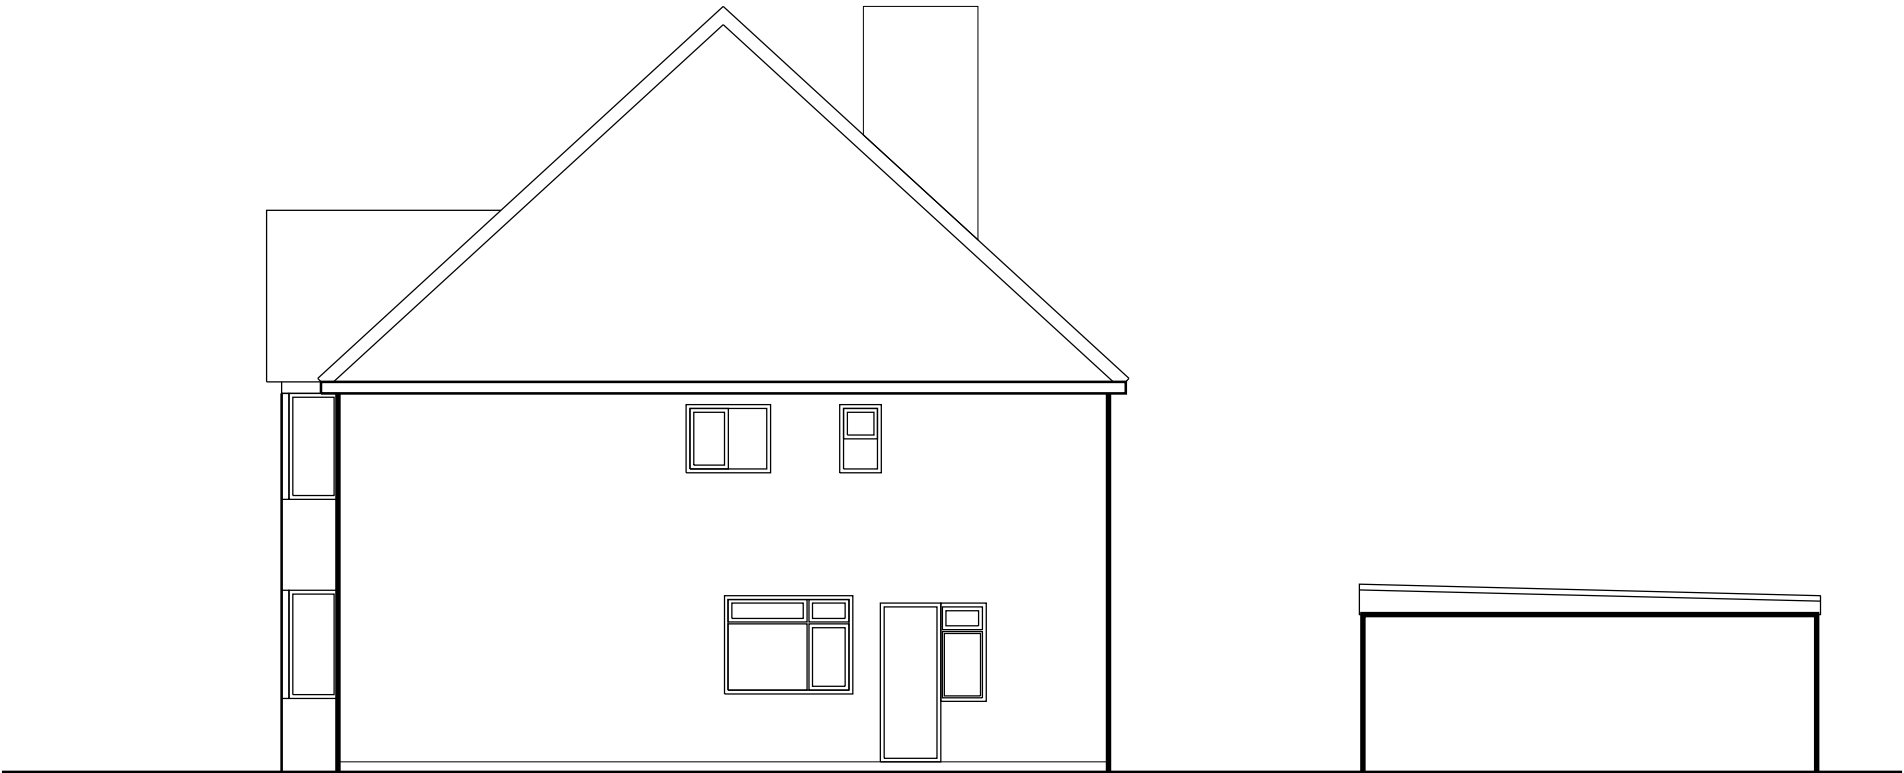

East Elevation



North Elevation

NOTES:

Dimensions to be checked on site before placing material orders or commencing work.
Any discrepancies shall be reported immediately.

Do not scale from these drawings except for planning purposes.
Use figured dimensions only.

Where applicable this drawing is to be read in conjunction with other consultants' drawings.

This drawing is the copyright of hda projects ltd.

Rev	Date	Amendment
-----	------	-----------

hda

projects

St Johns House - St Johns Street

Chichester - West Sussex - PO19 1UU

Tel: 07881287017

e-mail: hdaprojects@talktalk.net

For
Mr+Mrs R Ellis

Project
34 + 36 Southdown Road
Bognor Regis
PO21 2JR

Title
East + North Elevations
as Existing

Date	Drawn	Scale	Checked
Aug 2019	wm		
Job Number	Prefix	Drawing Number	Revision
1926		04	