



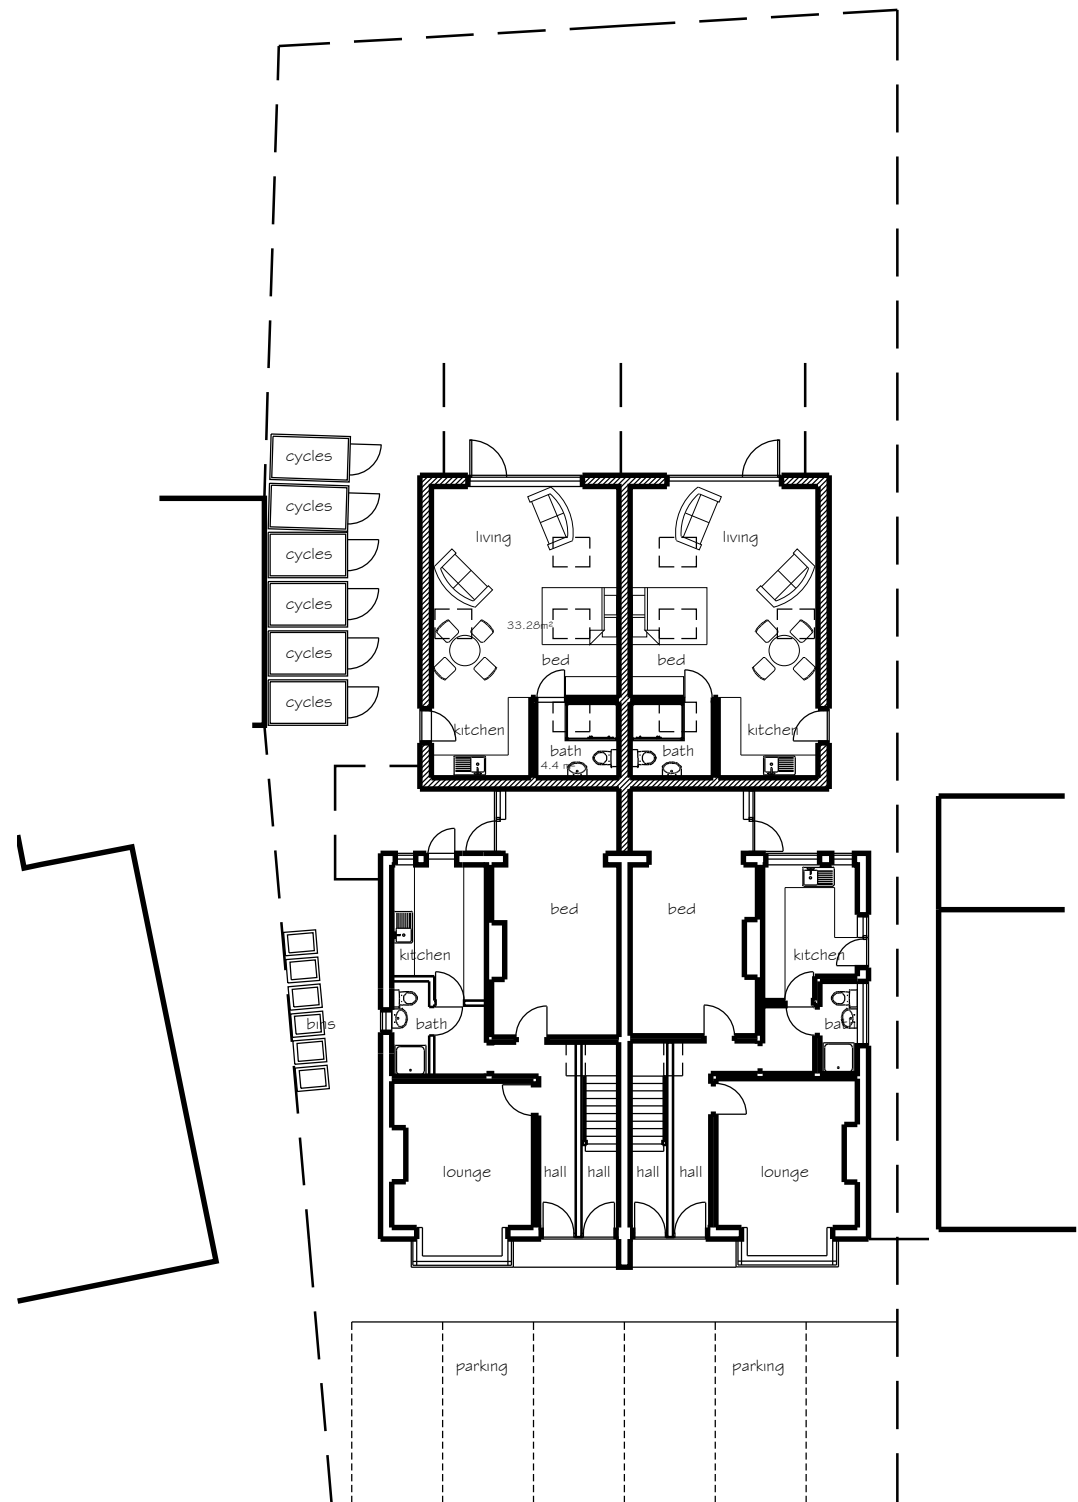

site plan 1 : 200

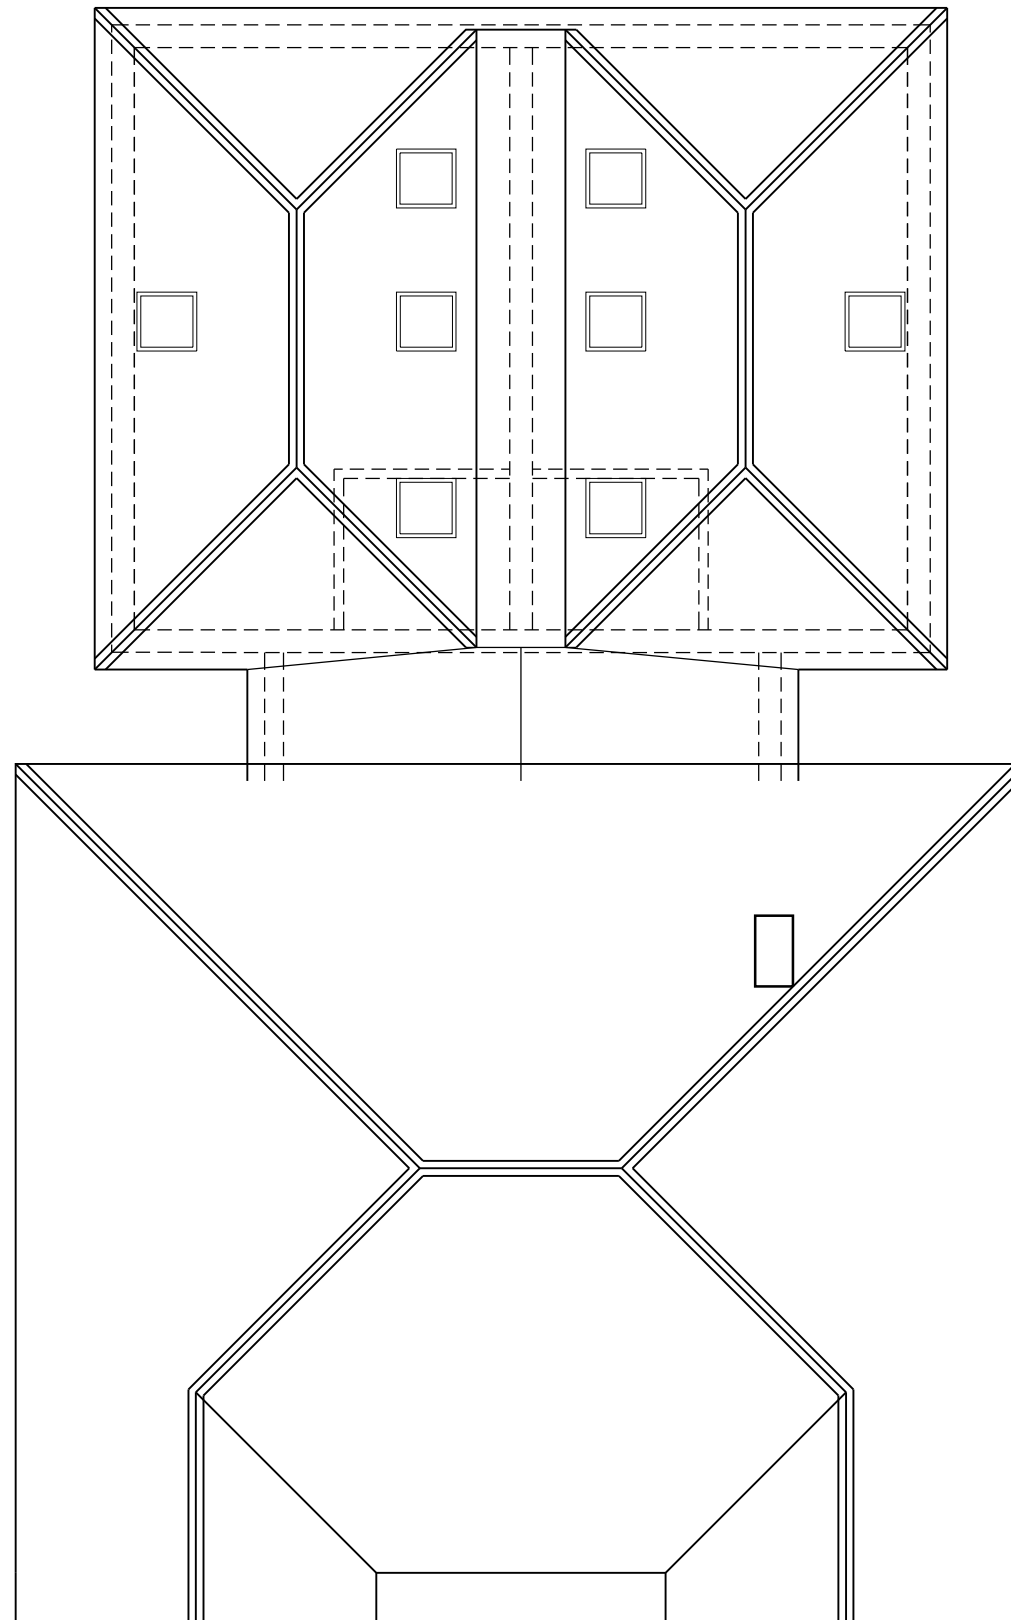

roof plan

NOTES:

Dimensions to be checked on site before placing material orders or commencing work.
Any discrepancies shall be reported immediately.

Do not scale from these drawings except for planning purposes.
Use figured dimensions only.

Where applicable this drawing is to be read in conjunction with other consultants' drawings.

This drawing is the copyright of hda projects ltd.



Rev	Date	Amendment
-----	------	-----------

hda projects

St Johns House - St Johns Street
Chichester - West Sussex - PO19 1UU

Tel: 07881287017
e-mail: hda.projects@talktalk.net

For

Mr+Mrs R Ellis

Project

34 + 36 Southdown Road
Bognor Regis
PO21 2JR

Title

Roof plan as Proposed
+ Site Layout

Date	Drawn	Scale	Checked
Aug 2019	wm	1 : 100 + 200 @ A3	
Job Number	Prefix	Drawing Number	Revision
1926		07	