



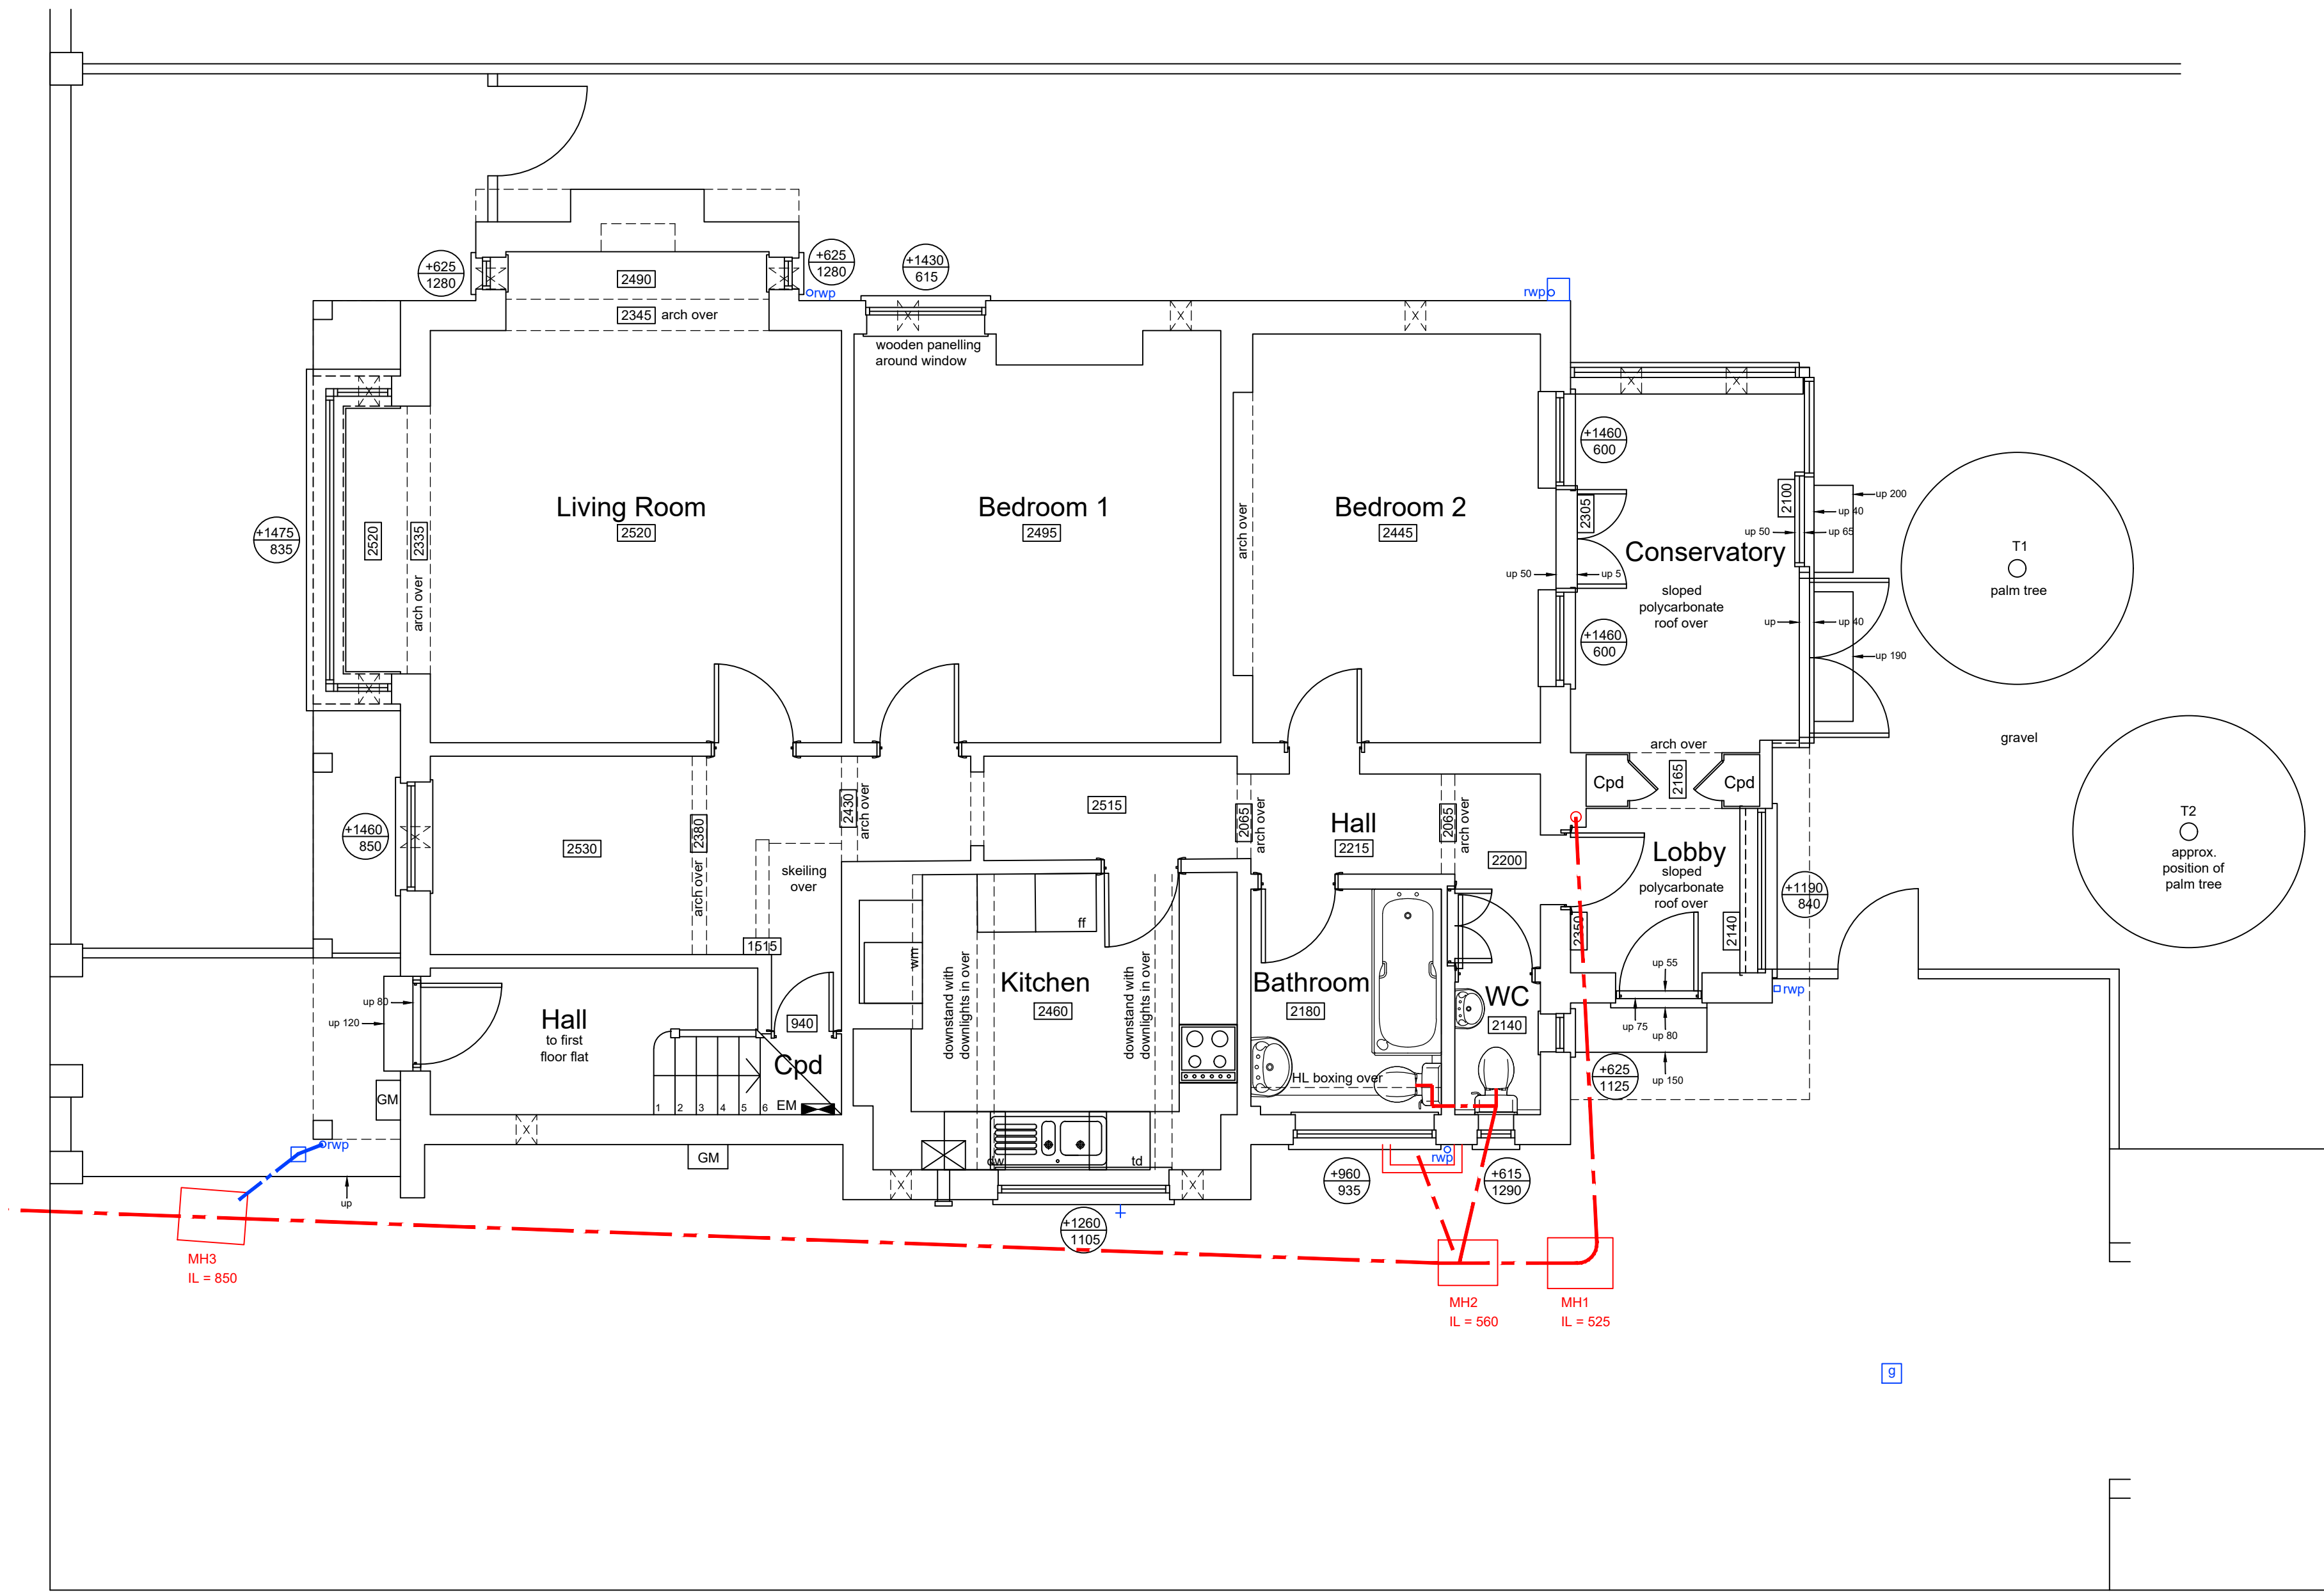

Ground Floor

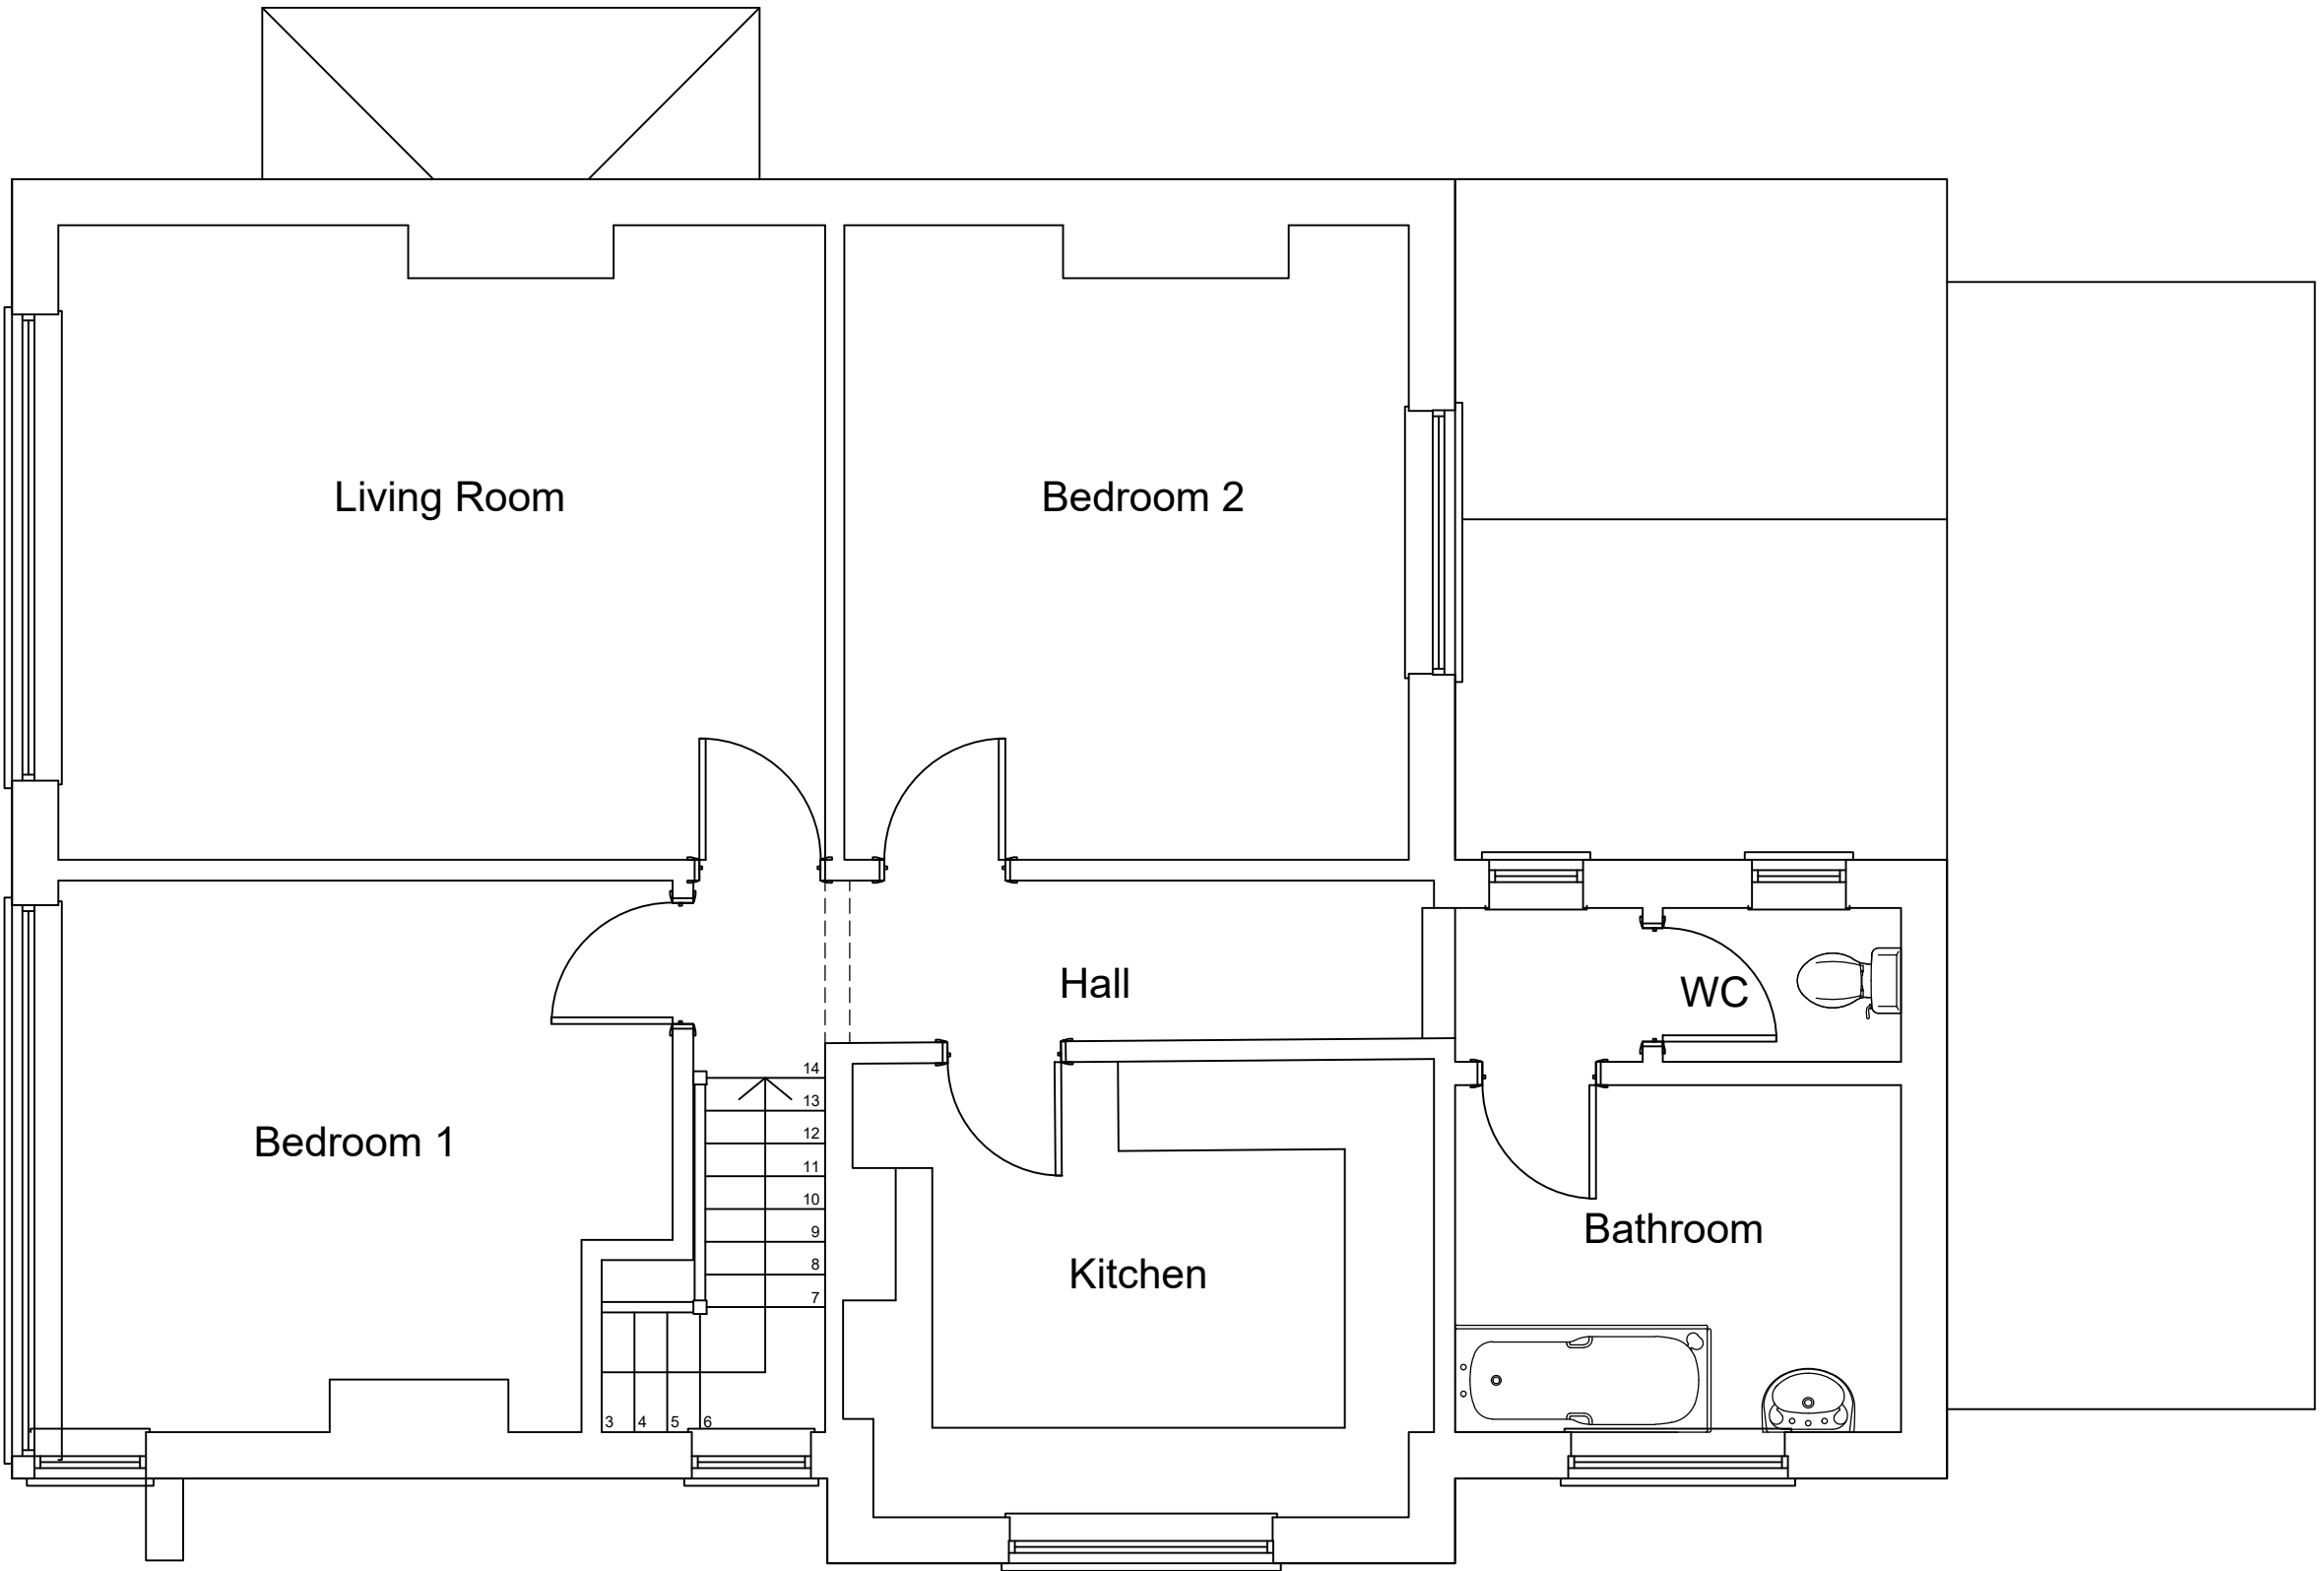

First Floor

B	03.11.21	Palm tree position added	EP	GP
A	29.10.21	Timber shed omitted	EP	GP
Rev	Date	Revision Details	Dr	Ch

Emma Pinder Architects Ltd 2 Oak Tree Lane, Chichester West Sussex, PO20 3GU T 07809 621606 E epinder@epinderarchitects.co.uk	Client's Name Ms K Mitchell	Job Title 45 Annandale Avenue, Bognor Regis	Drawing Title Existing Floor Plans	Scale 1:50@A1	Drawn EP	Checked GP	Date 20.10.21	Status PRELIMINARY	Job No 0051	Drawing No 01	Rev B
---	--------------------------------	---	---------------------------------------	------------------	-------------	---------------	------------------	-----------------------	----------------	------------------	----------