
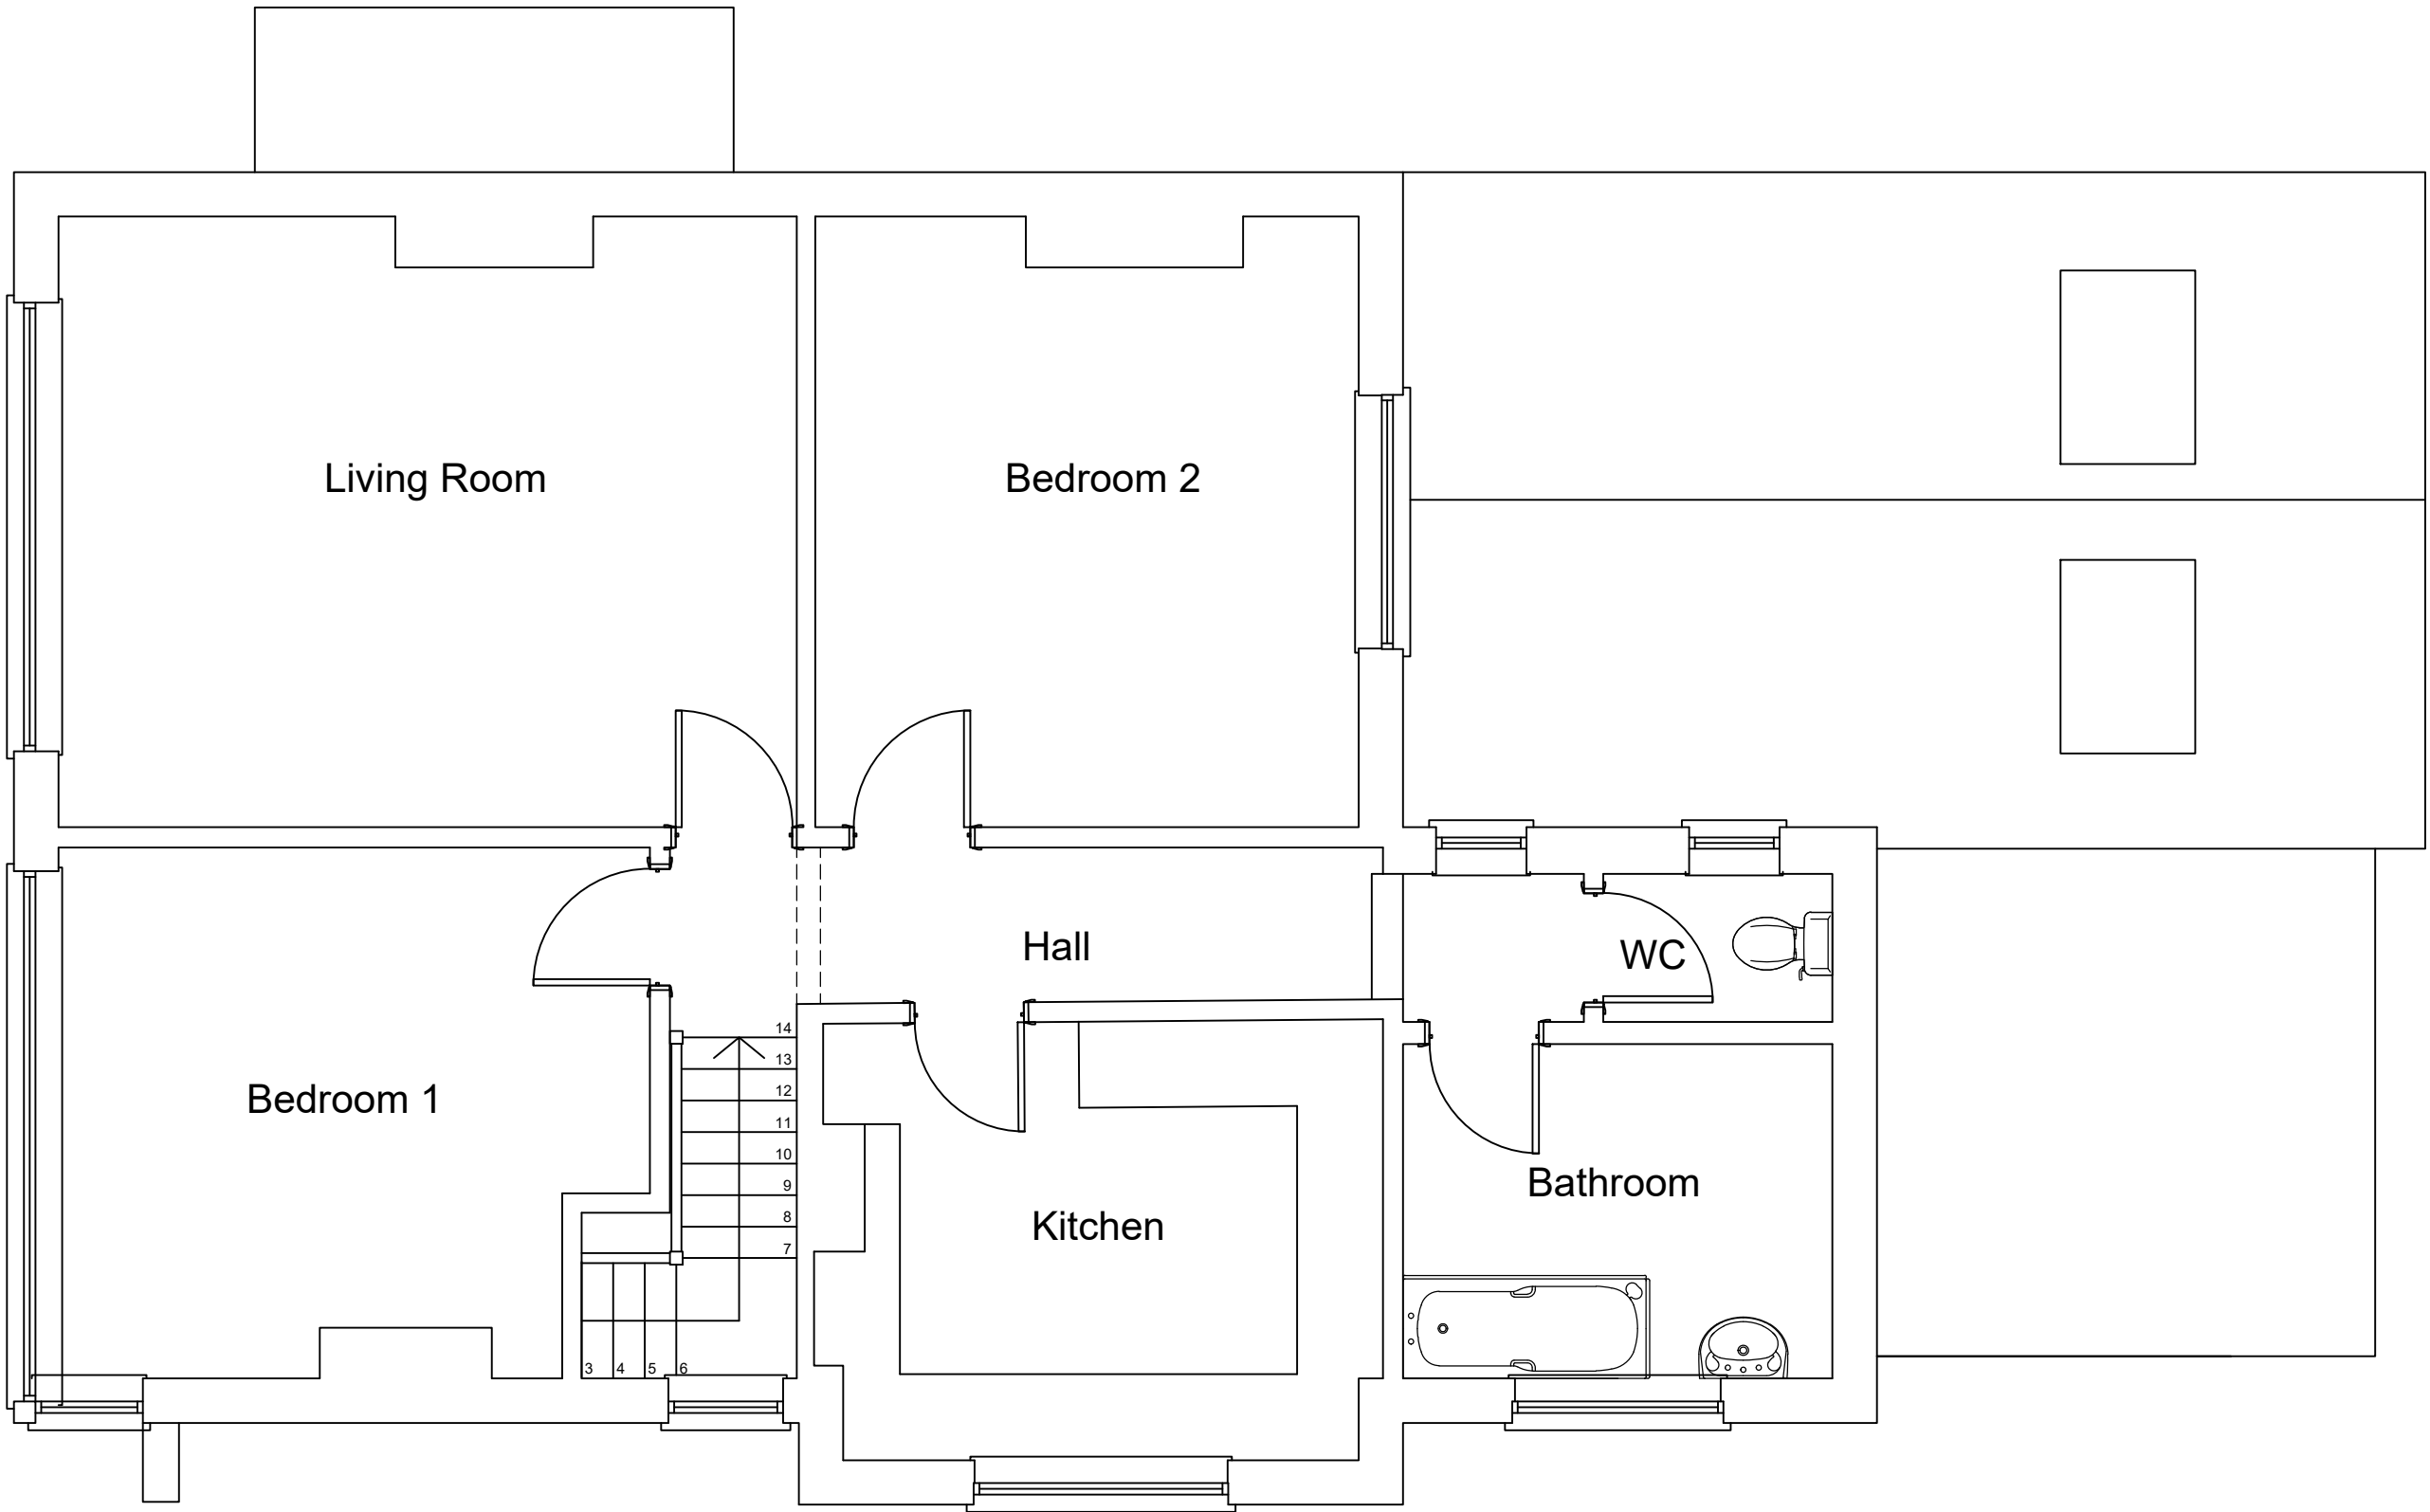


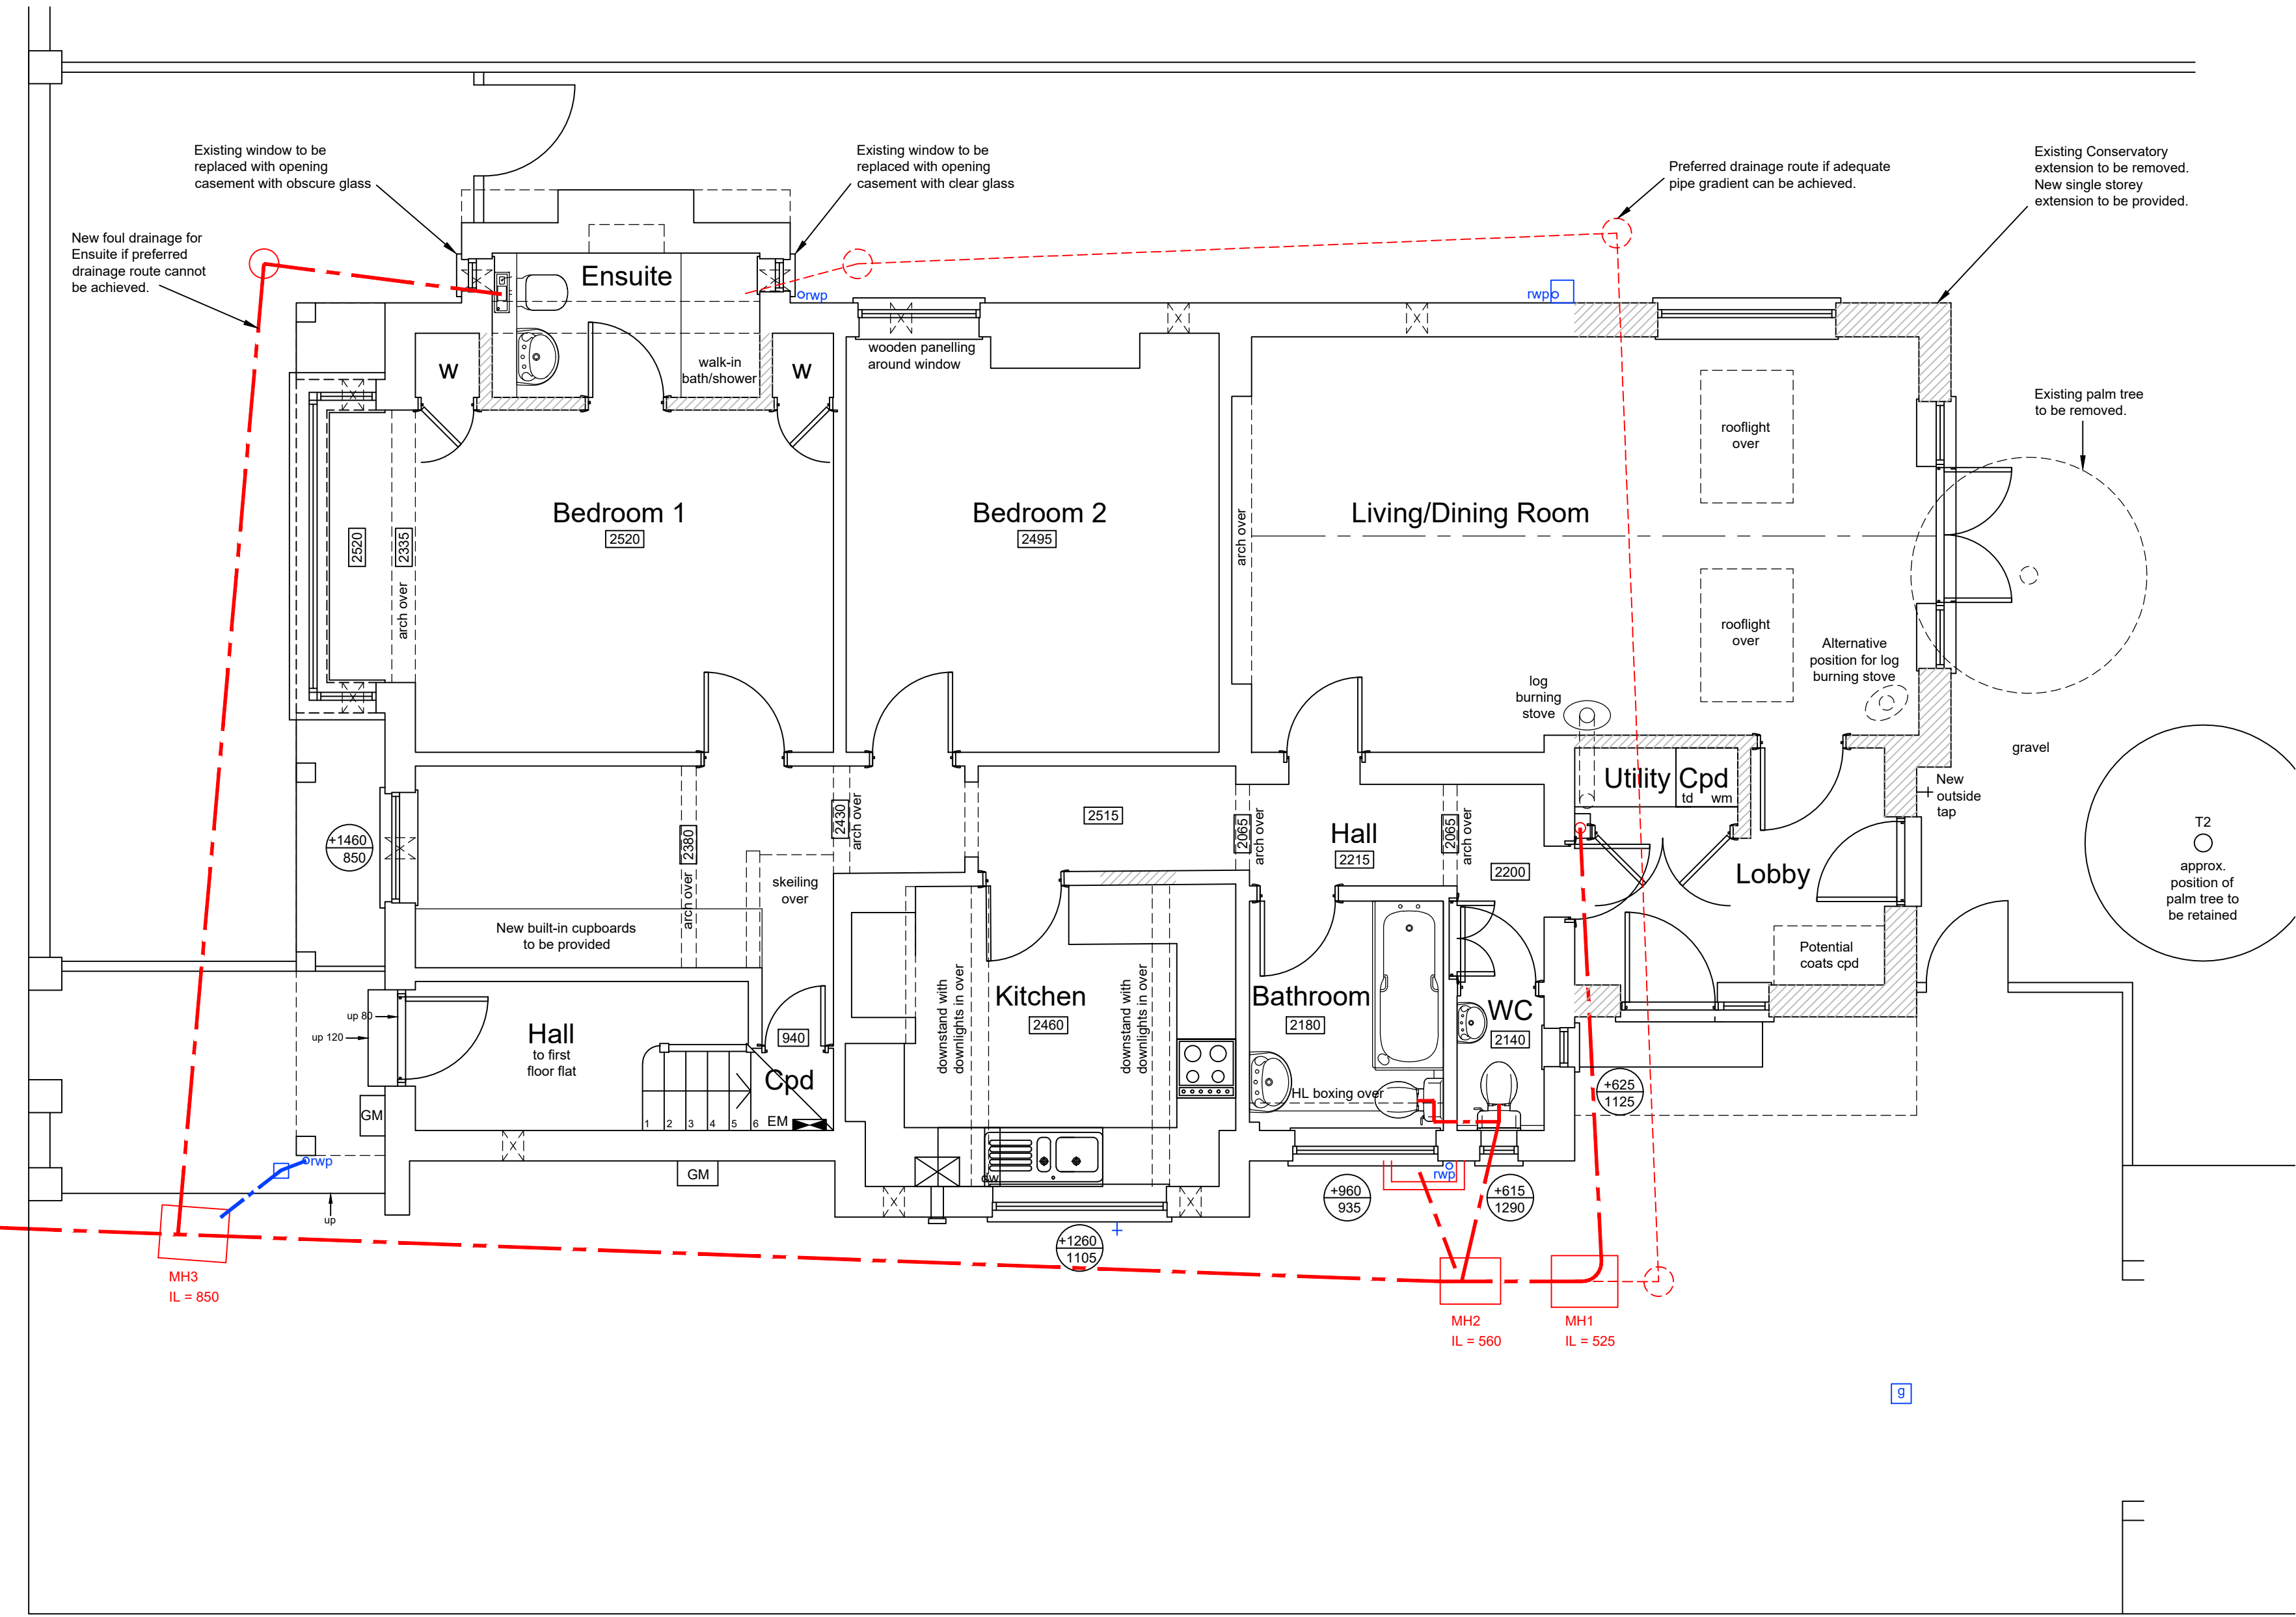

Ground Floor

First Floor

A	03.11.21	Palm tree position added	EP	GP
Rev	Date	Revision Details	Dr	Ch

Emma Pinder Architects Ltd 2 Oak Tree Lane, Chichester West Sussex, PO20 3GU T 07809 621606 E epinder@epinderarchitects.co.uk	Client's Name Ms K Mitchell	Job Title 45 Annandale Avenue, Bognor Regis	Drawing Title Proposed Floor Plans	Scale 1:50@A1	Drawn EP	Checked GP	Date 01.11.21	Status PRELIMINARY	Job No 0051	Drawing No 03	Rev A
---	--------------------------------	---	---------------------------------------	------------------	-------------	---------------	------------------	-----------------------	----------------	------------------	----------