

THIS DRAWING IS FOR :

**PLANNING
PURPOSES ONLY**

Not to Be Used for Construction

NOTES

This drawing is copyright and shall not be reproduced nor used for any other purpose without the written permission of the architects. Permission is granted to scale from this drawing for the purposes of Local Authority Planning Approval only. Please verify that the information is correctly printed to scale by checking the control bar below.

This drawing may be based upon or contain information from other consultants or designers. RDG shall not be liable for inaccuracies or errors contained in material produced by others but will take reasonable measures to ensure it is correct. It is the contractors responsibility to check and verify all dimensions on site prior to construction or fabrication.

This drawing must be read in conjunction with all other related drawings and documentation. It is the contractors responsibility to ensure full compliance with the Building Regulations. Any discrepancies to be reported immediately. If in doubt ask. Materials not in conformity with relevant British or European Standards/Codes of Practice or materials known to be deleterious to health & safety must not be used or specified on this project.

All drawings to be read in conjunction with all contract documents and all structural steelwork drawings to be submitted to engineer for approval

RIBA 
Chartered Practice

SCALE **1 : 100 @ A2**

1:1
0mm 20mm 40mm 60mm

1:100
0m 2m 4m 6m

1:200
0m 4m 8m 12m


1:500
0m 10m 20m 30m

This drawing is copyright of more than architecture ltd ©

03	Existing Nib Walls replaced with New	11/11/19	SM	SR
02	Revised Planning Application Sep 19	09/09/19	SM	SR
01	Issue for Planning	12/12/18	FW	NH
revision		date	author	check

CLIENT	Metamorph Management LLP
PROJECT	The Royal Hotel, Bognor Regis
DATE	11/11/19
DRAWING TITLE	Proposed Lower Ground Floor

DRAWING NO.	REVISION
169 / 3.100	03

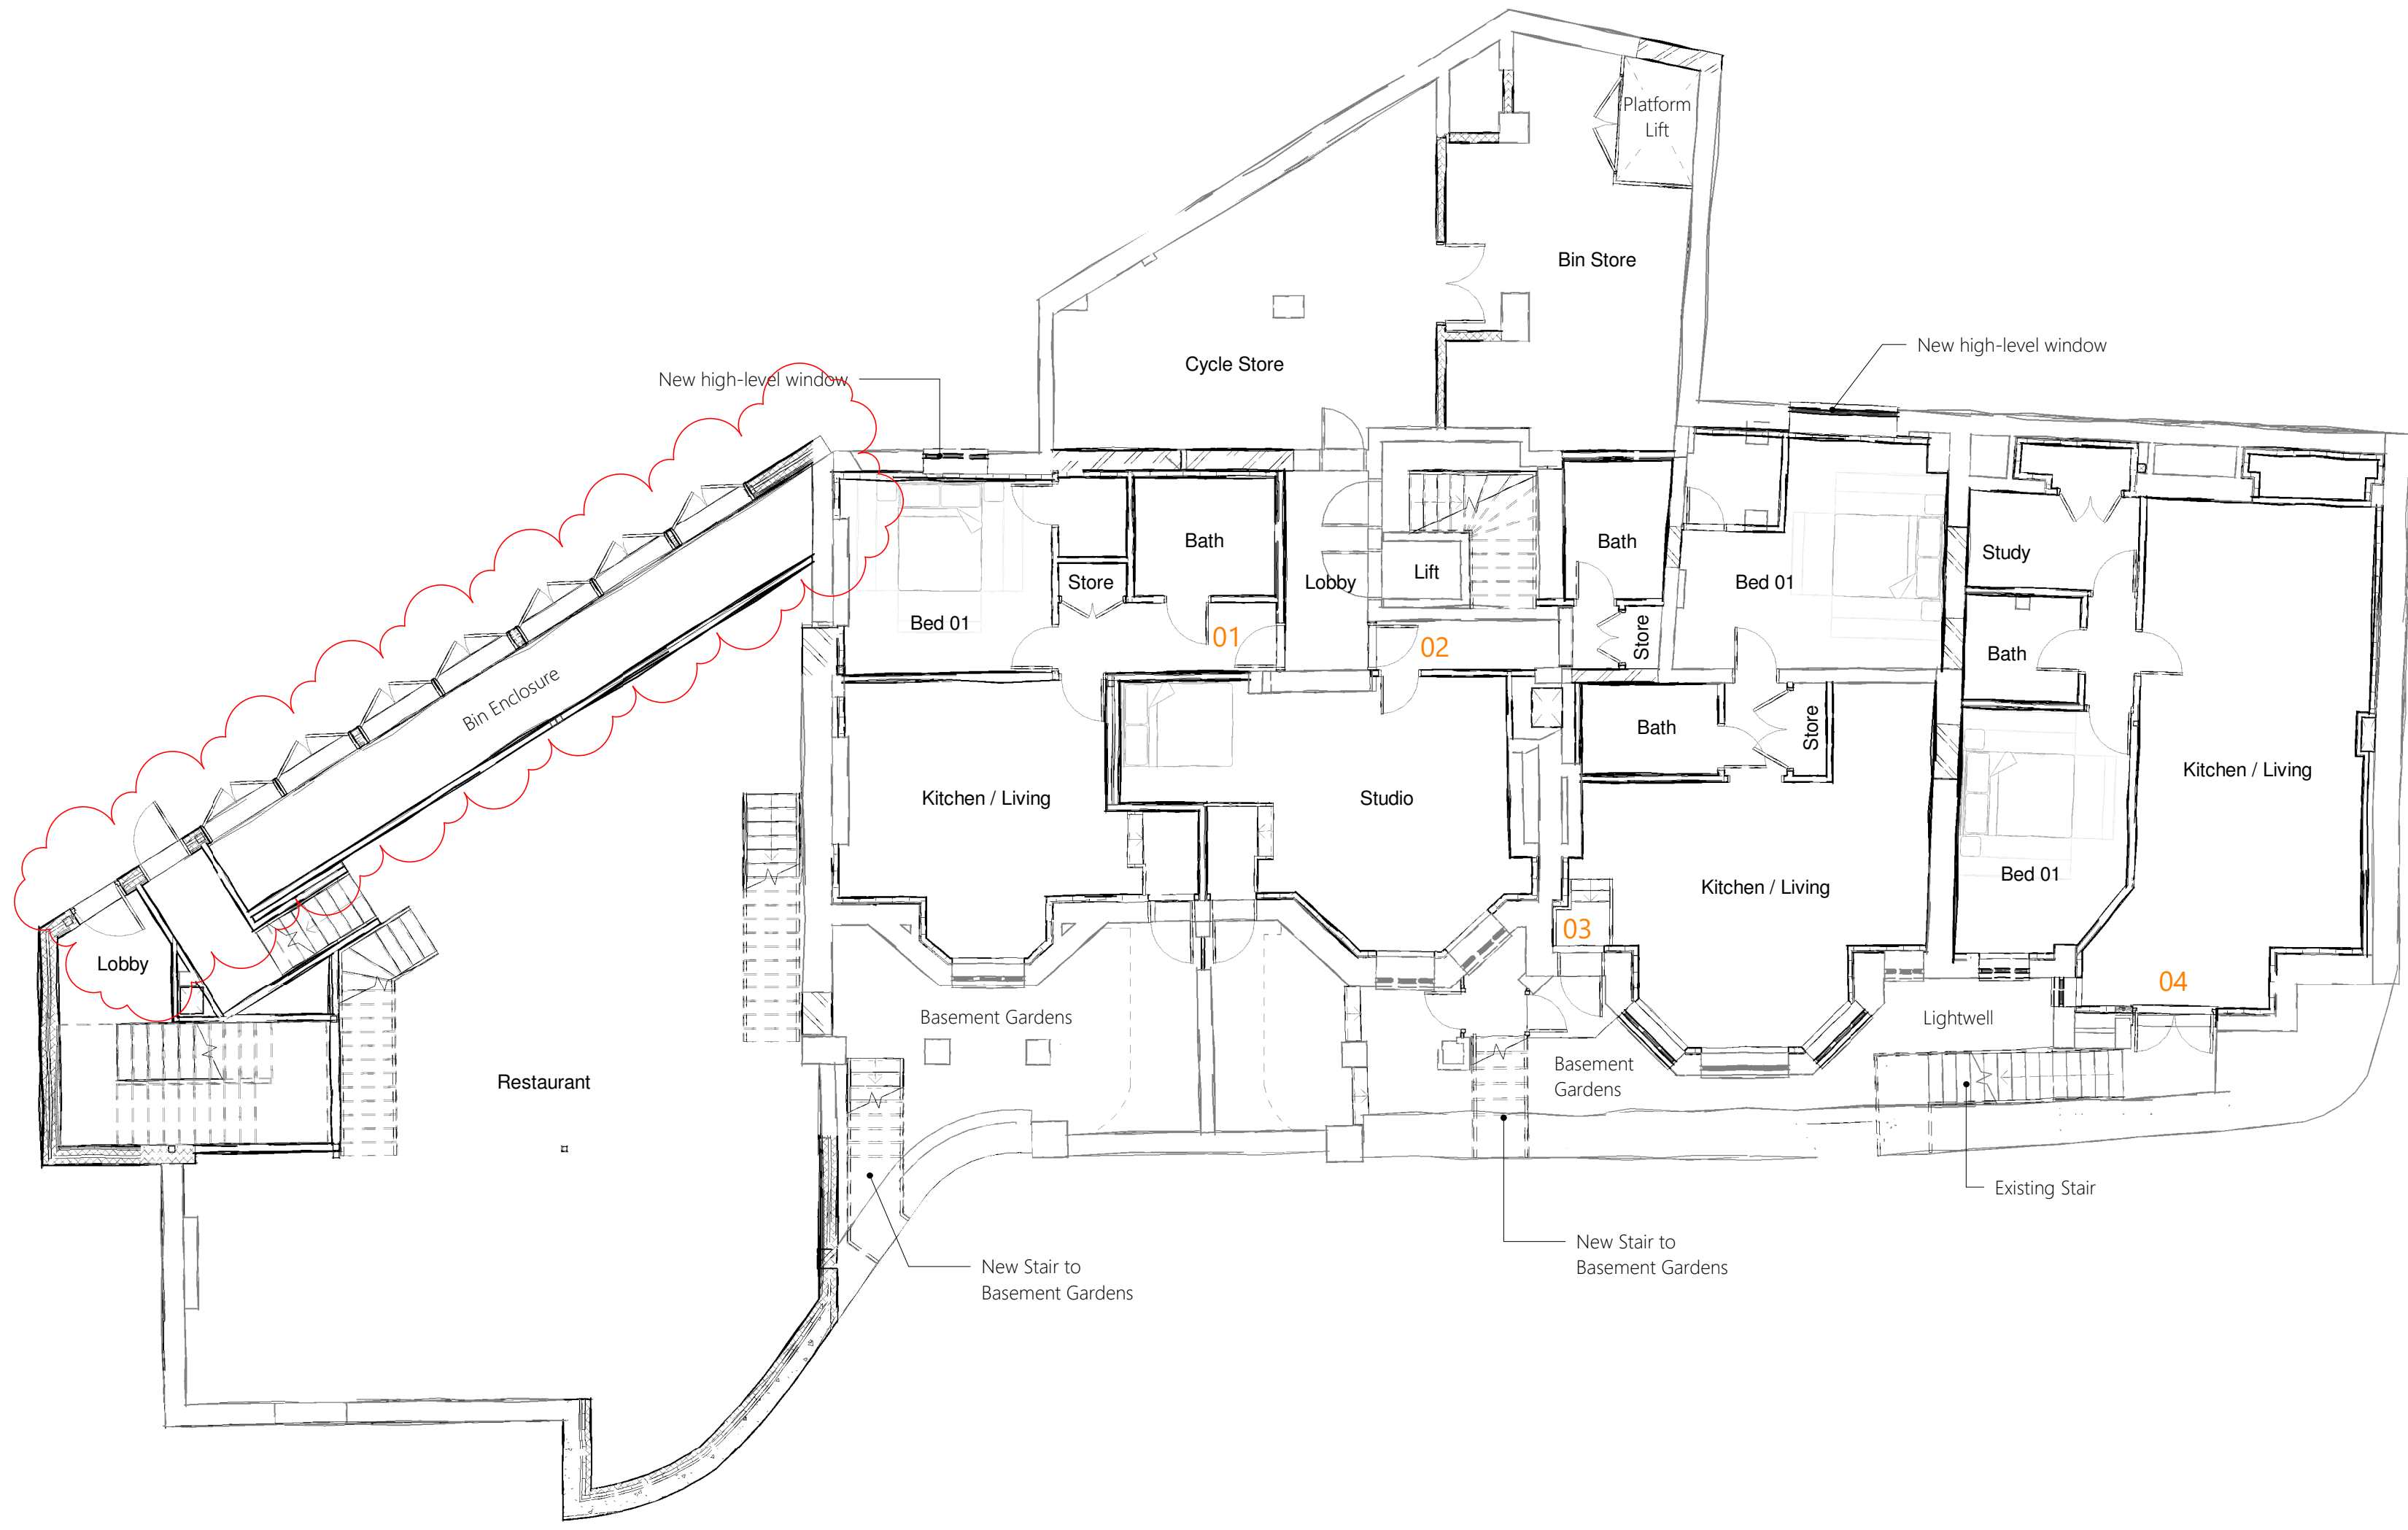

1. Lower Ground Floor Plan
scale 1 : 100