


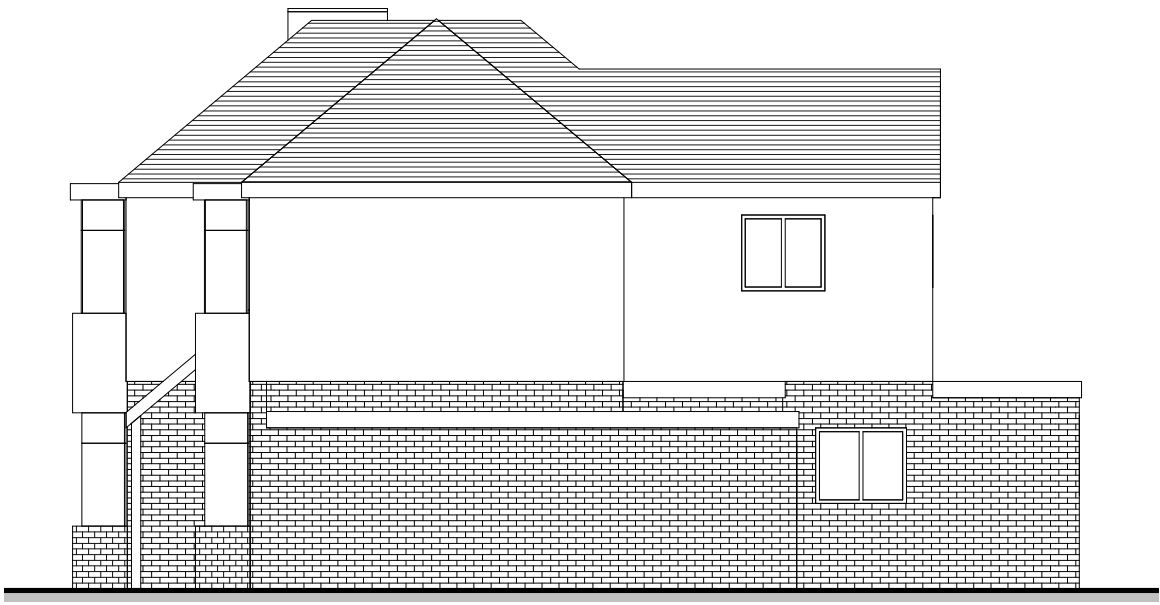


Existing West Elevation
1 : 100




Existing South Elevation
1 : 100



Existing East Elevation
1 : 100

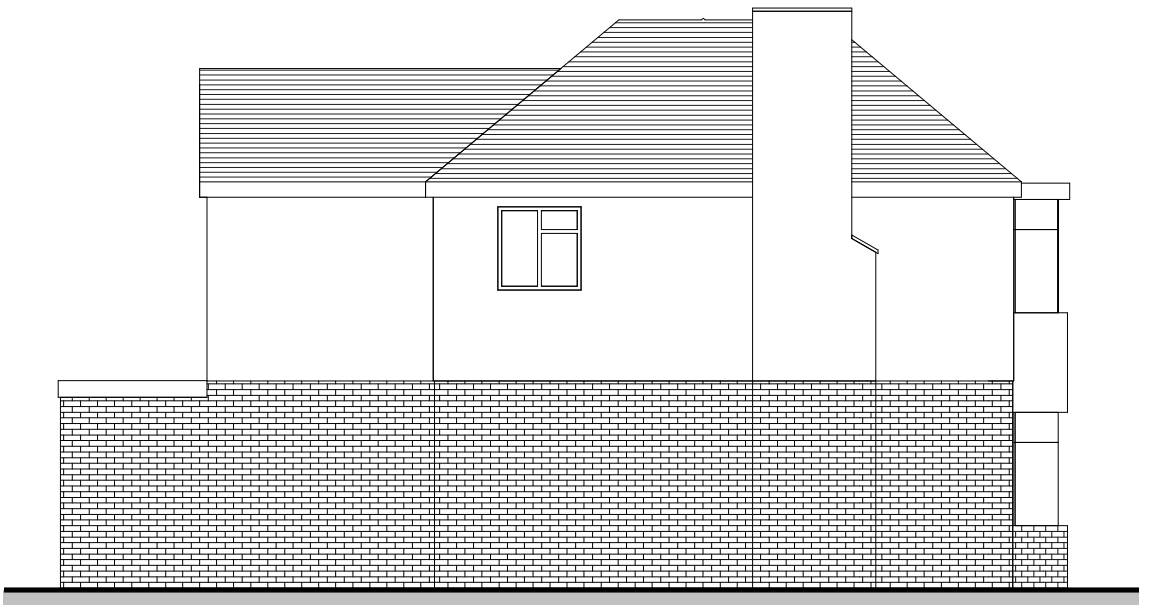

Existing North Elevation
1 : 100

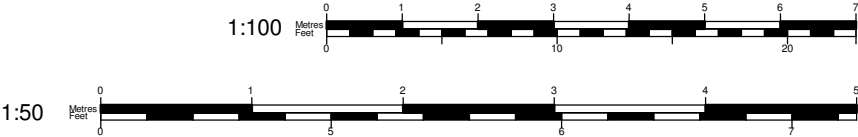

Your Home Plans

Tel: 0800 6127 664
www.yourhomeplans.co.uk

These drawings are for approval purposes. Materials and products should not be ordered based on dimensions of drawings as errors may occur along existing building lines. All measurements are to be checked on site.


Mrs Balbuena
221 Hawthorn Road
Bognor Regis
West Sussex
PO1 2UW

Existing Elevations

Project number	221HAW-14	A101
Date	7th October 2014	
Drawn by	June Grinstead	
Checked by	Checker	Scale
		1 : 100




Proposed West Elevation
1 : 100

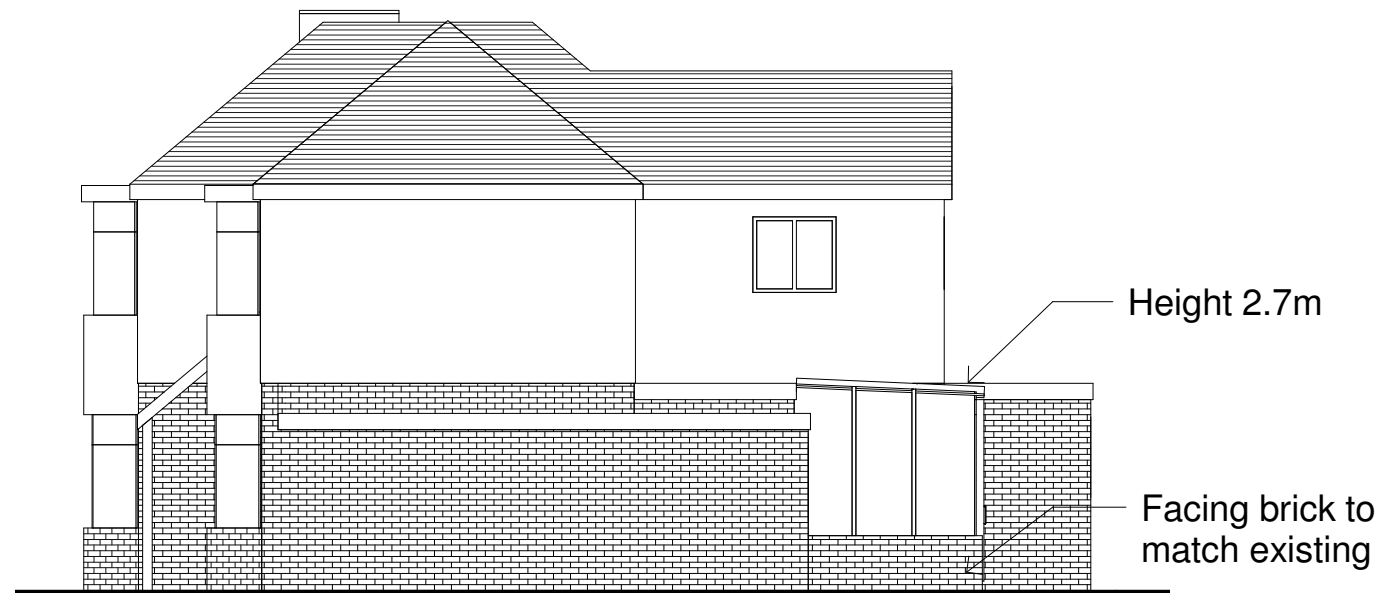


Proposed South Elevation
1 : 100




Proposed East Elevation
1 : 100

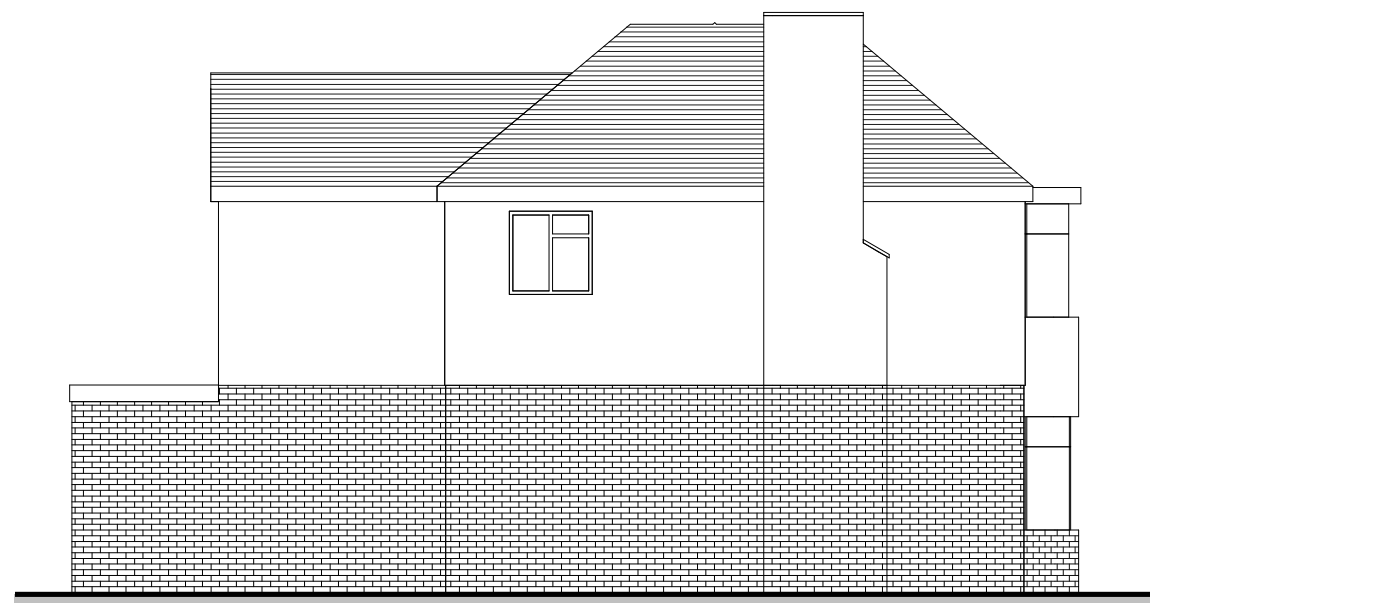


Proposed North Elevation
1 : 100

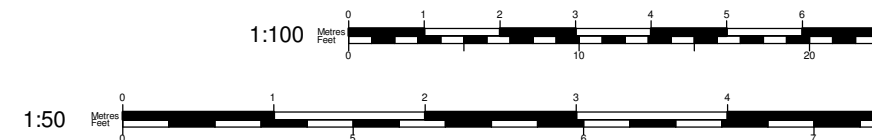


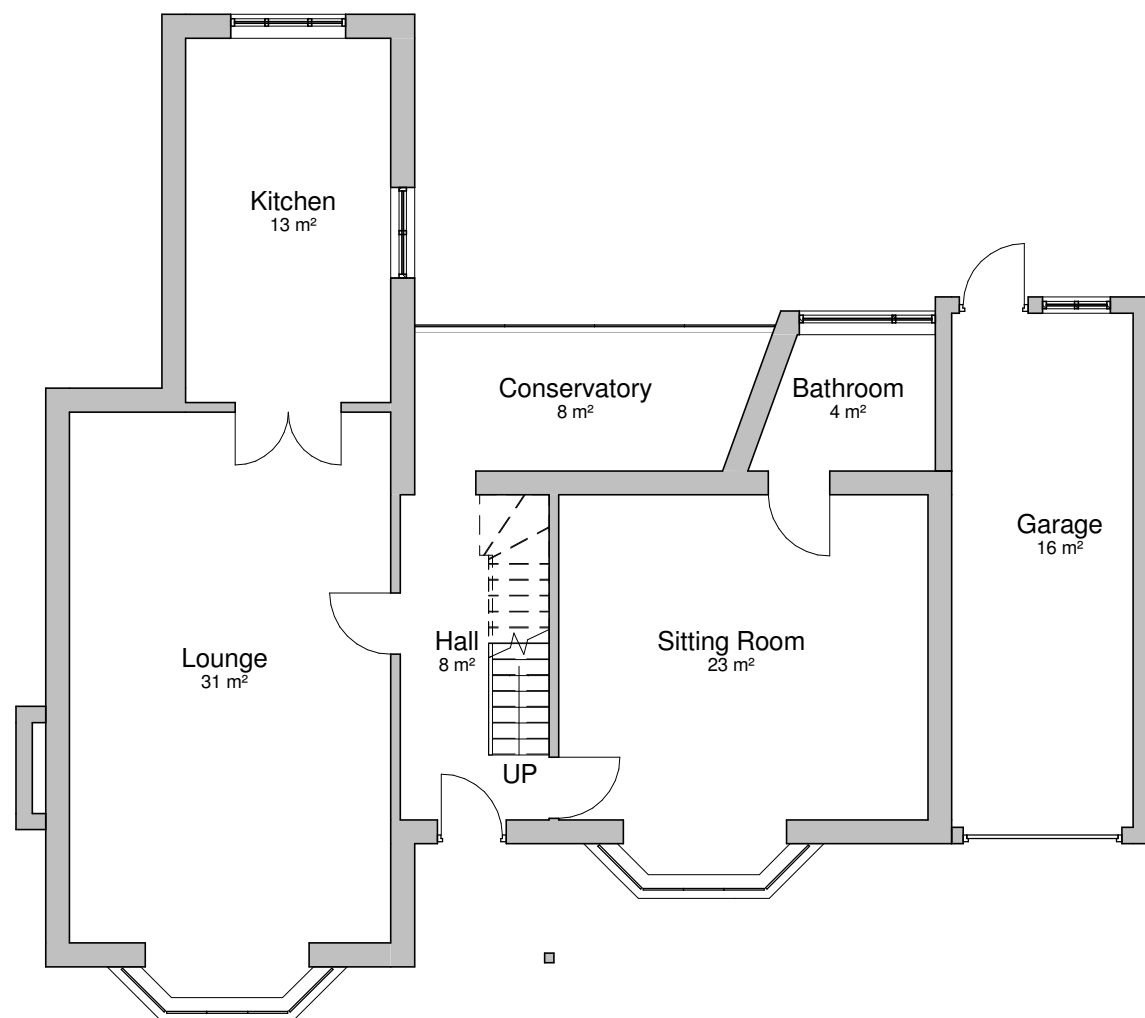


Existing Ground Floor
1 : 100

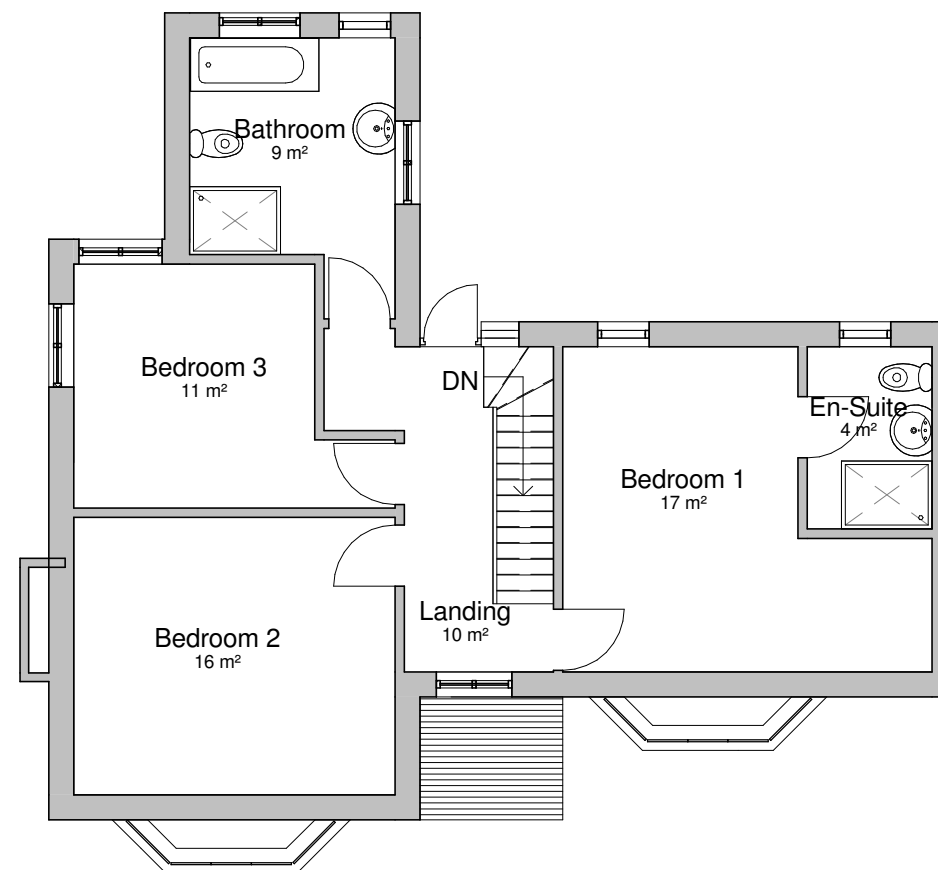


Existing First Floor
1 : 100

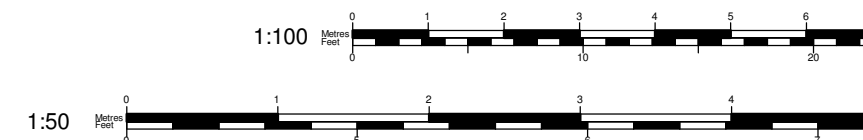


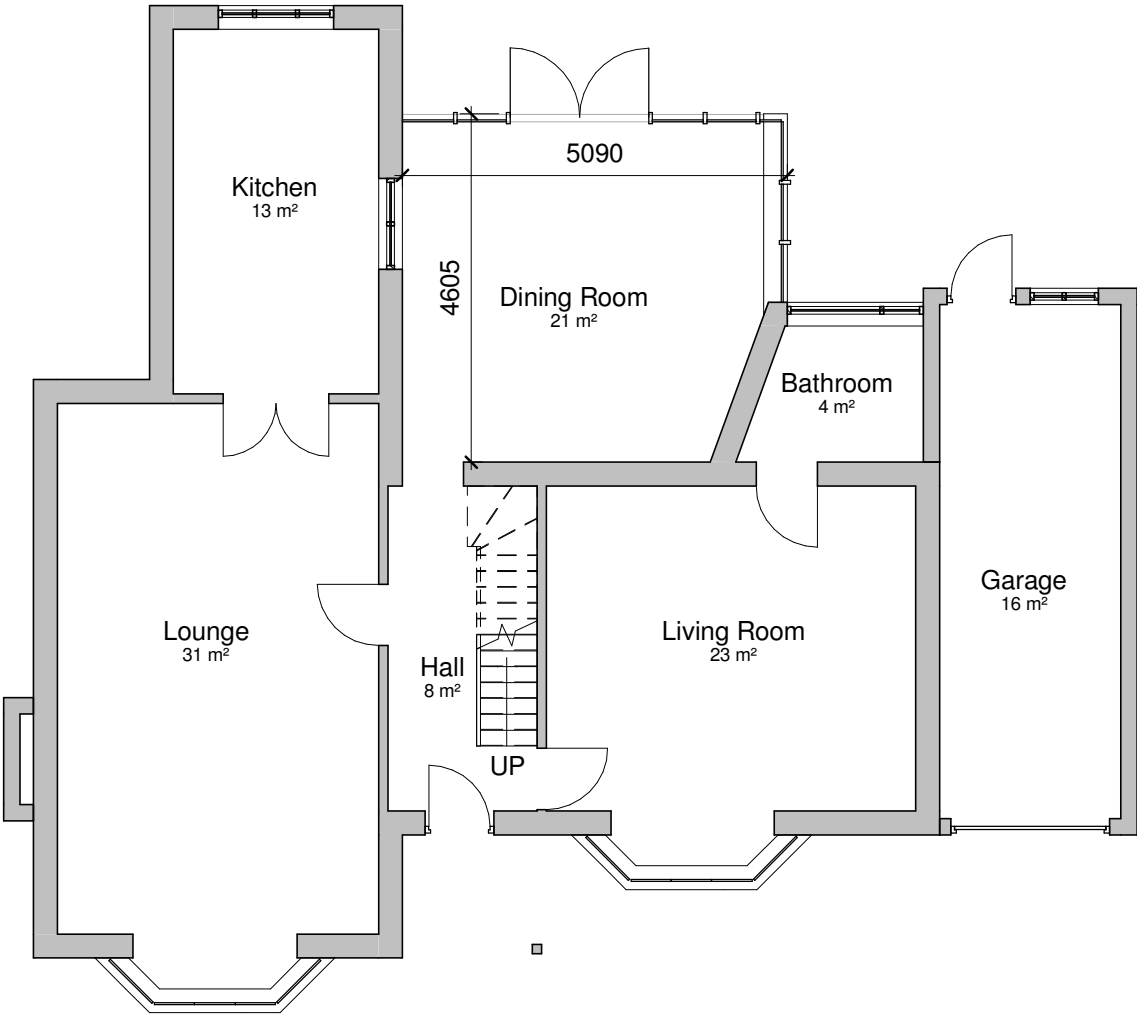

Proposed Ground Floor
1 : 100

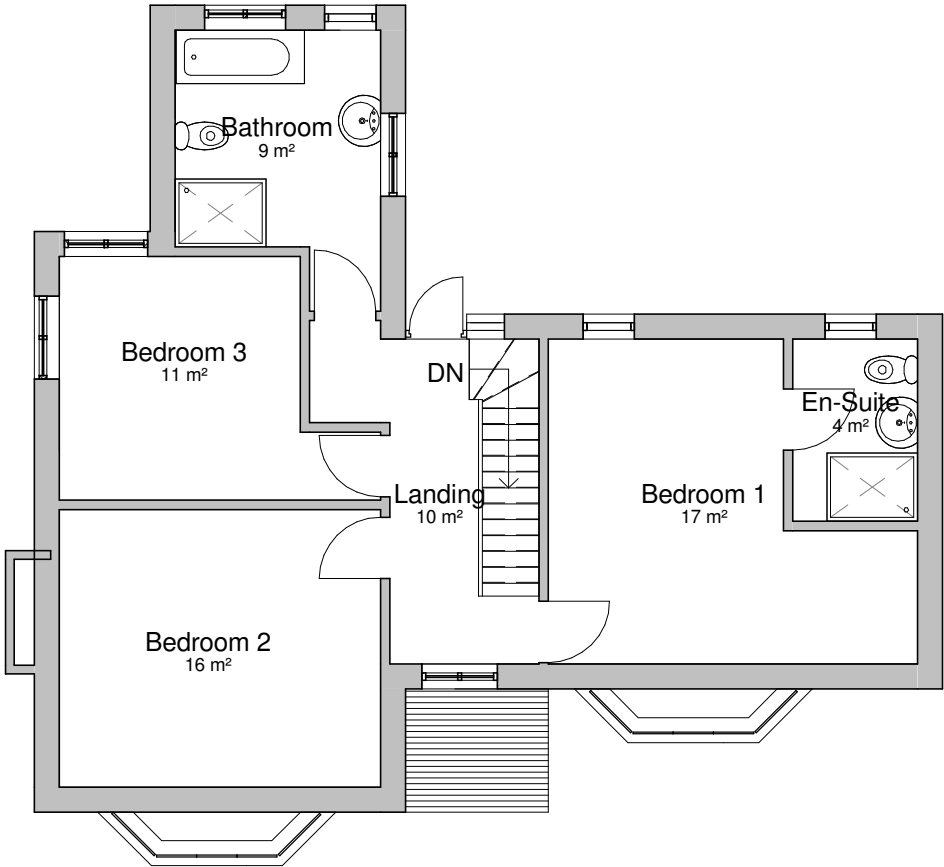

Proposed First Floor
1 : 100

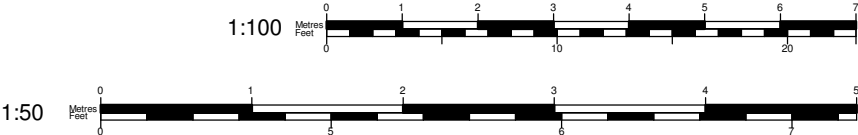

Your Home Plans


Tel: 0800 6127 664
www.yourhomeplans.co.uk

These drawings are for approval purposes. Materials and products should not be ordered based on dimensions of drawings as errors may occur along existing building lines. All measurements are to be checked on site.


Mrs Balbuena
221 Hawthorn Road
Bognor Regis
West Sussex
PO1 2UW

Proposed Floor Plans


Project number	221HAW-14	A104
Date	7th October 2014	
Drawn by	June Grinstead	
Checked by	Checker	Scale
		1 : 100

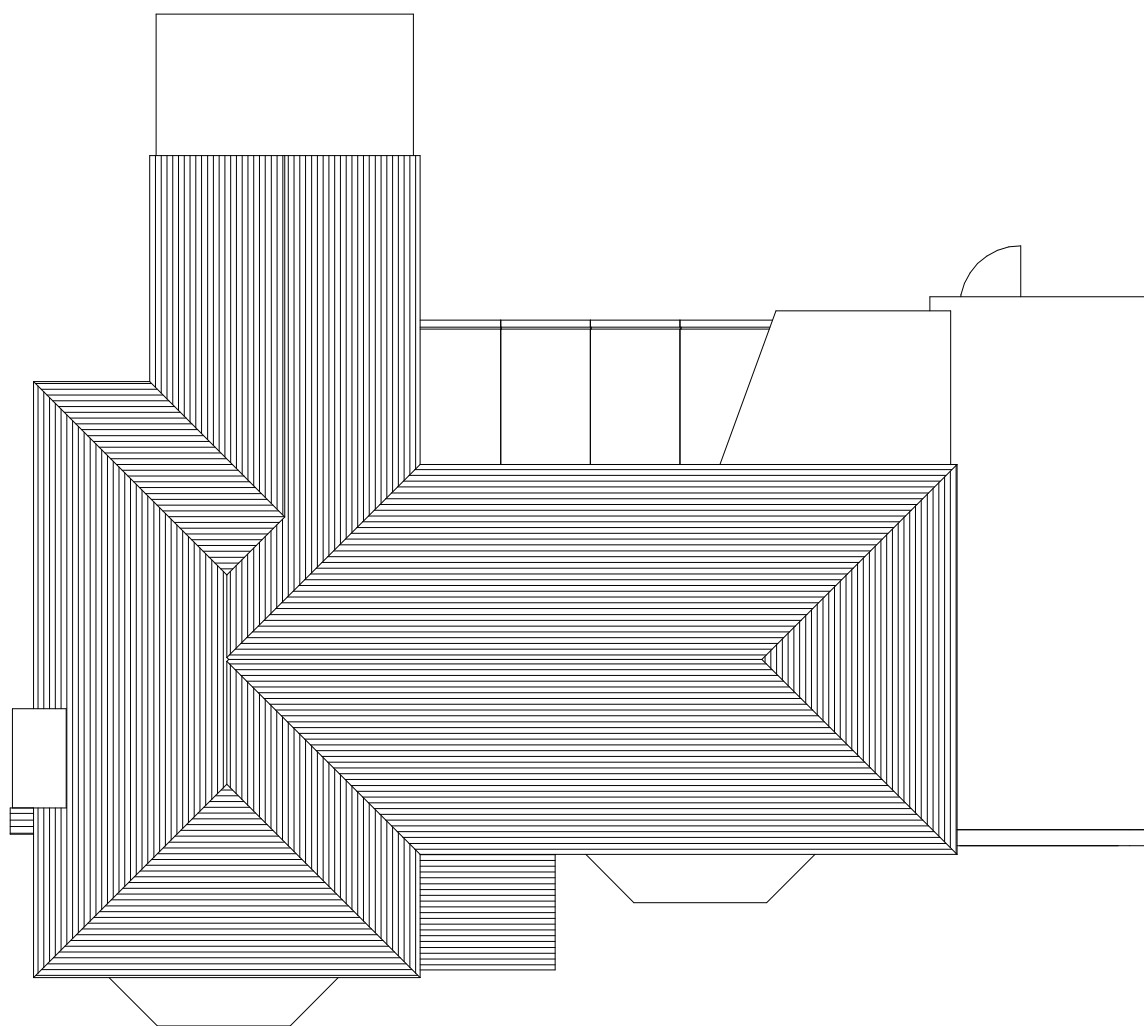

Existing Roof Plan
1 : 100

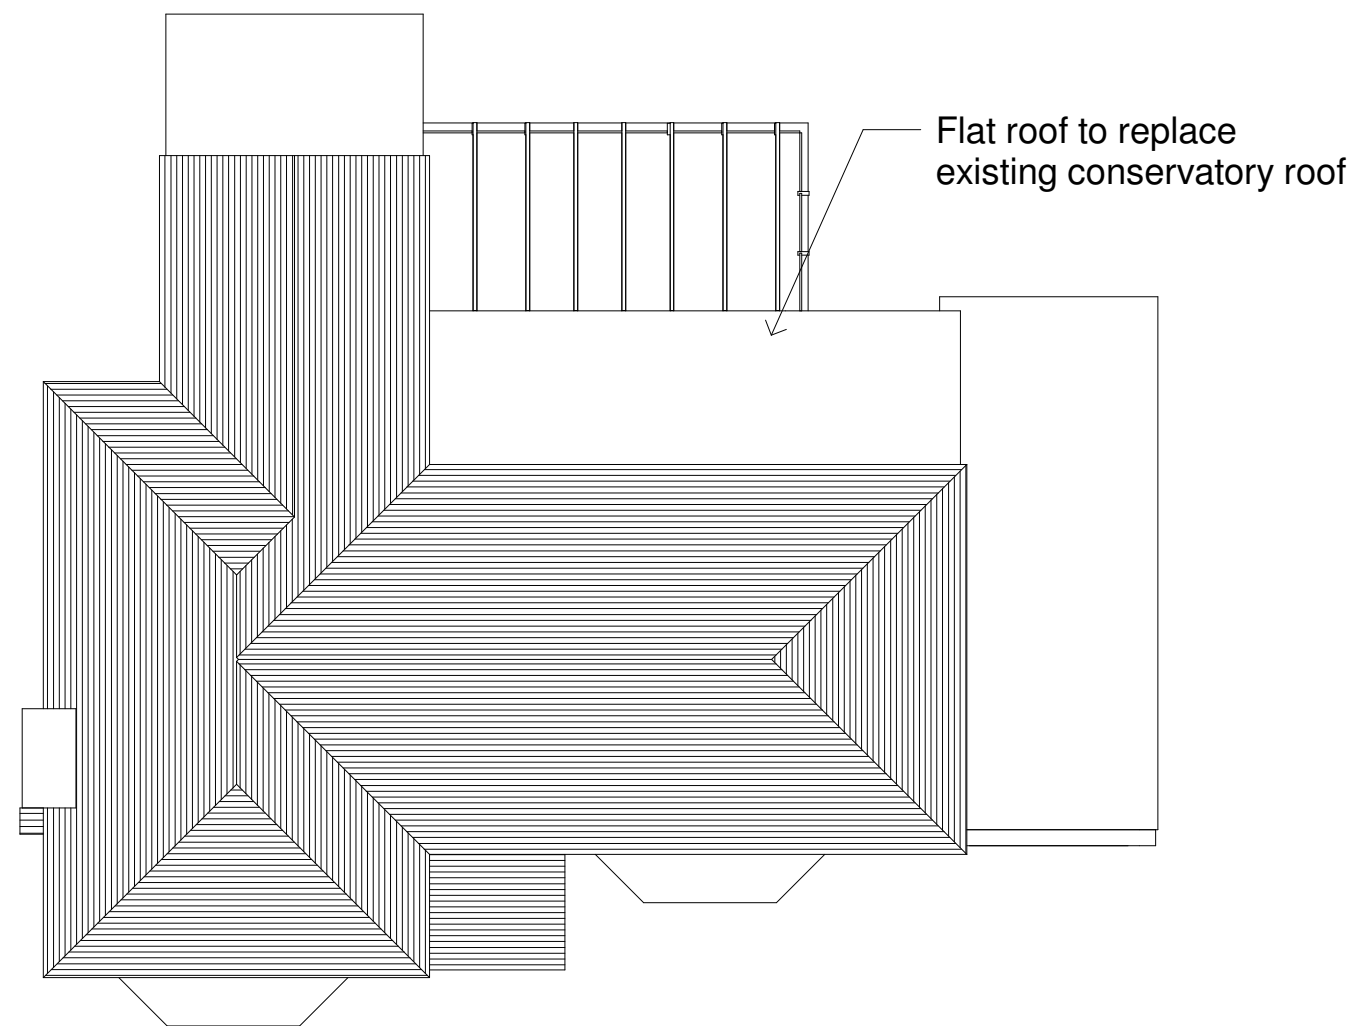

Proposed Roof Plan
1 : 100

 

Your Home Plans

Tel: 0800 6127 664
www.yourhomeplans.co.uk

These drawings are for approval purposes. Materials and products should not be ordered based on dimensions of drawings as errors may occur along existing building lines. All measurements are to be checked on site.

Mrs Balbuena
221 Hawthorn Road
Bognor Regis
West Sussex
PO1 2UW

Roof Plans

Project number	221HAW-14	A105
Date	7th October 2014	
Drawn by	June Grinstead	
Checked by	Checker	Scale 1 : 100