



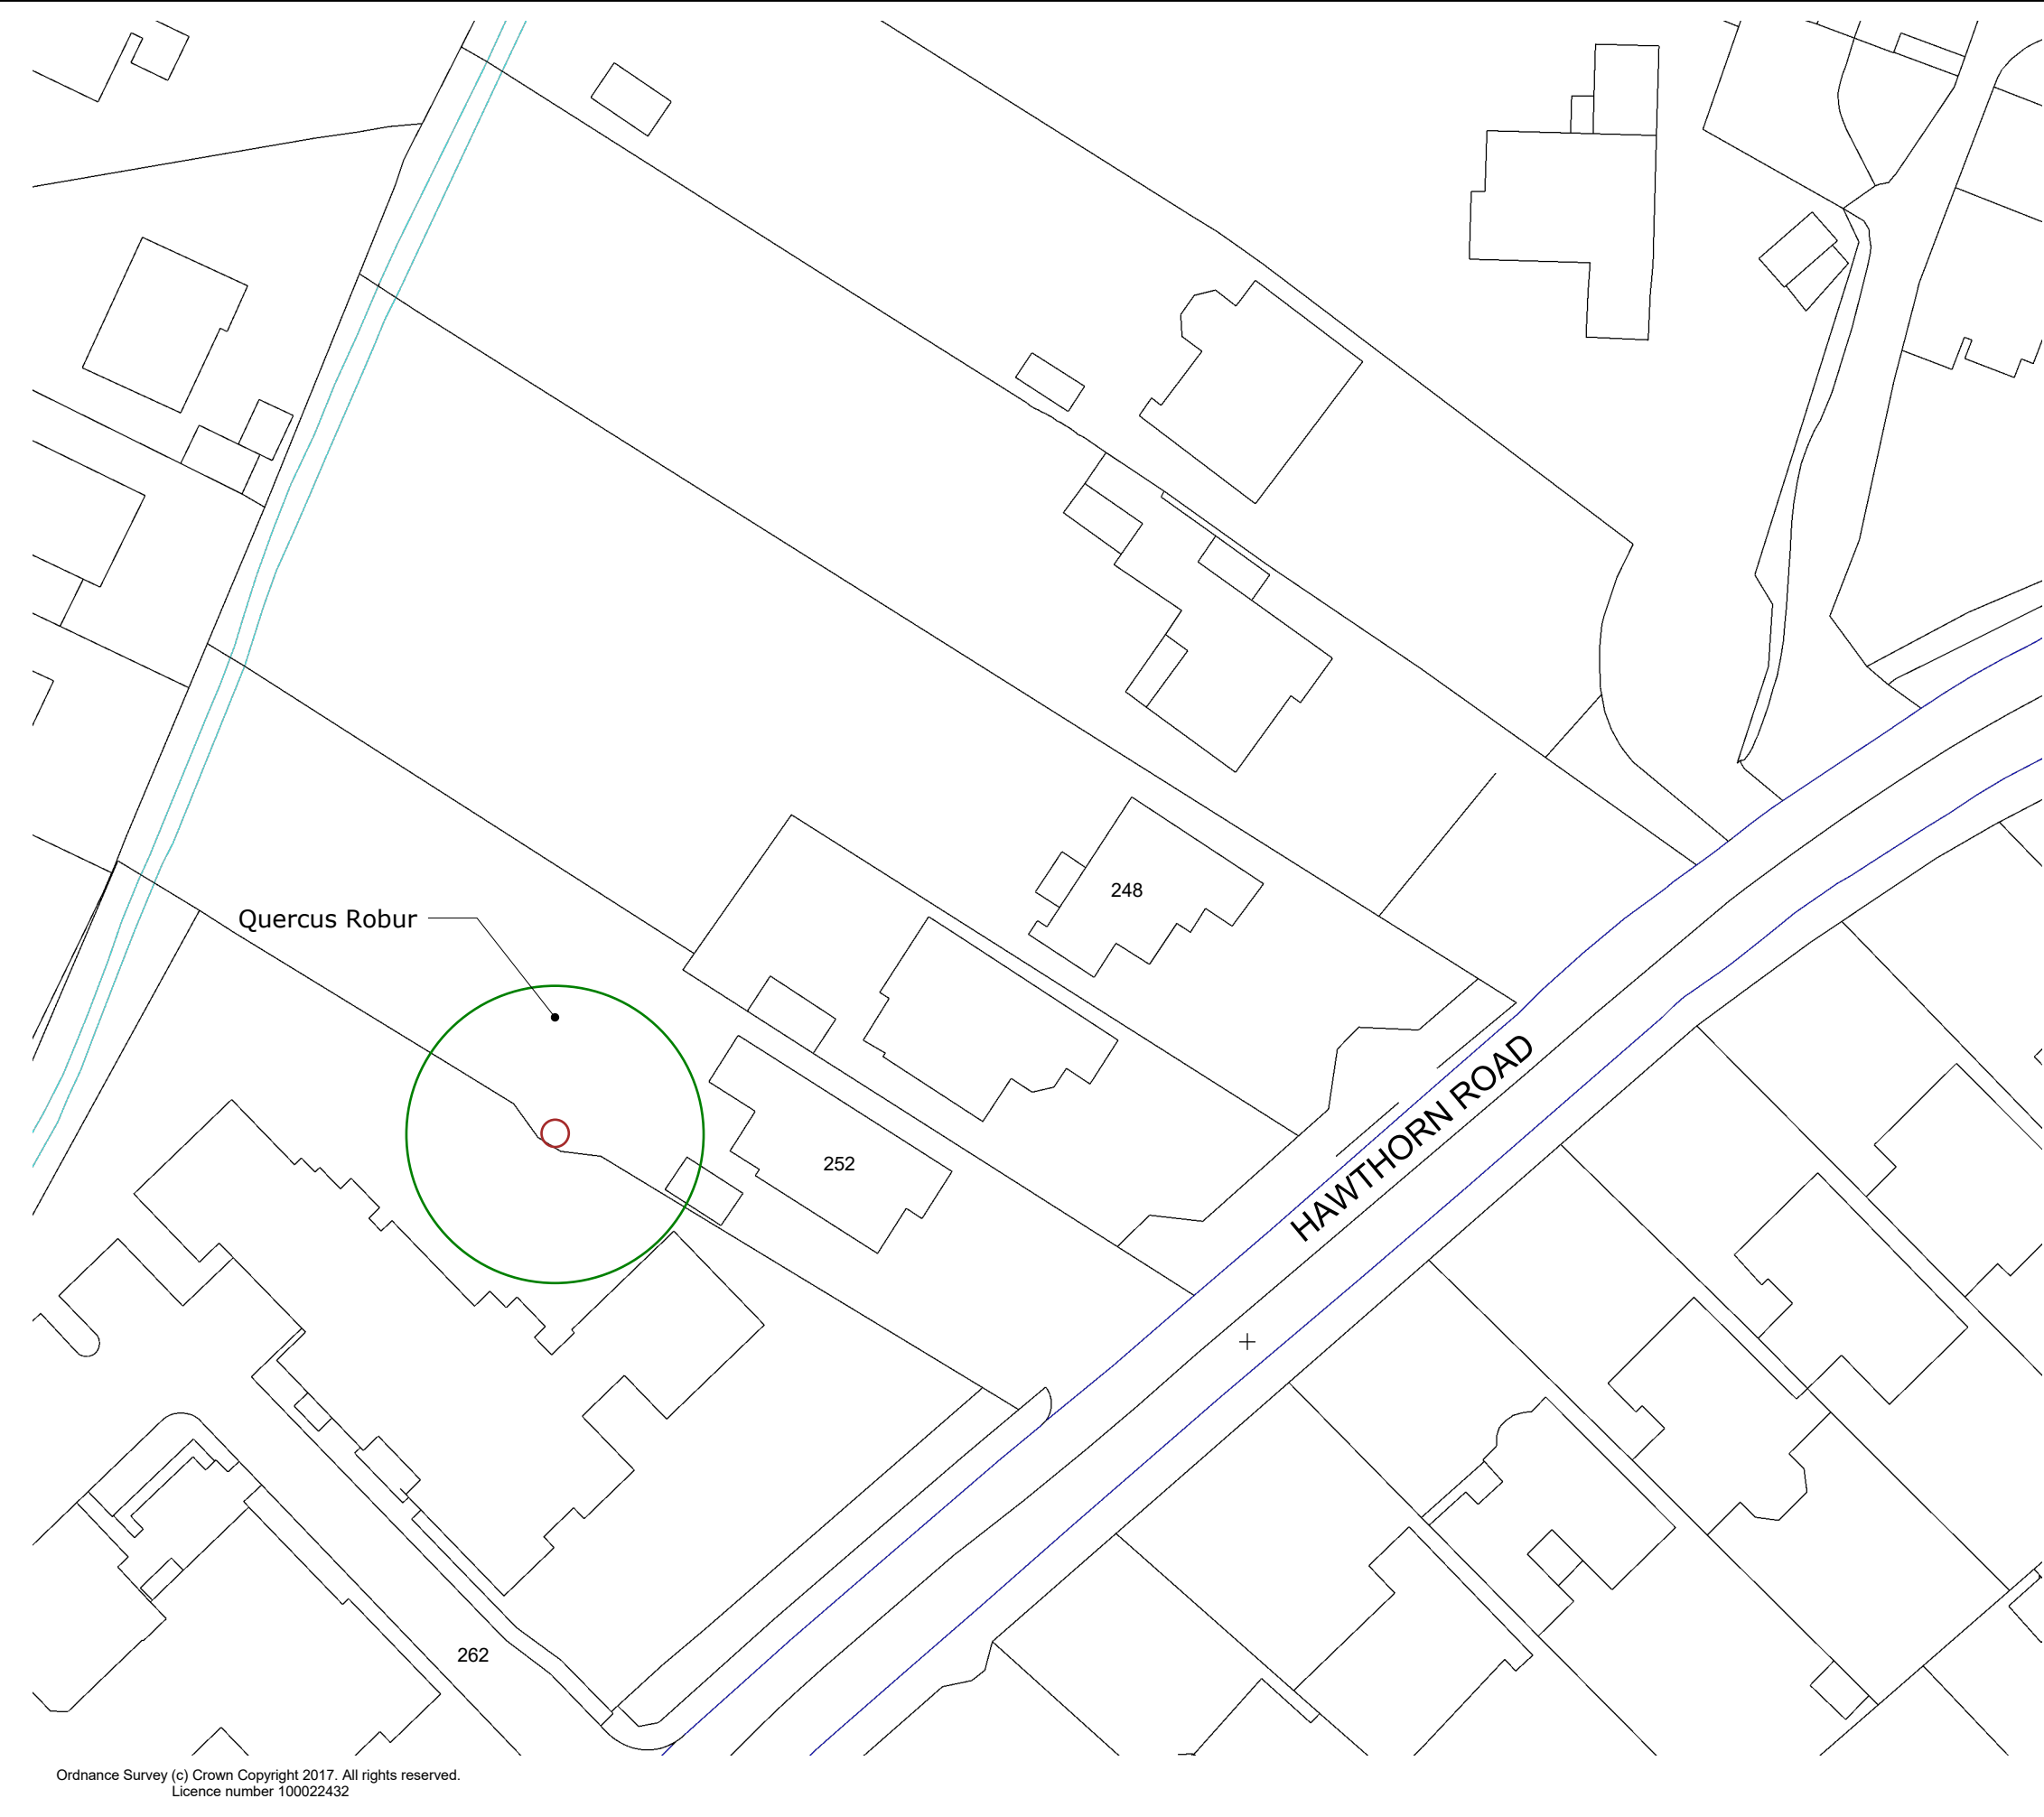

NOTES

- 1. Do not scale from this drawing except for planning purposes. Use figured dimensions only.
- 2. All dimensions are in metres (m)
- 3. All dimensions must be checked on site prior to the commencement of work.
- 4. Where applicable this drawing is to be read in conjunction with other consultants' drawings.
- 5. All work should be carried out in accordance with the current Building Regulations
- 6. Shadows and trees on elevation are for illustrative purposes only.
- 7. This drawing is the copyright of Counterpoint Properties Ltd.
- 8. Any discrepancies should be reported to Counterpoint Properties Ltd.

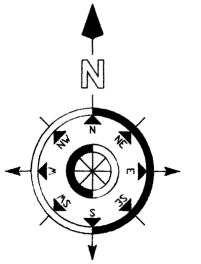

Rev.	Date	Amendment
------	------	-----------

**T. MORTIMER BURROWS
& PARTNERS**

34 The Drive, Bognor Regis. West Sussex PO21 4DU
Tel: 01243 263281 Fax: 01243 267651
e-mail: info@tmburrows.co.uk

Project
252 & 262 Hawthorn Road
Bognor Regis
West Sussex
PO21 2UP

Drawing	Scale
SITE PLAN	1:500 @A3

Date	Drawn	Checked
11.11.2021	ARD	

Job Number	Drawing Number	Rev.

Ordnance Survey (c) Crown Copyright 2017. All rights reserved.
Licence number 100022432