


No dimensions to be scaled from drawing except for planning purposes.
The contractor should check all dimensions on site.
It is the contractor's responsibility to ensure compliance with Building Regulations.
C.D.M. Regs. 2007. The Client is advised of his responsibilities to appoint a Planning Supervisor under these Regs.
All works to comply with the C.D.M. Regs. 2007.
The Party Wall Act, 1996 The property owner is advised of the requirements of the Act, & the requirement to serve a Party Wall Notice on any adjoining owners as required under the act.

REVISIONS:

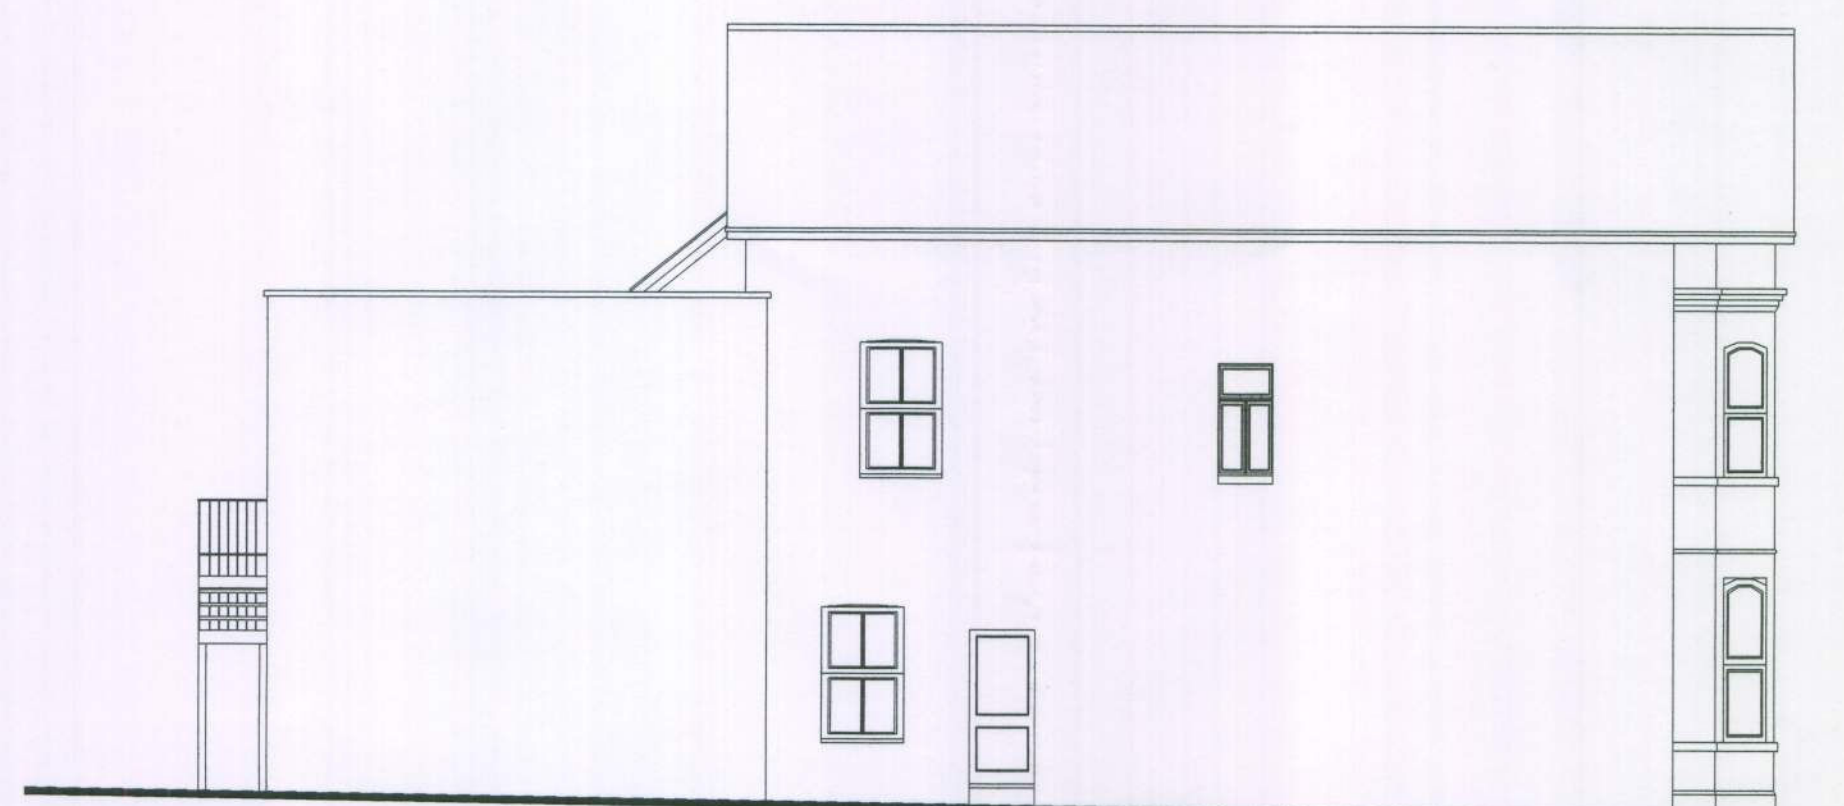


Existing North East Elevation
Scale 1:100




Existing South East Elevation
Scale 1:100




Existing South West Elevation
Scale 1:100

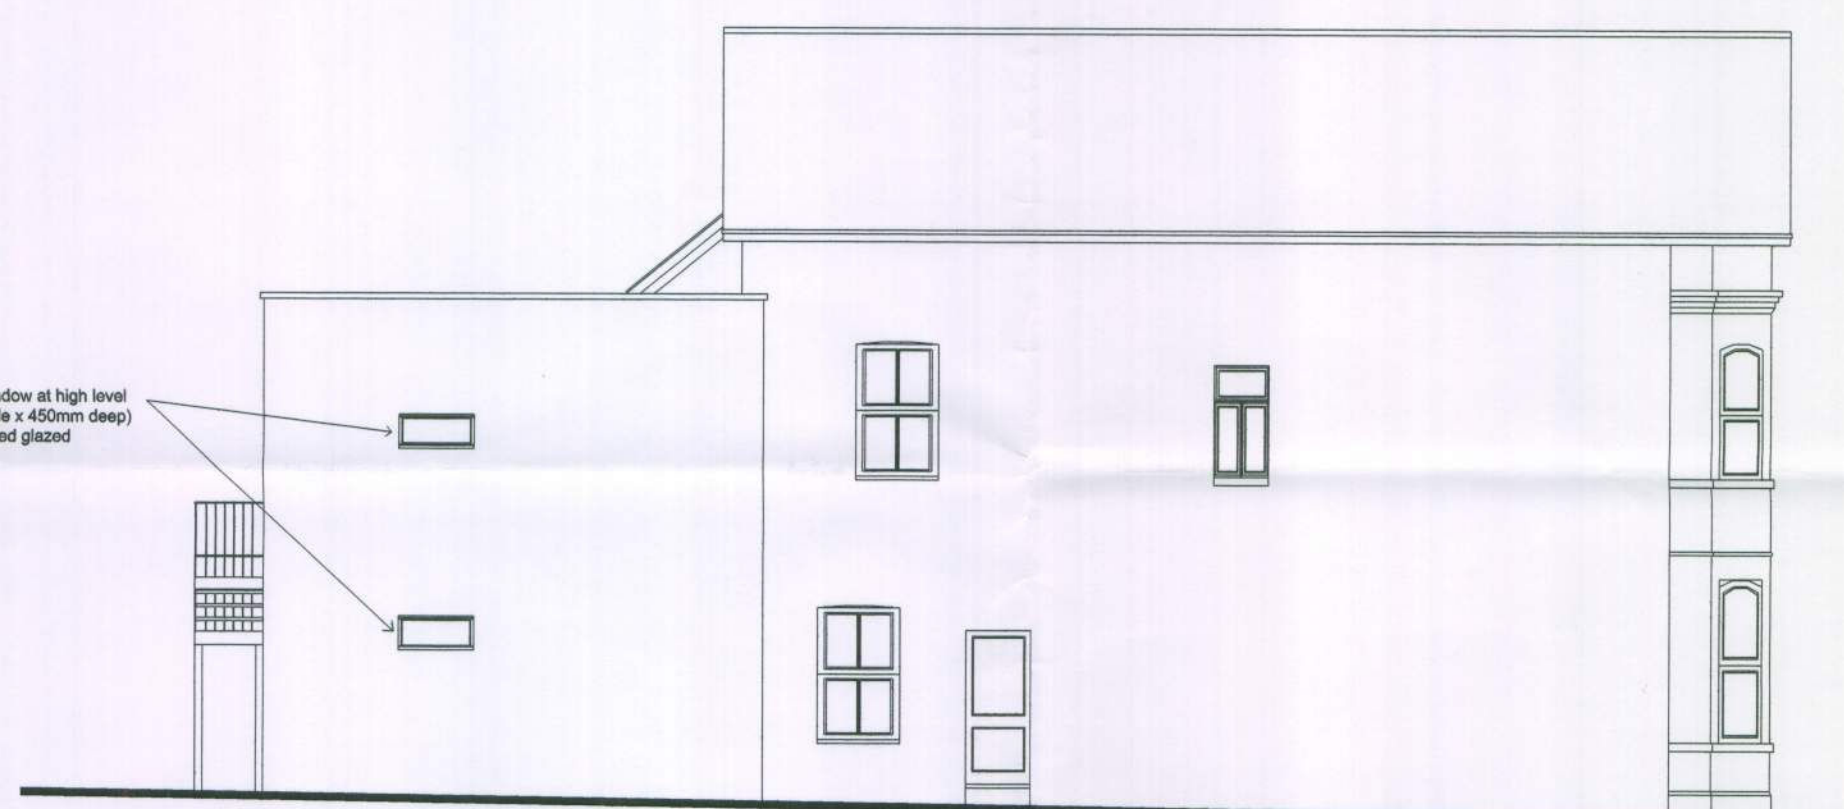


Proposed South East Elevation
Scale 1:100

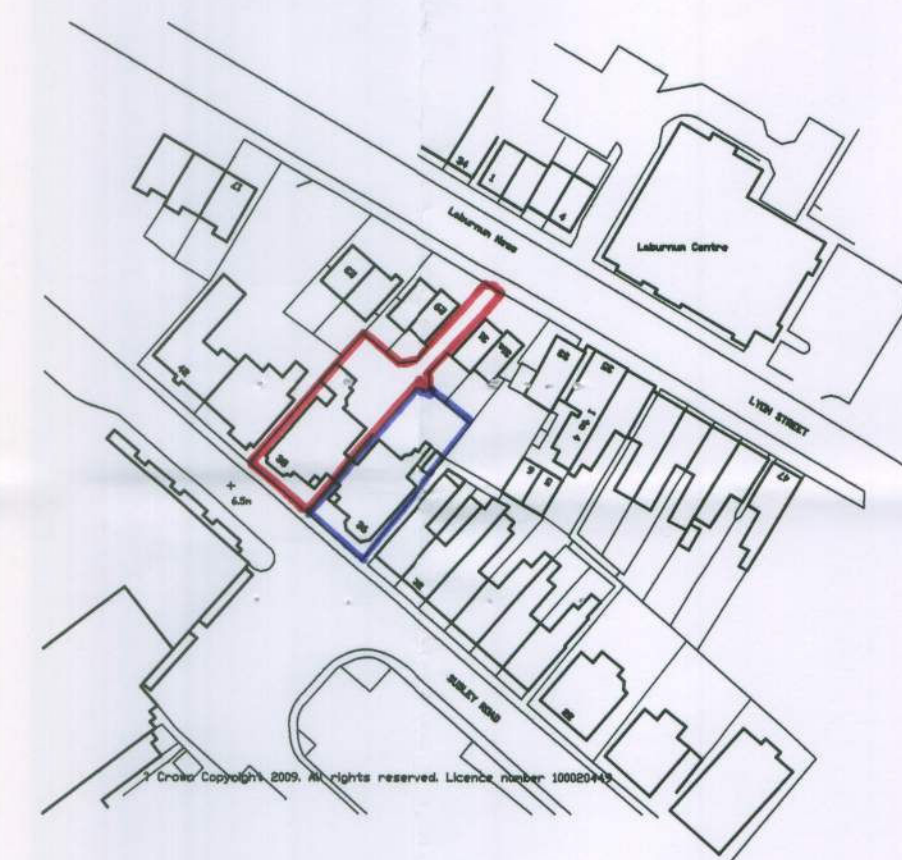


LOCATION PLAN
Scale 1:1250

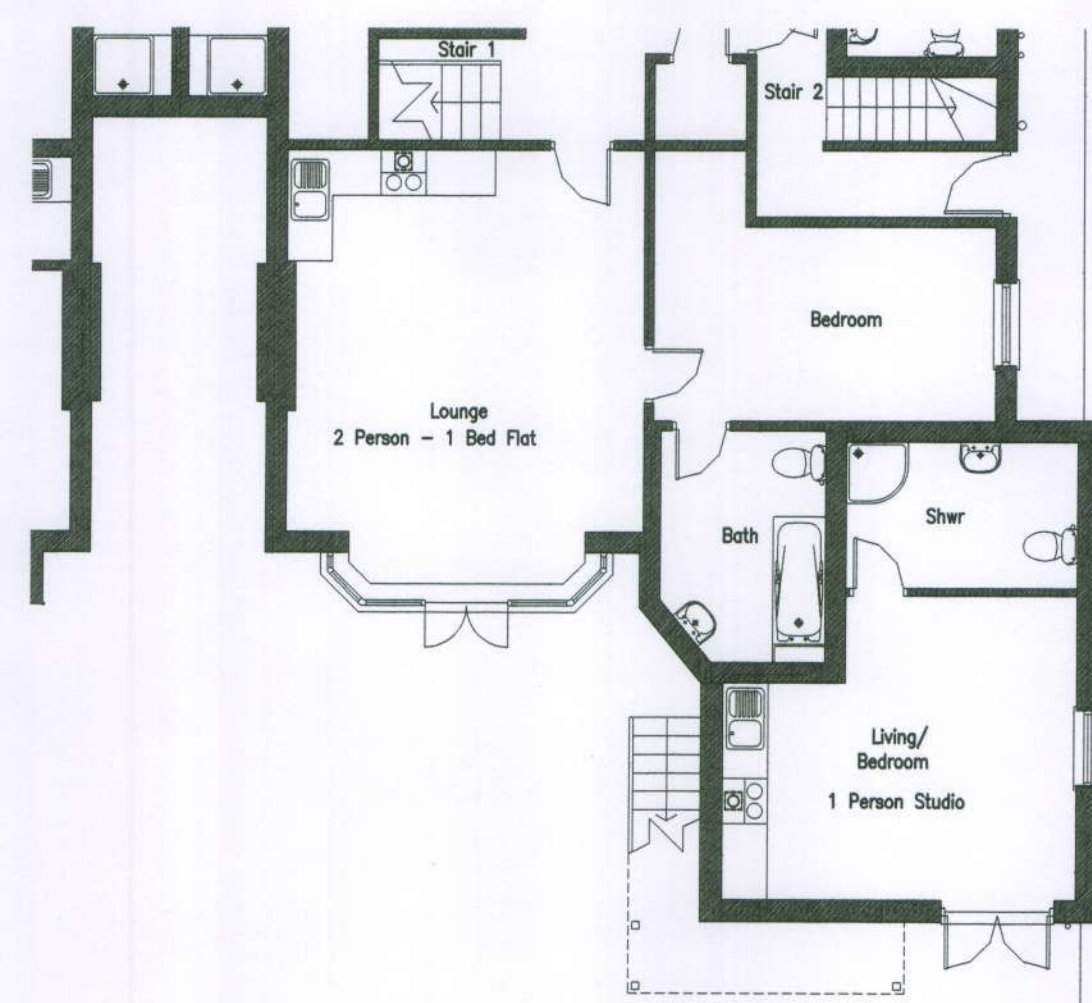

Existing Ground Floor
Scale 1:100

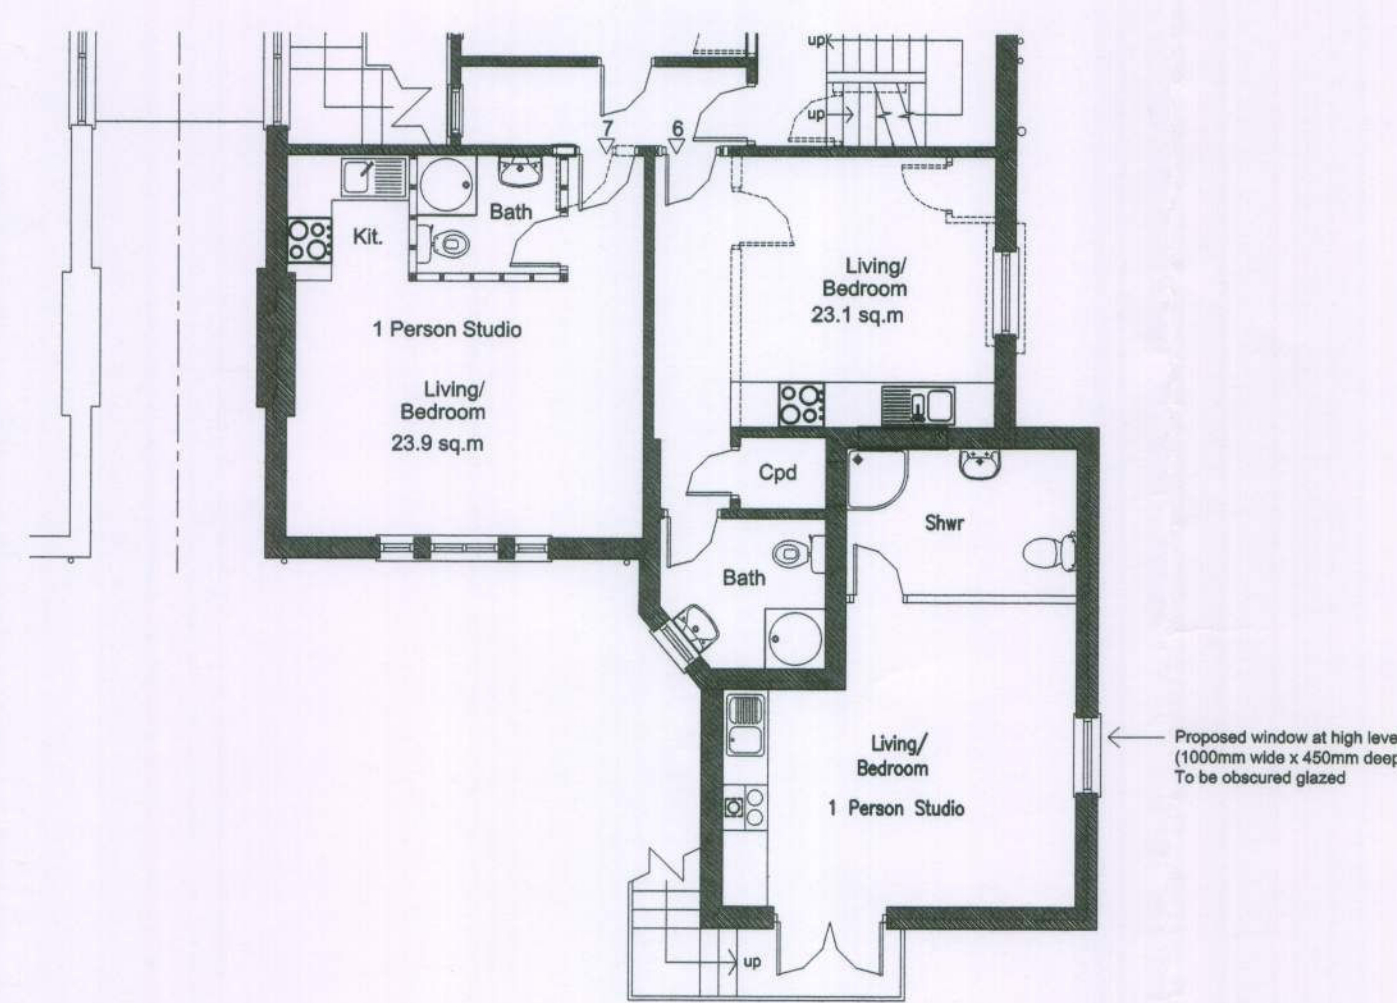

Existing First Floor
Scale 1:100

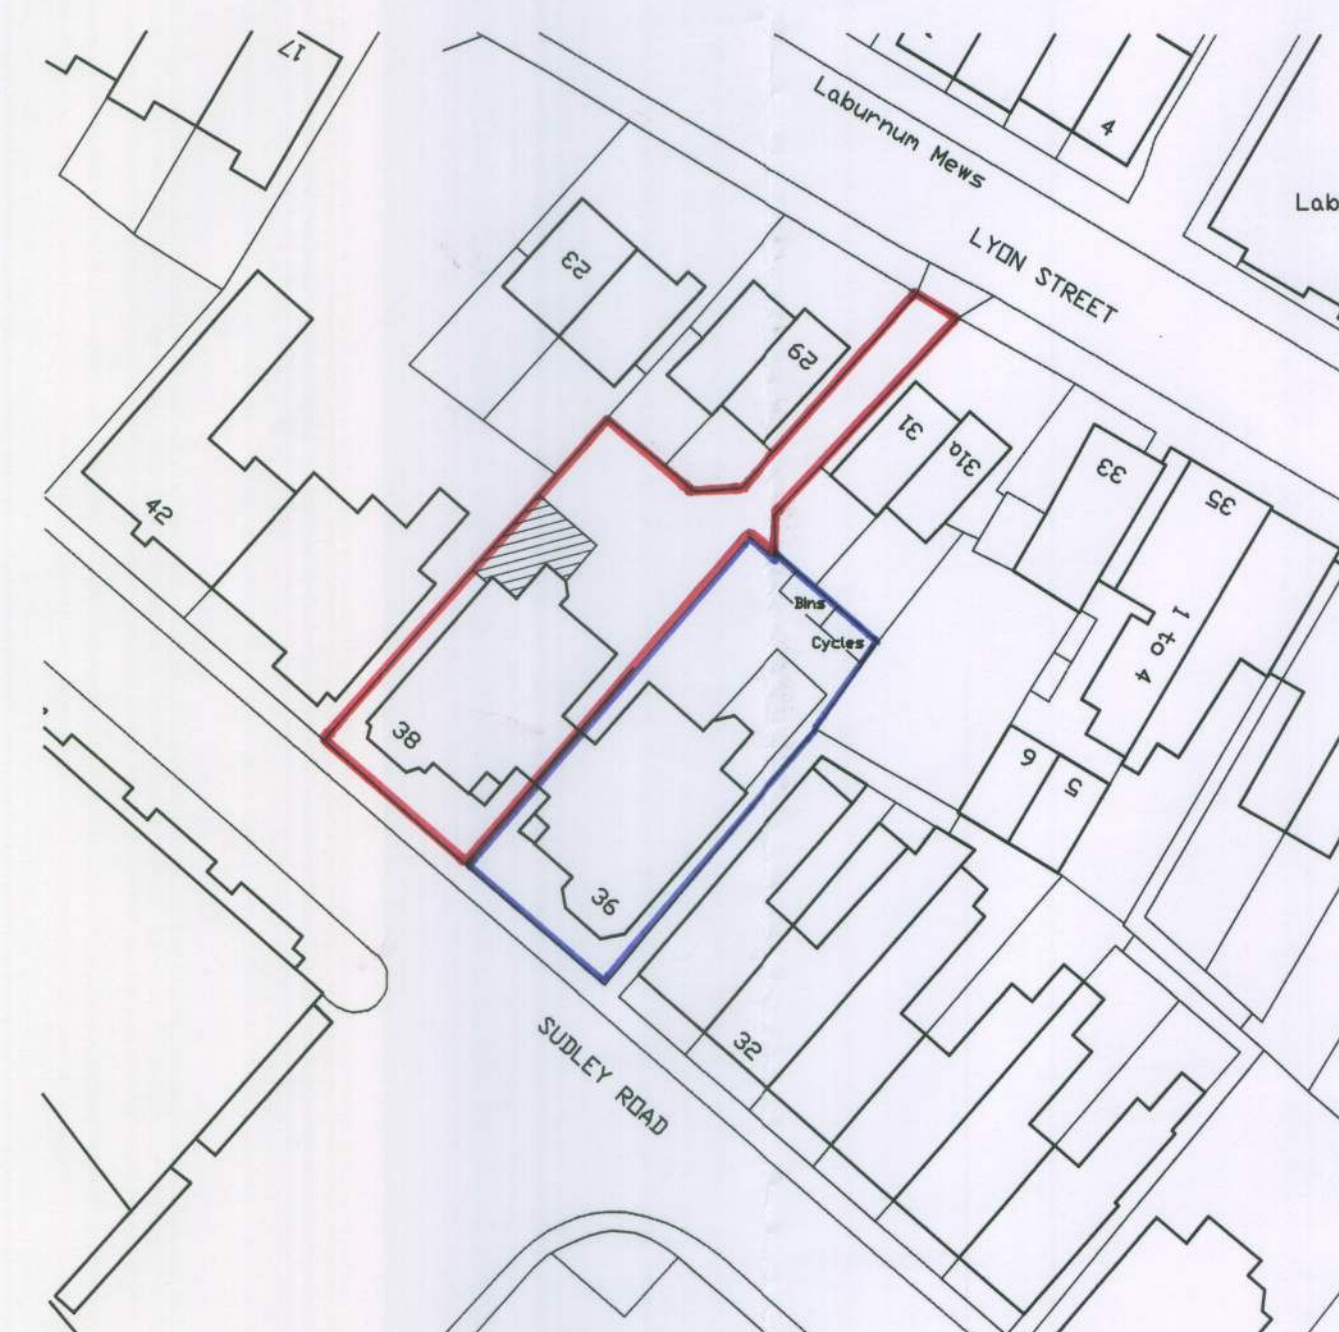

BLOCK PLAN
Scale 1:500

ADCS

Architectural Design
Computer Services

16 Copthorne Hill
Worthing
West Sussex
BN13 2EH
Tel: 01903 260701
E-mail: adcs@sky.com

Client

SIMON ROYALL

Project

2 No. NEW WINDOWS
38 SUDLEY ROAD
BOGNOR REGIS
WEST SUSSEX PO21 1ER

Drawing

PROPOSED FLOOR PLANS &
ELEVATIONS

Scale

1:100

Date

26.08.10

Drawn

TP

Drawing No.

Revision

1187/P40