


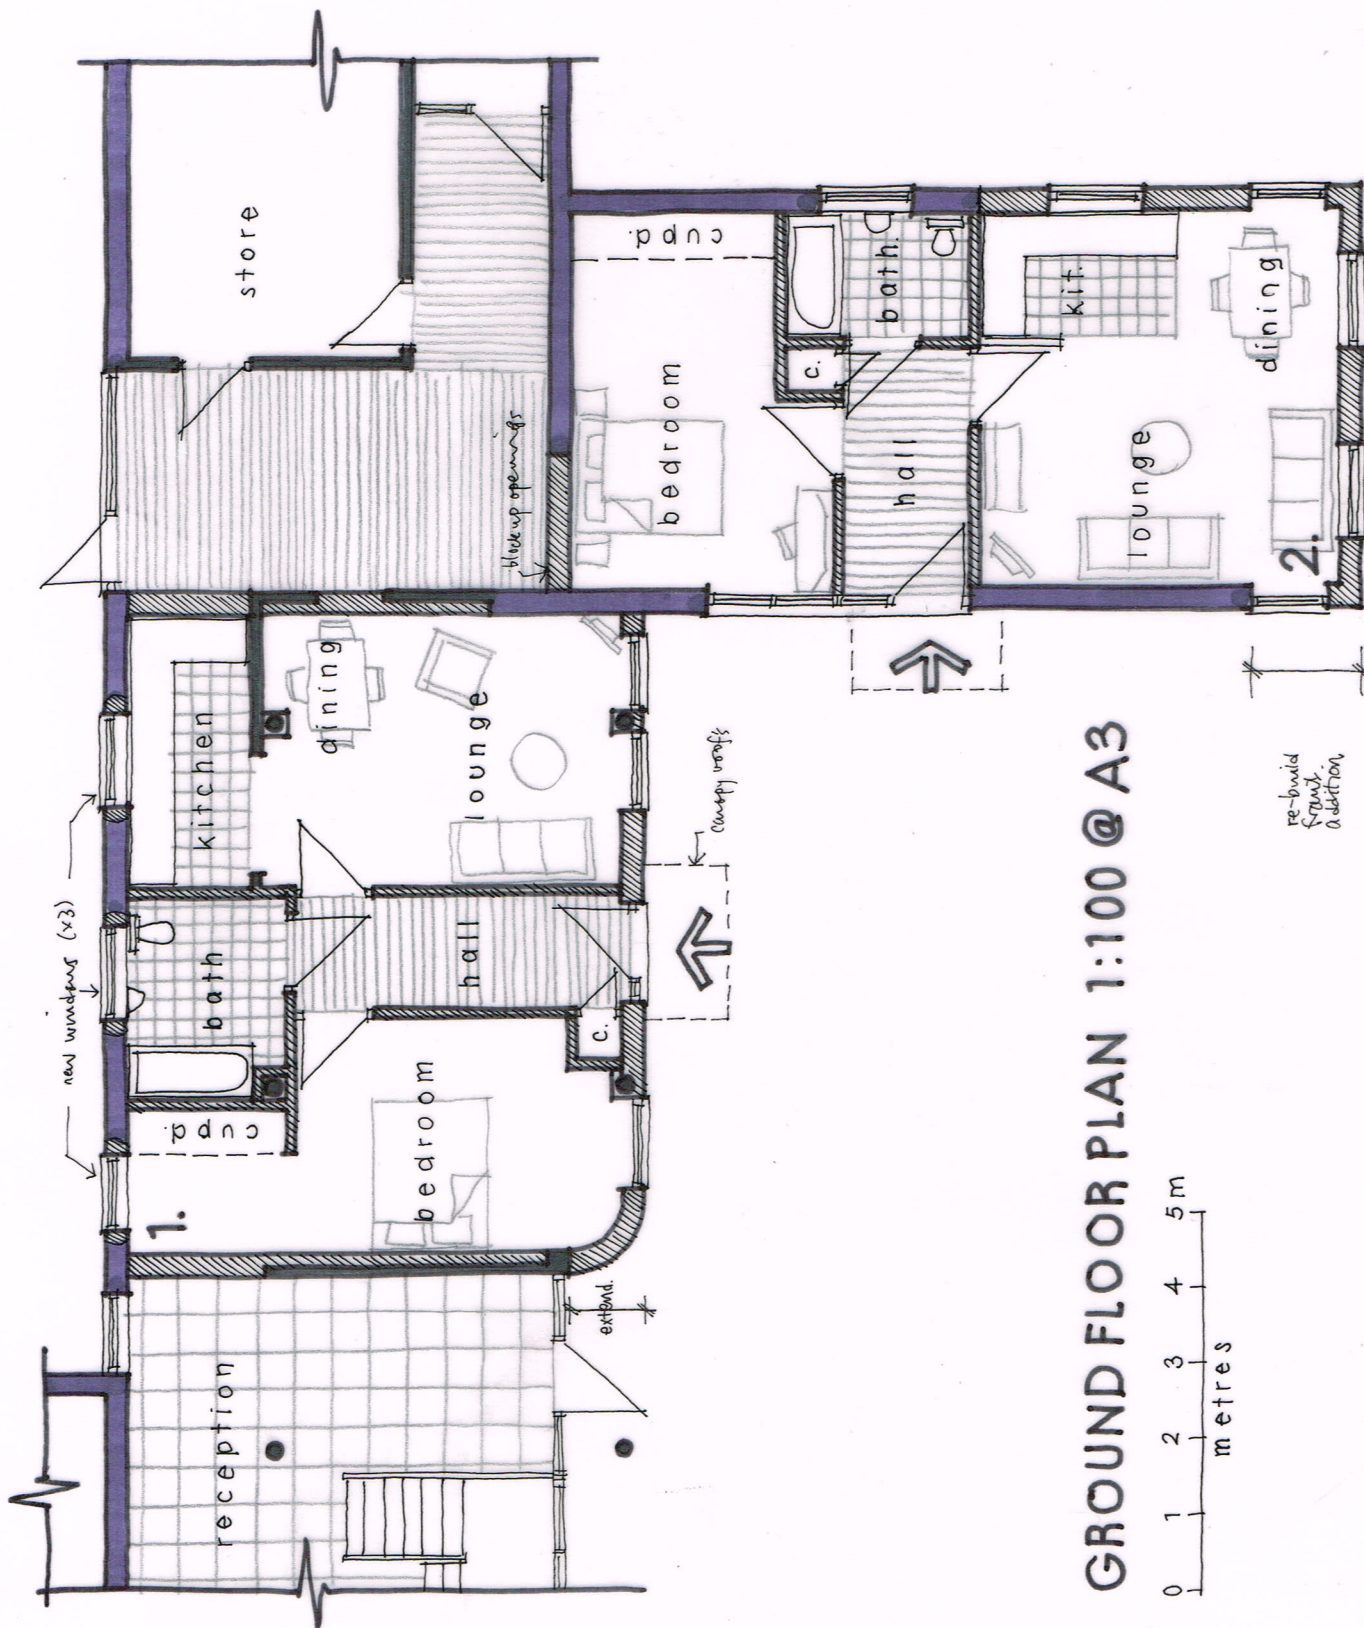

GROUND FLOOR PLAN 1:100 @ A3

NOTES

Redundant day-room and associated areas to be converted into 2 one bedroomed flats.

FLAT 1 - 54sq m
FLAT 2 - 51 sq m

Figured dimensions to take precedence over scaled dimensions. The contractor is to verify all dimensions on site before commencing any works.
Any discrepancies whatsoever to be brought to the attention of the client immediately.
The copyright of this drawing is reserved and the drawing must not be disclosed without authority.

Project
**HOWARD HOUSE, PEVENSEY ROAD,
BOGNOR REGIS**
Conversion proposals

Client Arun District Council	Drawing no. BR/PR/01	Date JUNE 2013
Scale AS SHOWN	Drawn by WG	

WAYNE GANDER MCIAT
Chartered Architectural Technologist
98 Durrington Lane
WORTHING
West Sussex
BN13 2RQ
Tel/Fax 01903 694817
Email - wayne@gander.freeserve.co.uk