




PROPOSED ELEVATIONS 1:100

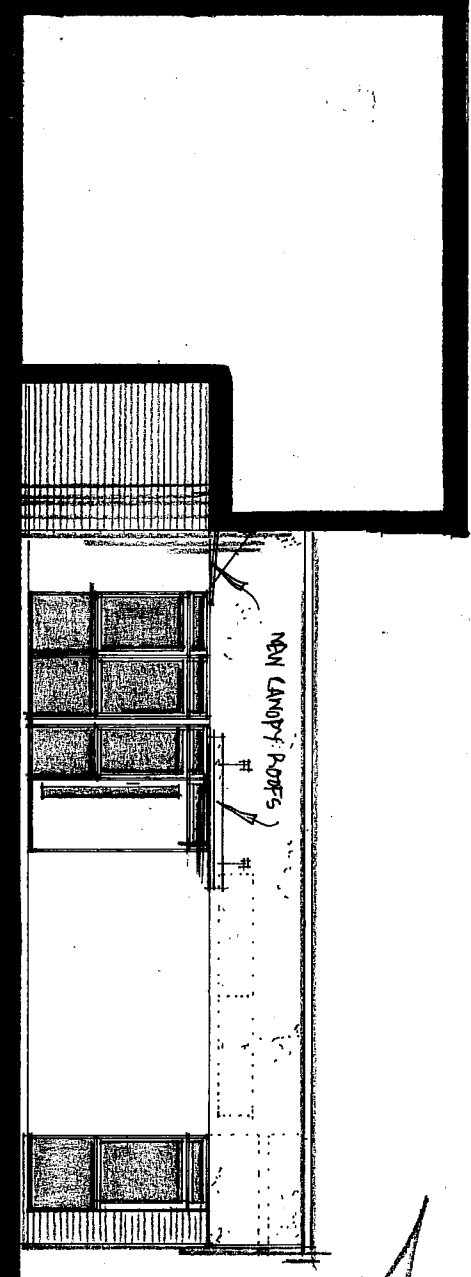

SIDE (n/w)

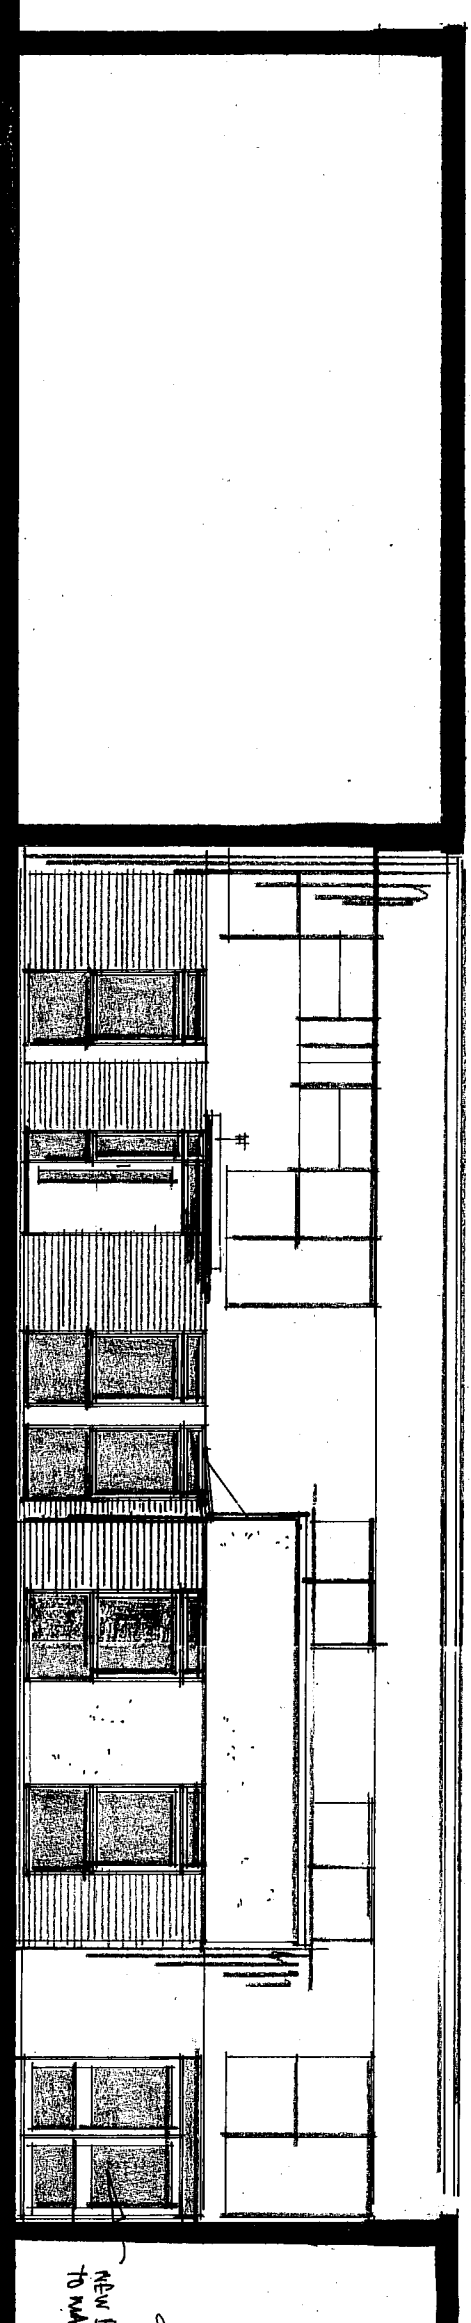

FRONT (s/w)

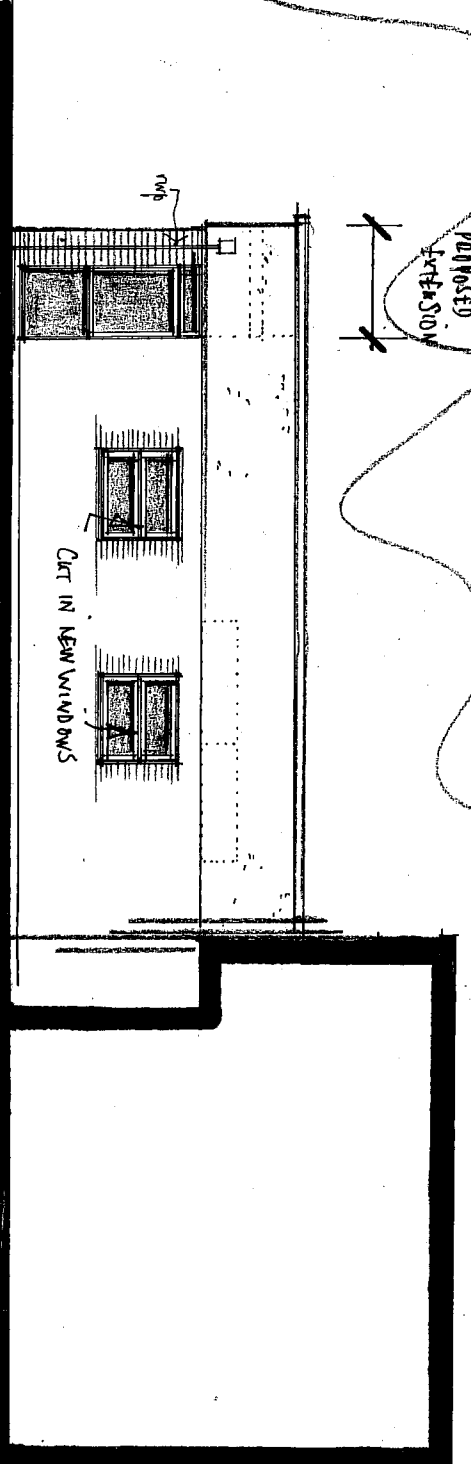

SIDE (s/e)

SCHEDULE OF FINISHES

RELATIONS

WALLS - 100mm brickwork and render


WOODWORK DOORS - 100mm solid wood

ROOF - 150mm pitched roof with 100mm insulation


R/W GOODS - 300mm concrete

GLASS - 6mm double glazing

THE CONTRACTOR IS TO PROVIDE SAMPLES FOR APPROVAL BY THE CLIENT AND THE LOCAL PLANNING AUTHORITY WHERE REQUIRED.

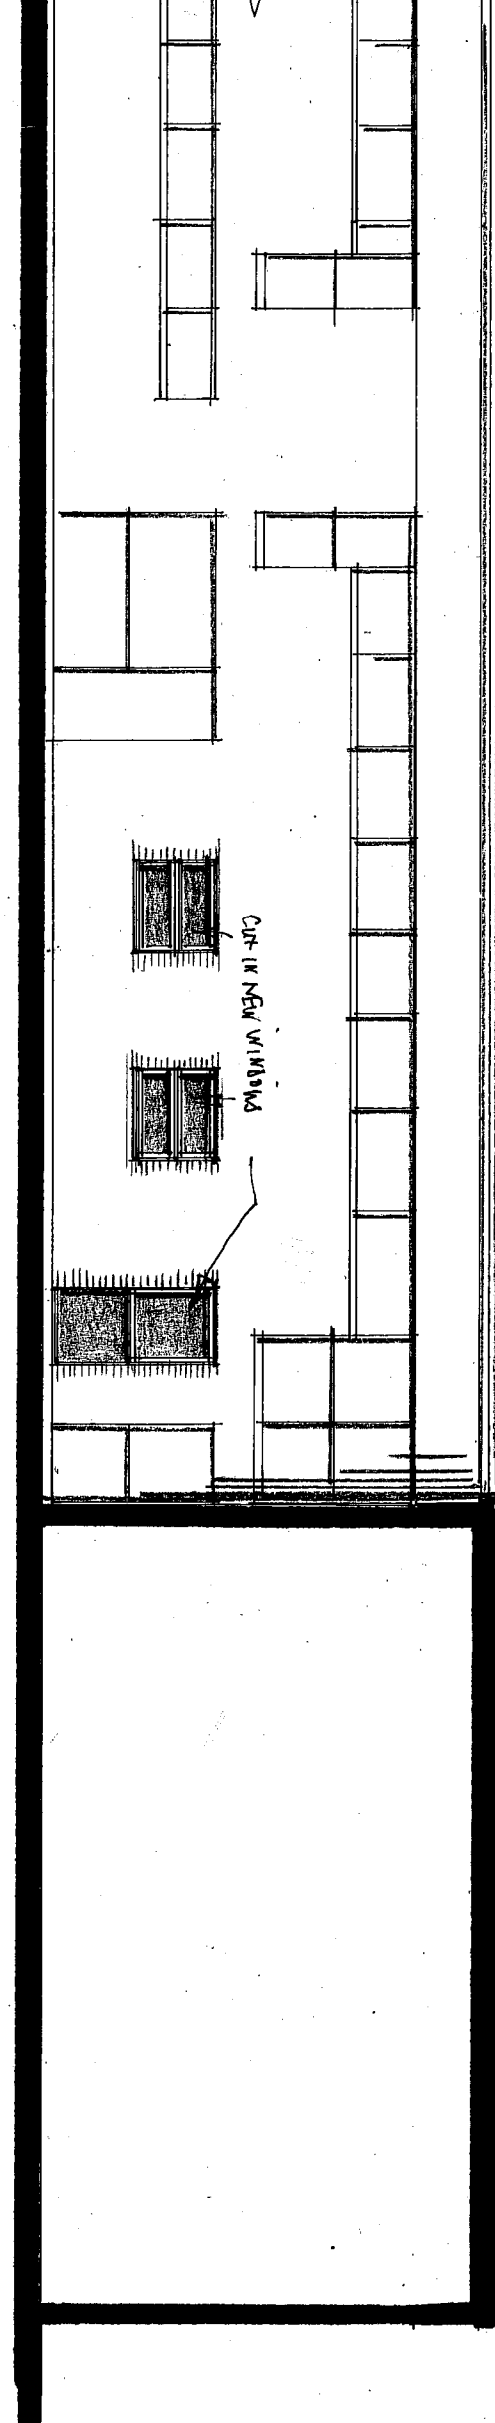


REAR (n/e)

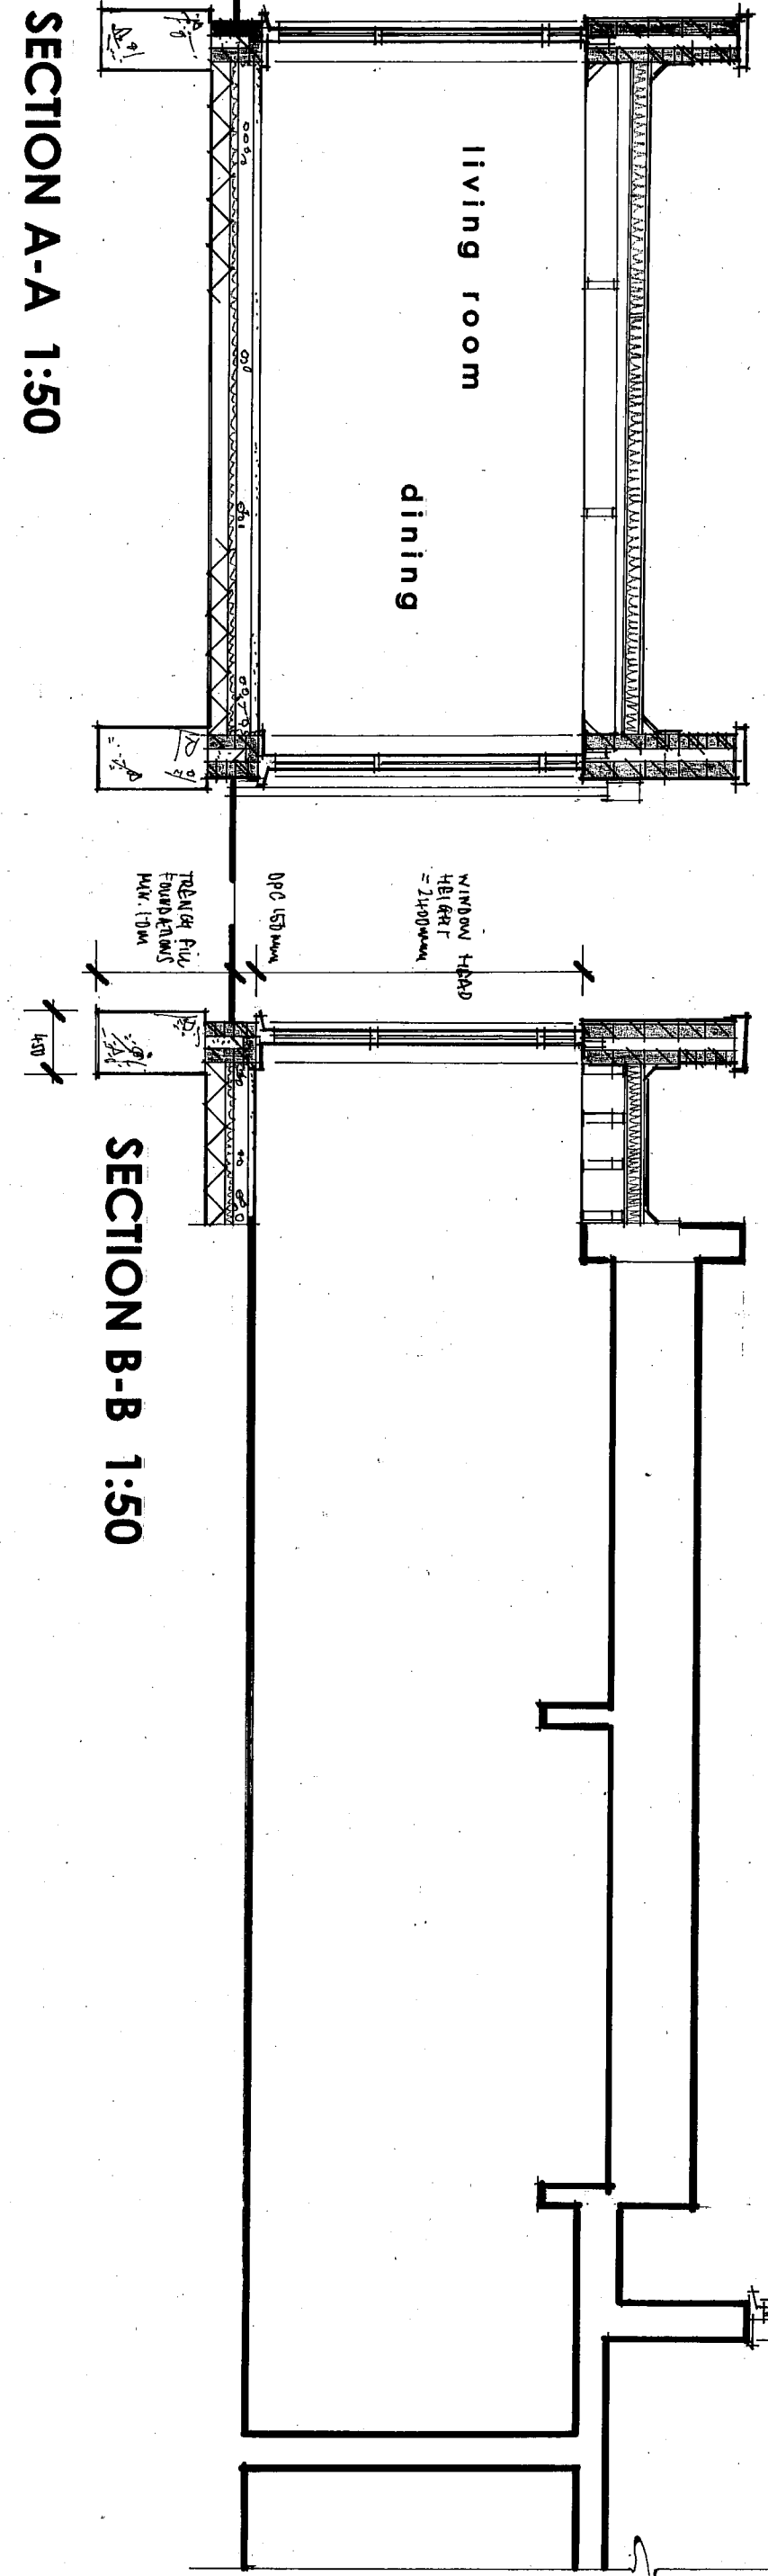

SECTION A-A 1:50


SECTION B-B 1:50

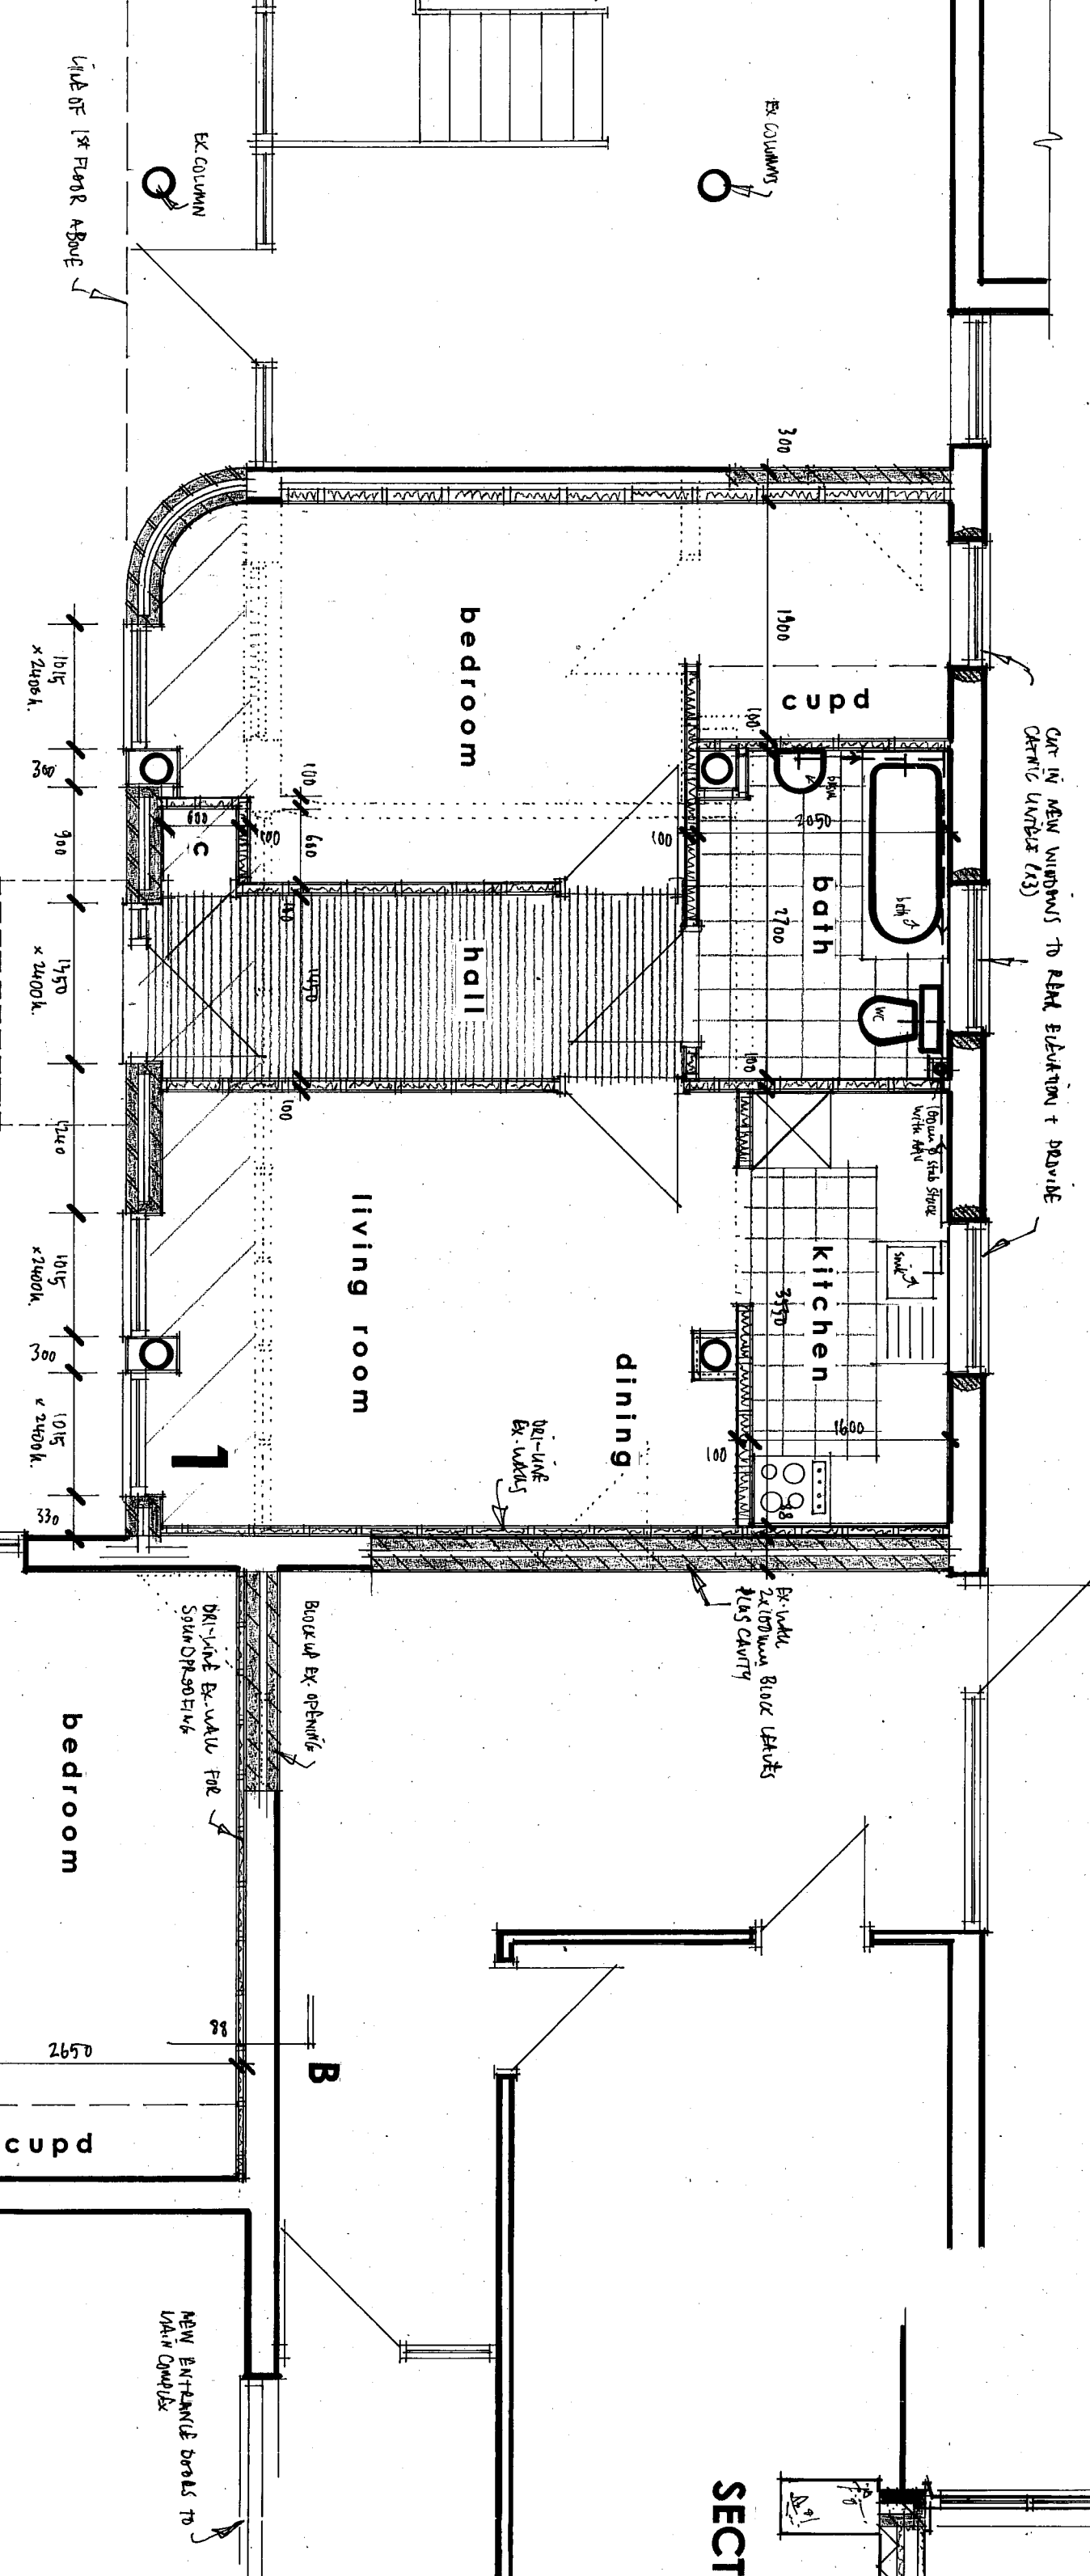


GROUND FLOOR PLAN 1:50 @ A1

0 1 2 3 4 5 m

metres

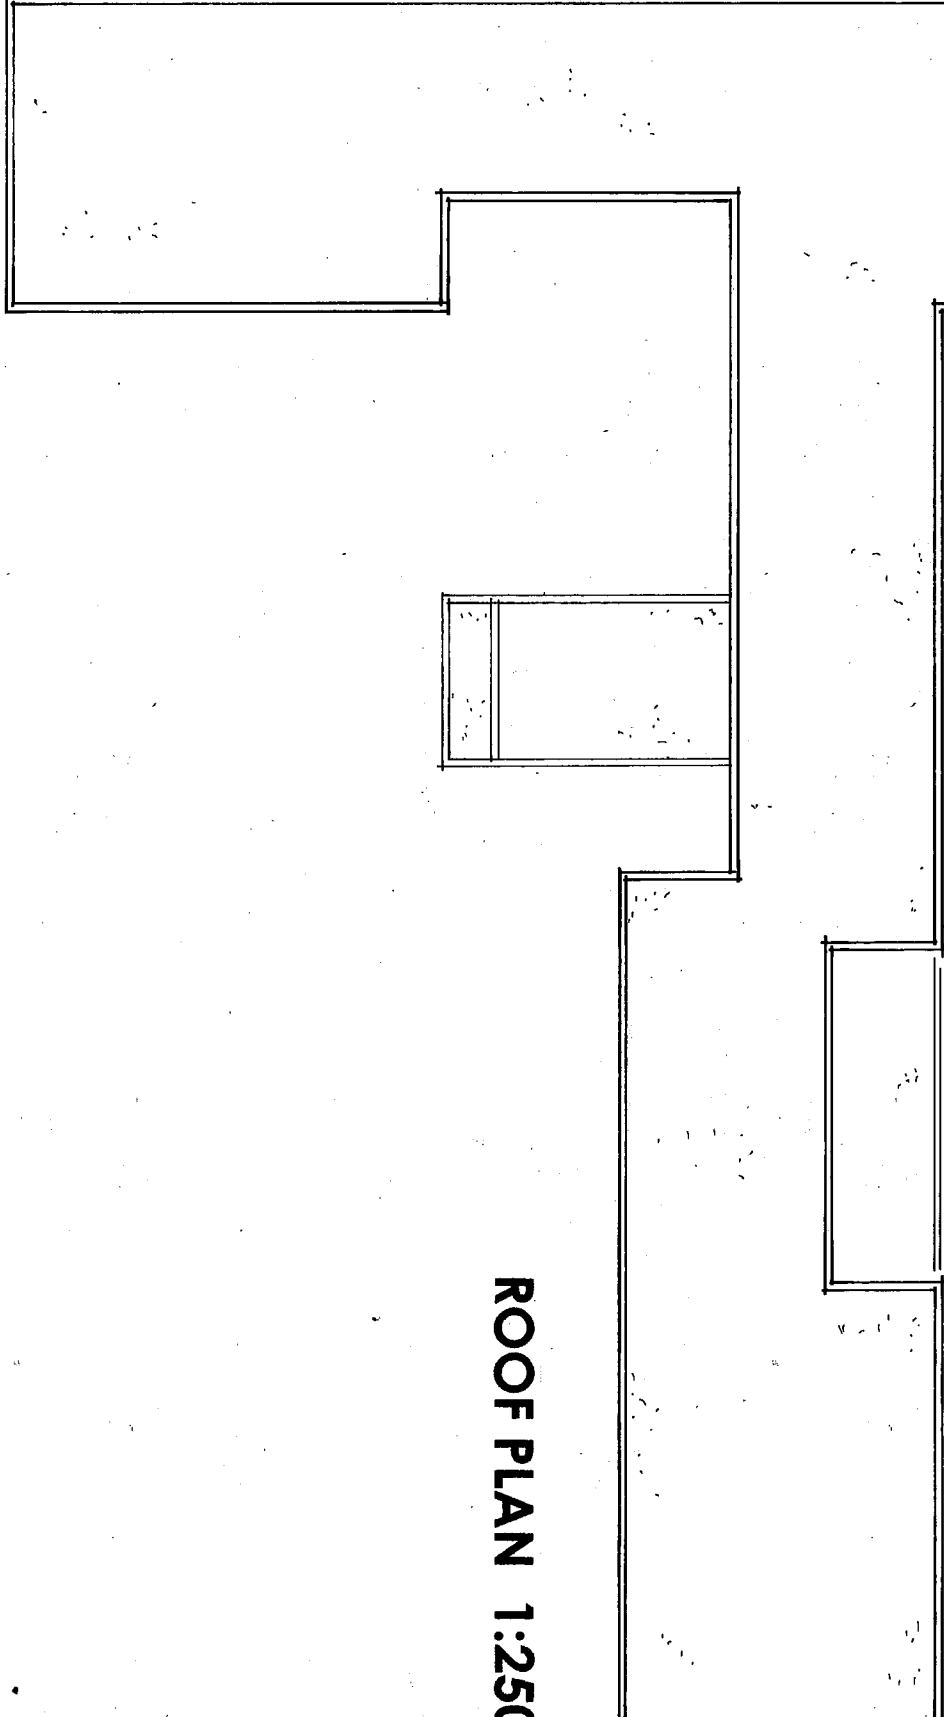

ROOF PLAN 1:250

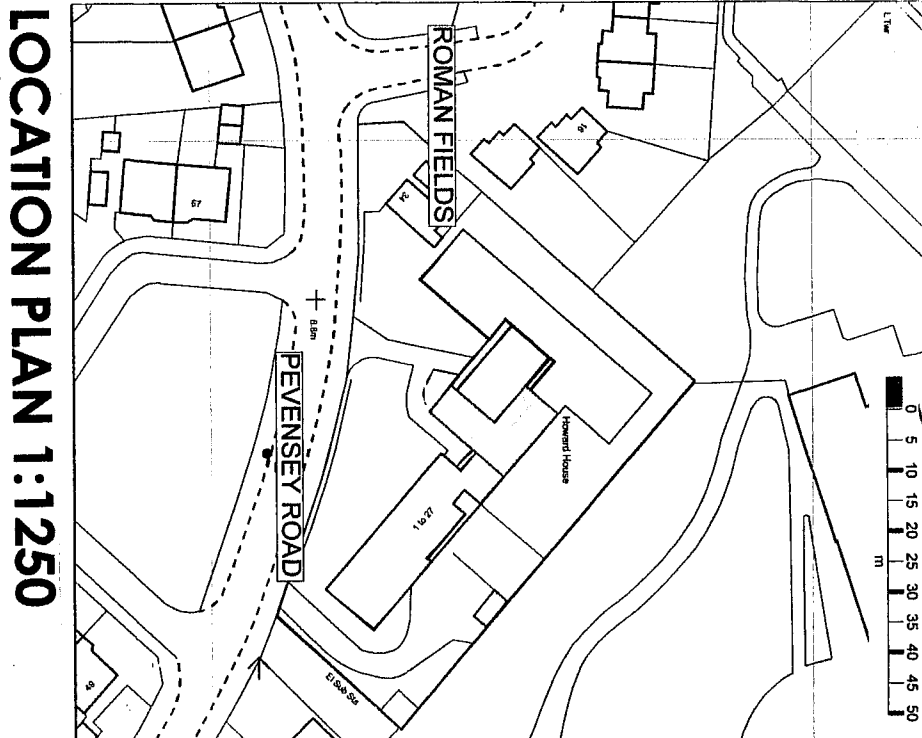

LOCATION PLAN 1:1250

FOR SPECIFICATION DETAILS AND CLAUSES SEE
DRAWING NO. BR/PR/04

THIS DRAWING TO BE READ IN CONJUNCTION WITH
STRUCTURAL ENGINEERS DETAILS & CALCULATIONS

Project			
Howard House, Pevensey Road, Bognor Regis			
Proposed conversion of redundant common lounge/dining room into 2 self-contained units			
Client			
Arun District Council			
Drawing no.		BR/PR/03	
Scale		AS SHOWN	
Date		OCT 2013	
Drawn by		WG	
Wayne Gander MCIAT Chartered Architectural Technologist 98 Durrington Lane West Sussex BN13 2RQ Tel/Fax 01903 874817 Email - wogander@waynegander.co.uk			