



PROPOSED ELEVATIONS 1:100

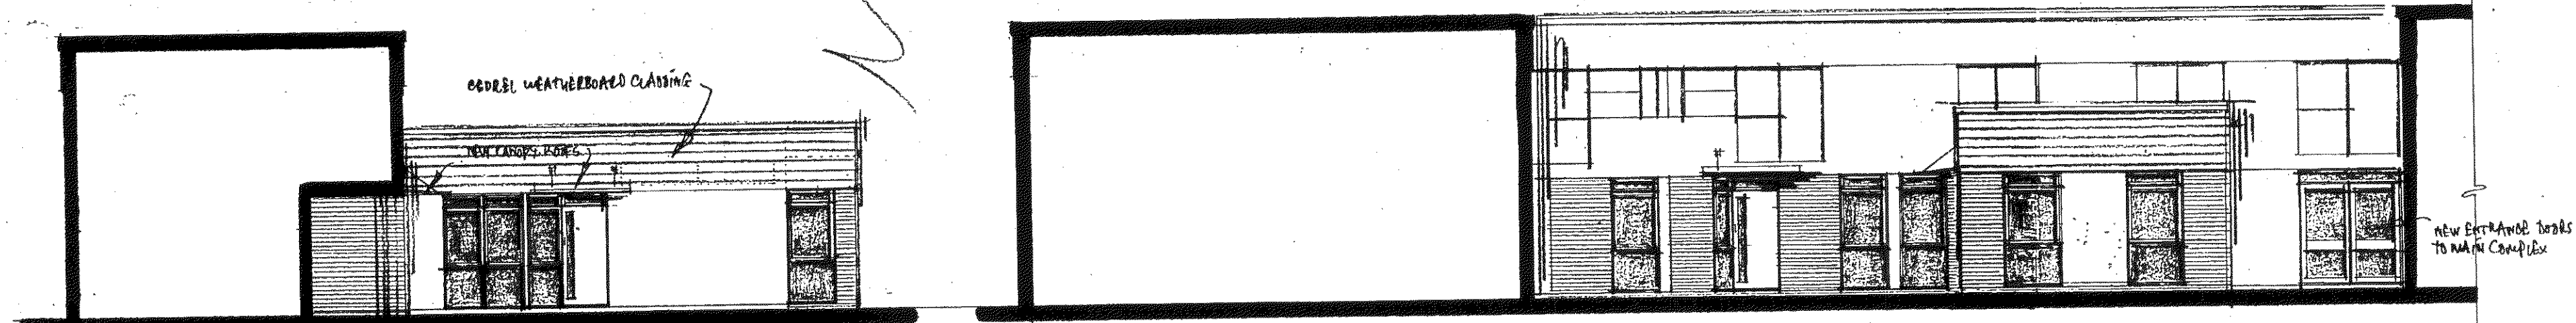

SIDE (n/w)

FRONT (s/w)

SIDE (s/e)

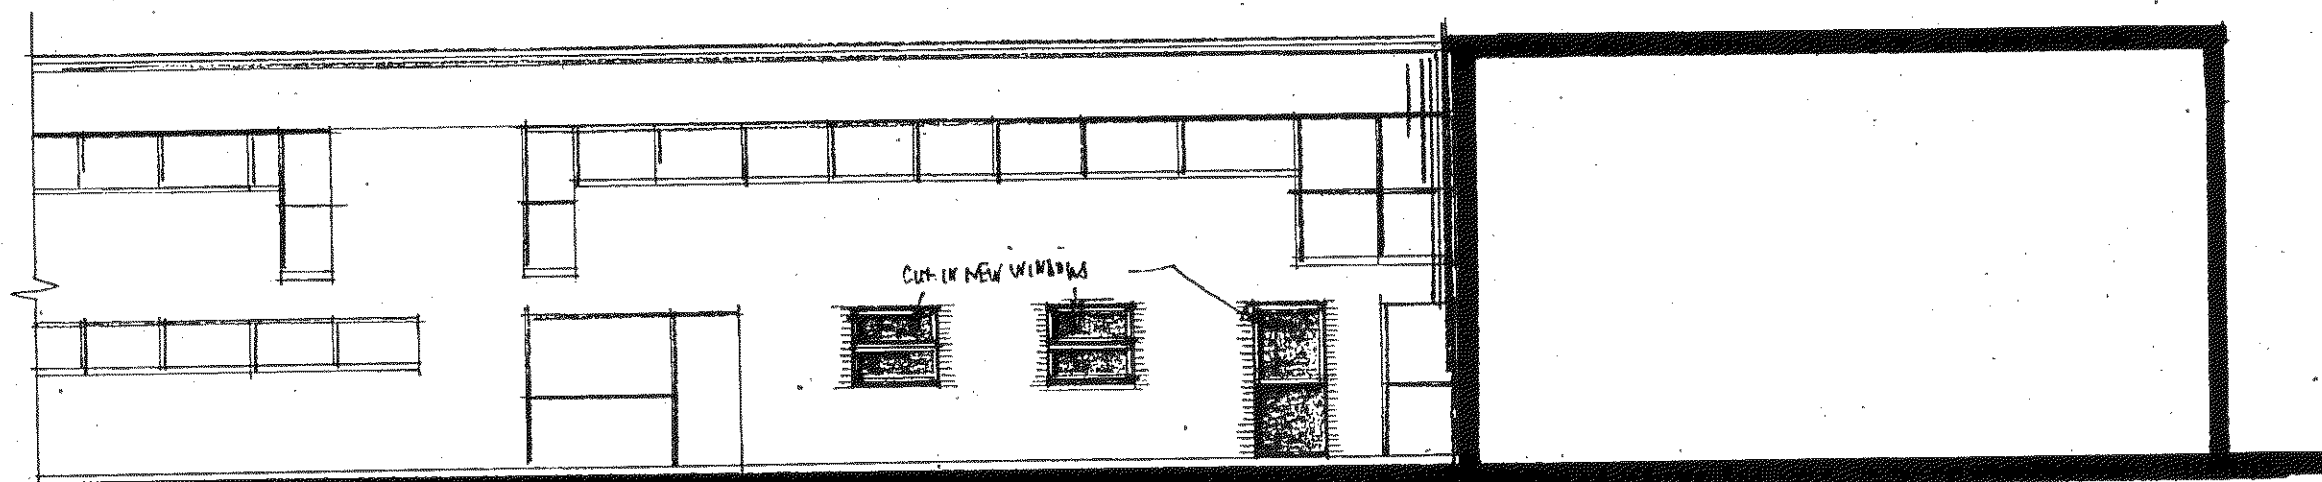


REAR (n/e)


SCHEDULE OF FINISHES

- ELEVATIONS - brick, render & cedar weatherboard cladding
- WINDOWS/DOORS - white PVCu plastic & double glazed
- ROOF - 3 layer felt to flat roof behind parapet upland
- R/W GOODS - black PVCu gutterhead draining into 63mm diameter downpipes

THE CONTRACTOR IS TO PROVIDE SAMPLES FOR APPROVAL BY THE CLIENT AND THE LOCAL PLANNING AUTHORITY WHERE REQUIRED.

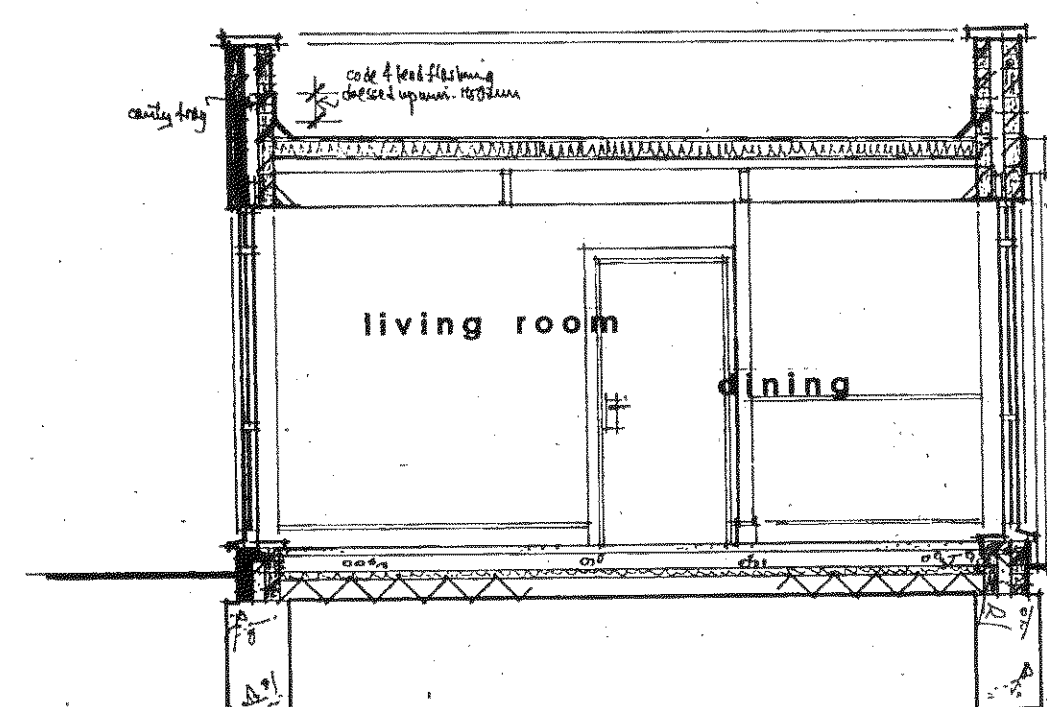


SECTION A-A 1:50

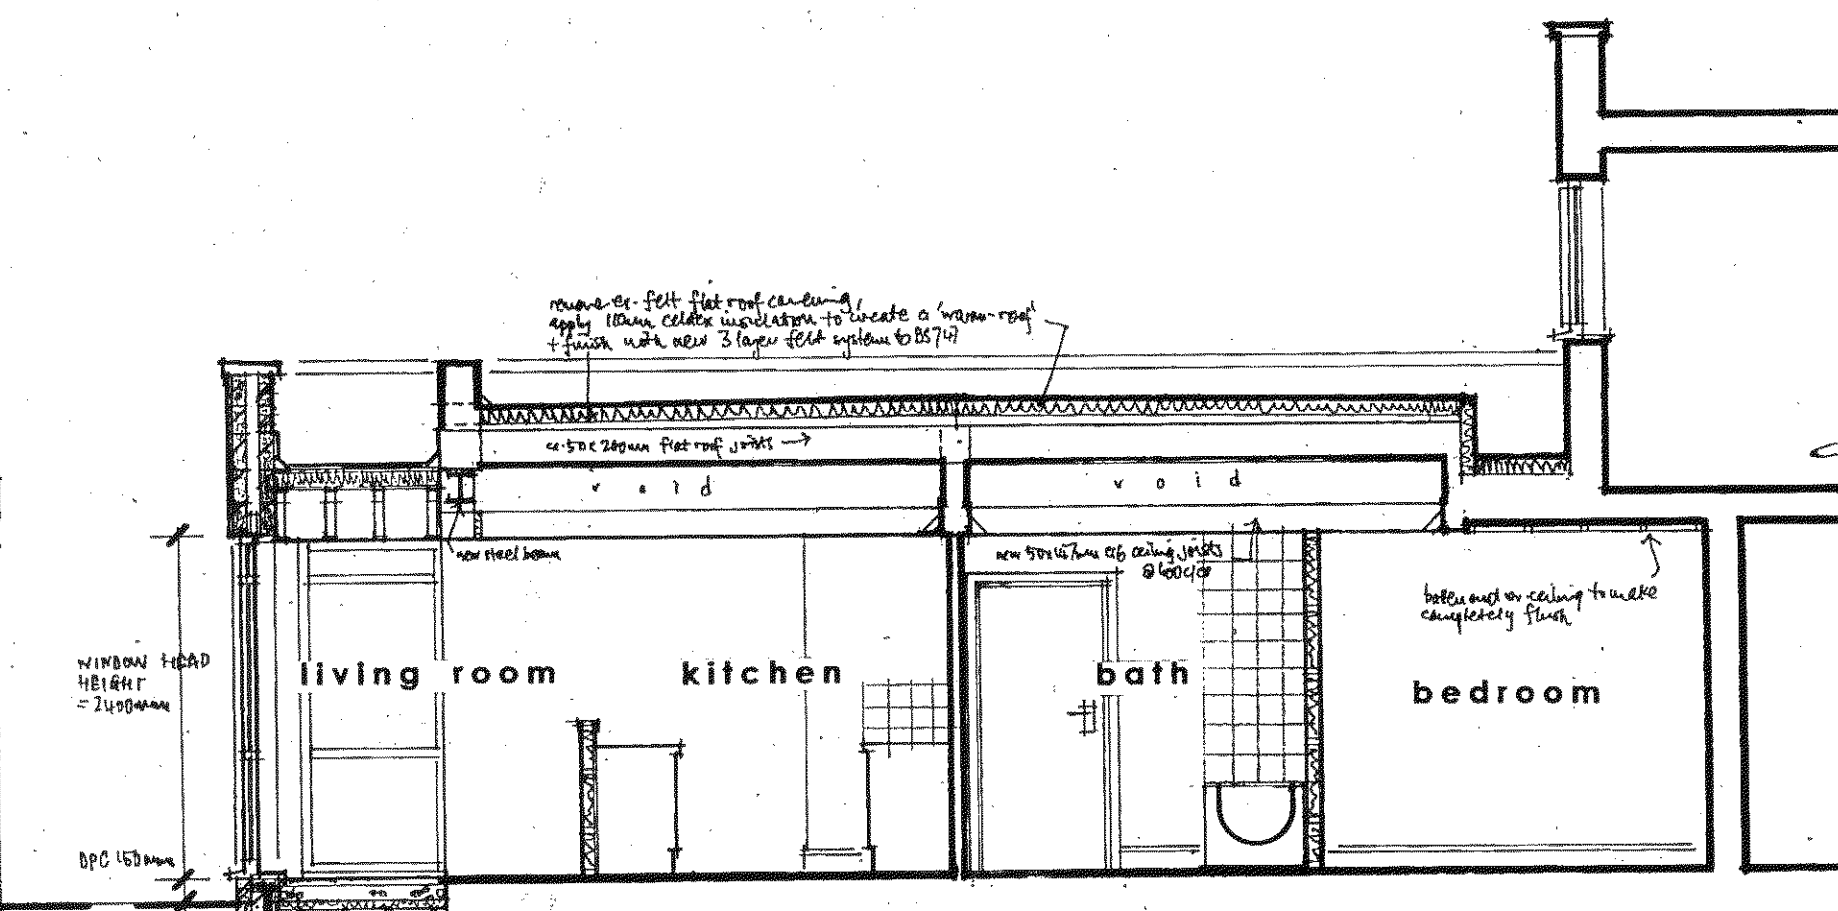



SECTION B-B 1:50

FOR SPECIFICATION DETAILS AND CLAUSES SEE
DRAWING NO. BR/PR/04

THIS DRAWING TO BE READ IN CONJUNCTION WITH
STRUCTURAL ENGINEERS DETAILS & CALCULATIONS

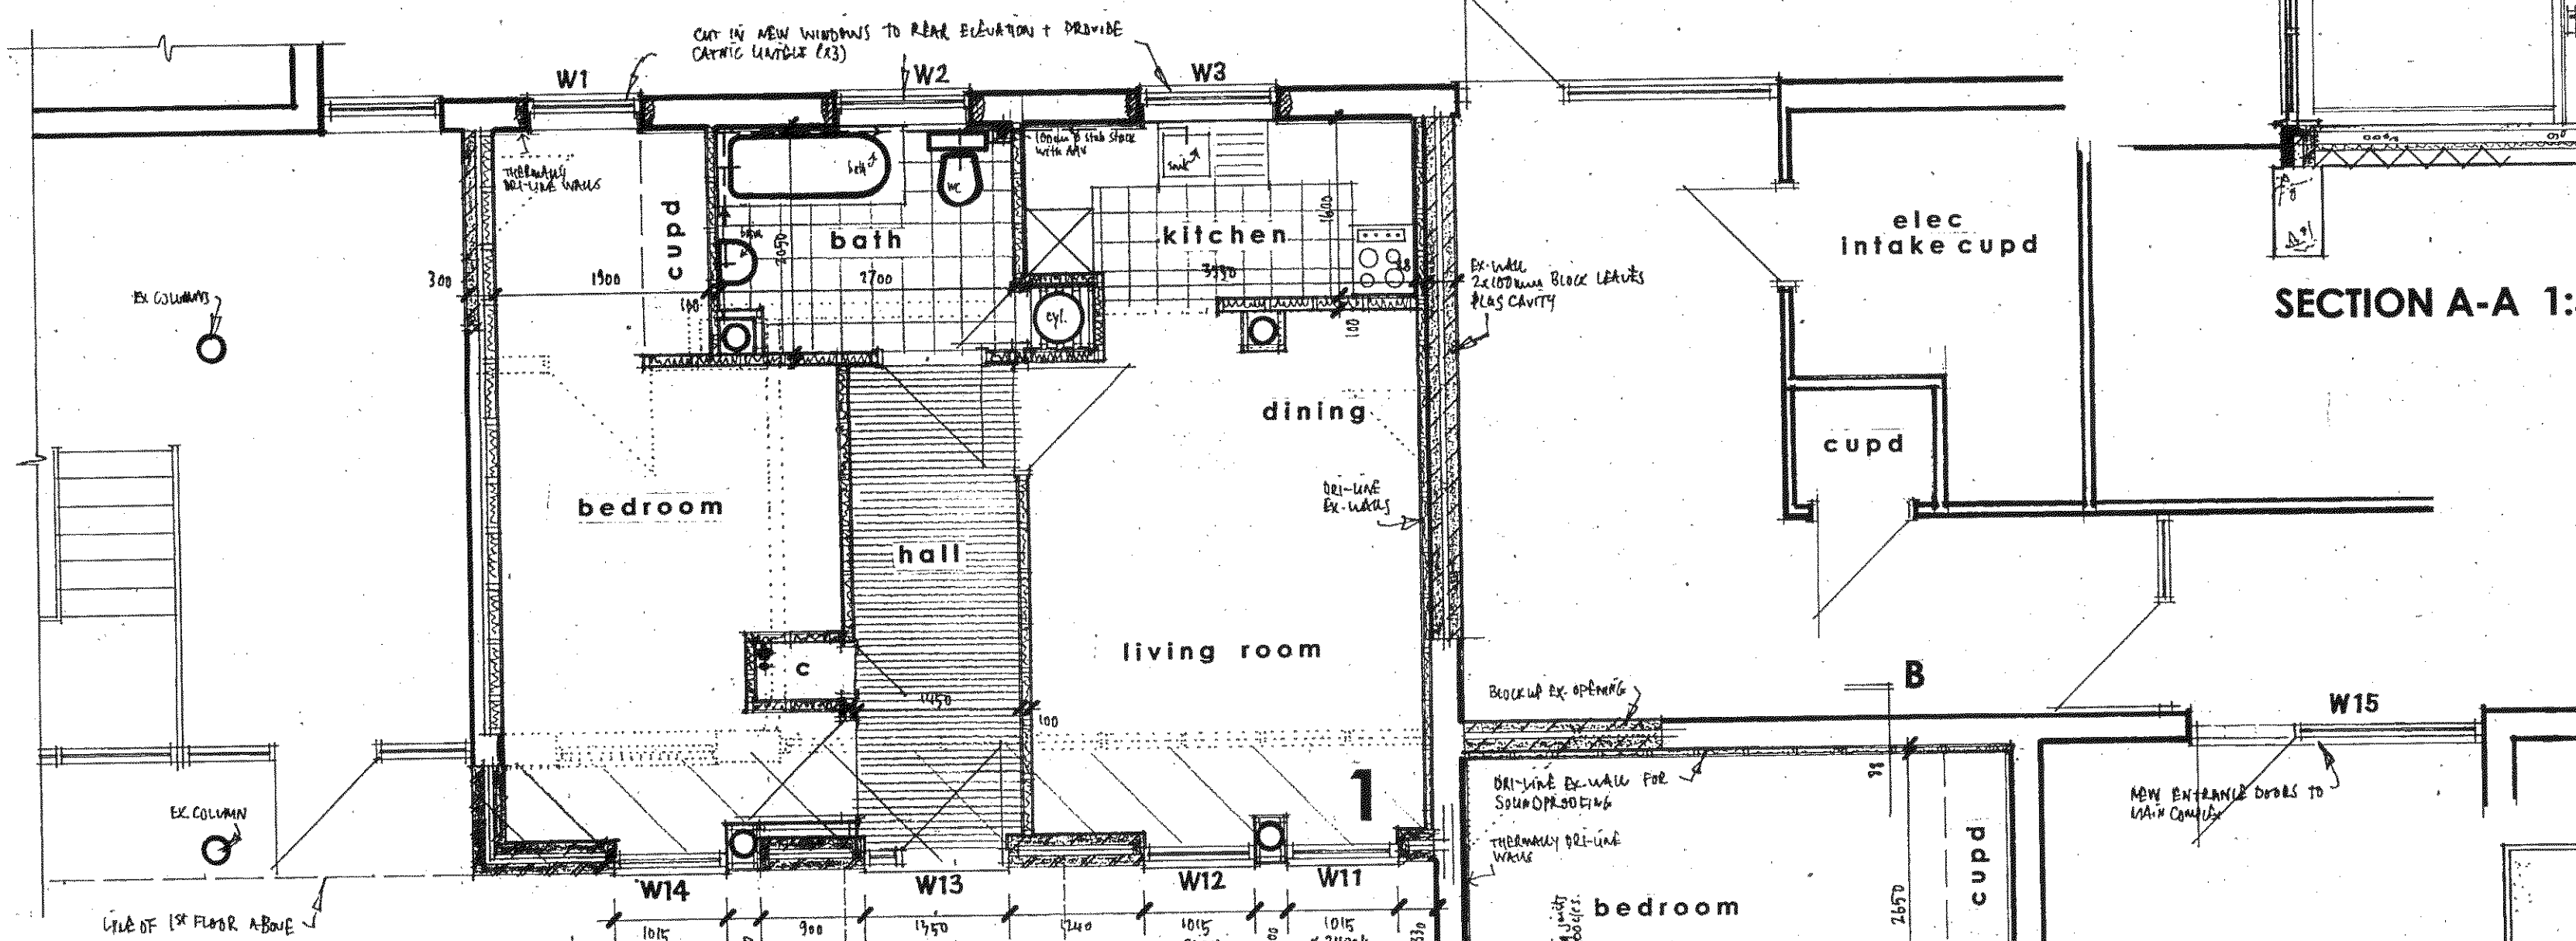


GROUND FLOOR PLAN 1:50 @ A1

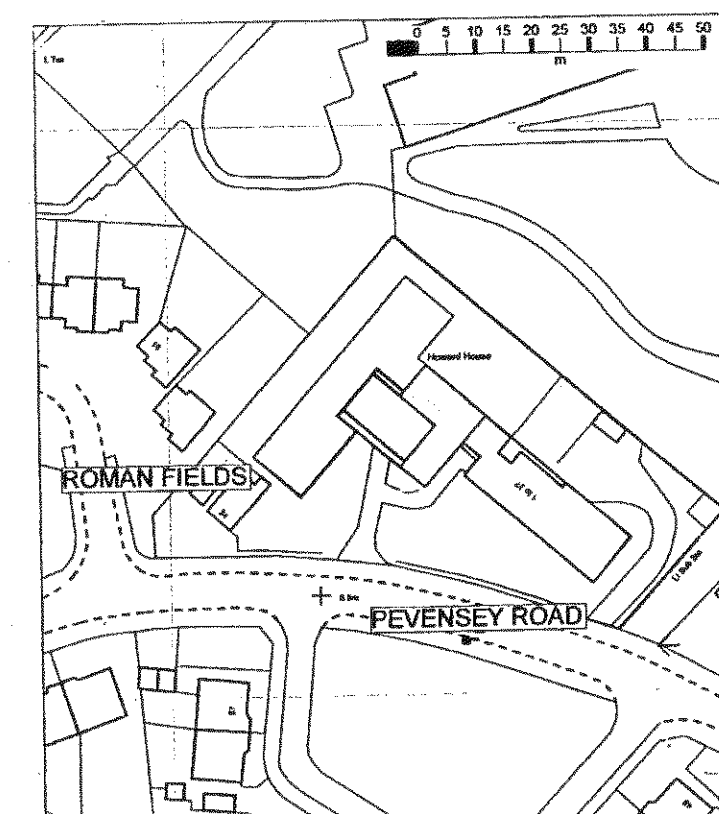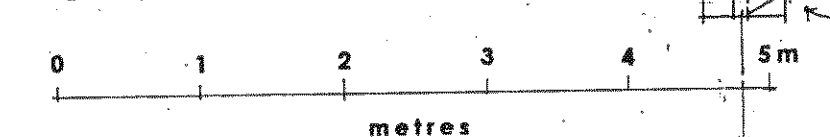

LOCATION PLAN 1:1250

OS MasterMap 1250/2500/18000
scale
18 October 2013, ID: CM-00000513
www.centremaps.co.uk
1:1250 scale print at A5, Centre:
4820131 E, 100448 N
© Crown Copyright Ordnance Survey
Licence no. 100019880

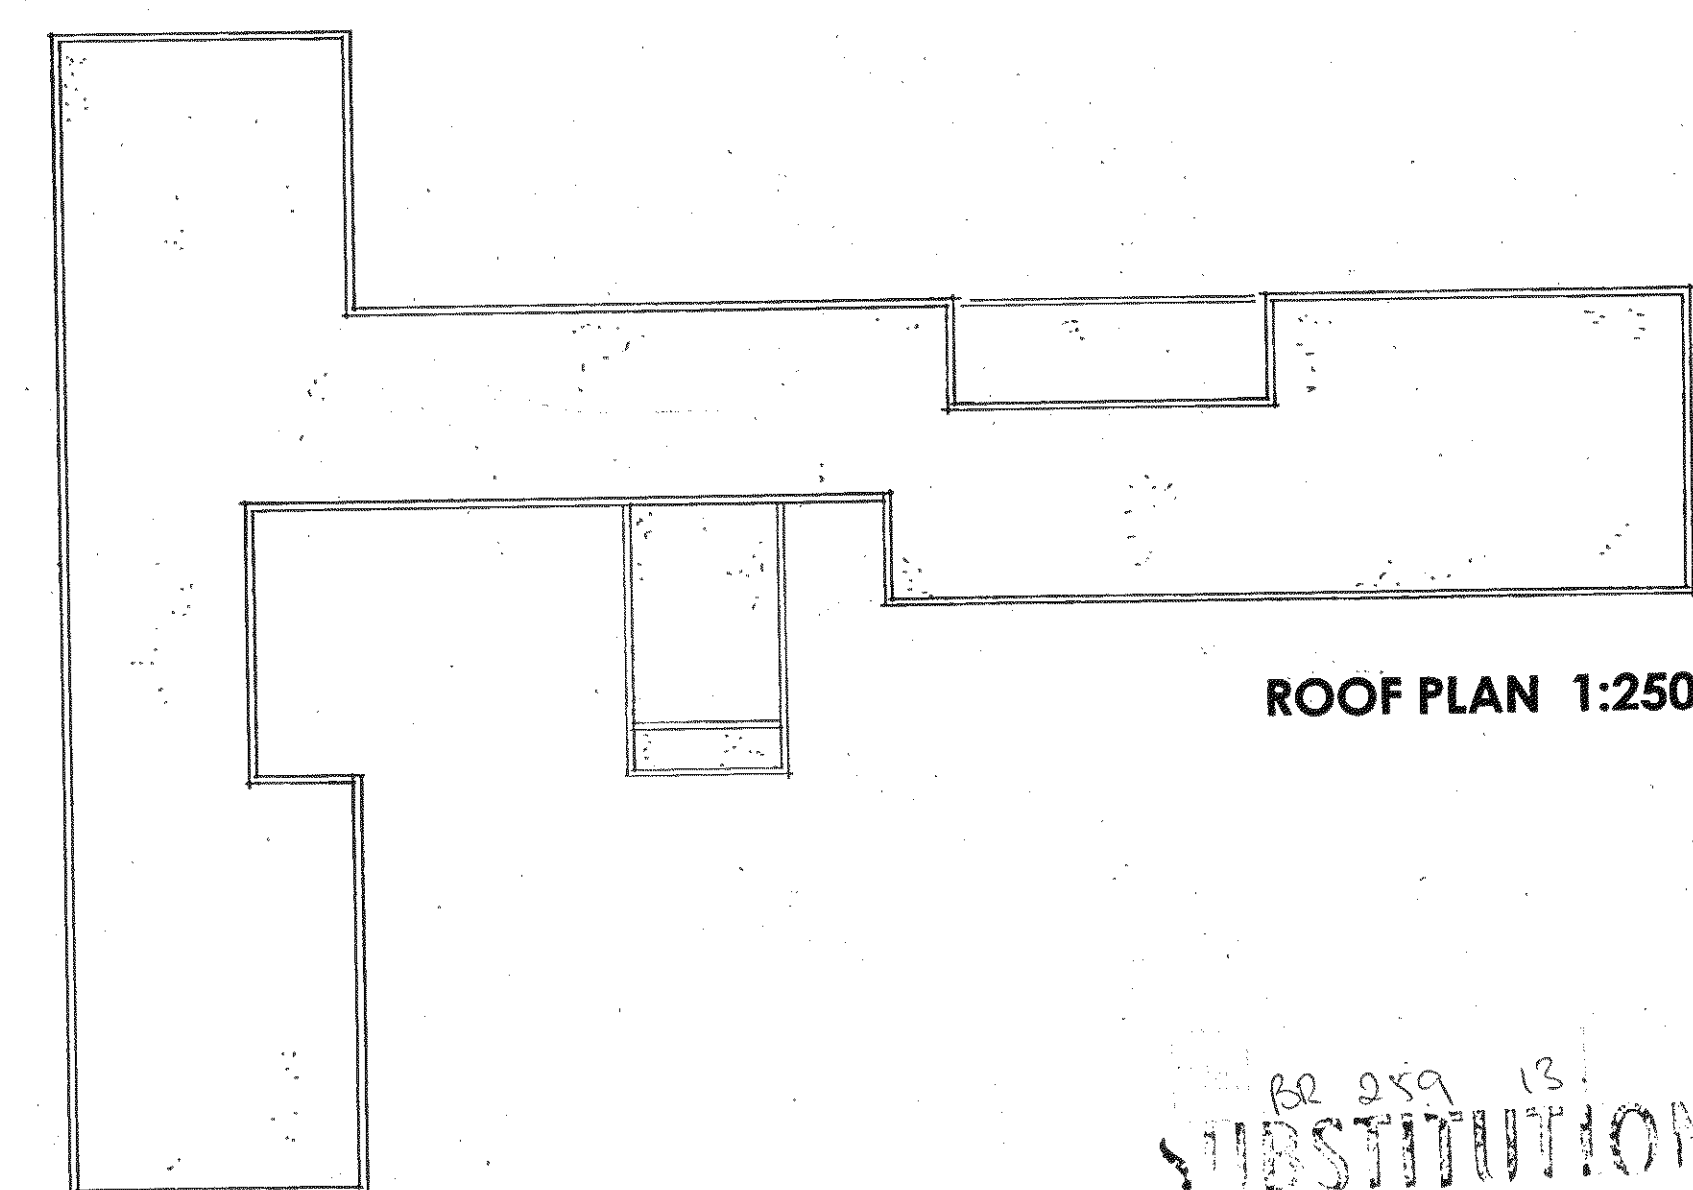

ROOF PLAN 1:250

Particulars A - layout of Unit 2 changed, dining cupboards added, external materials changed to cedar weatherboard, where applicable. 14/1/13

Figured dimensions to take precedence over scaled dimensions. The contractor is to verify all dimensions on site before commencing any work.
Any discrepancies whatsoever to be brought to the attention of the client immediately.
The copyright of this drawing is reserved and the drawing must not be disclosed without authority.

Project	
HOWARD HOUSE, PEVENSEY ROAD, BOGNOR REGIS	
Proposed conversion of redundant common lounge/dining room into 2 self-contained units	
Client	
Arun District Council	
Drawing no.	BR/PR/03 A
Scale	AS SHOWN
Date	OCT 2013
Drawn by	WG
Wayne Gander MCIAT Chartered Architectural Technologist 98 Durrington Lane WORTHING West Sussex BN13 2RQ Tel/Fax 01903 694817 Email - waynsgander@freeserve.co.uk	

BE 059 13
SUBSTITUTION
A. 11.13