


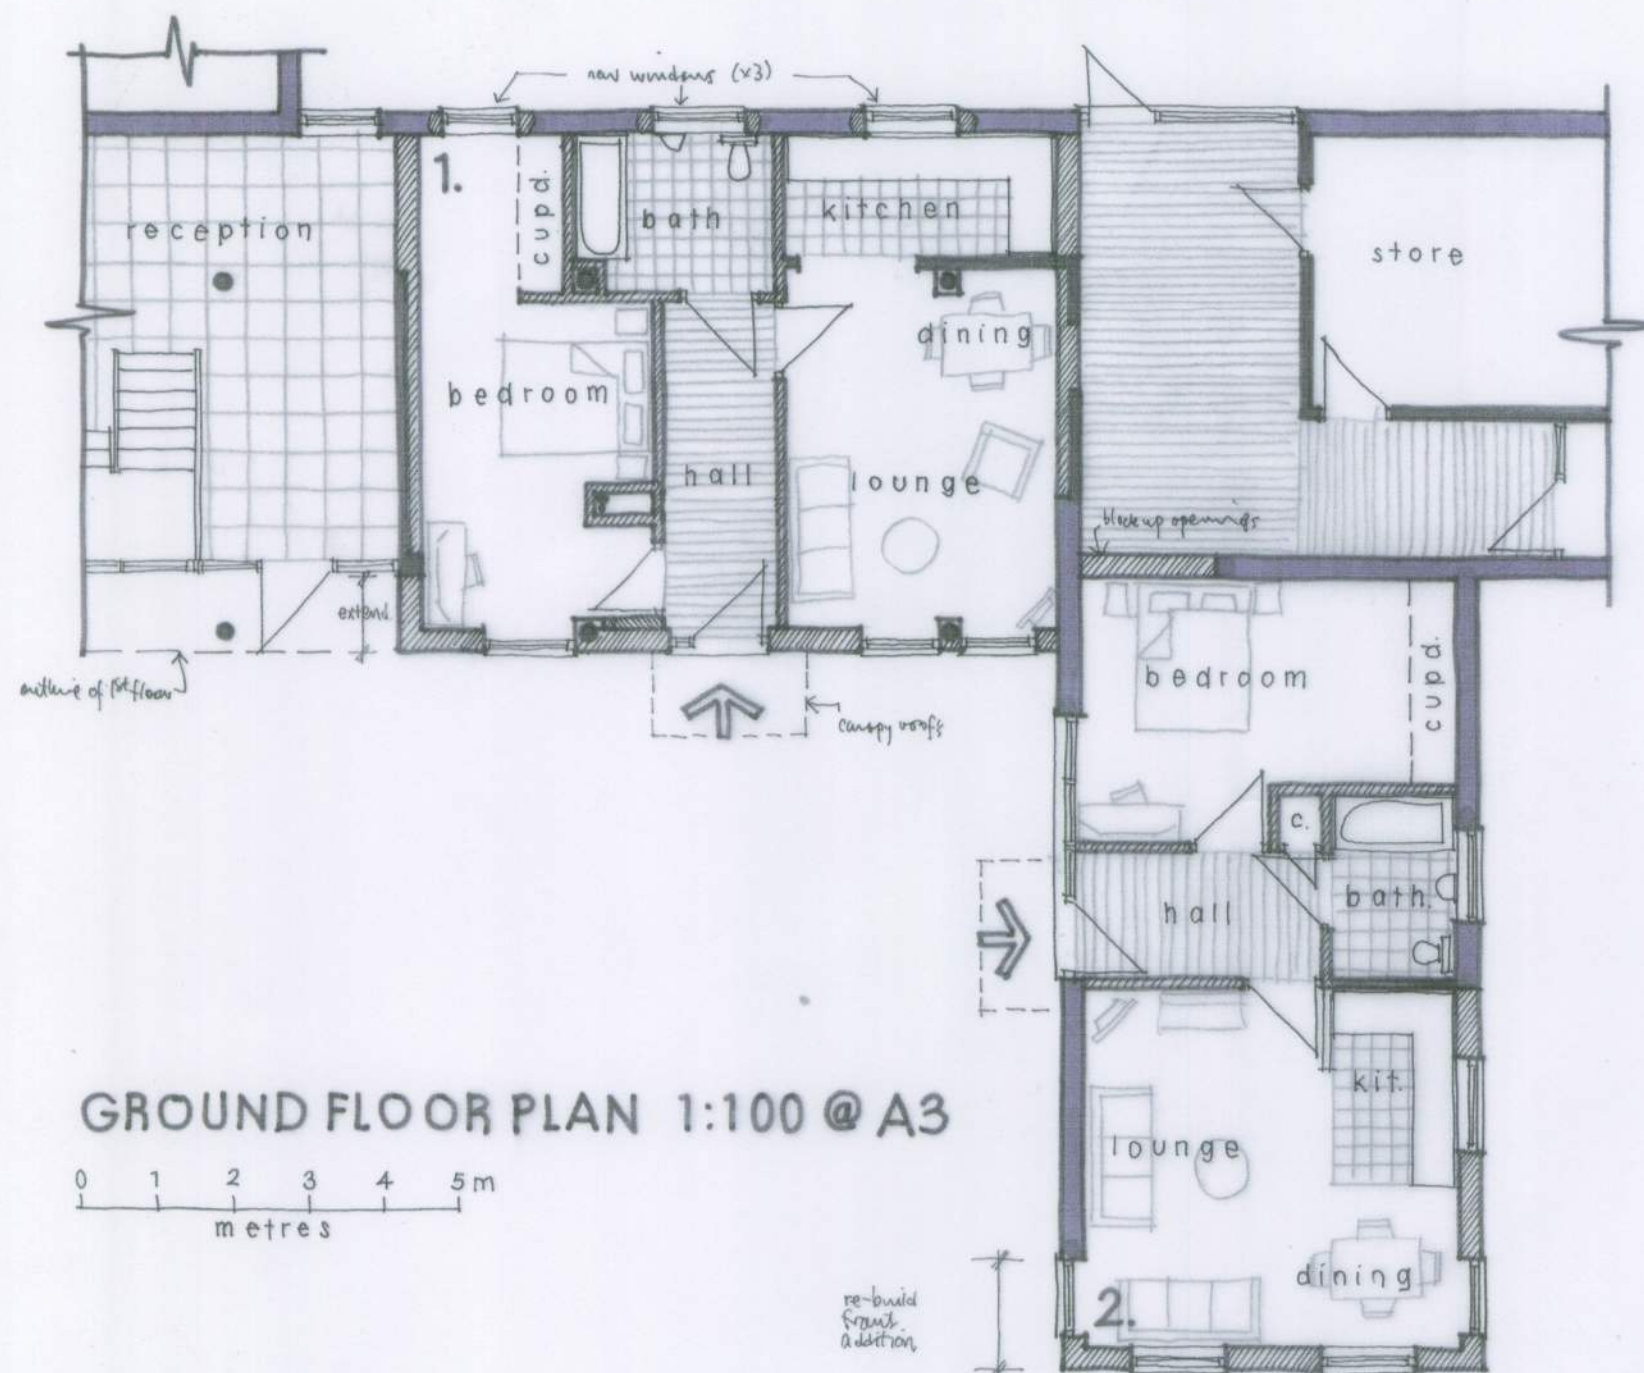

GROUND FLOOR PLAN 1:100 @ A3

0 1 2 3 4 5m
metres



NOTES

Redundant day-room and associated areas to be converted into 2 one bedroomed flats.

FLAT 1 - 54sq m

FLAT 2 - 51 sq m

Revisions A - layout of Unit 1 updated 18/13

Figured dimensions to take precedence over scaled dimensions. The contractor is to verify all dimensions on site before commencing any works.

Any discrepancies whatsoever to be brought to the attention of the client immediately.

The copyright of this drawing is reserved and the drawing must not be disclosed without authority.

Project

HOWARD HOUSE, PEVENSEY ROAD,
BOGNOR REGIS

Conversion proposals

Client

Arun District Council

Drawing no. BR/PR/01 A

Scale AS SHOWN Date JUNE 2013

Drawn by WG

WAYNE GANDER MCIAT
Chartered Architectural Technologist

98 Durrington Lane
WORTHING
West Sussex
BN13 2RQ

Tel/Fax 01903 694817
Email - wayne@gander.freeserve.co.uk

ARUN DISTRICT COUNCIL	BR 259 13.
No.	
SUBSTITUTION	
RECEIVED	19.11.13