


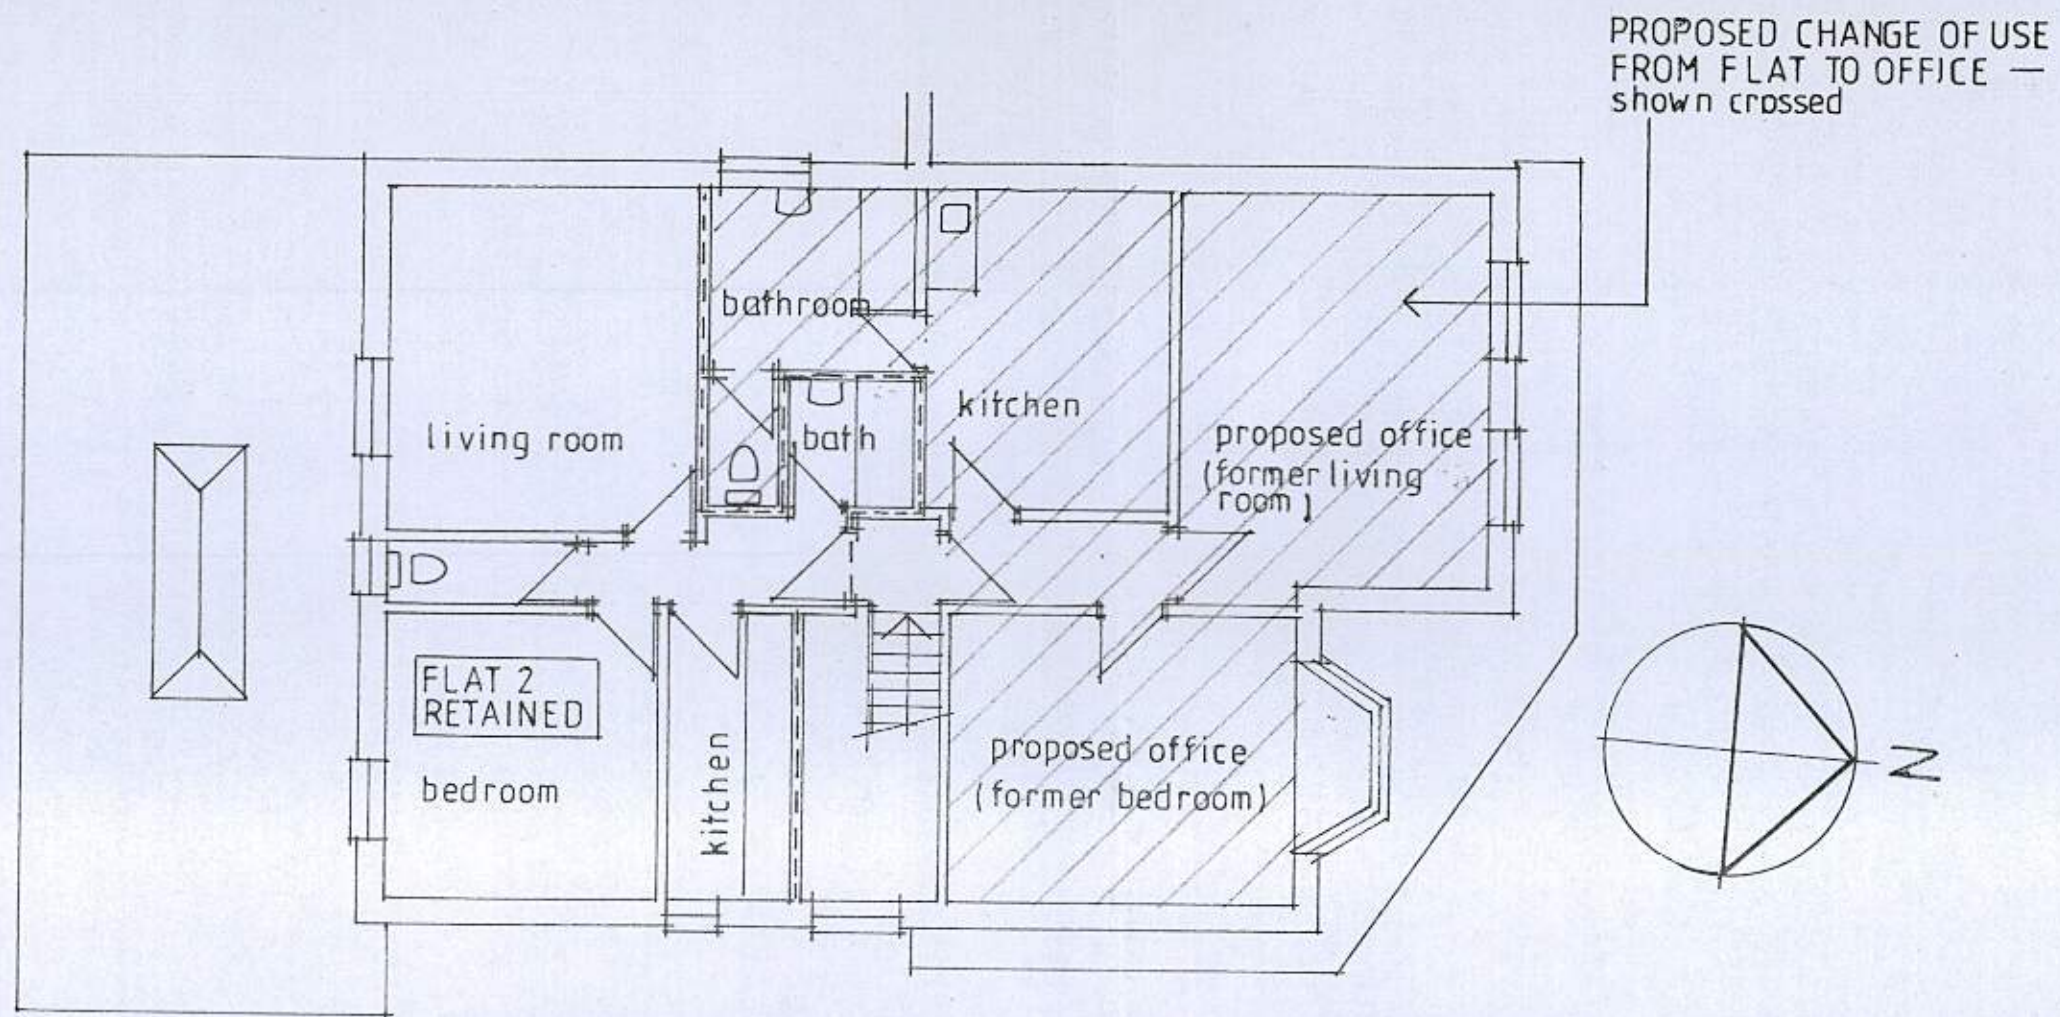

FIRST FLOOR PLAN
1:100

0 1 Metres 5 10

SCALE 1:100 (at A2 size)

R & K Sartin
Architectural & Interior Design

4 Wheelwrights Close, Arundel, West Sussex, BN18 9TA
Tel: 01903 - 882283

5 WATERLOO SQUARE
BOGNOR REGIS.
WEST SUSSEX.

PROPOSED
FIRST FLOOR PLAN

OCT 2014
1:100

DRG.N°
2014/13/02