


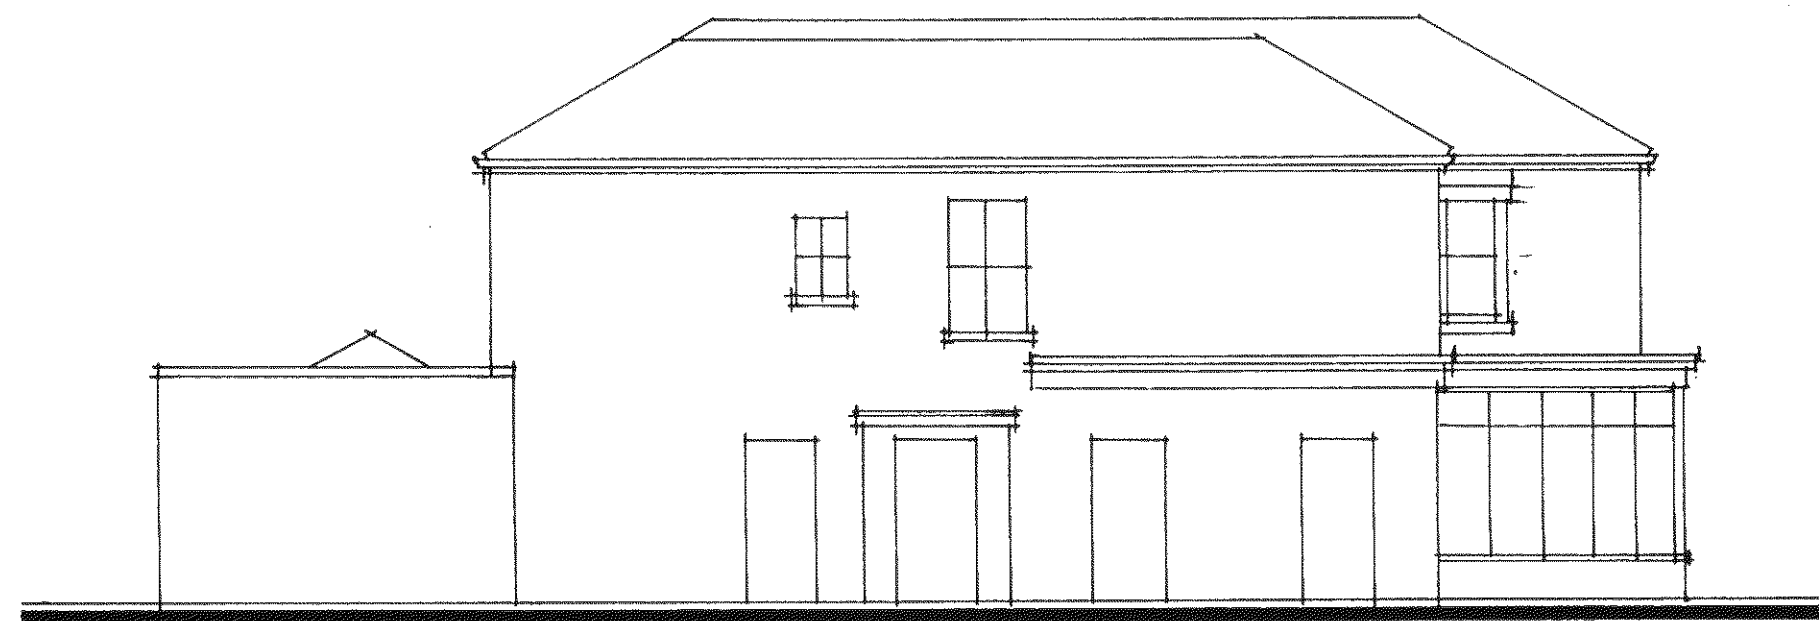


EAST ELEVATION
1:100


Note:
NO ALTERATIONS TO ELEVATIONS ARE REQUIRED



NORTH ELEVATION

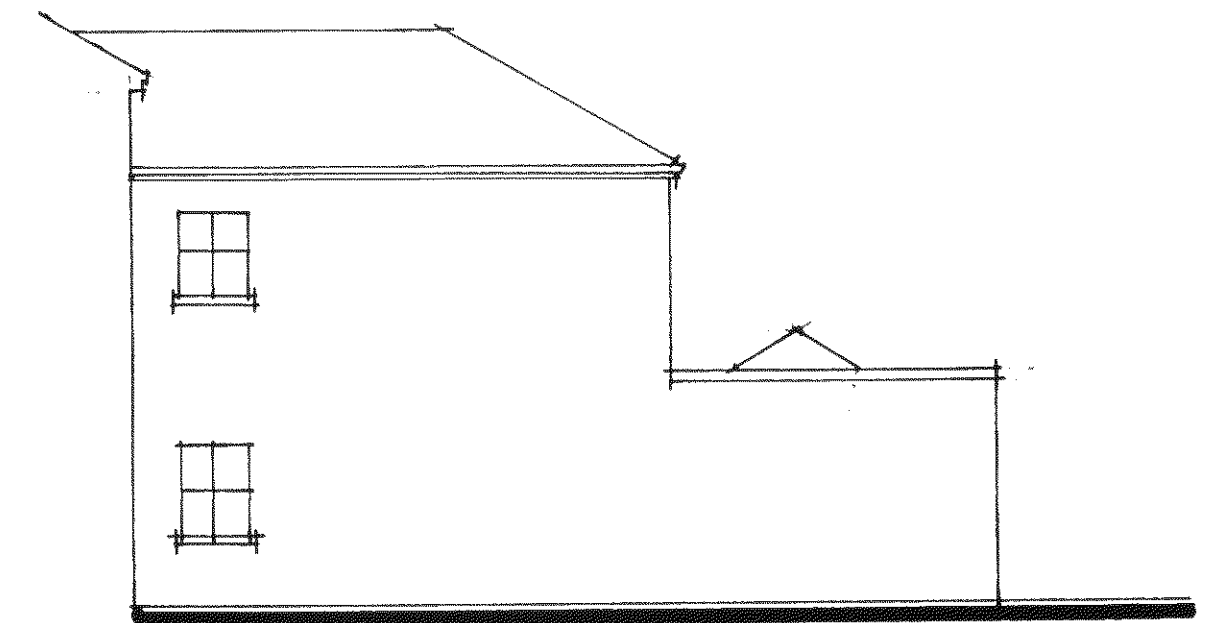


PART WEST ELEVATION

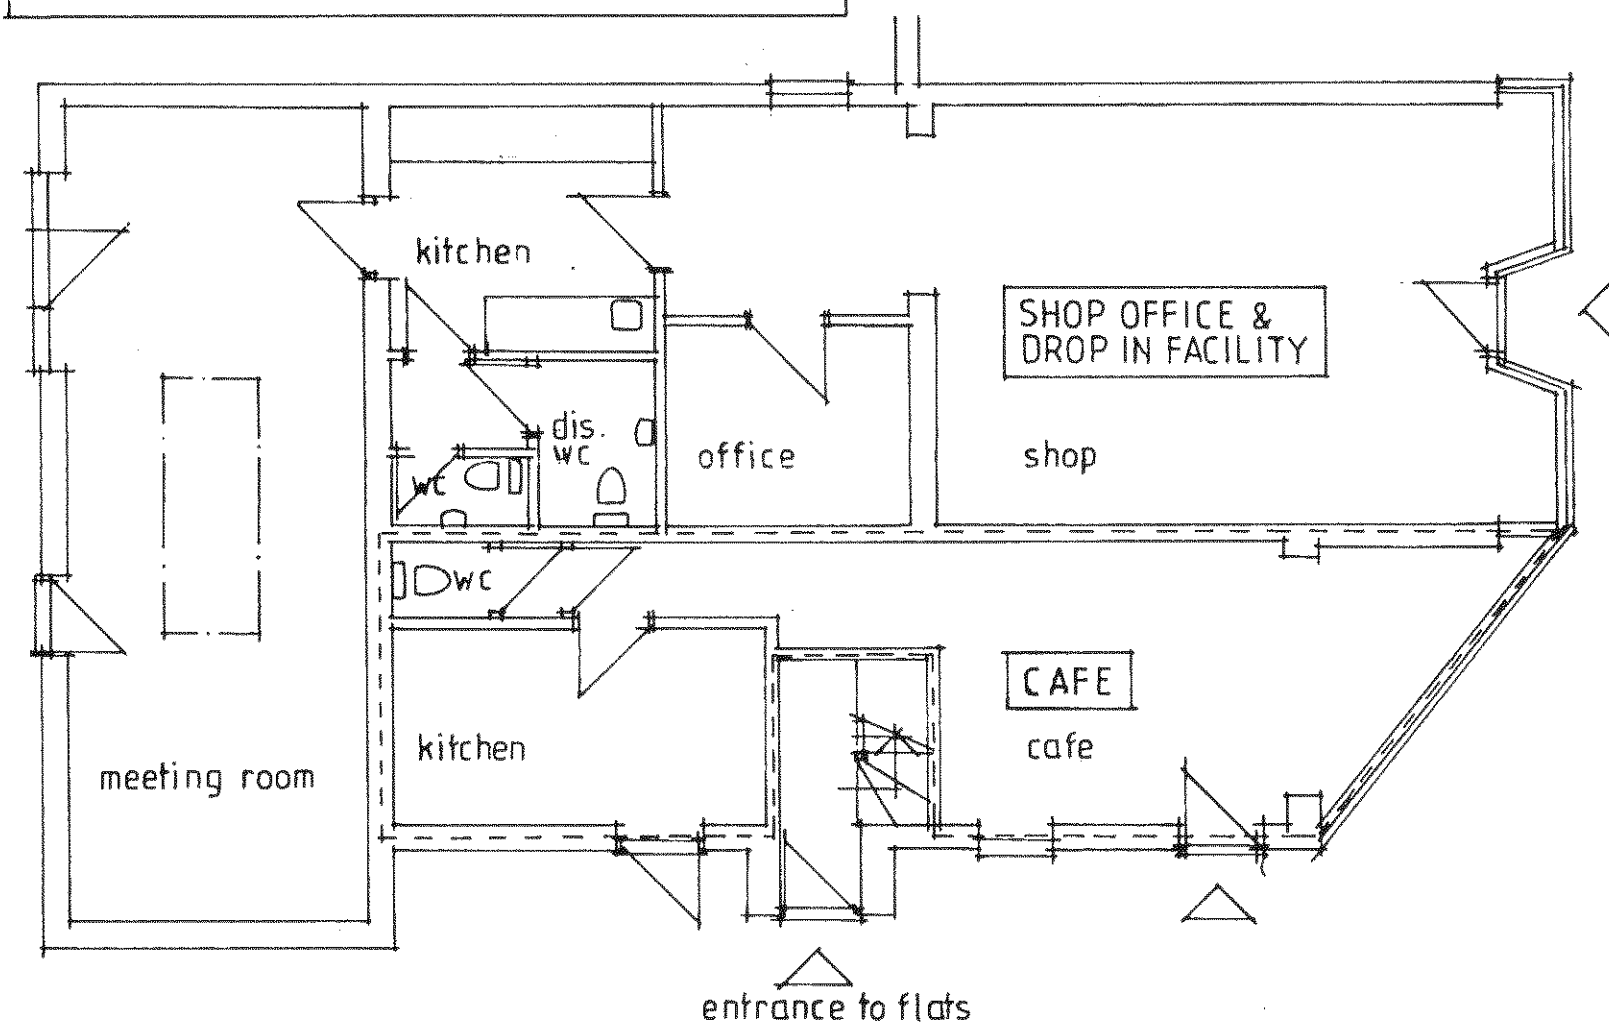


GROUND FLOOR PLAN
1:100

0 1 Metres 5 10
SCALE 1:100 (at A2 size)

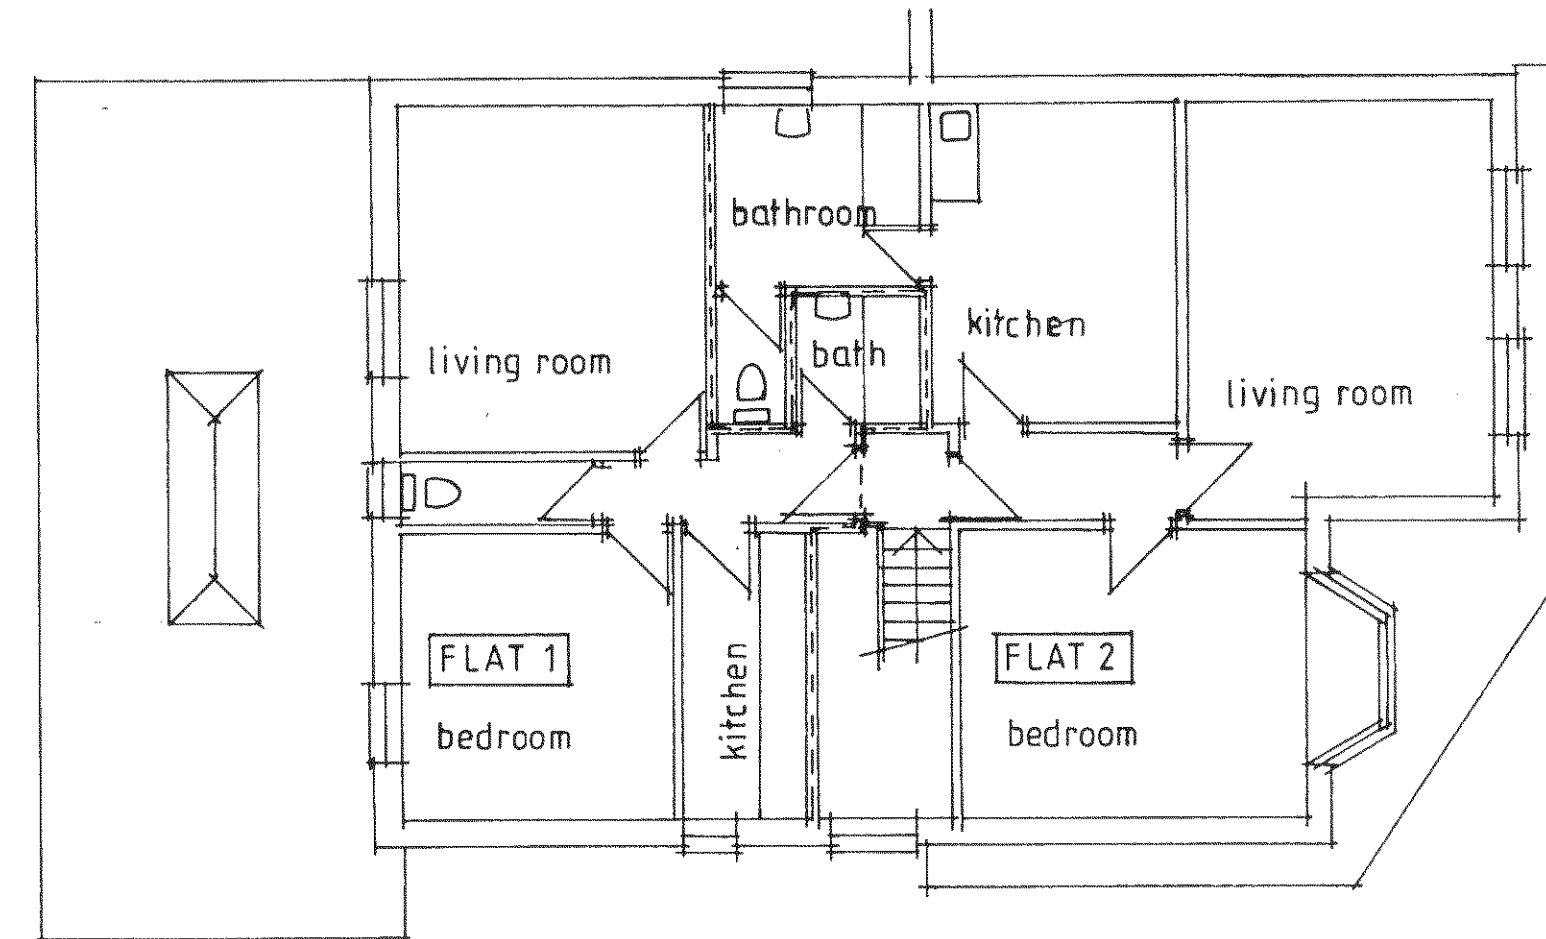



FIRST FLOOR PLAN

proposed change of use from
flat to office at first floor level

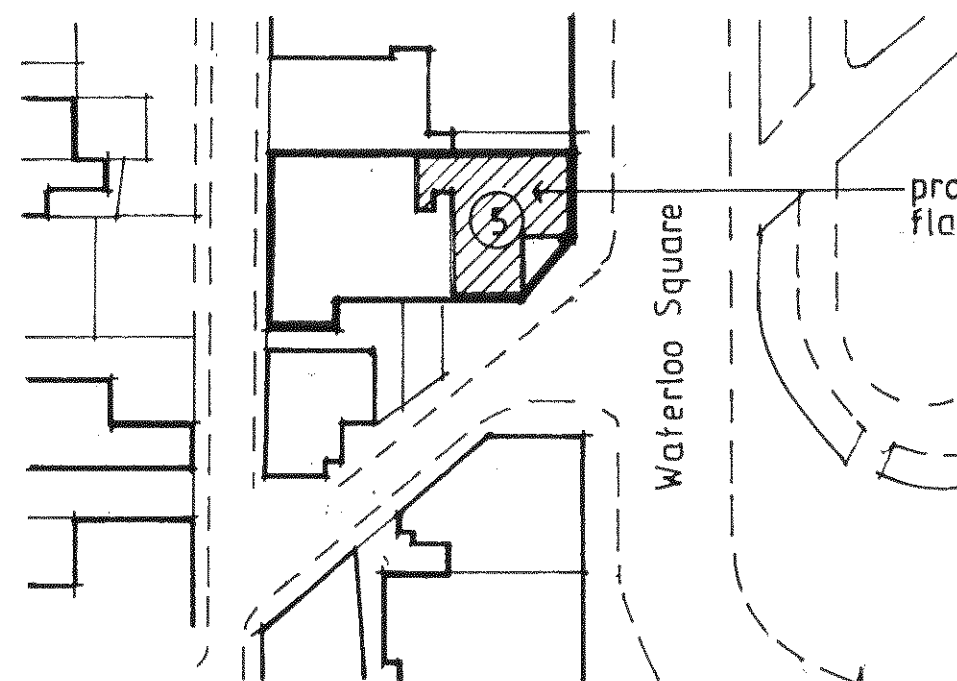

BLOCK PLAN
1:500

0 5 Metres 20 40
SCALE 1:500 (at A2 size)

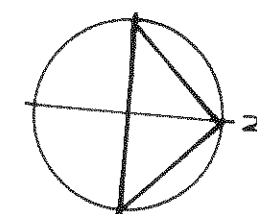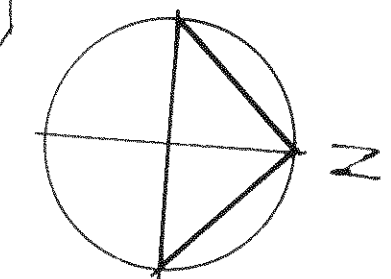

R & K Sartin
Architectural & Interior Design

4 Wheelwrights Close, Arundel, West Sussex, BN18 9TA
Tel: 01903 - 882283

5 WATERLOO SQUARE
BOGNOR REGIS.
WEST SUSSEX.

EXISTING
PLANS, ELEVATIONS
& BLOCK PLAN.

OCT. 2014
1:100
1:500

DRG. N°
2014/13/01