



Legend

- Existing Structure to be Removed
- Existing Structure to be Retained
- Proposed Structure
- Proposed Double Occupancy Bedroom
- Proposed Double Occupancy Bedroom With En-suite Facility
- Proposed Communal Sanitary Accommodation
- Proposed Communal Circulation Space
- Proposed Communal Amenity

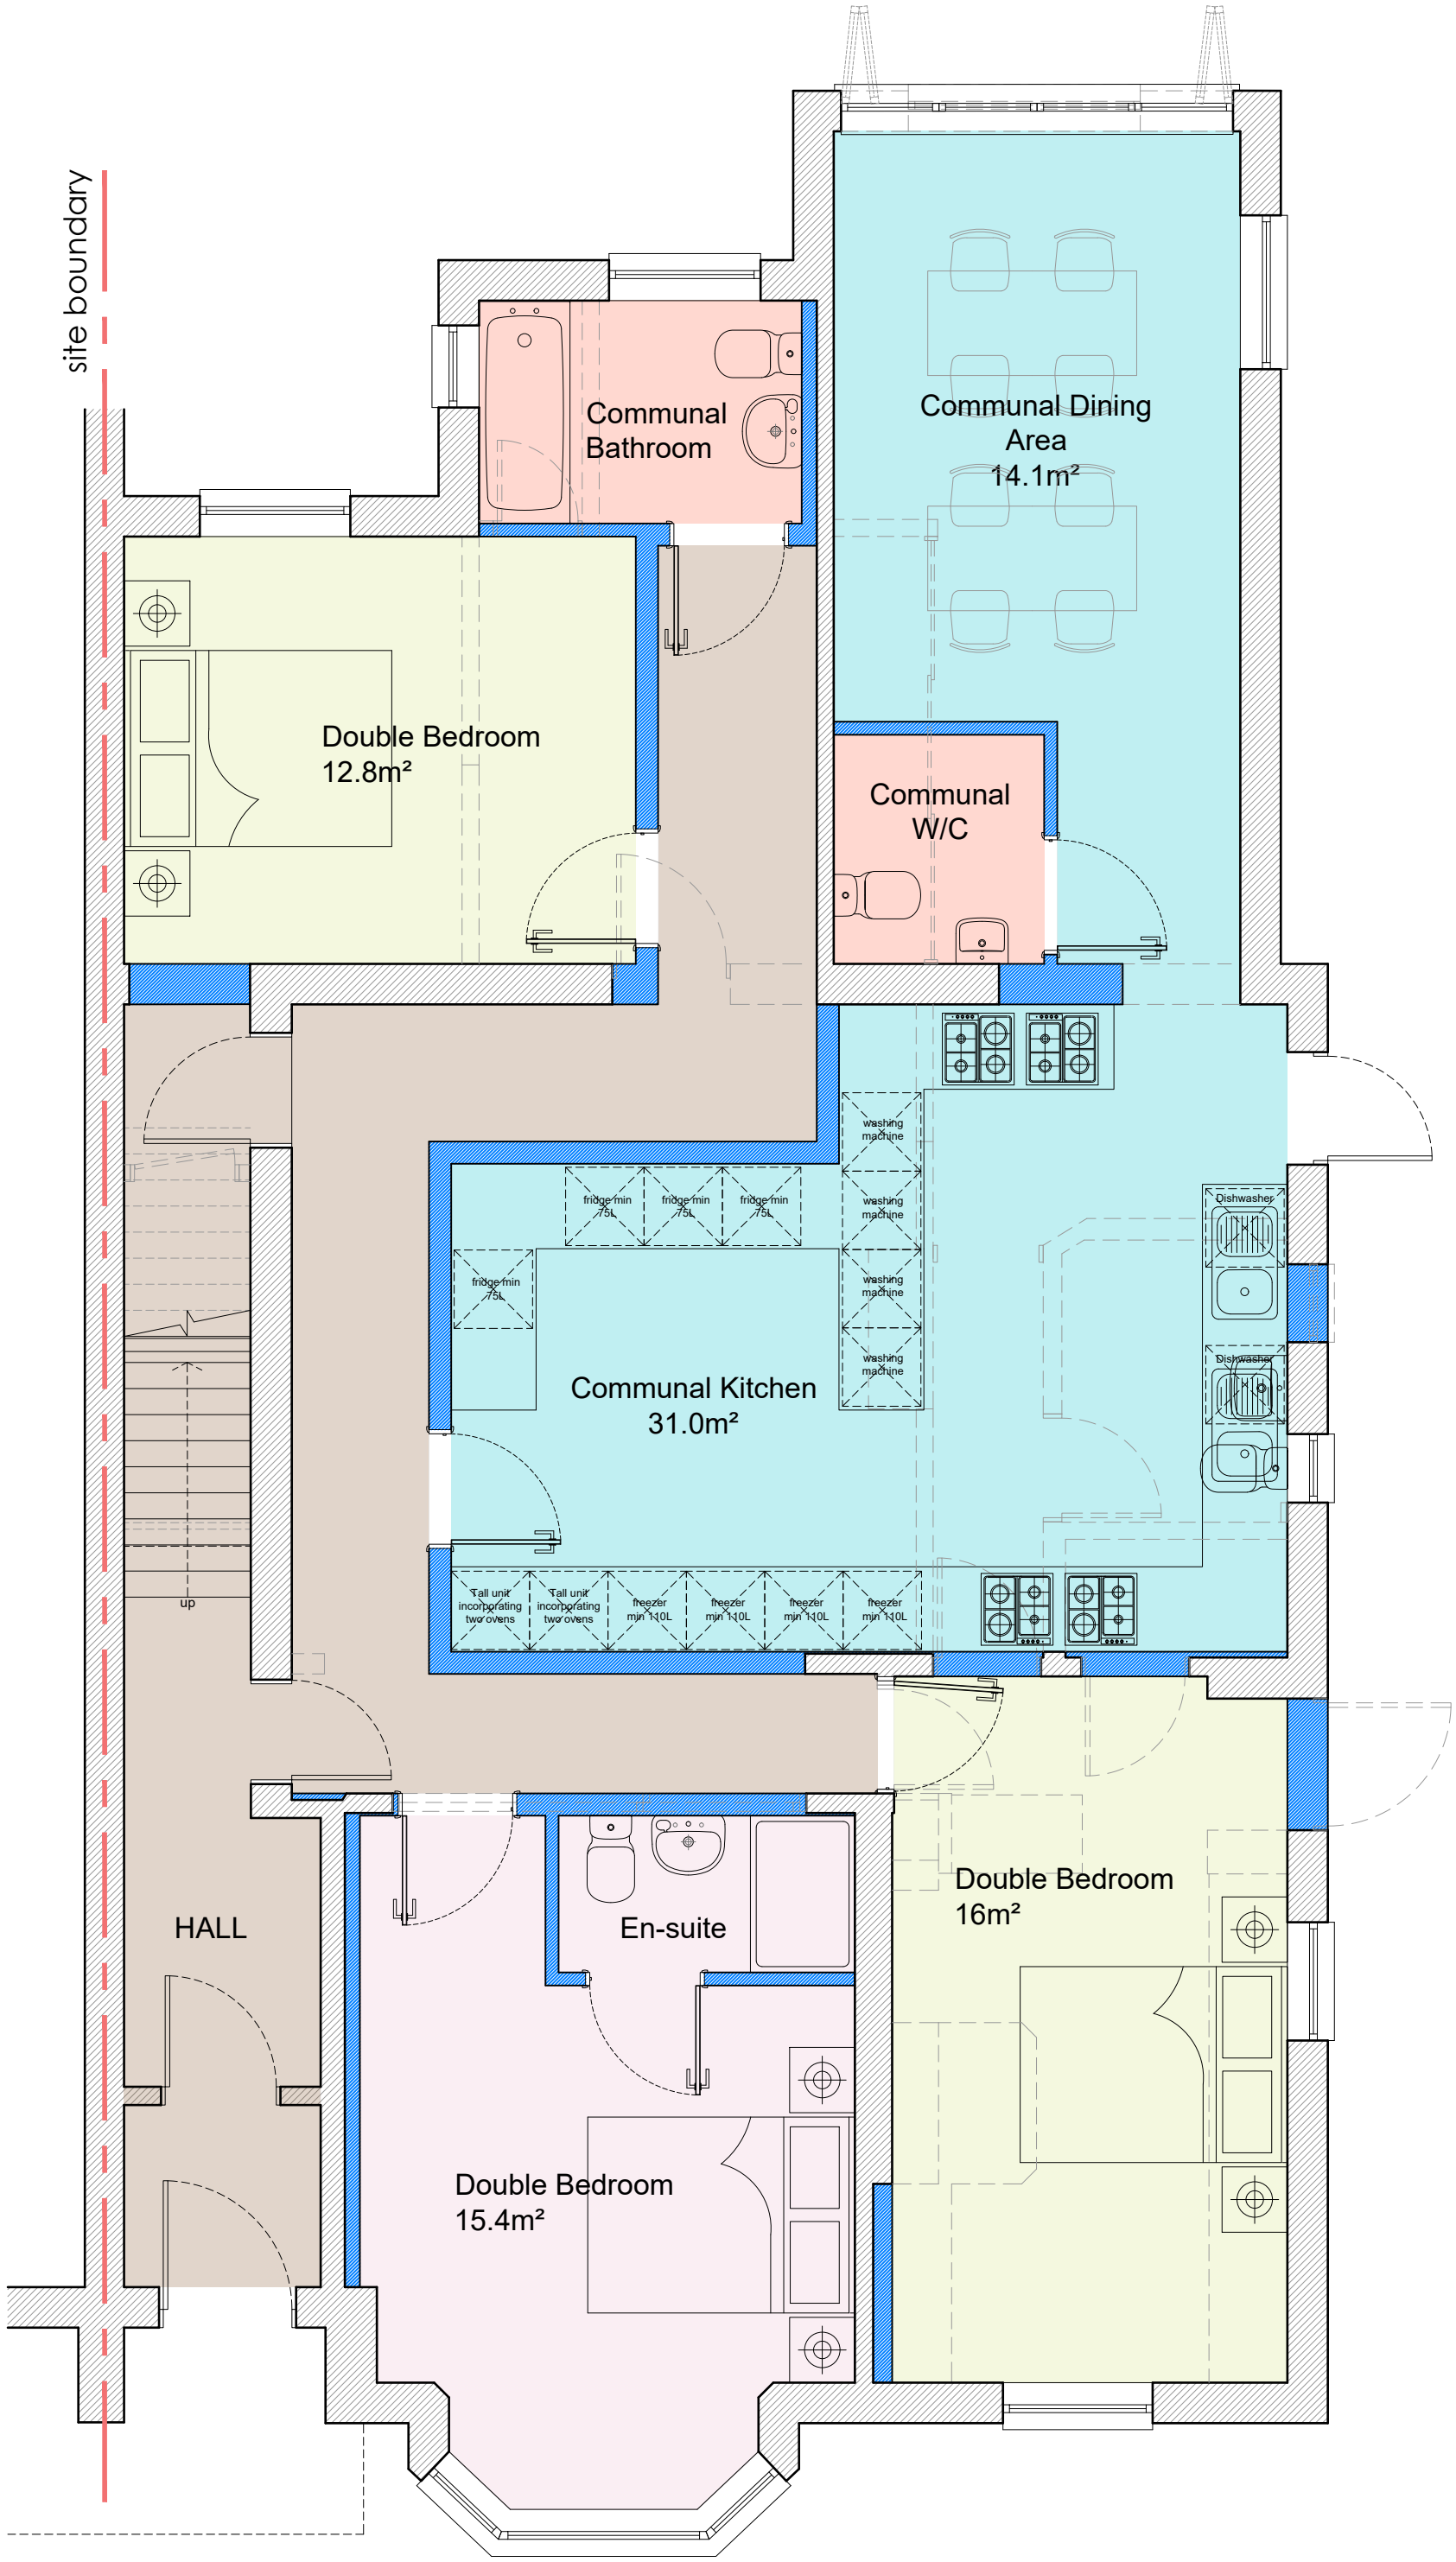

Proposed Ground Floor Plan
1:50

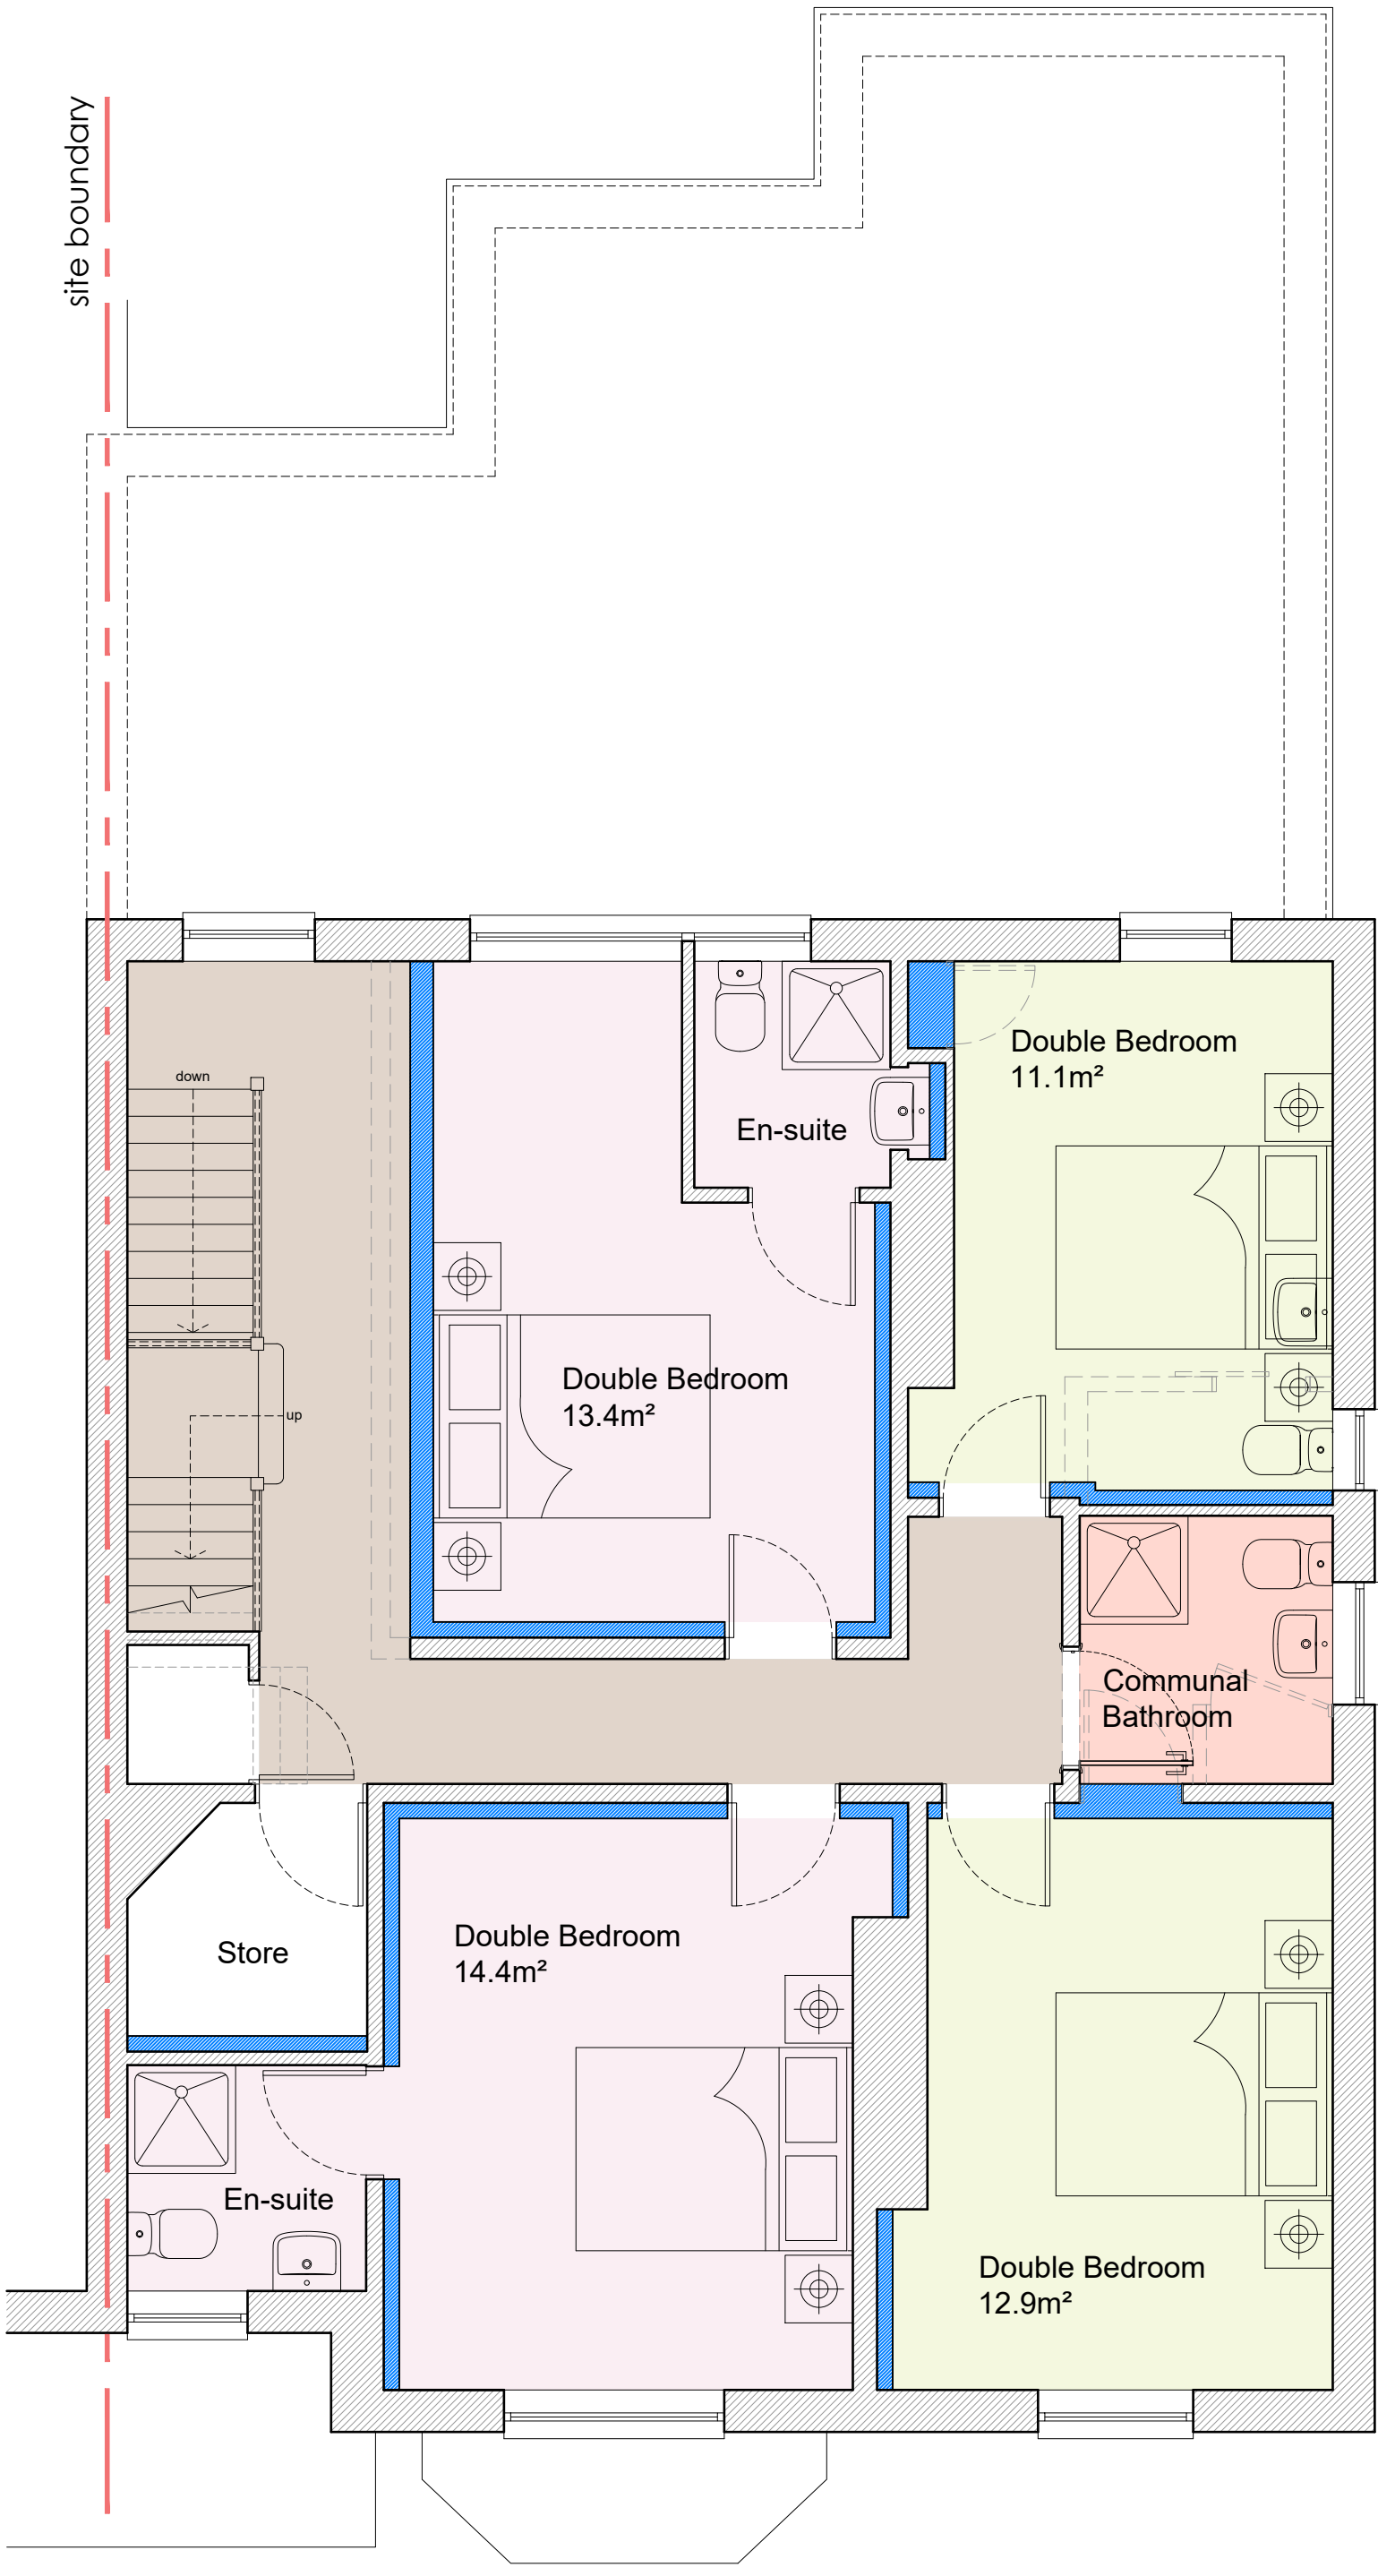

Proposed First Floor Plan
1:50

notes:

revisions:

-
-
-
-
-
-
-

to place a revision insert a 'A1REV' block

NOTE: The contractor is responsible for checking all site dimensions and levels. These should be checked prior to the ordering of any components and before the commencement of the works. All discrepancies should be brought to the attention of the Contract Administrator

Tommy Jones
3 Gloucester Road
Bognor Regis

drawing information

title: Proposed ground & first floor plans
status: Preliminary
date: October 2021
scale: 1:50@A1
drawn: SCR
chk'd: GR



job: 1131 dwg: 1200 rev: /