



Proposed Ground Floor Plan
Scale 1:100

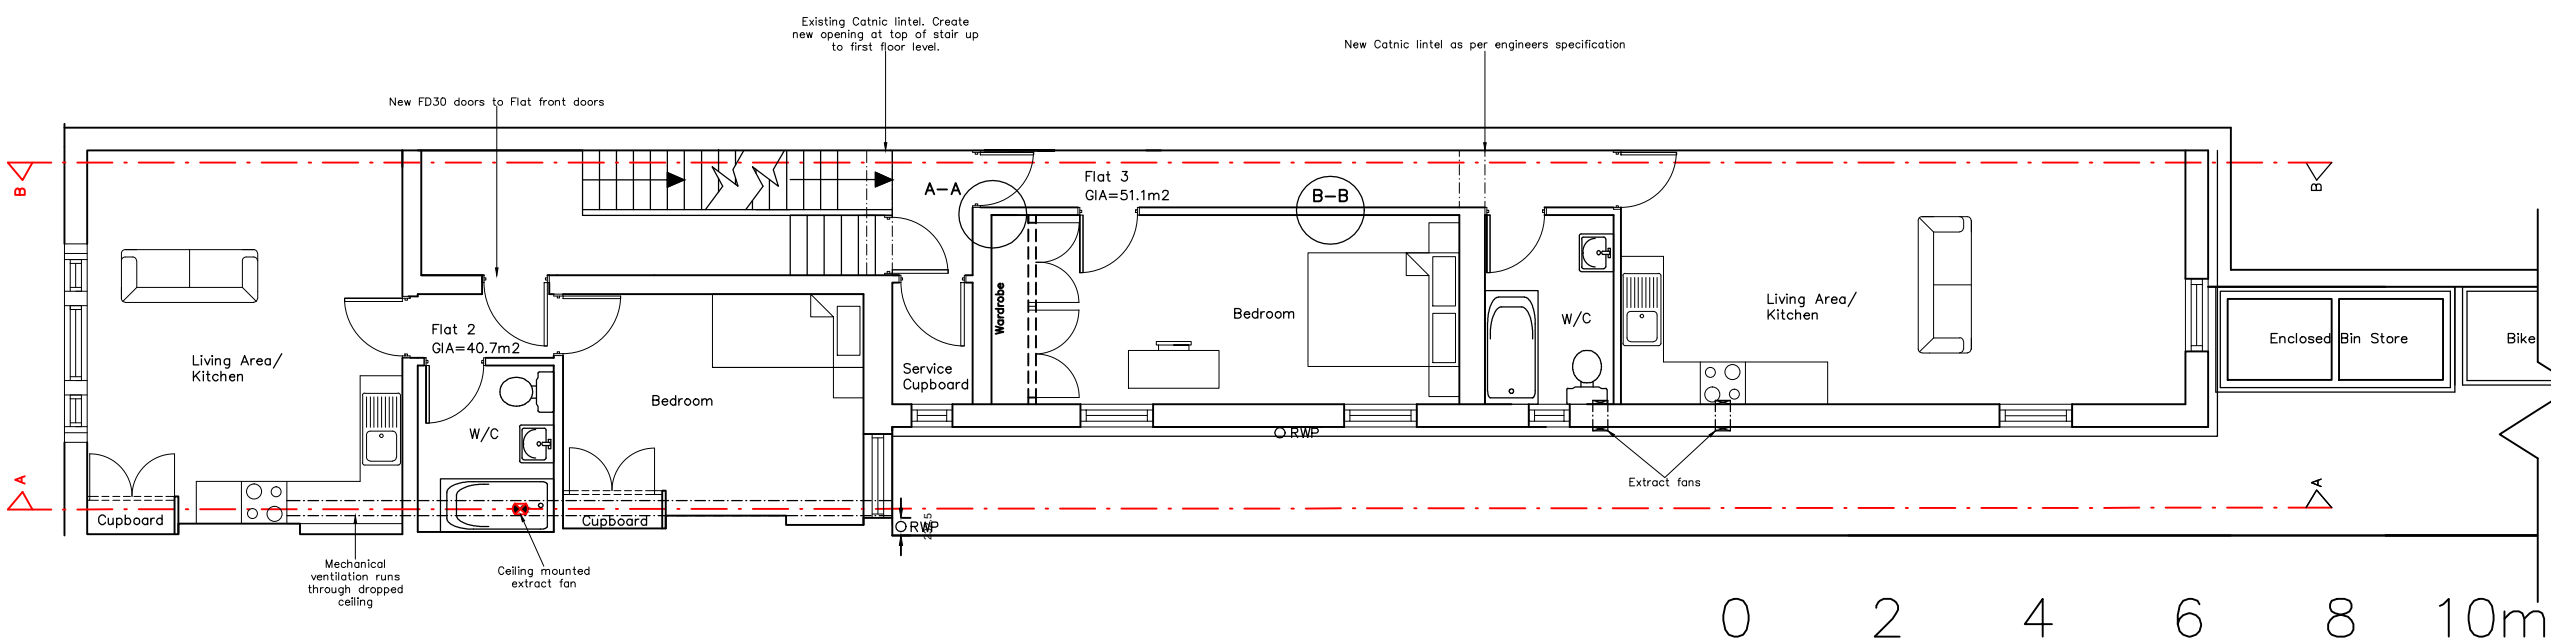


Proposed First Floor Plan
Scale 1:100

Scale 1:100

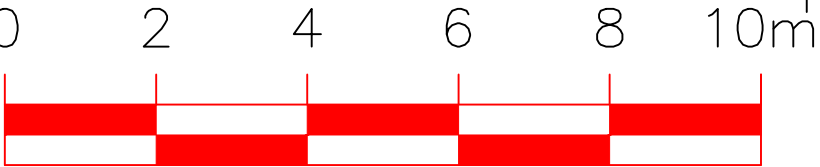

Rev D - Bin & Bicycle storage layout changed, window moved 03/02/22
Rev C - Window sizes changed, window removed, rear extended, Bike + bin store moved and bathroom layout change to flat 3 27/06/21
Rev B - Amendments 19/03/21
Rev A - Scale increased, second floor removed & scale bar added 04/12/21

REVISIONS
All dimensions and particulars are to be checked on site before work commences and any discrepancy to be reported to Hughes Jay & Panter Ltd.

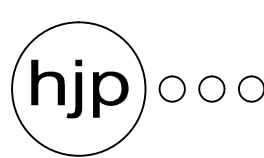

hughes jay & panter ltd
chartered surveyors & property consultants

Grove House
64 Sutton Grove
Sutton, Surrey, SM1 4LP

Tel: 020 8661 2228
Fax: 020 8661 7551
mail@hjpsurveyors.com
www.hjpsurveyors.com

Operating throughout the UK
from London & West Sussex

e-mail: mail@hjpsurveyors.com website: www.hjpsurveyors.com

Project
Redevelopment
53 High Street
Bognor Regis
PO21 1RX

Drawing
Proposed Ground and First Floor Plans

Job Number	Drawing Number : Revision
5267	04 : D

Drawn WP	Computer Reference
Date Feb 2022	Scale 1:100@A3

Client
Reynolds