



Proposed Second Floor Plan
Scale 1:100

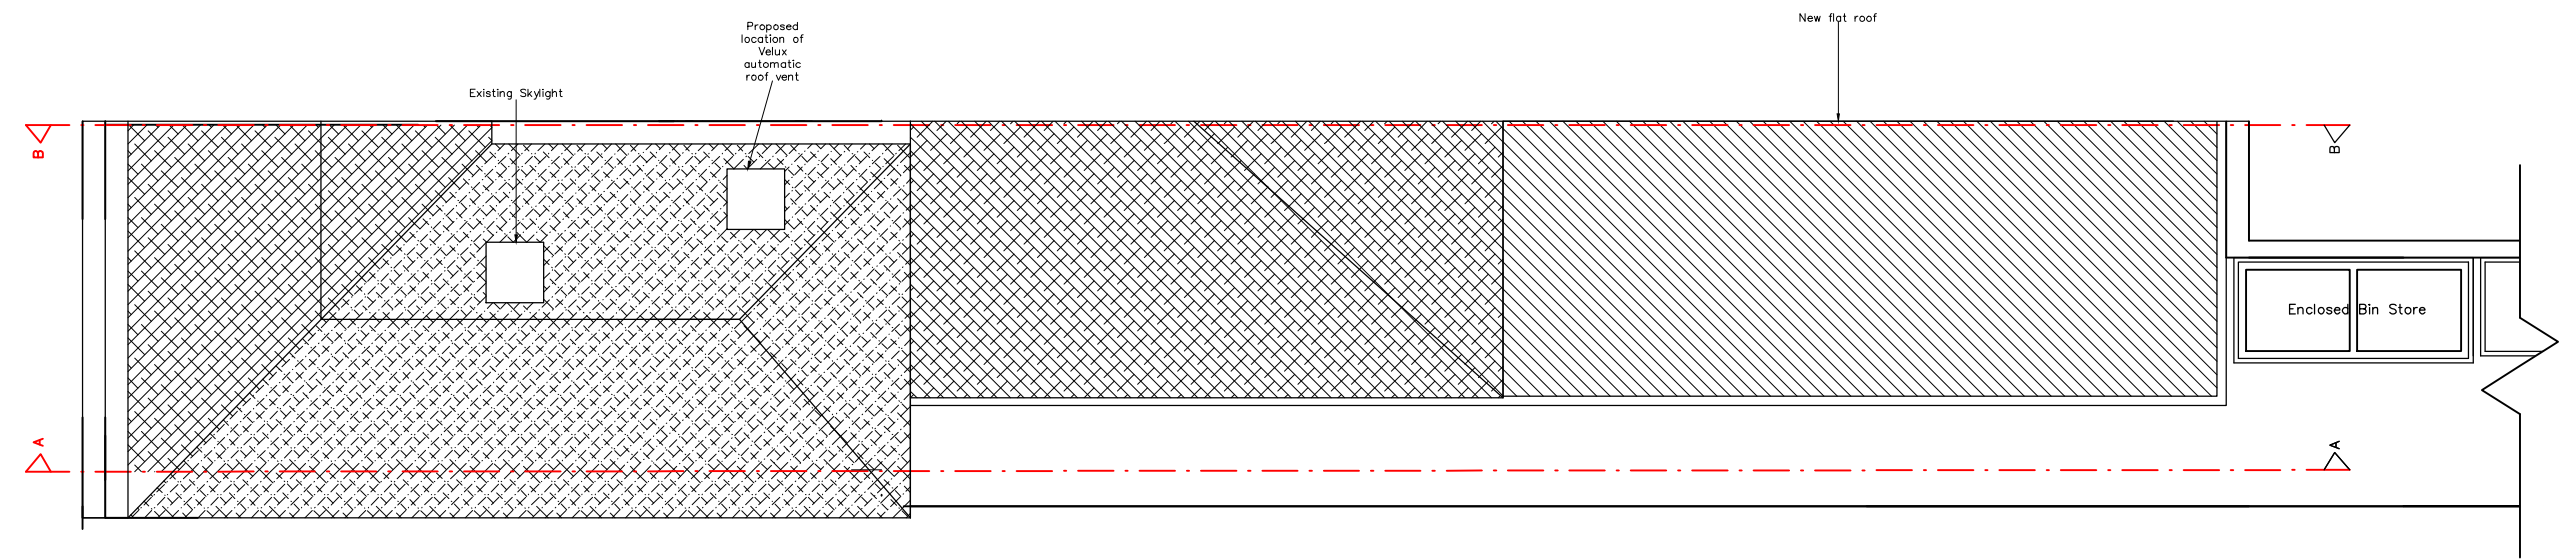


Proposed Roof Plan
Scale 1:100

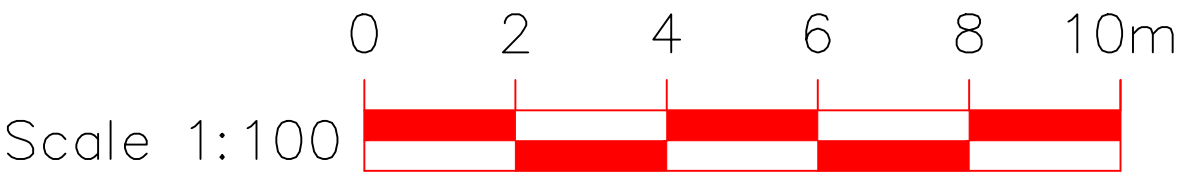

Rev C - Bin & Bicycle storage layout changed 03/02/22
Rev B - Rear extended 27/06/21
Rev A - Amendments 19/03/21

REVISIONS

All dimensions and particulars are to be checked on site before work commences and any discrepancy to be reported to Hughes Jay & Panter Ltd.

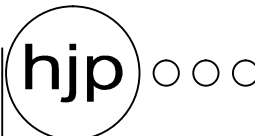

hjp

Grove House
64 Sutton Grove
Sutton, Surrey, SM1 4LP

Tel: 020 8661 2228
Fax: 020 8661 7551
mail@hjpssurveyors.com
www.hjpssurveyors.com

Operating throughout the UK
from London & West Sussex

e-mail: mail@hjpssurveyors.com website: www.hjpssurveyors.com

Project

Redevelopment

53 High Street

Bognor Regis

PO21 1RX

Drawing

Proposed Second Floor and Roof Plans

Job Number	Drawing Number : Revision
5267	05: C

Drawn WP	Computer Reference
Date Feb 2022	Scale 1:100@A3

Client

Reynolds