
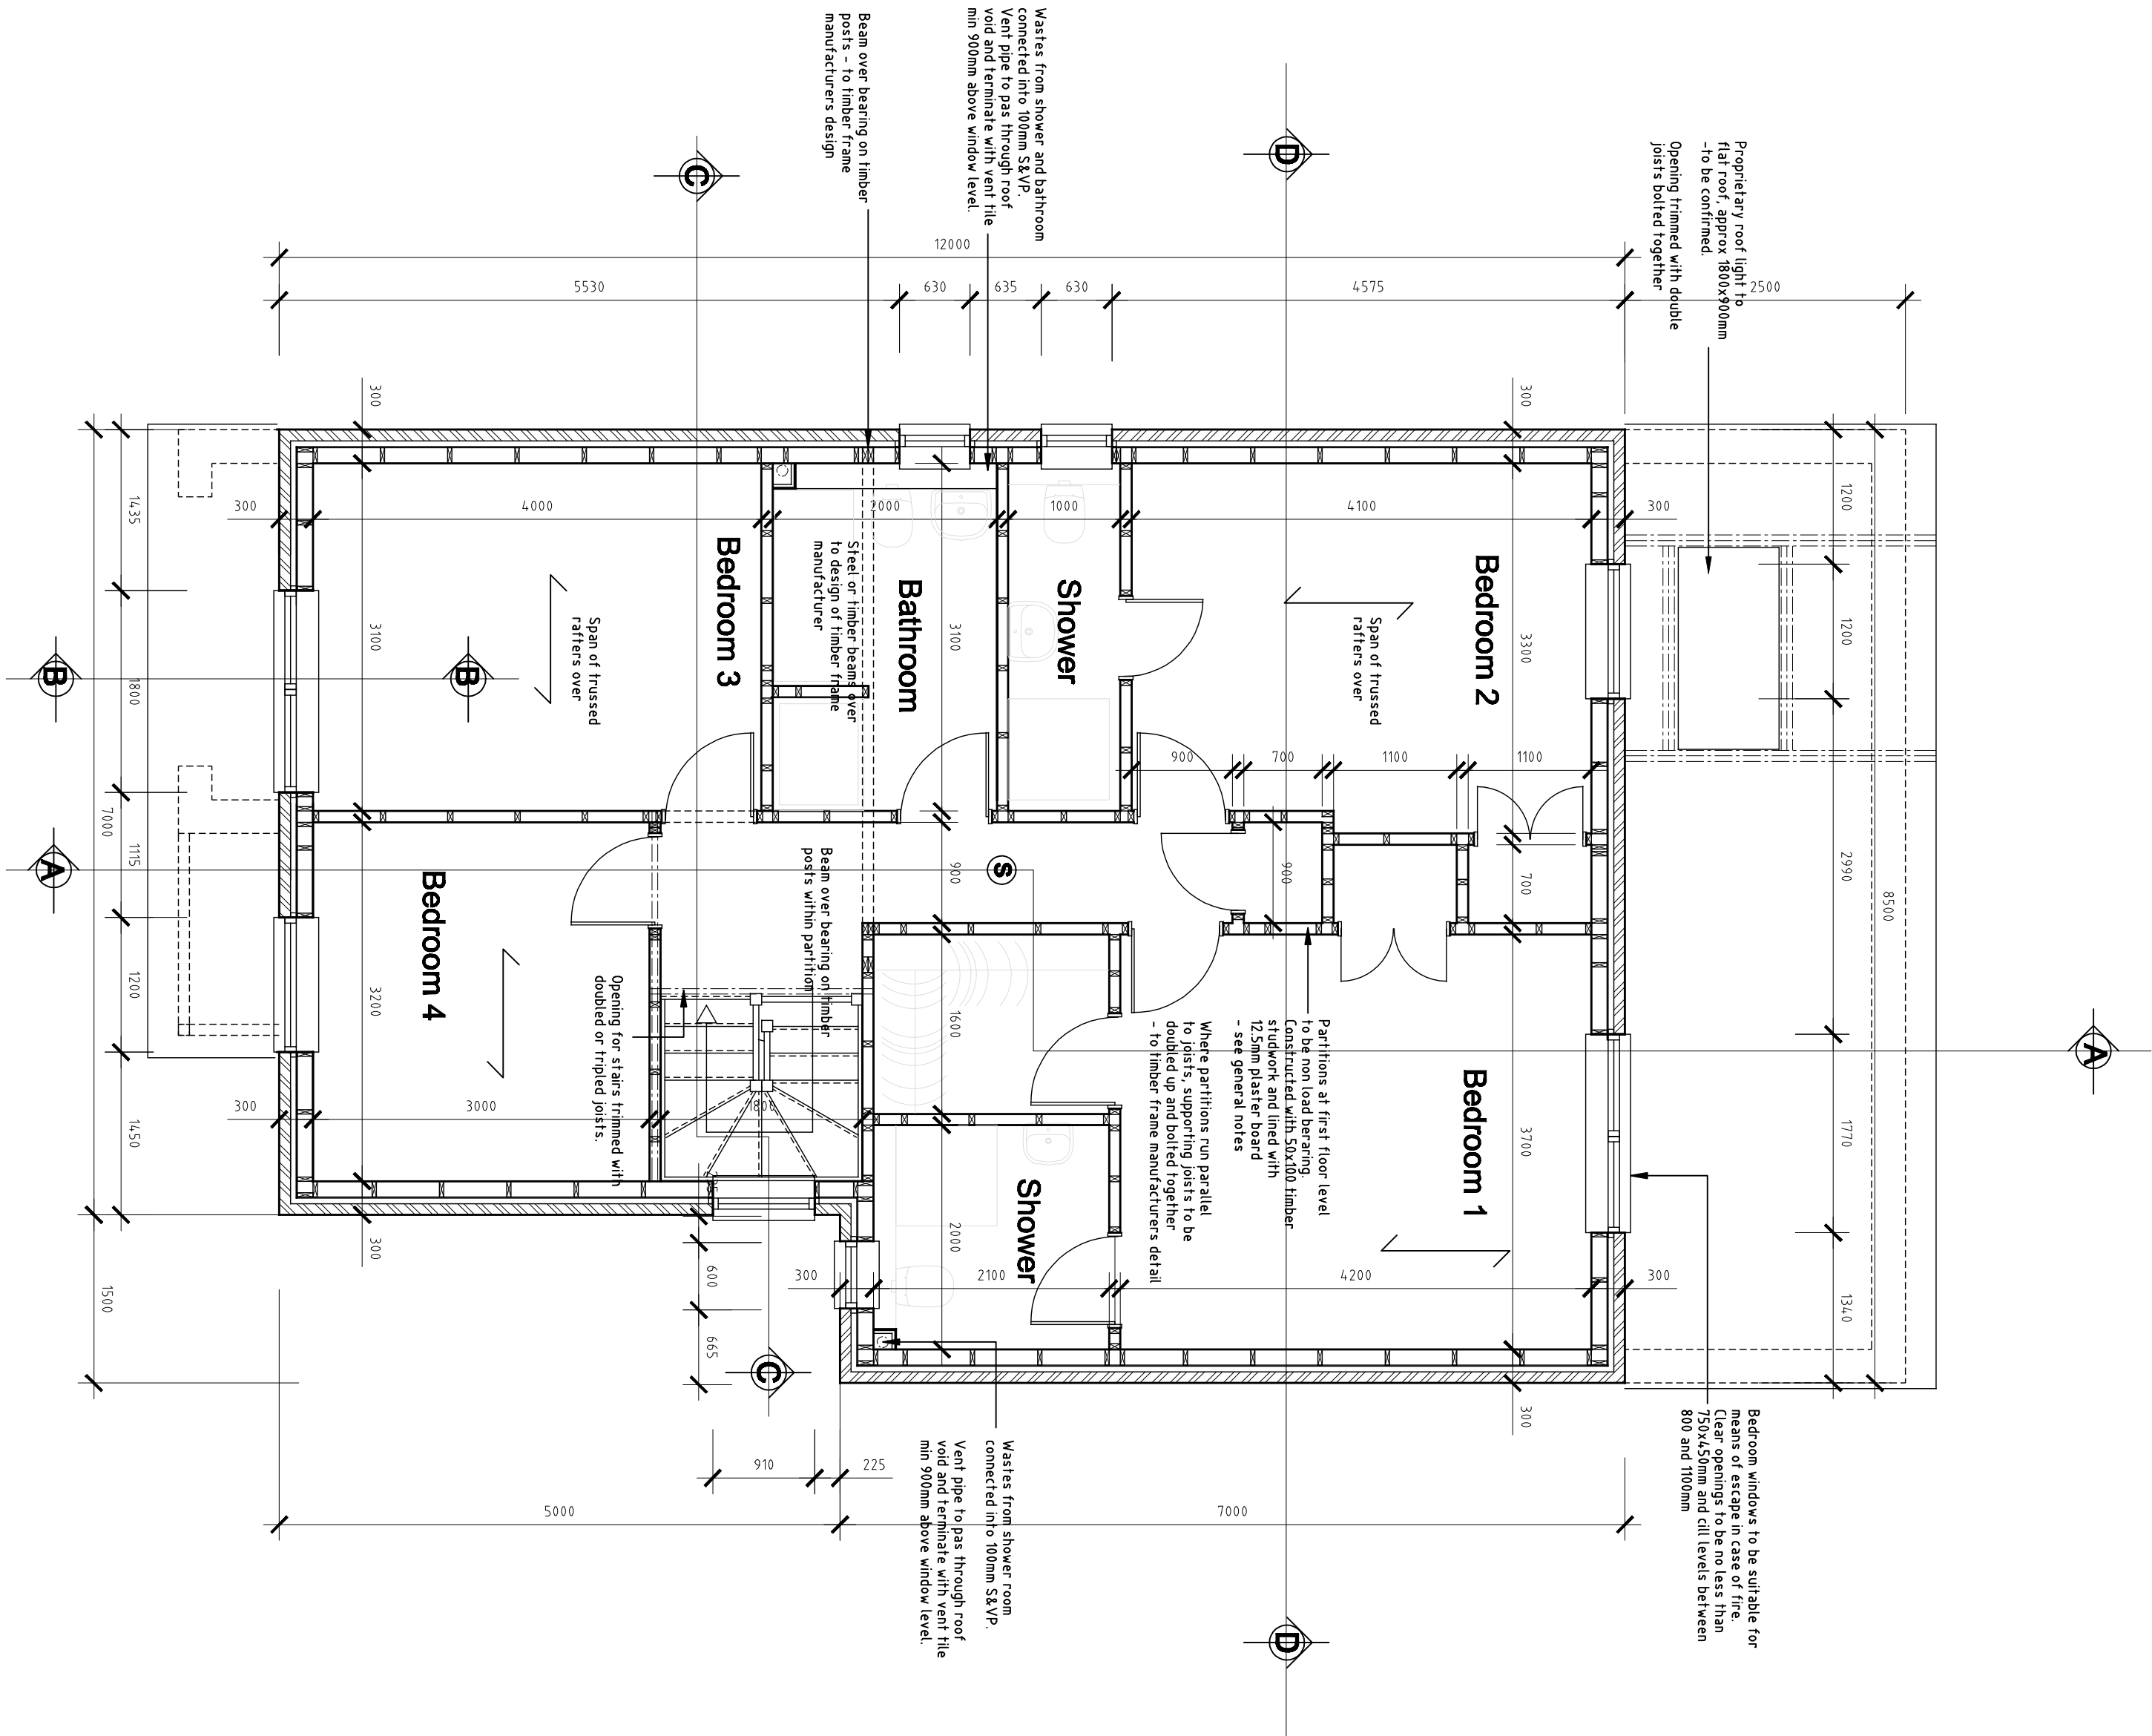


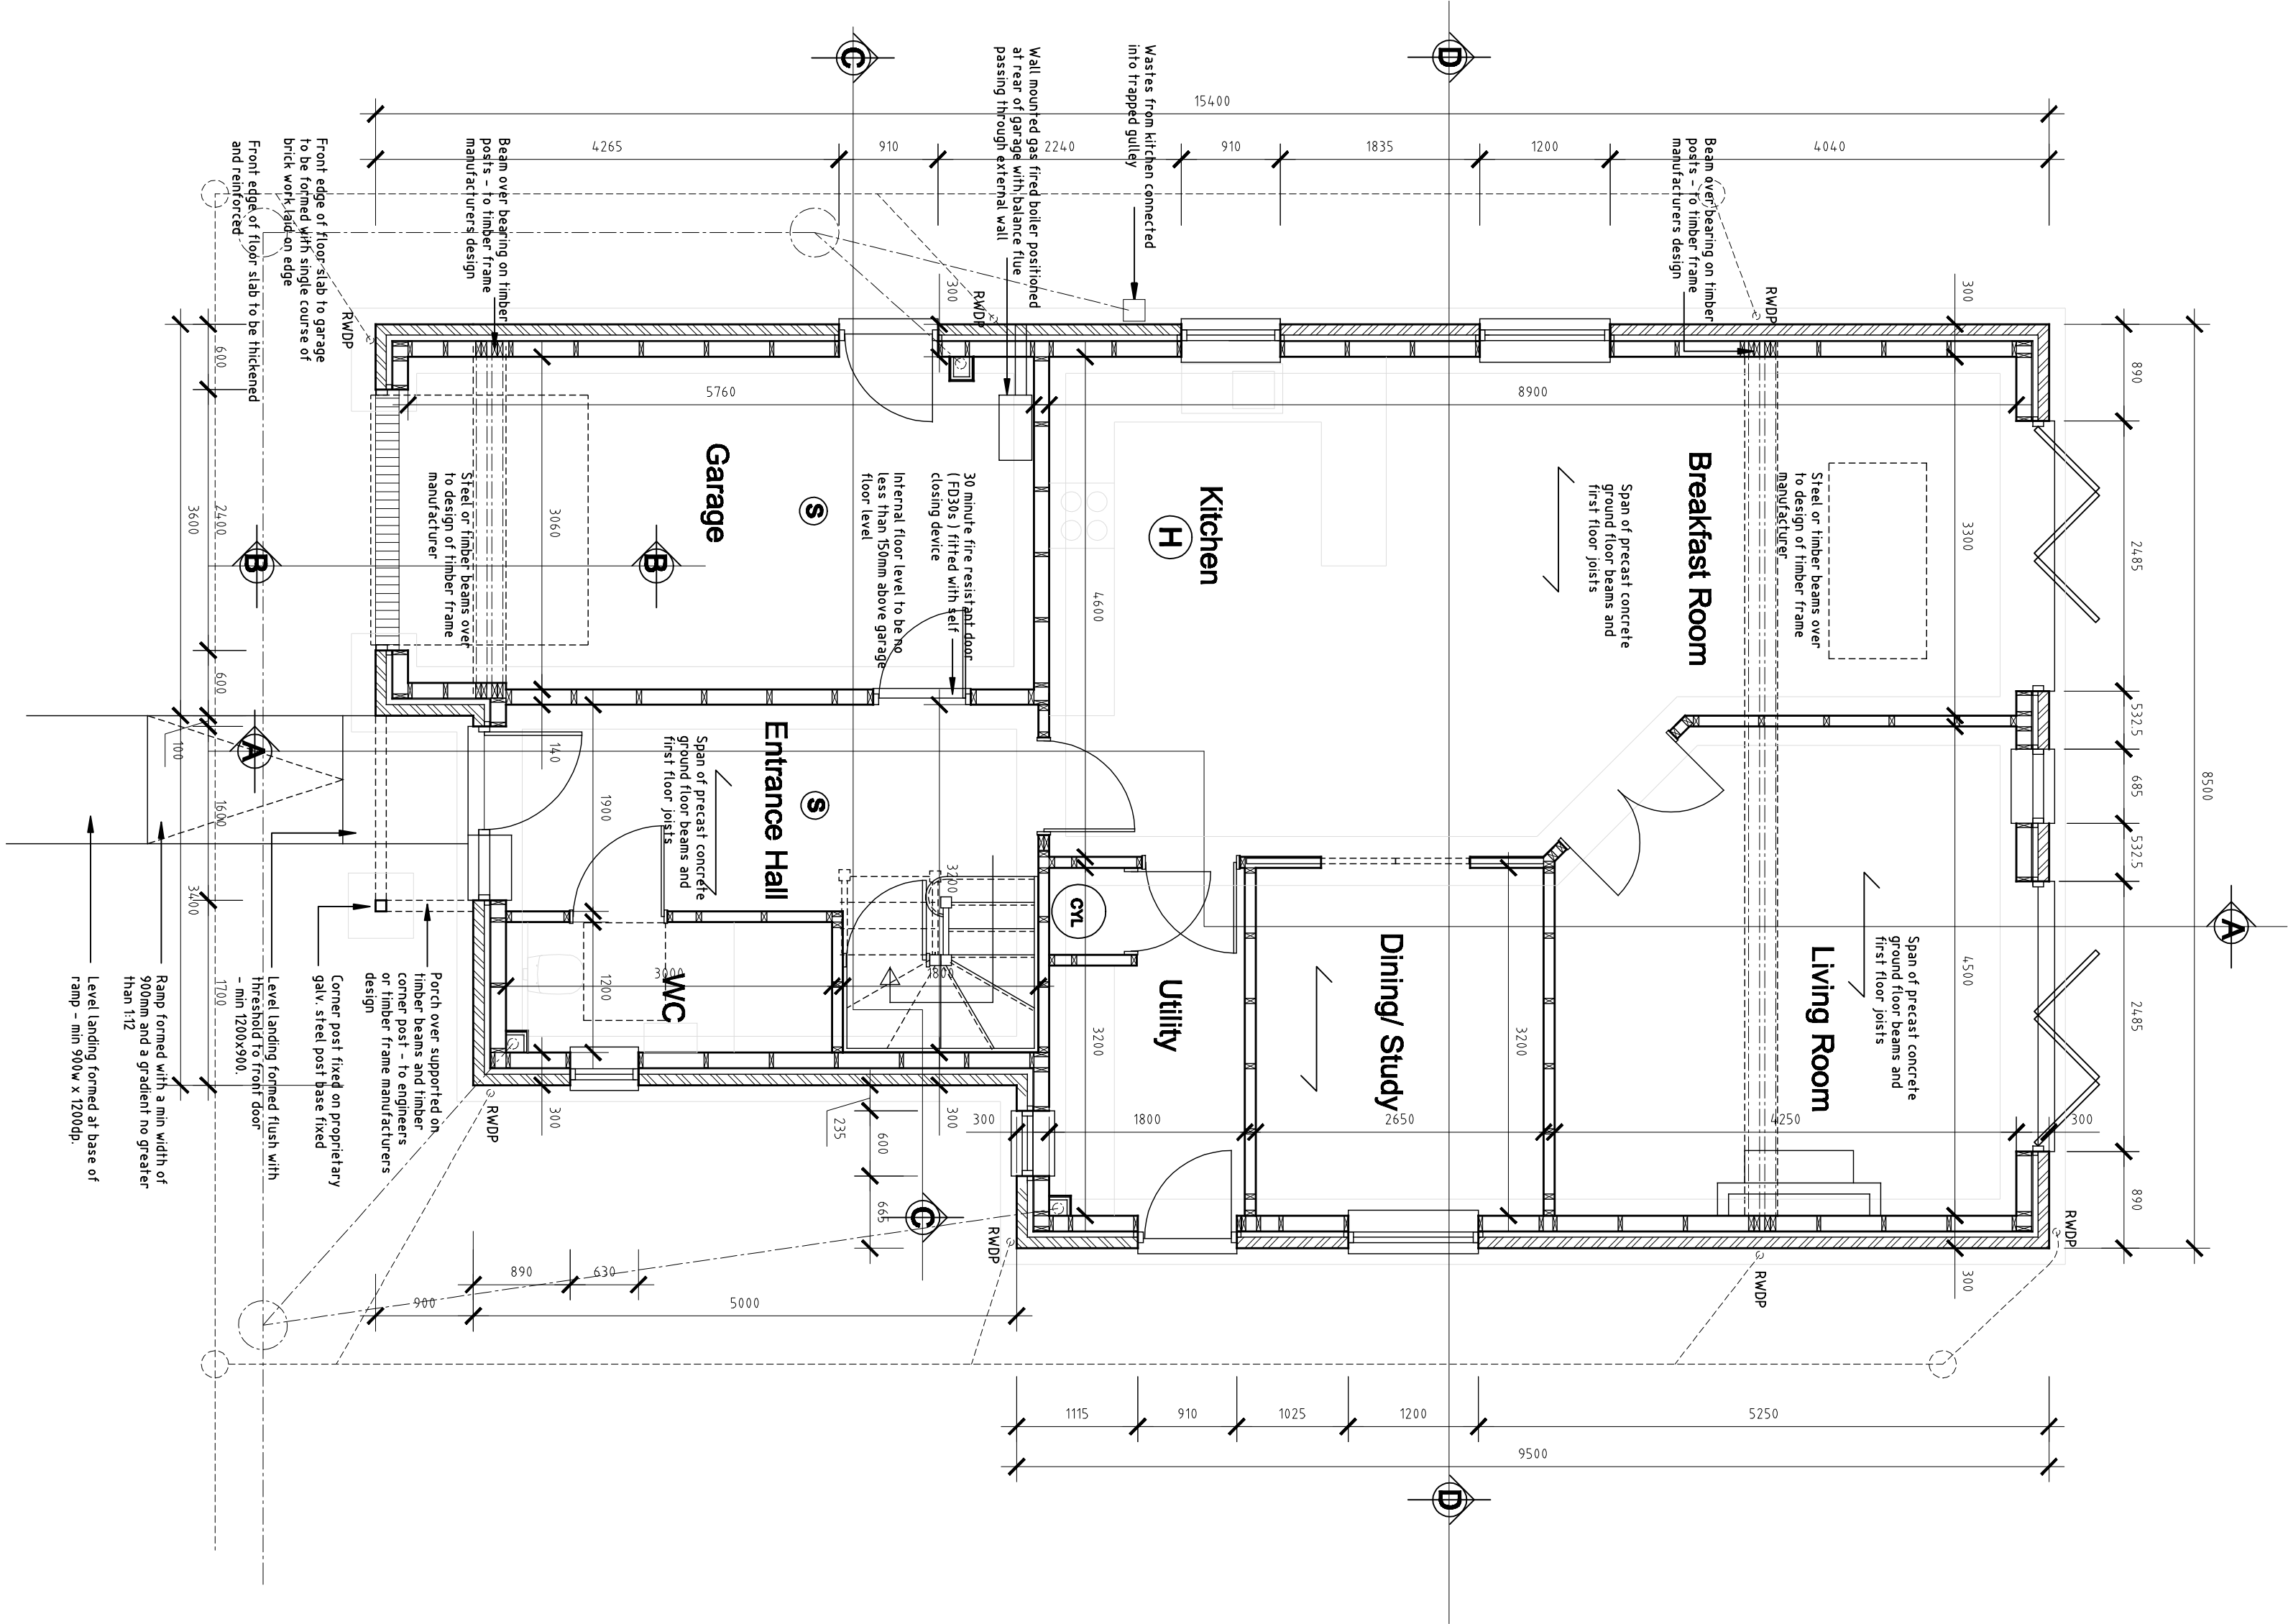

Ground Floor

First Floor

Rev C: Better shown in garage Drawing published as plot 3
Rev B: Window to bedroom 3 amended - to match elevation
Rev A: Amendments to internal layout, additional notation added

Oct 2014
Aug 2014
July 2014

PROJECT

Residential Development at
Sylvan Way, Bognor Regis

SUBJECT

Plot 3 - Floor Plans
Plot 2 as plot 3 but handed

Garry Mount MCIAT
Chartered Architectural Technologist
4A Elm Grove South
Barnham
West Sussex
PO22 0EL
Tel: 01243 850614
email: garmount@gmail.com

SCALE	DATE	DRAWING No	Rev
1:50	Mar 2013	2012 / 15 / 10	6
DRAWN	CHECKED		