




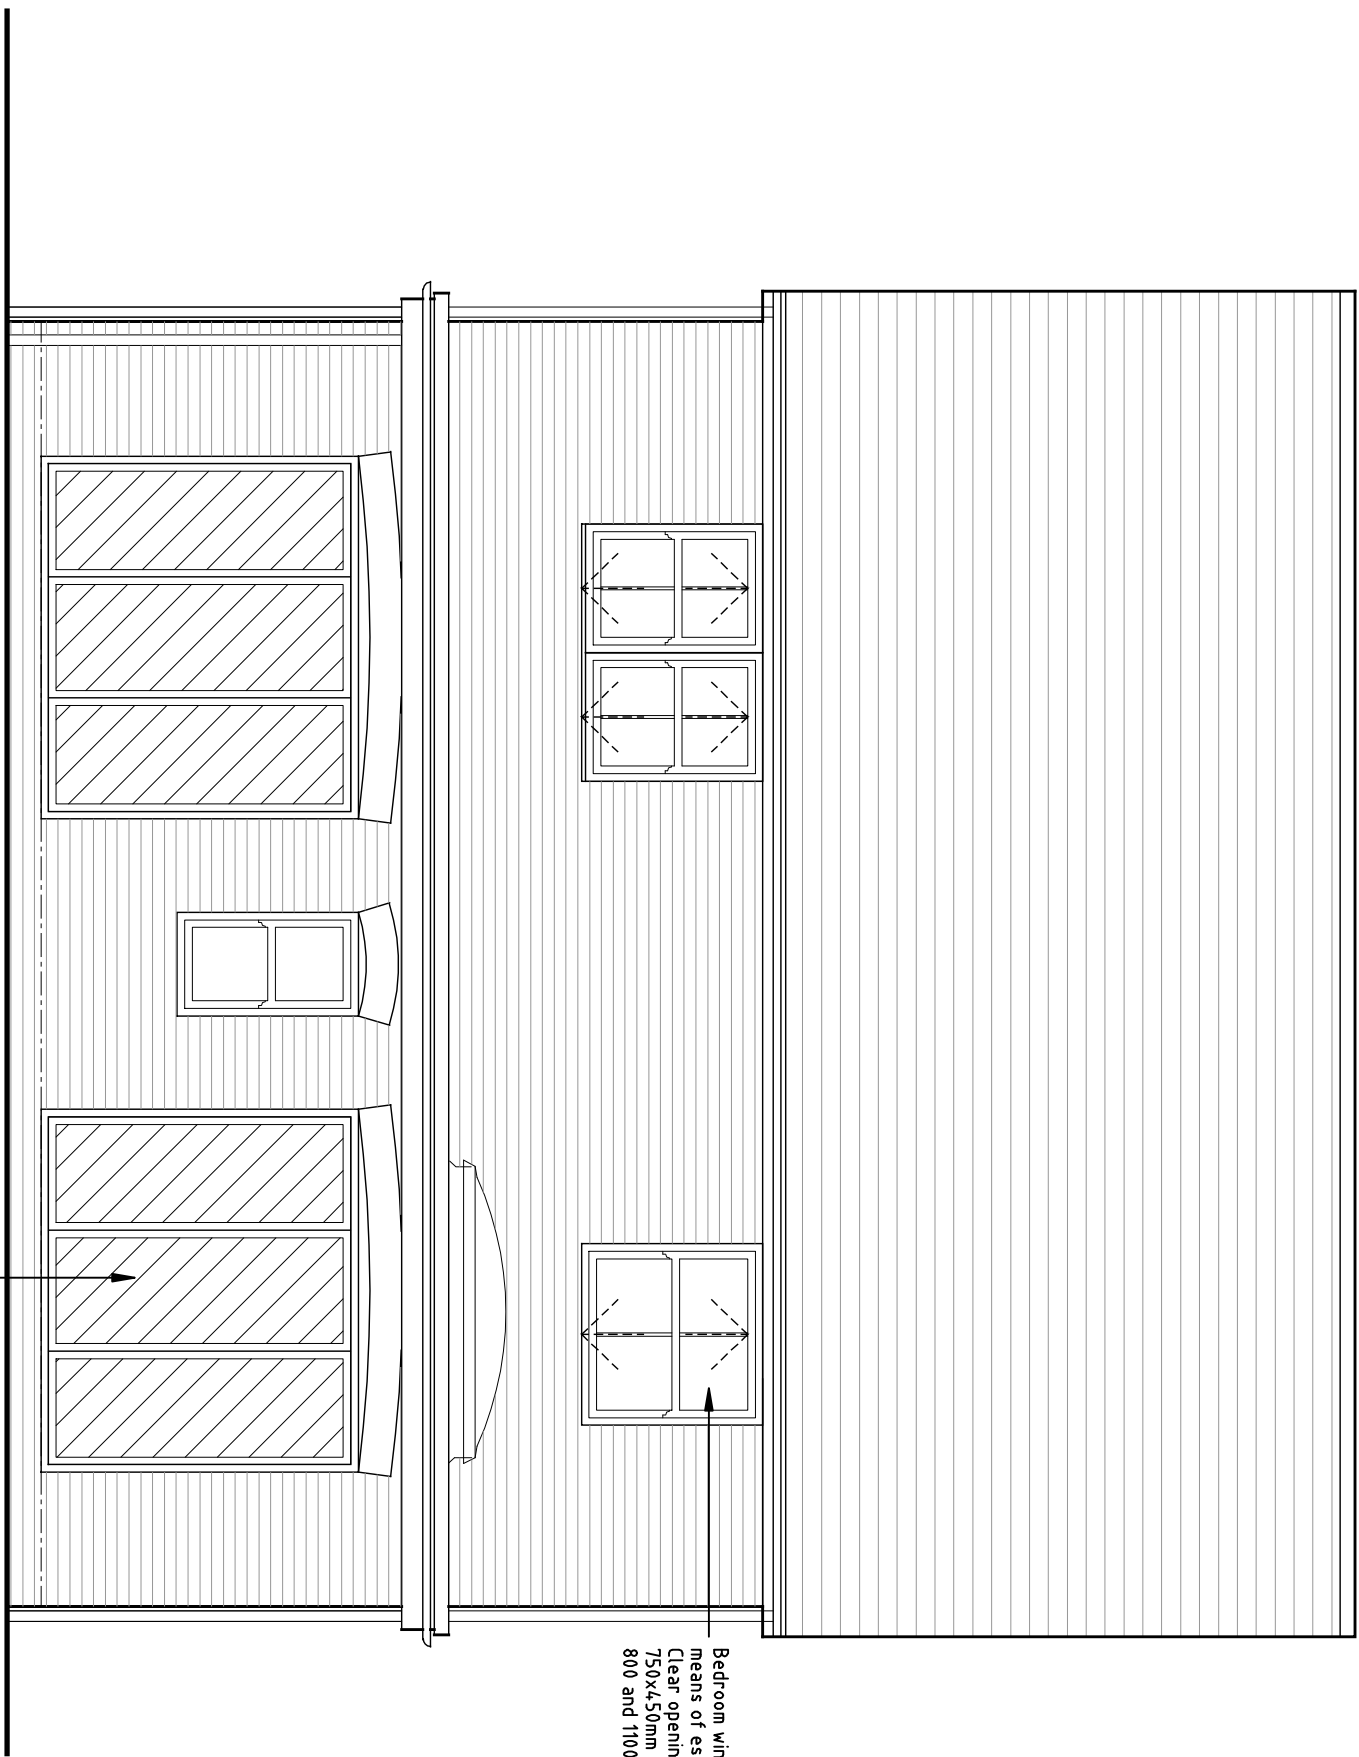


South Elevation

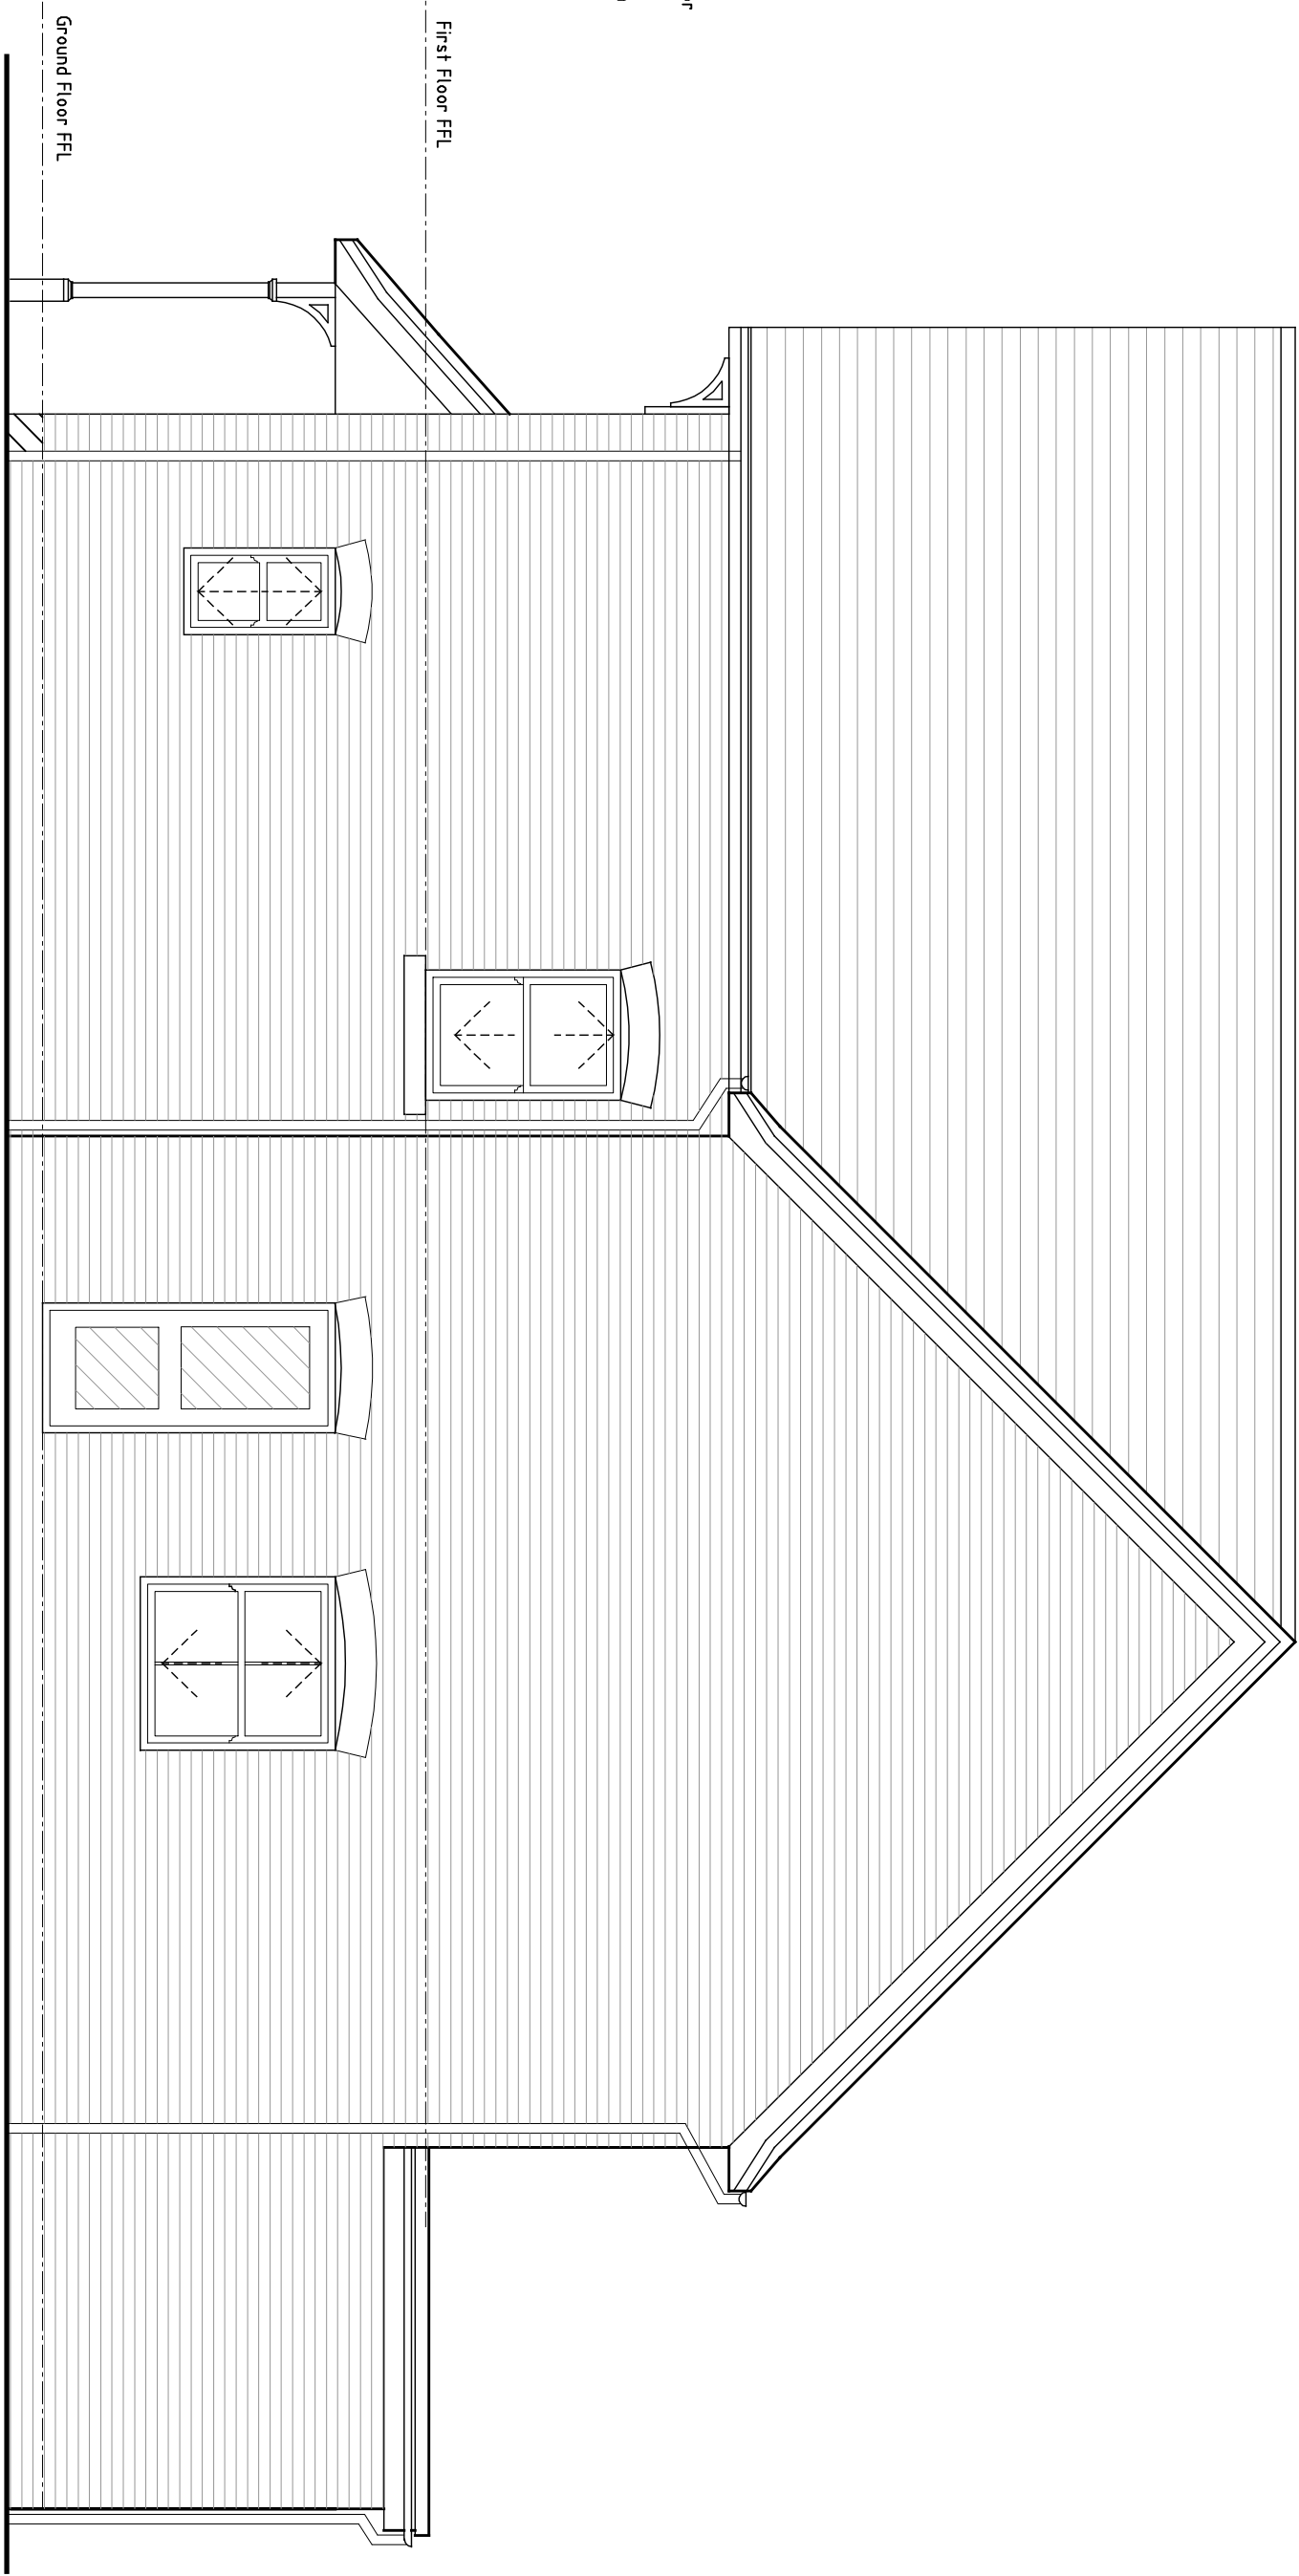

West Elevation

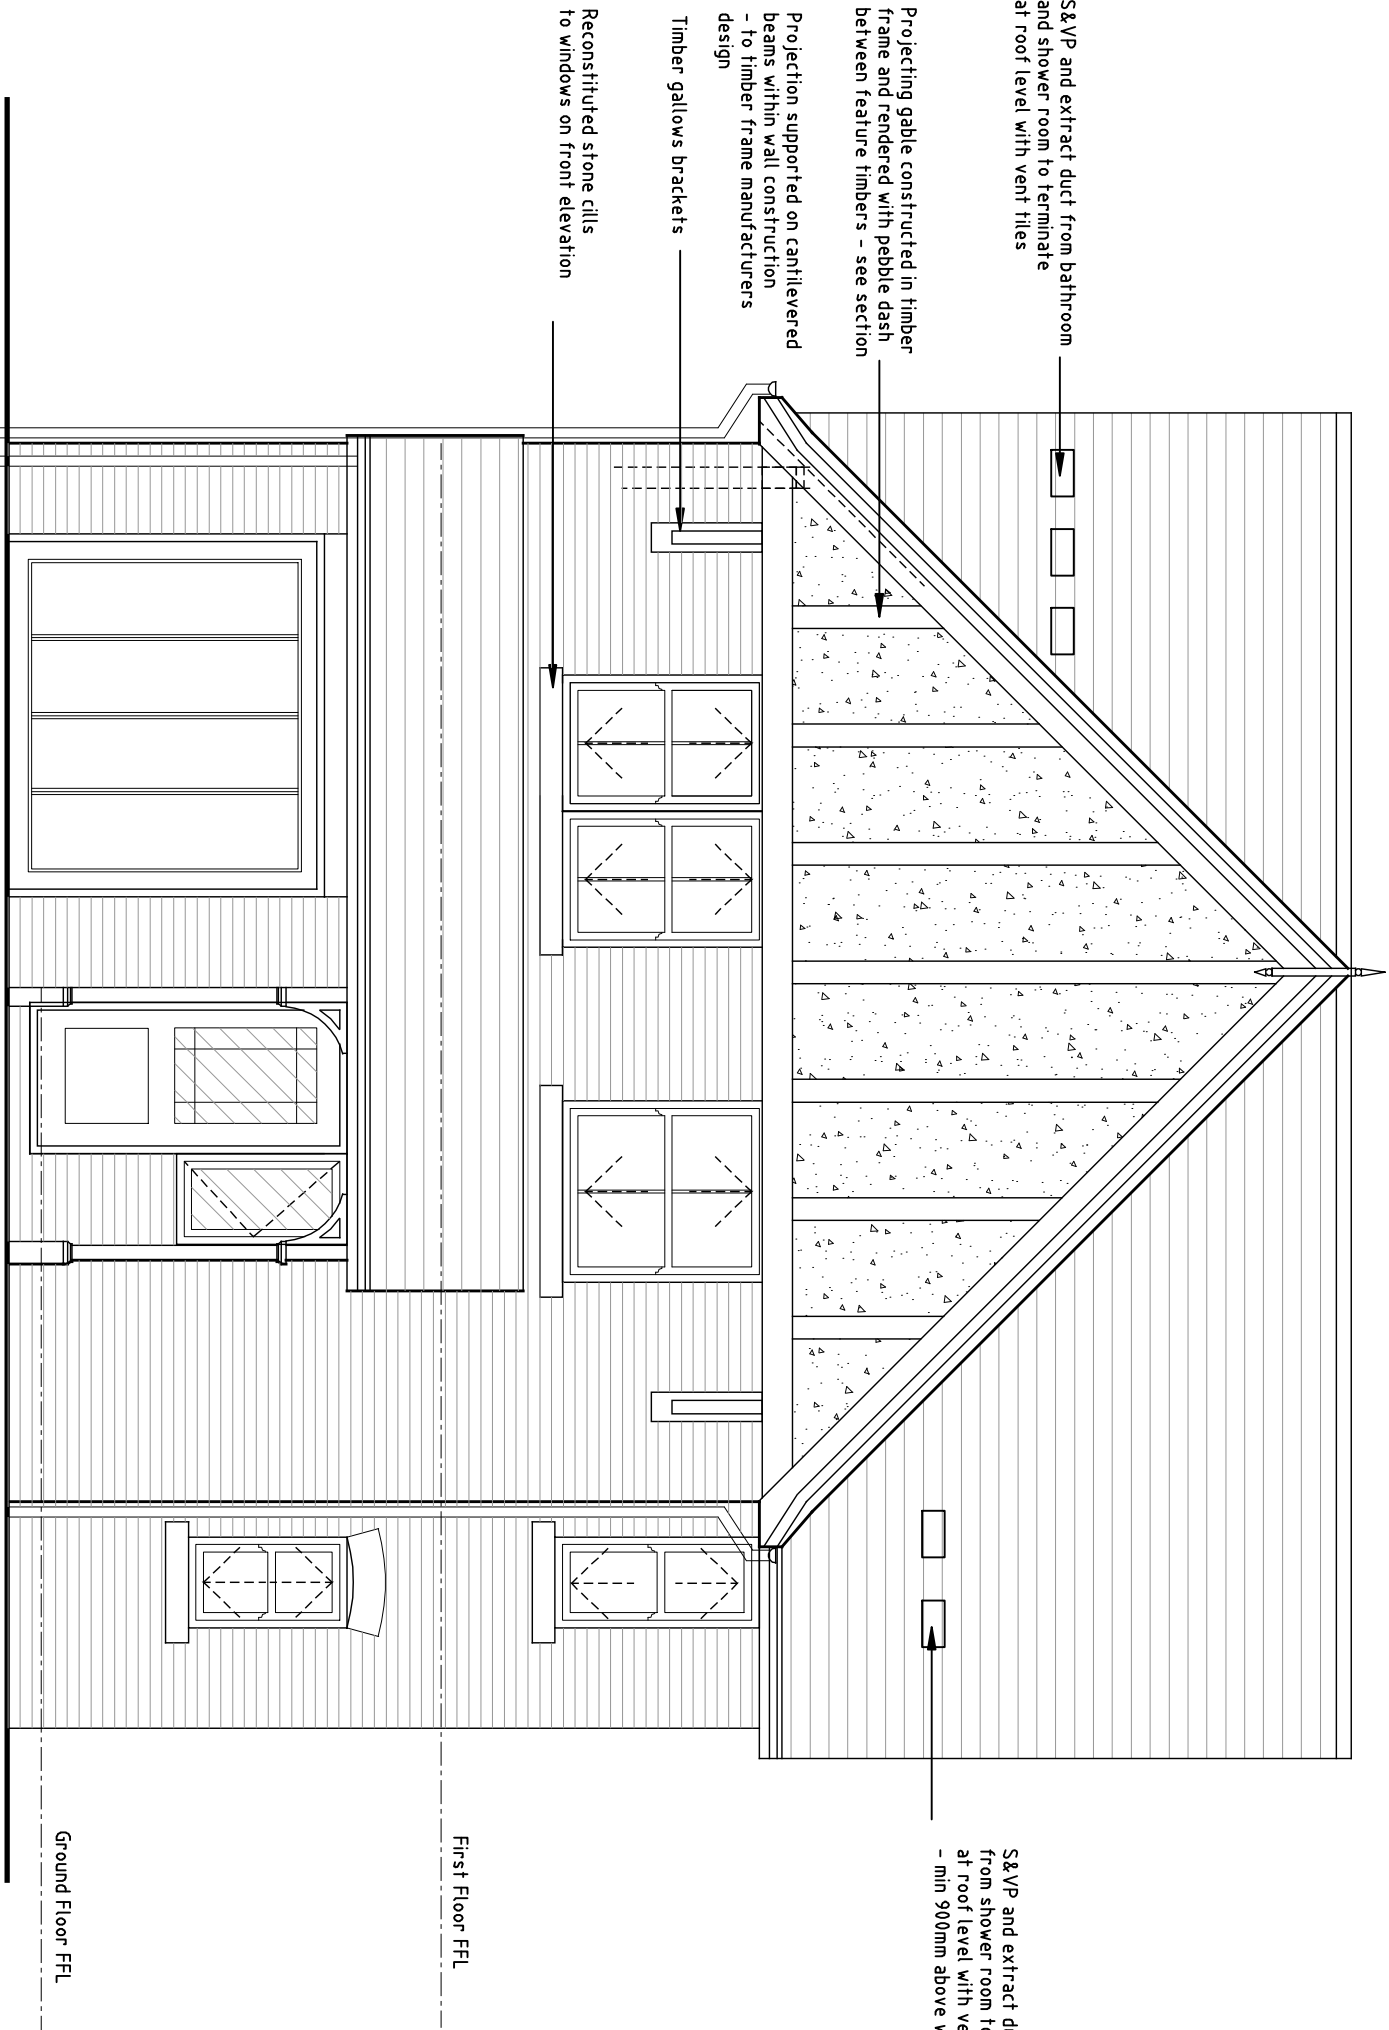

North Elevation (front)

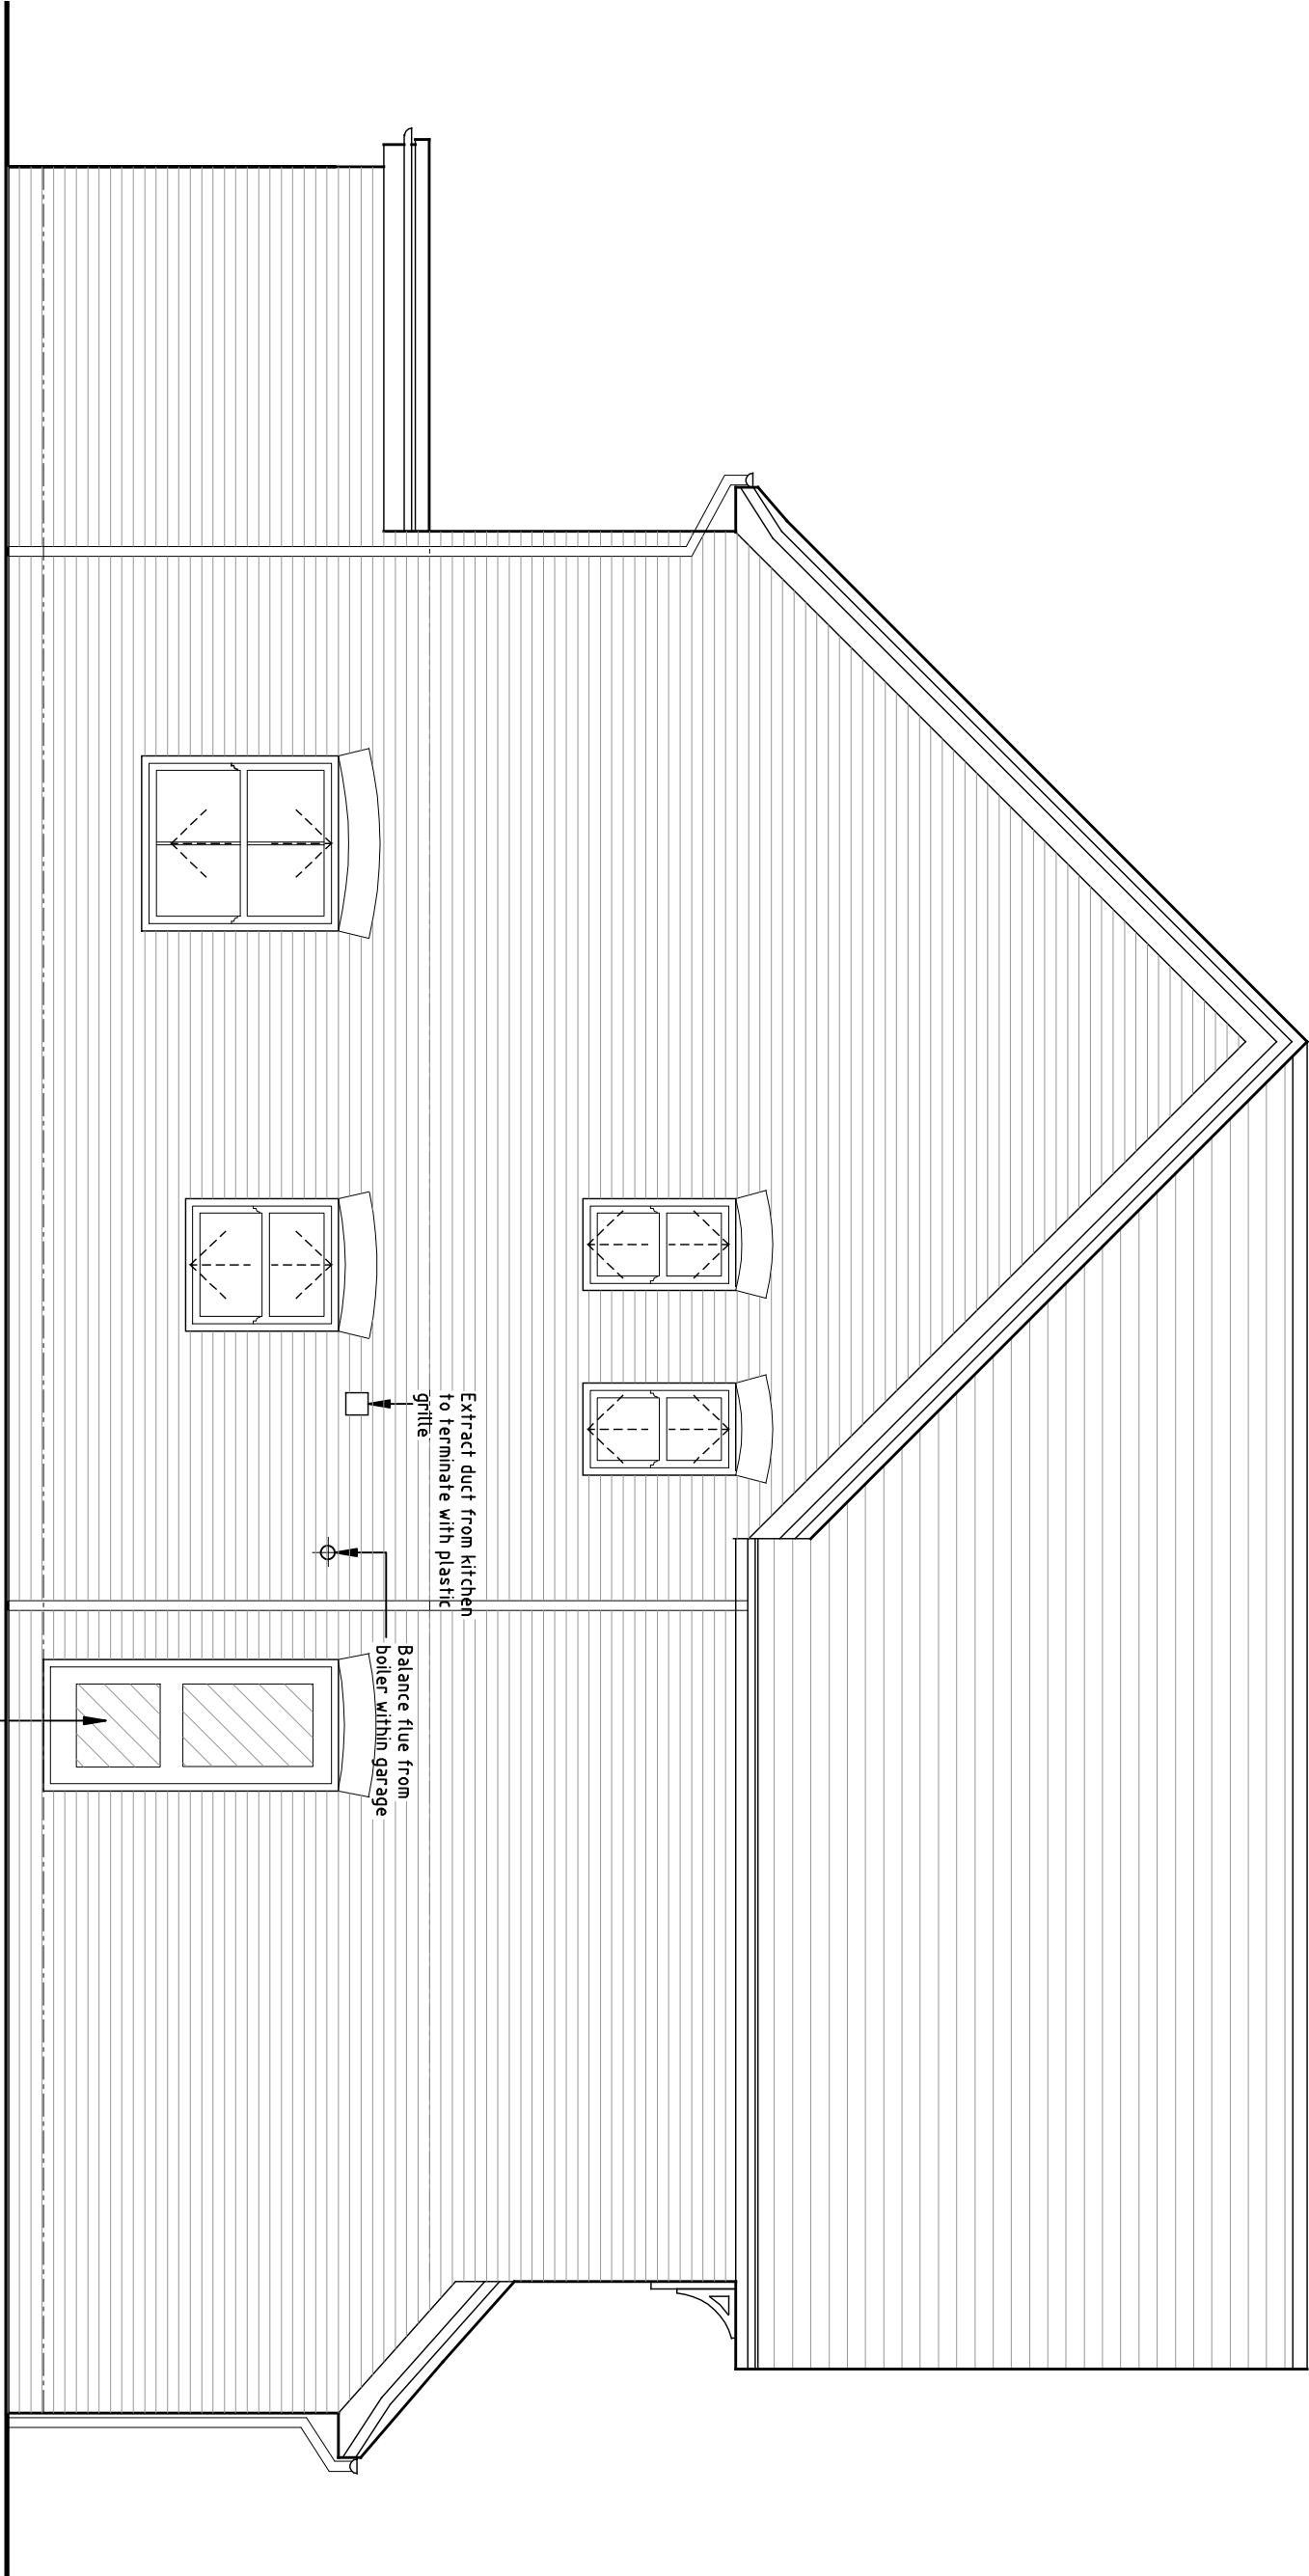

East Elevation

Rev B Drawing as detailed as plot 3
Rev A Laser to roof to rear changes to flat roof and roof windows amended

04/2014
July 2014

REVISION

Garry Mount MCIAT
Chartered Architectural Technologist

4A Elm Grove South
Barnham
West Sussex
PO22 0EL

Tel: 01243 850614
email: garrymount@gmail.com

PROJECT		Residential Development at Sylvan Way, Bognor Regis	
SUBJECT		Plot 3 - Elevations Plot 2 as plot 3 but handed	
SCALE 1:50 DRAWN	DATE Mar 2013 CHECKED	DRAWING No 2012 / 15 / 12 Rev B	