



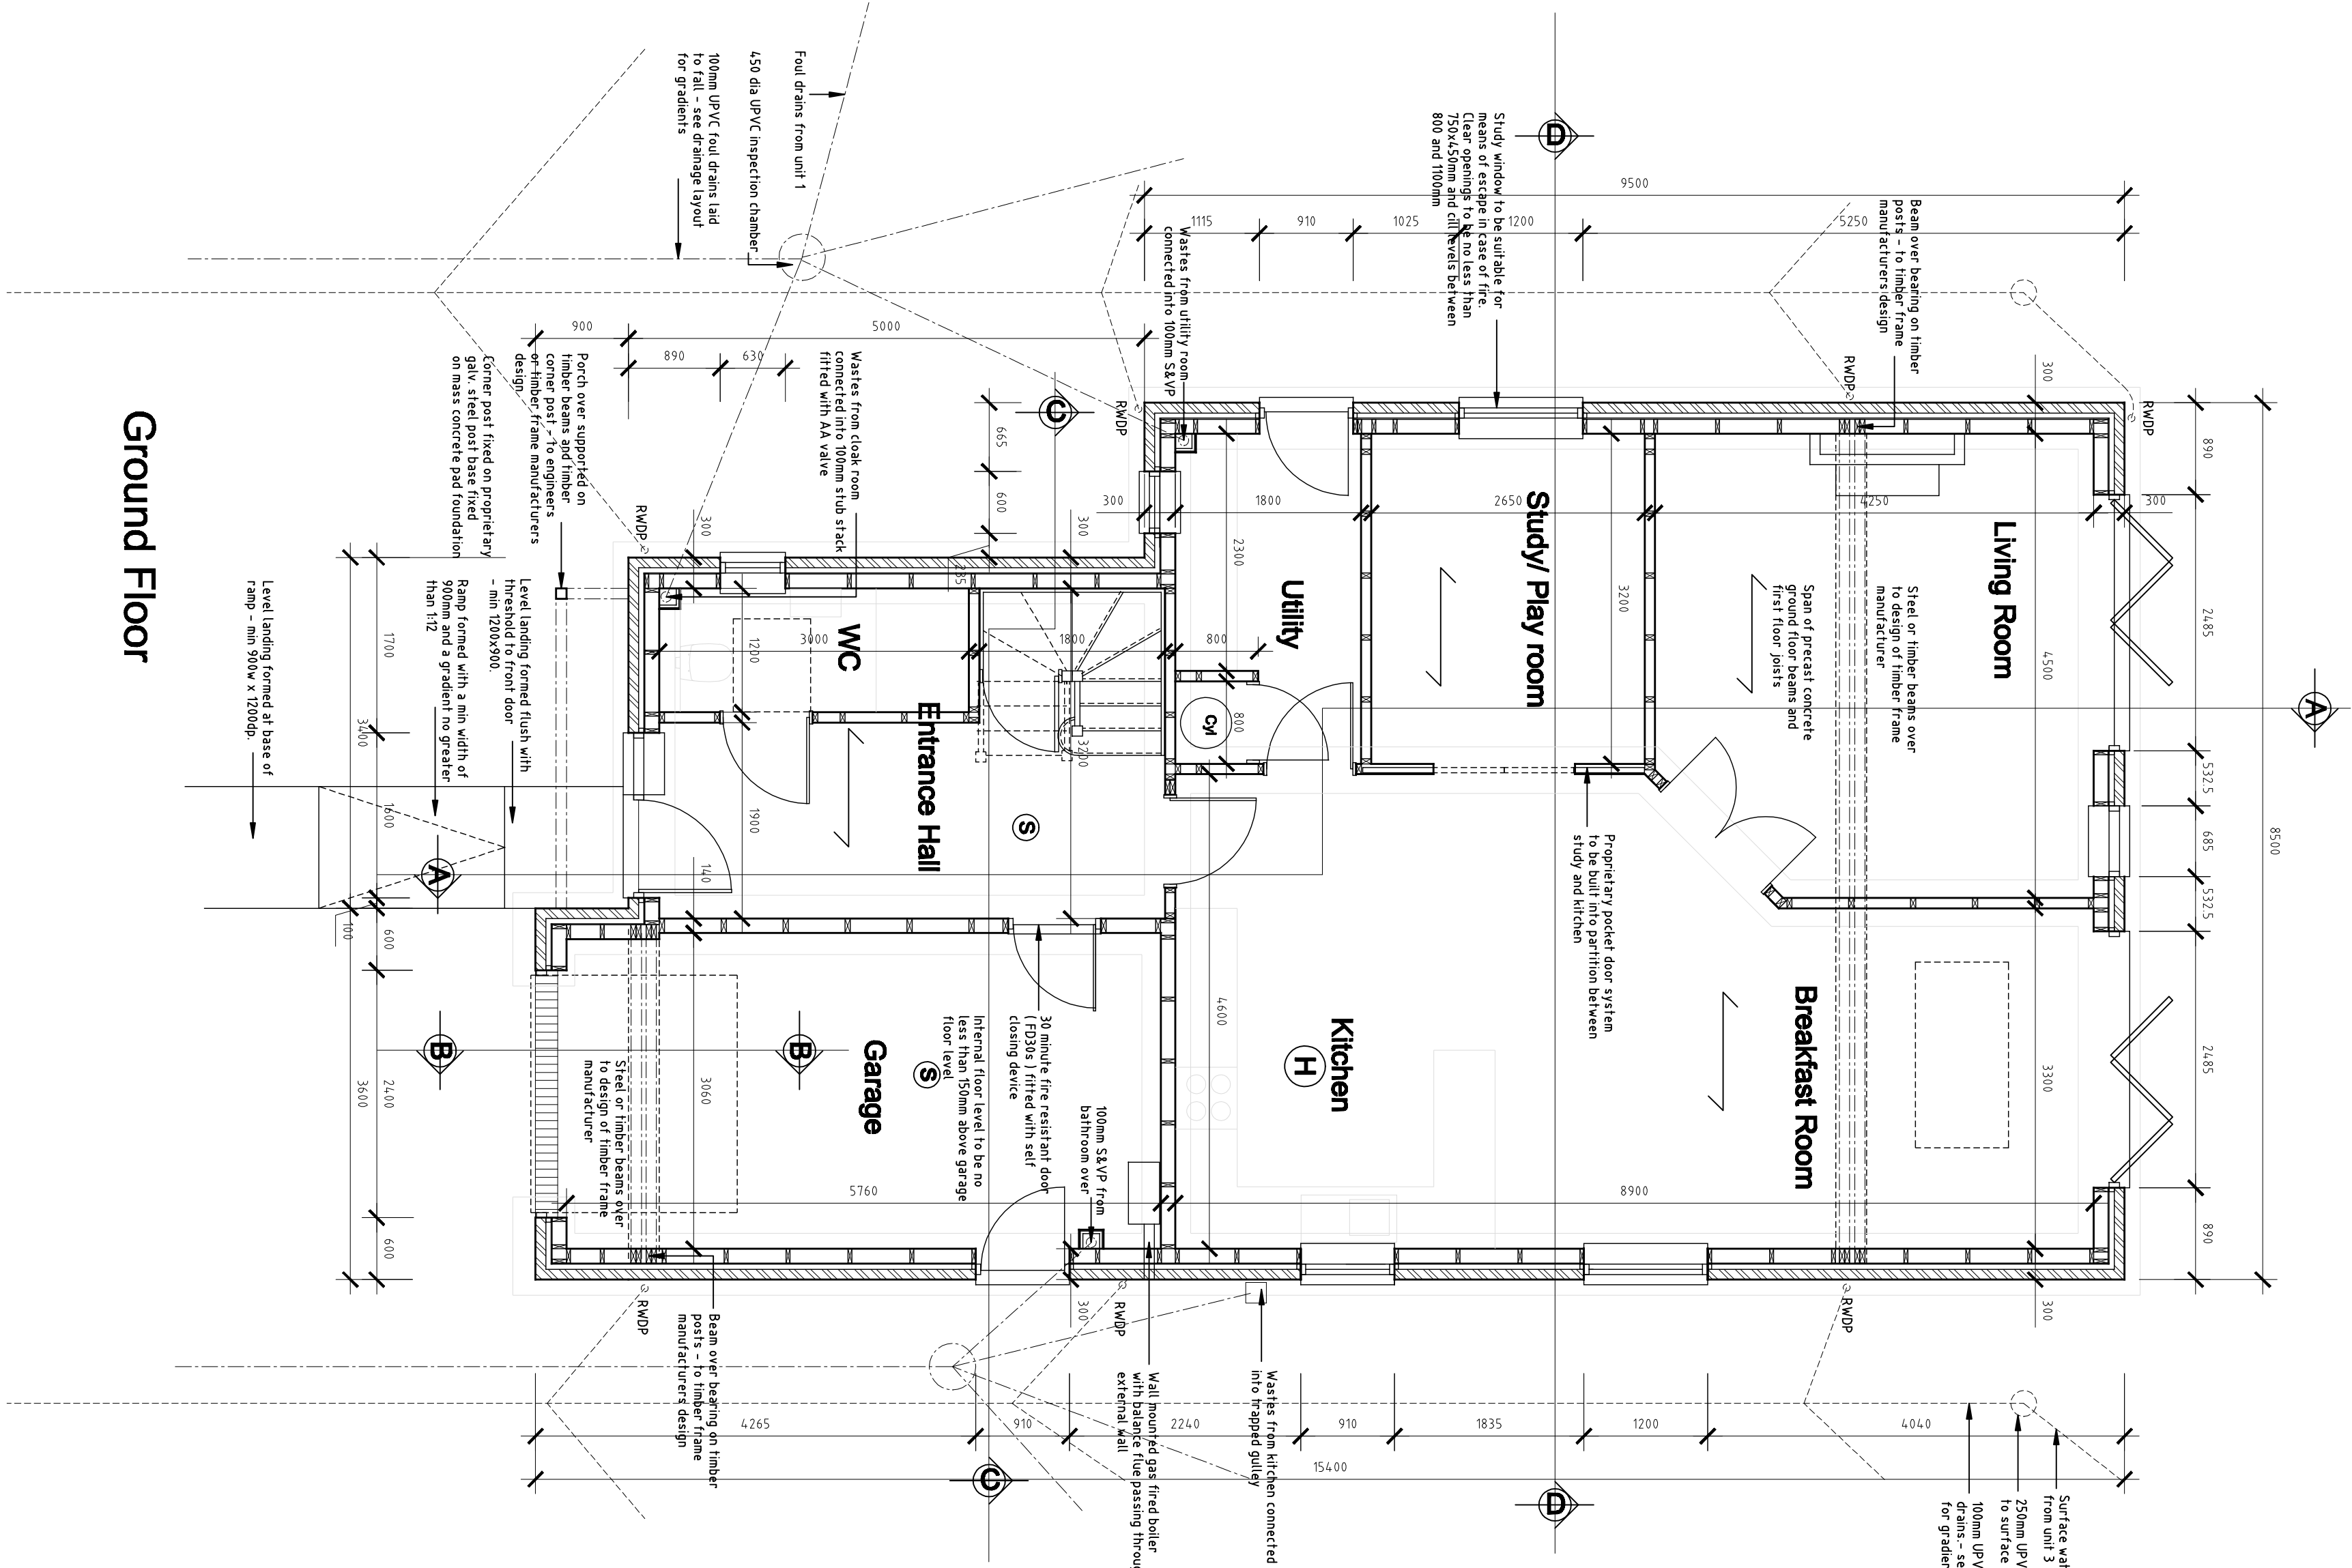

Ground Floor

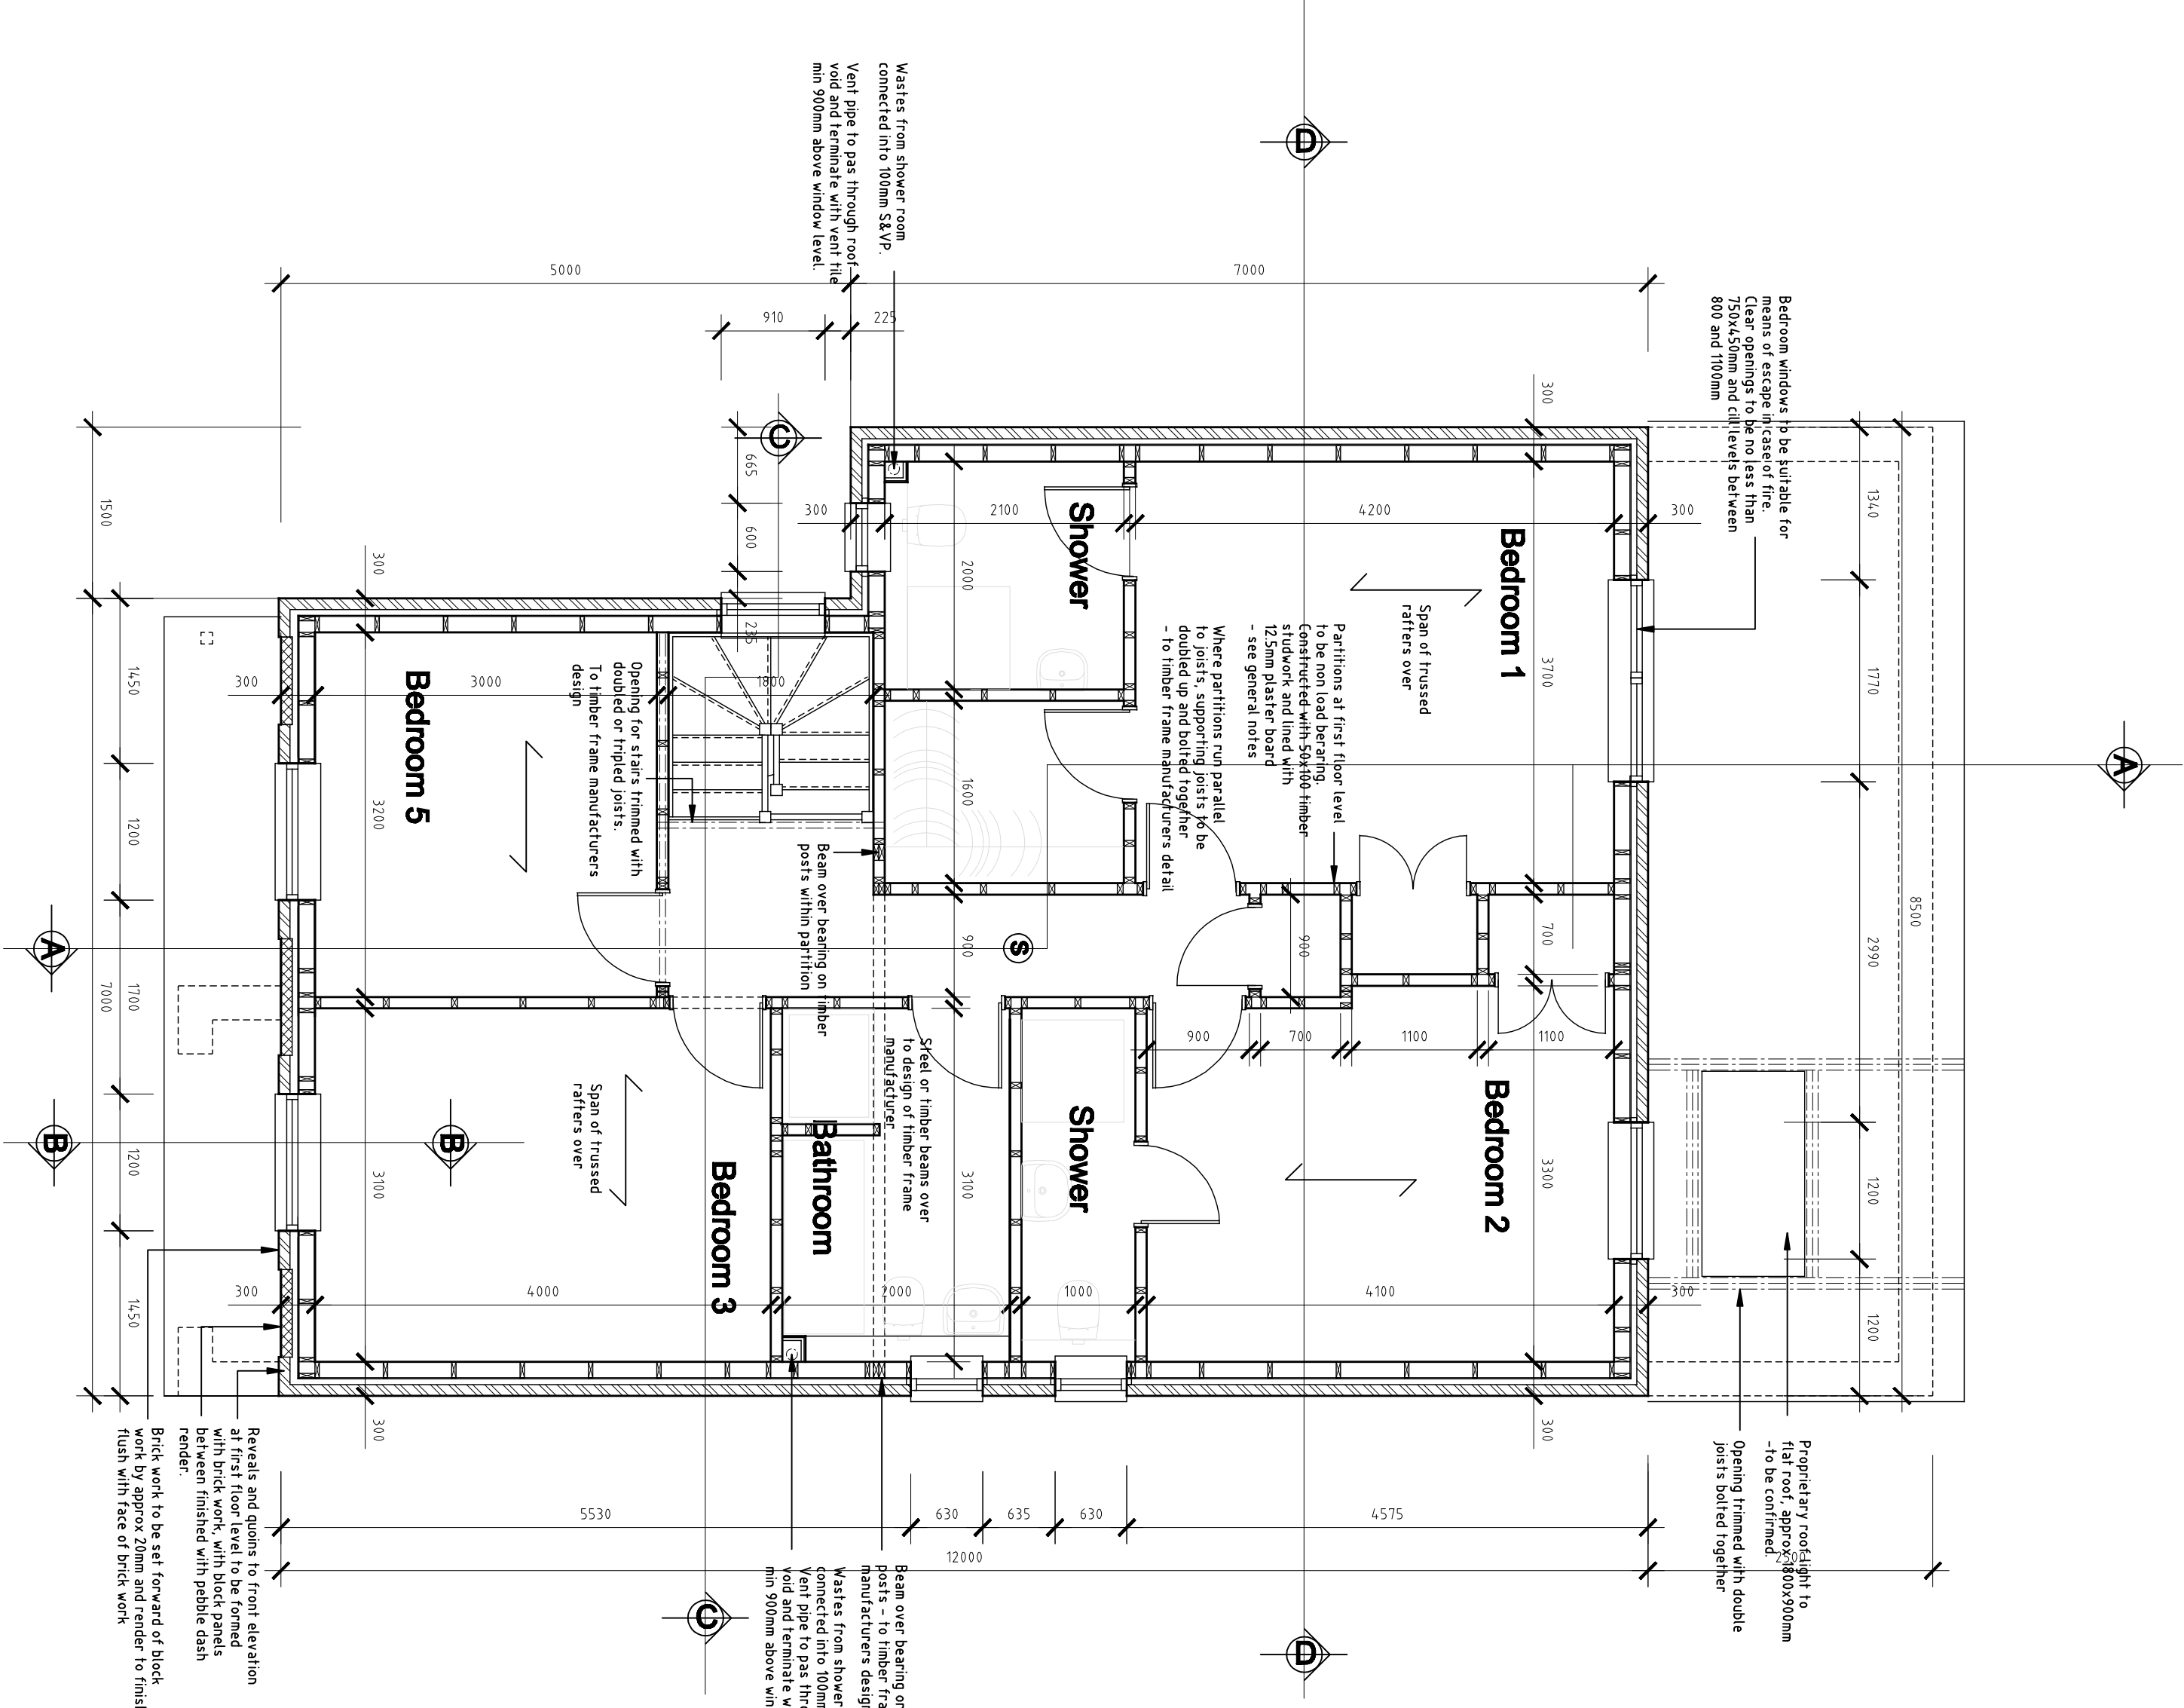

First Floor

Garry Mount MCIAT
Chartered Architectural Technologist

4A Elm Grove South
Barham
West Sussex
PO22 0EL

Tel: 01243 850614
email: garrymount@gmail.com

PROJECT			Residential Development at Sylvan Way, Bognor Regis	
SUBJECT			Plot 4 - Floor Plans Plot 1 as plot 4 but handed	
SCALE	DATE	DRAWING No	2012 / 15 / 13	
1:50	Mar 2013			
DRAWN	CHECKED			

Rev C: Boiler room in garage Drawing published as plot 4
Rev B: Ground floor layout amended, layout of cupboards to bedroom 1 & 2 amended
Rev A: Bathroom layout and drainage layout amended

Oct 2014
July 2014
March 2013