






South Elevation

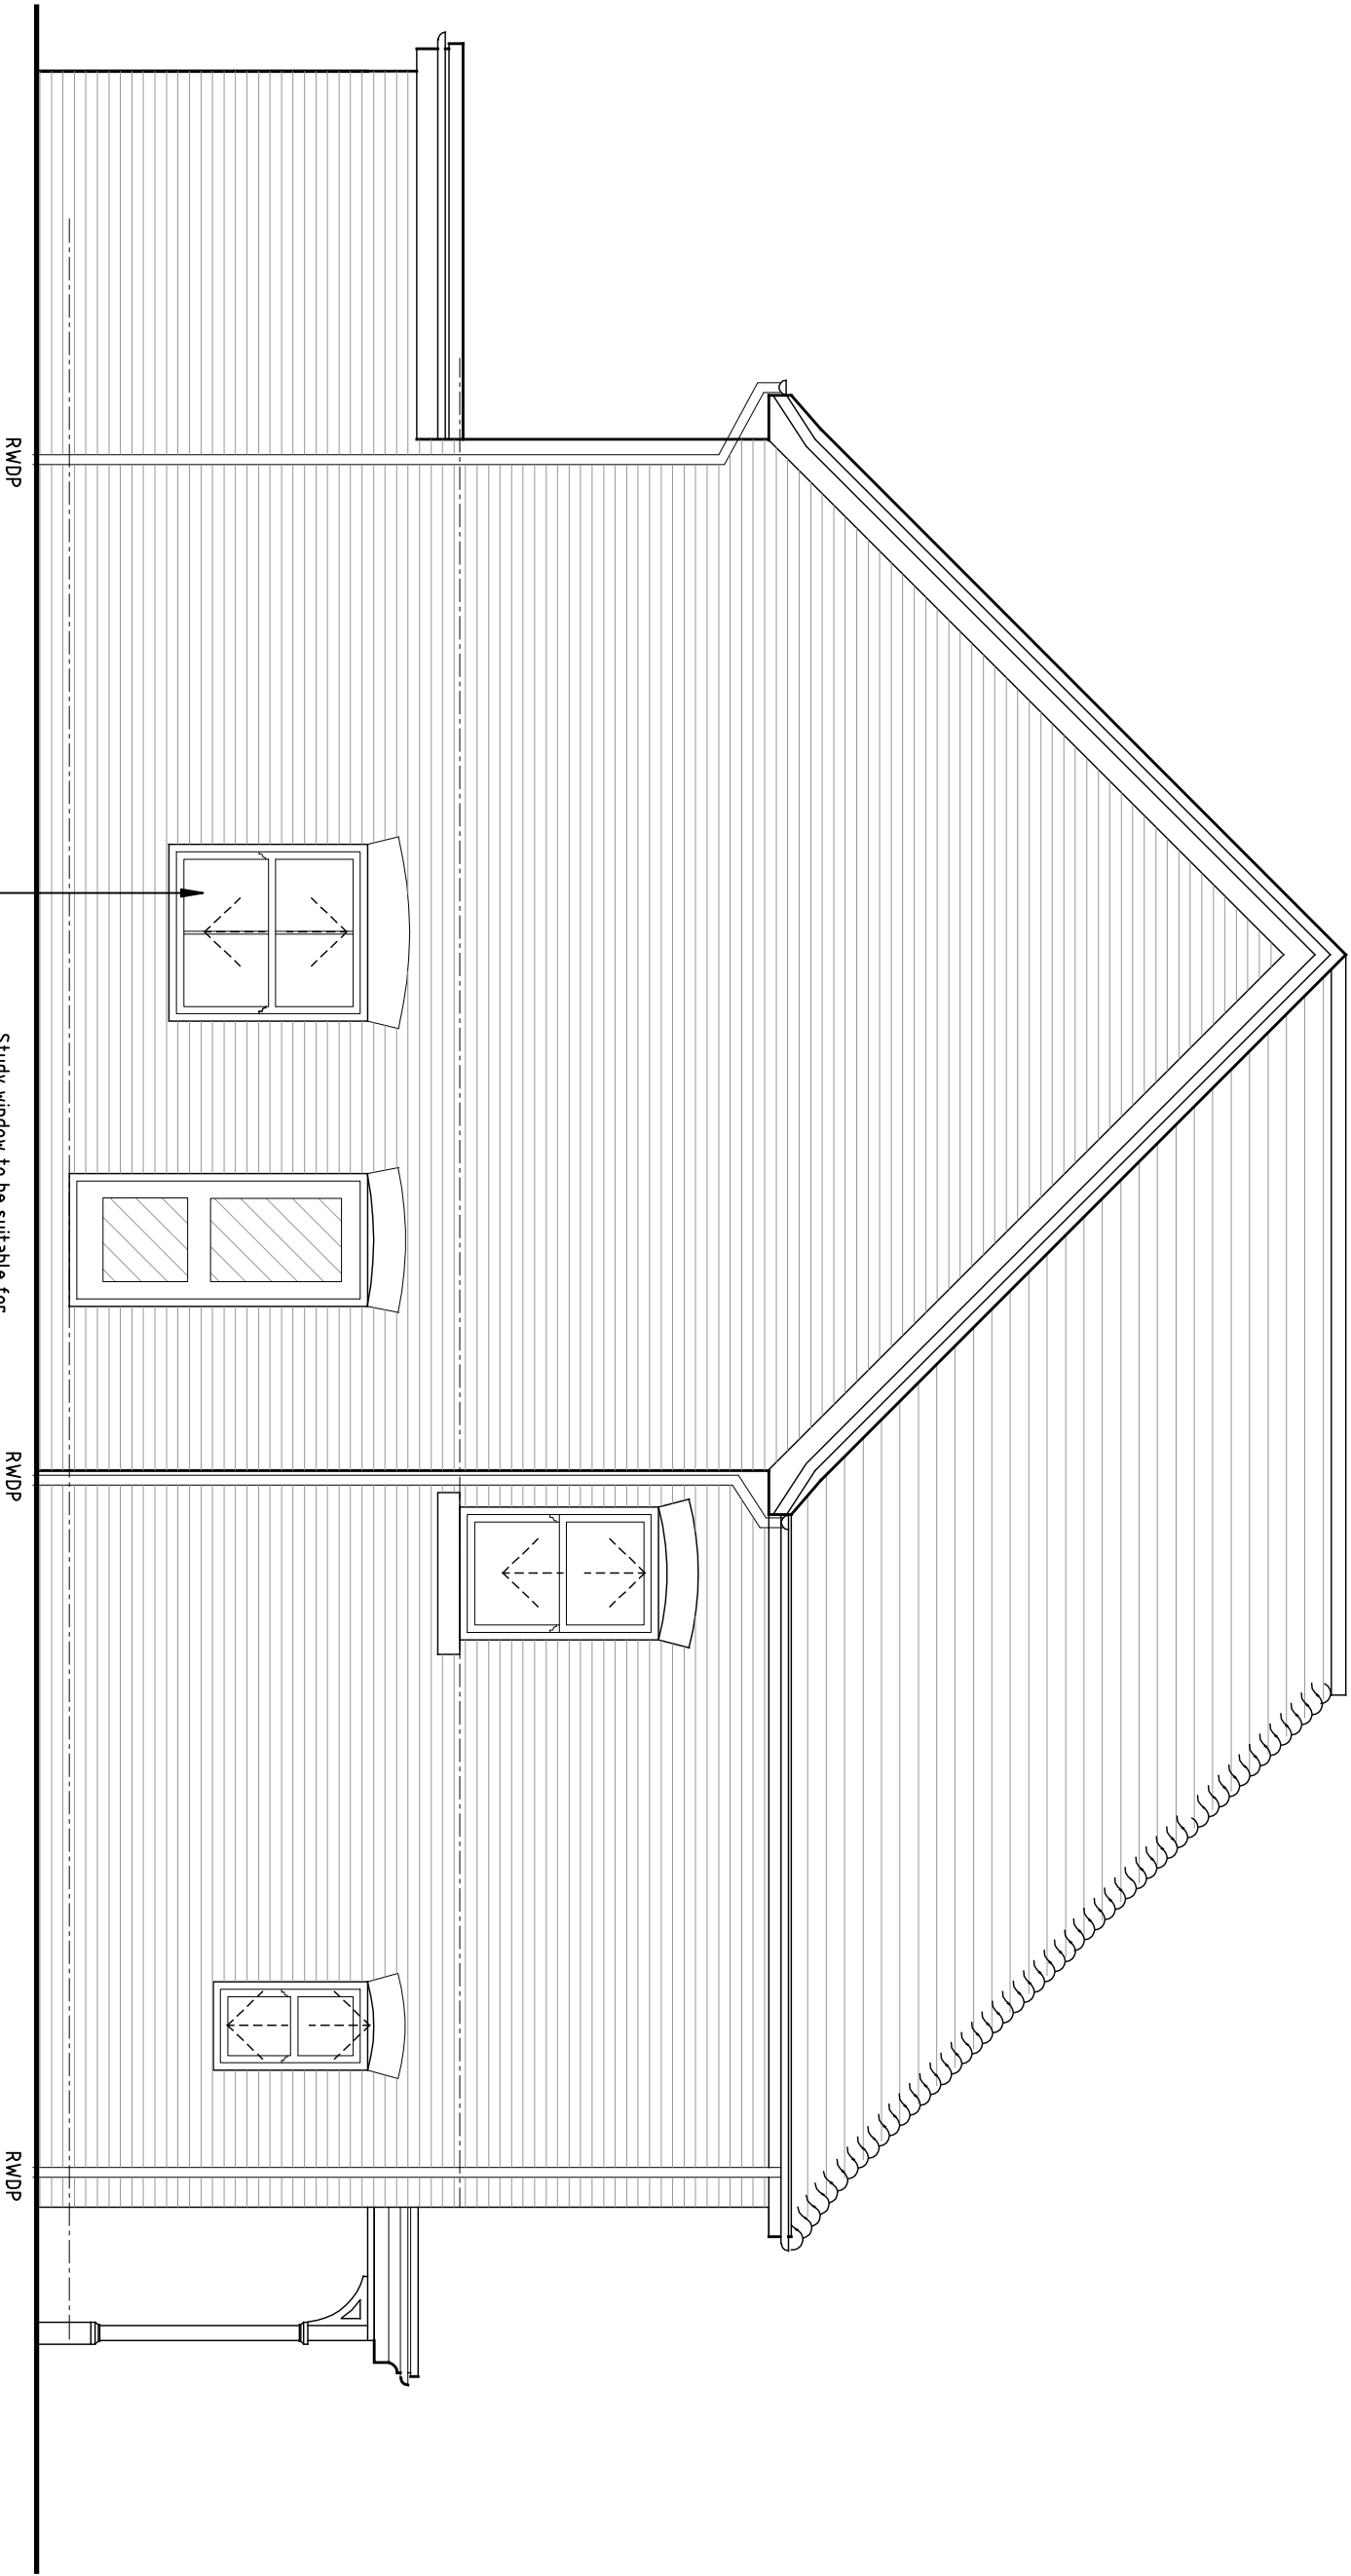

East Elevation

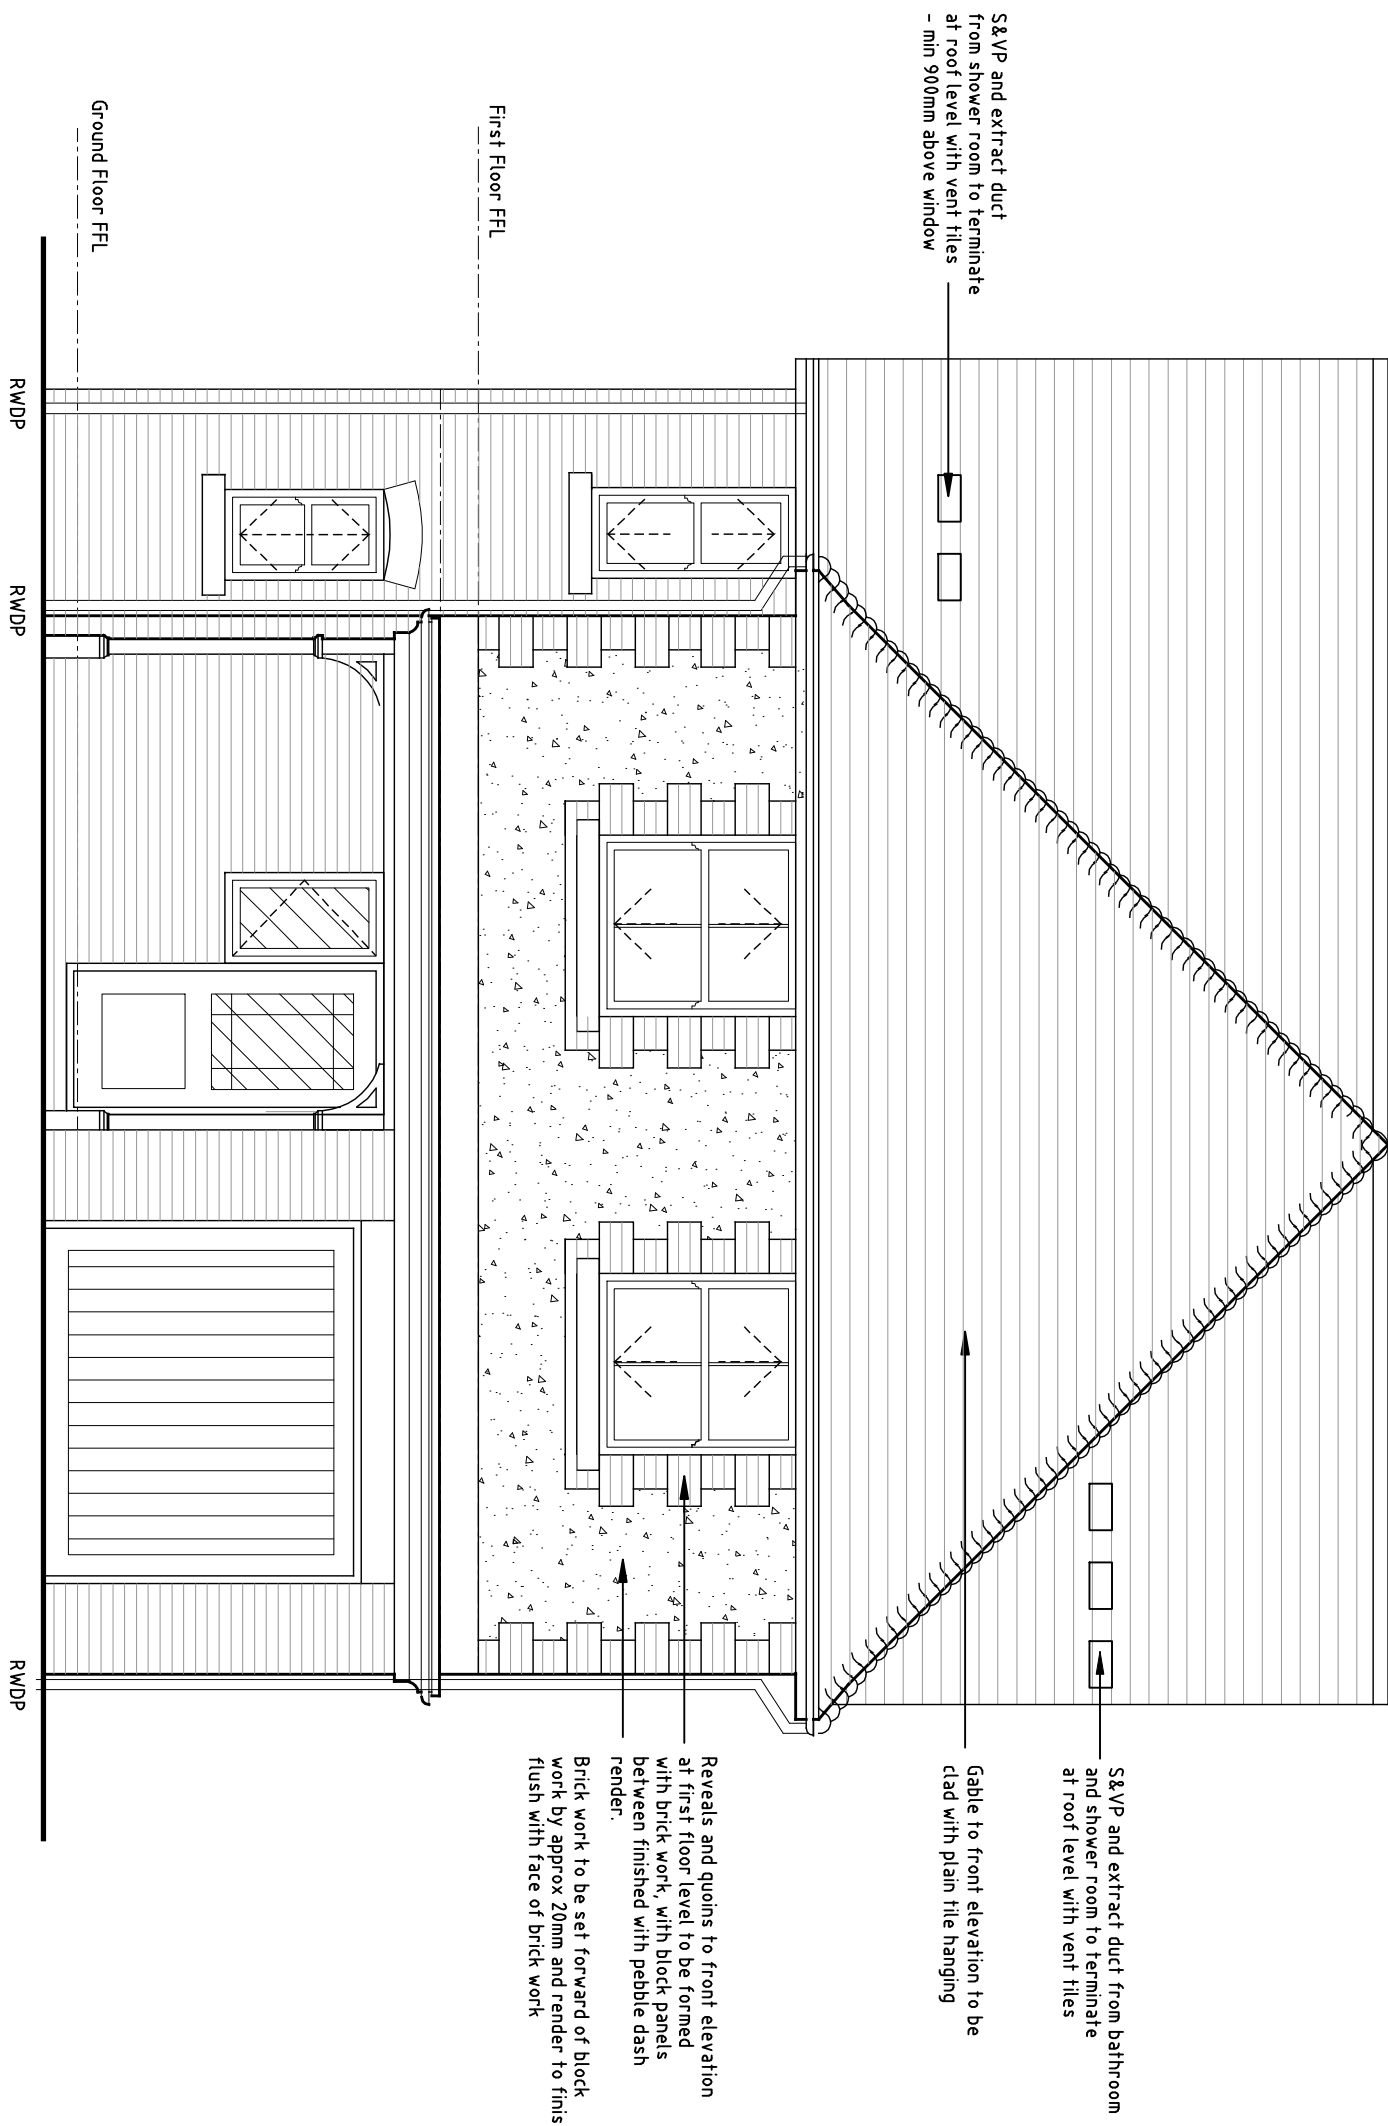

North Elevation (front)

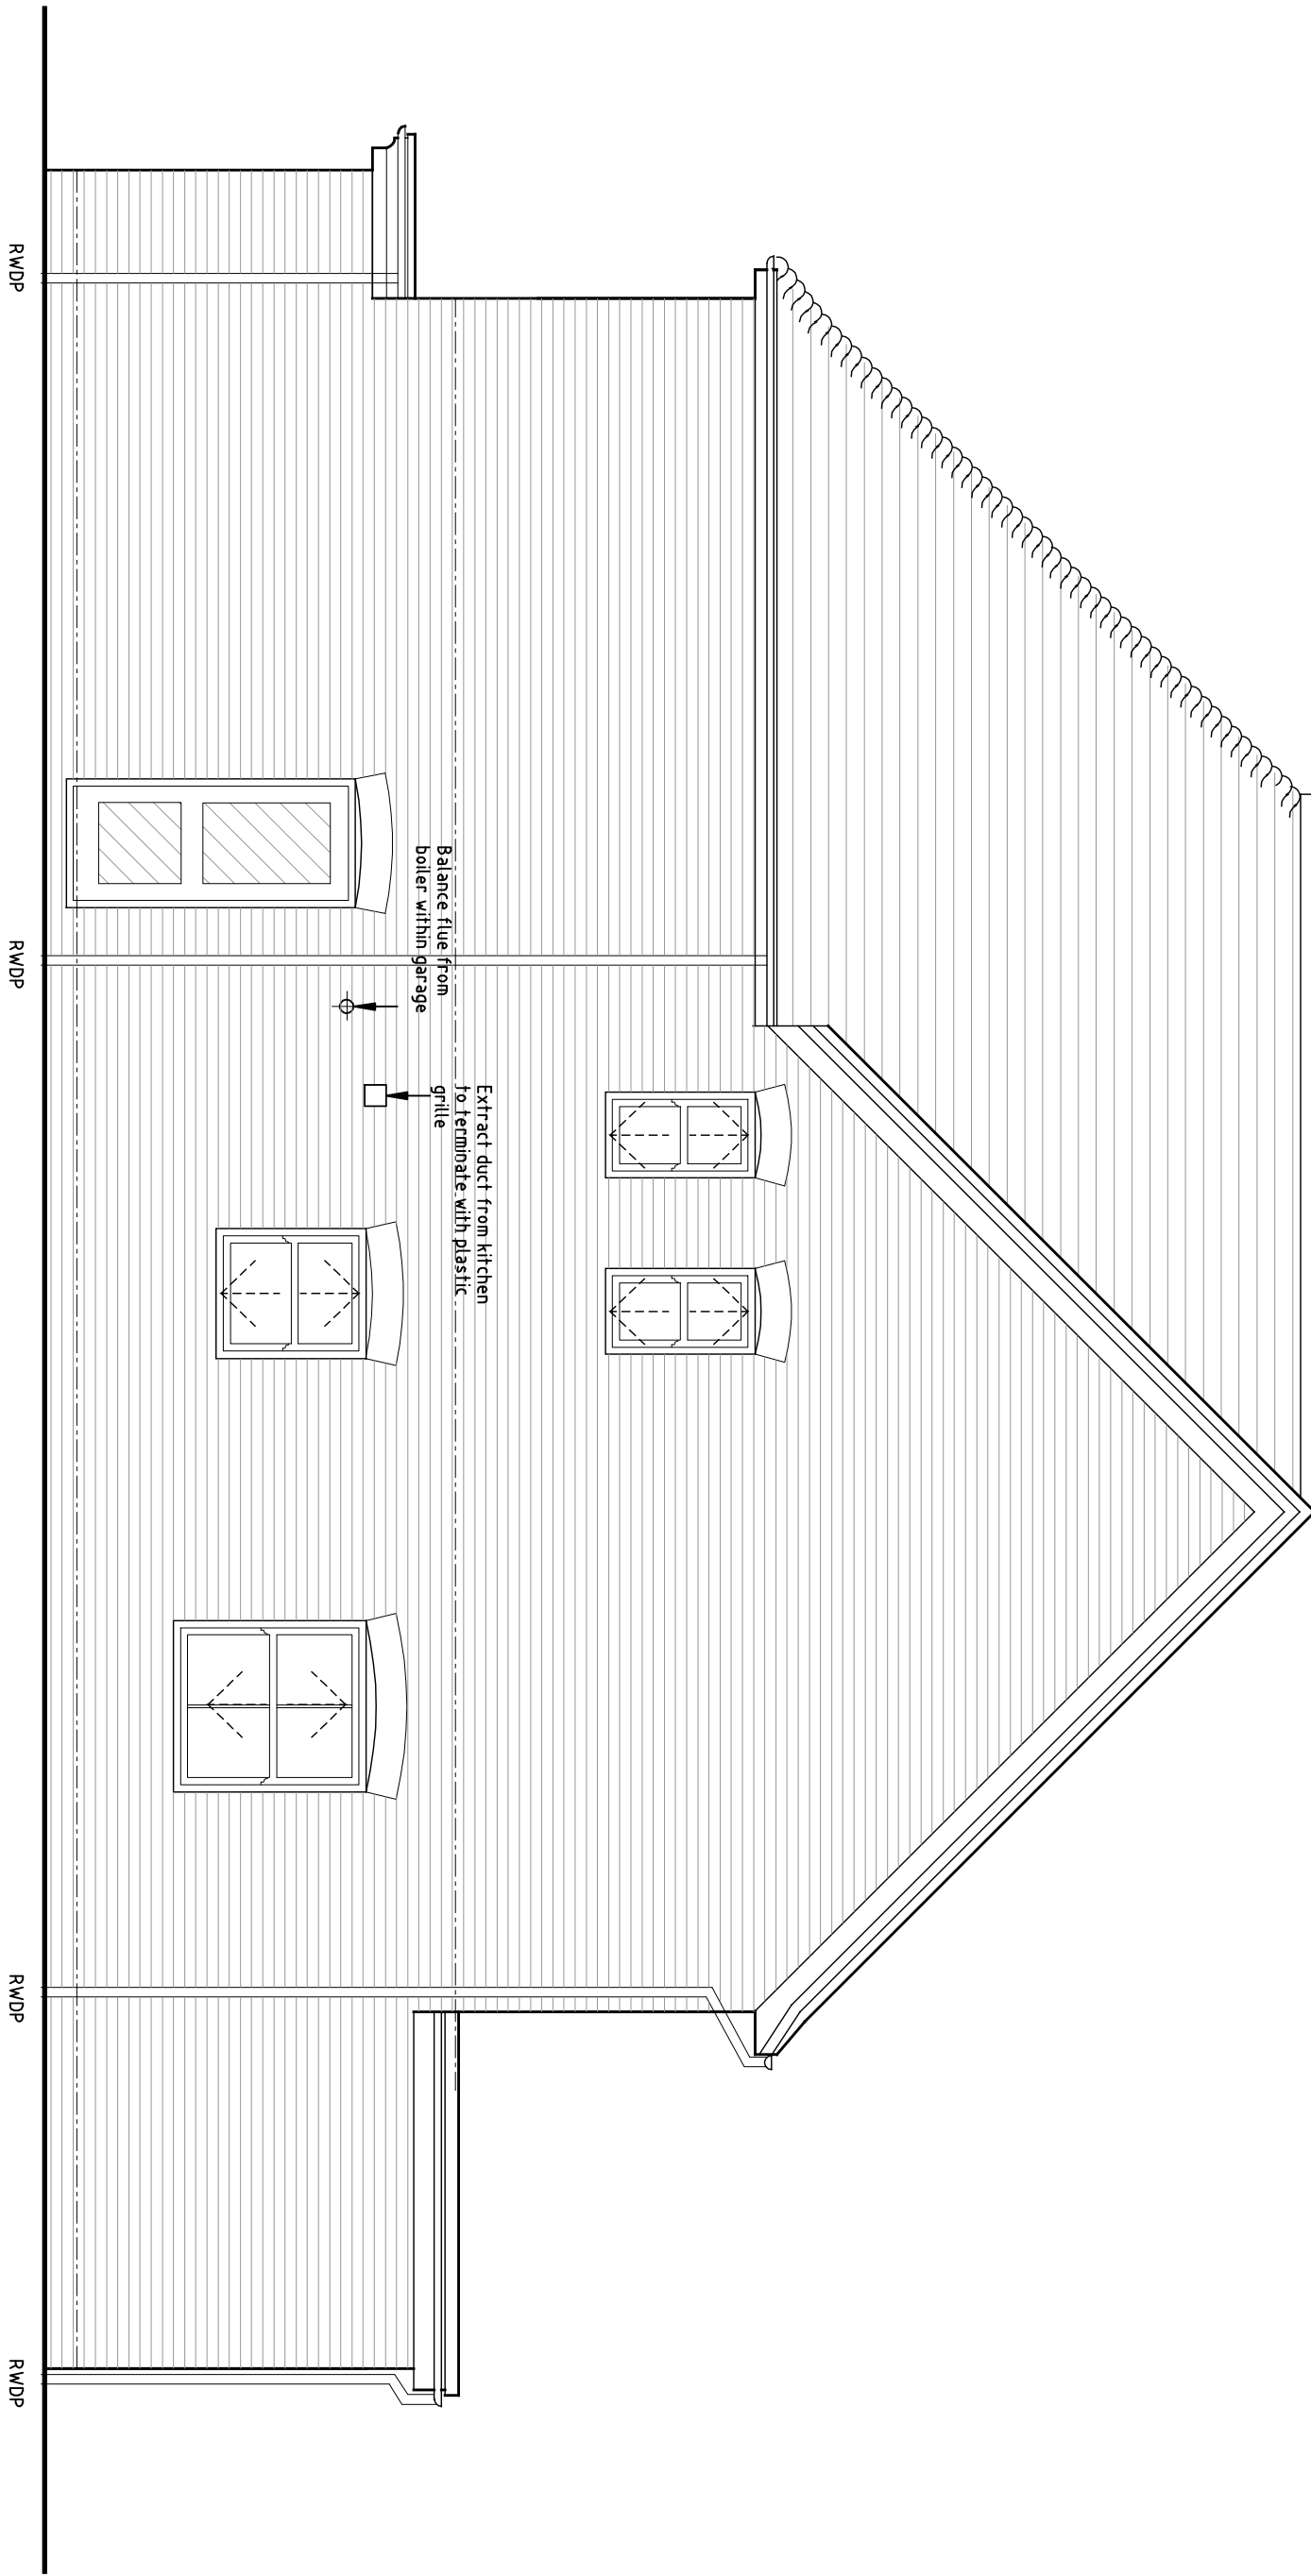

West Elevation

PROJECT		Residential Development at Sylvan Way, Bognor Regis	
SUBJECT		Plot 4 Elevations Plot 1 as plot 4 but handed	
SCALE	DATE	DRAWING No	Rev
1:50	Mar 2013	2012 / 15 / 15	B
DRAWN	CHECKED		

Rev B Gable to north elevation amended to hipped roof & re-labelled as plot 4
Rev A Lamin to roof to new amended to flat roof and roof windows amended

Oct 2014
July 2014

Garry Mount MCIAT
Chartered Architectural Technologist

4A Elm Grove South
Barnham
West Sussex
PO22 0EL

Tel: 01243 850614
email: garmount@gmail.com