



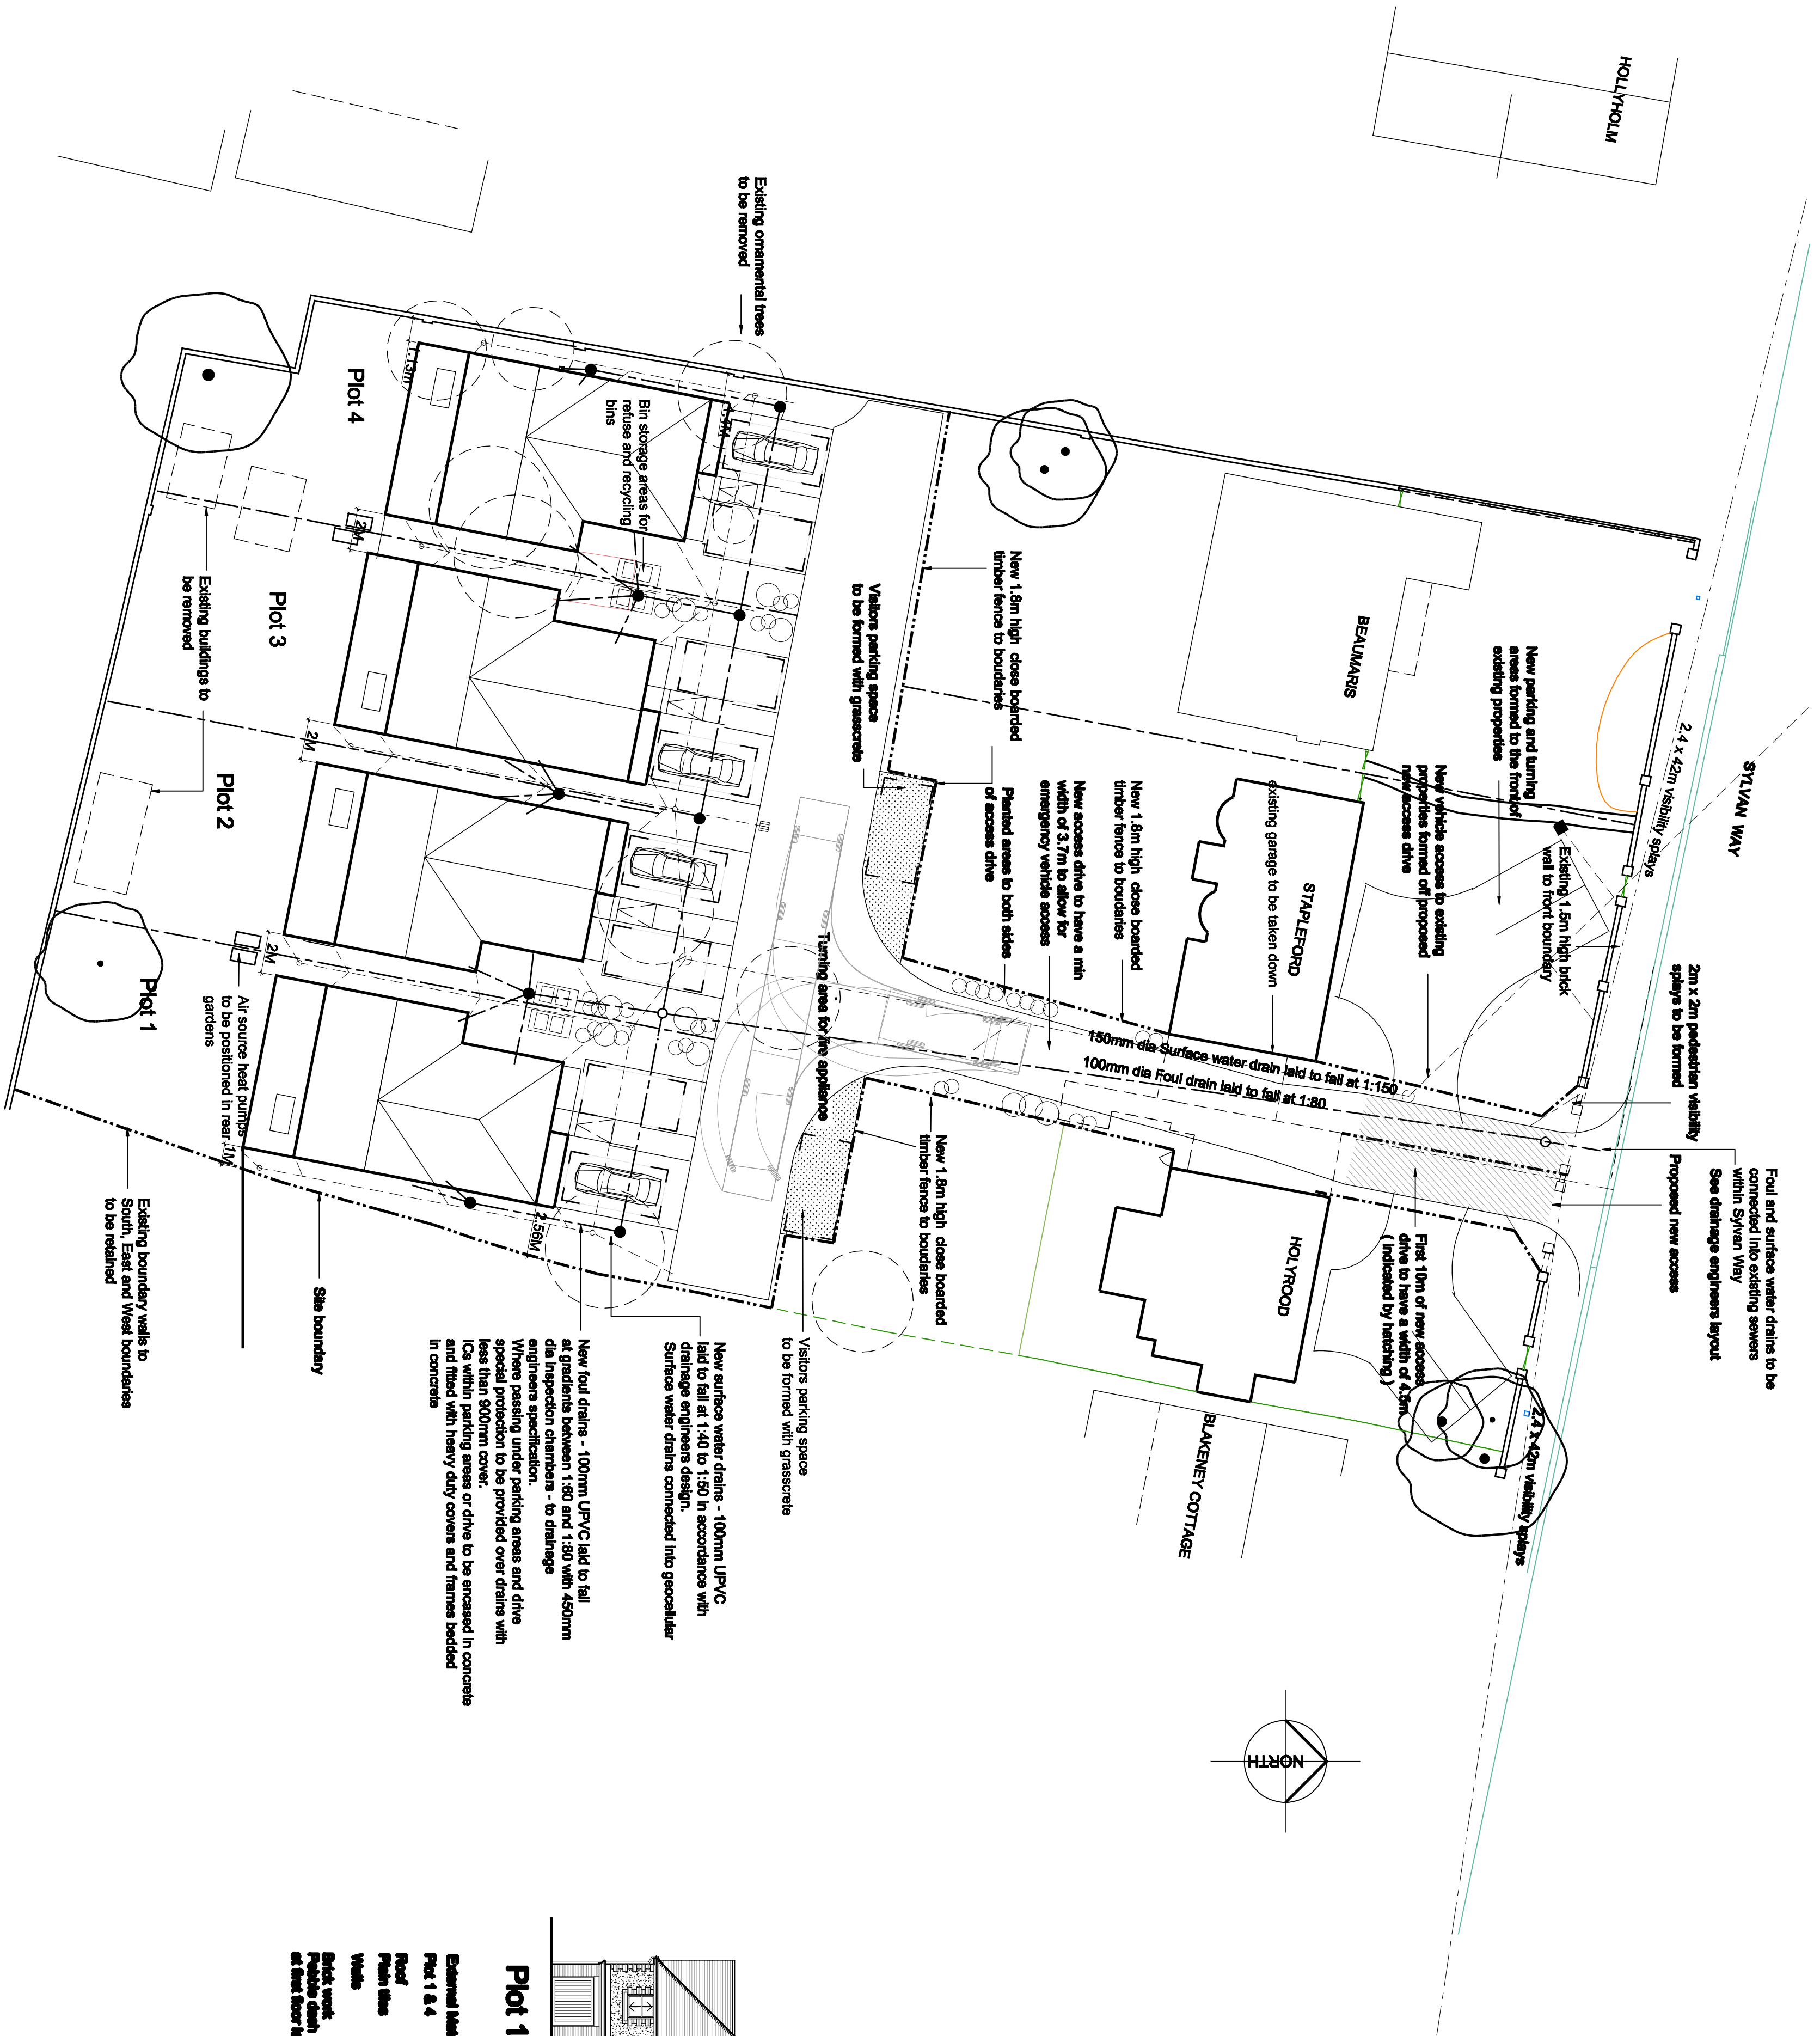

Site Plan scale 1:200

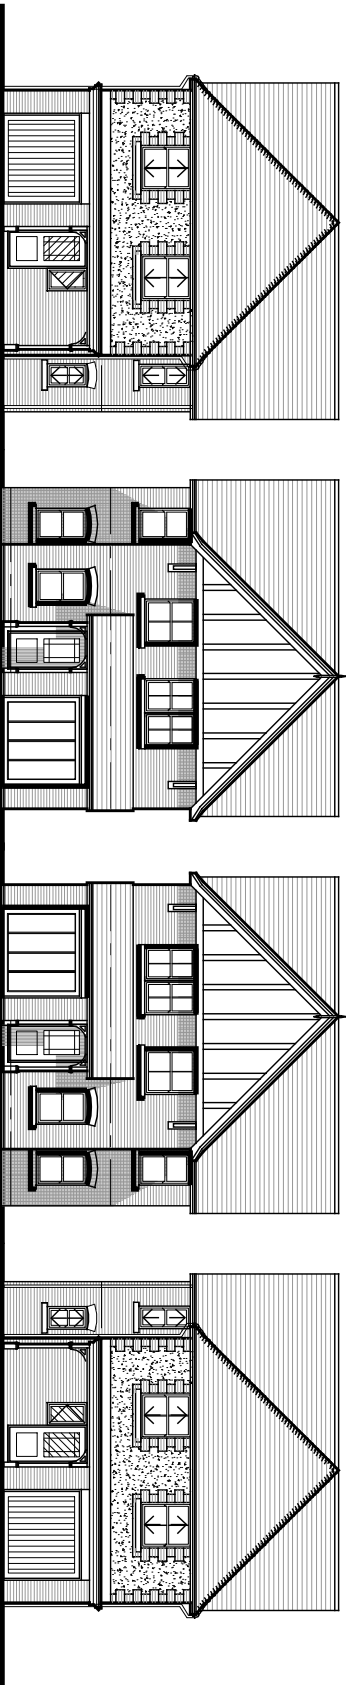

- External Materials**

Plot 1 & 4

Roof
Paint tiles
Walls

Plot 2 & 3

Roof
Paint tiles
Walls

Back work
Paintwork render between feature timbers
to north facing gable
- Back work**
Paintwork render to front elevation
at first floor level.

Rev C - Access and drive amended, visitors parking amended and
hips added to roofs of units 1 & 3, front elevations added
Rev B - Drainage layout amended in accordance with engineers drwg.
Rev A - Layout of drive amended / house design amended
July 2014

REVISION

PROJECT
Residential Development at
Sylvan Way, Bognor Regis

SUBJECT
Site Layout Plan and Location Plan

1:200 / 1:1250
DATE
Mar 2013
DRAWN
CHECKED

2012 / 15 / 22
Rev
C