




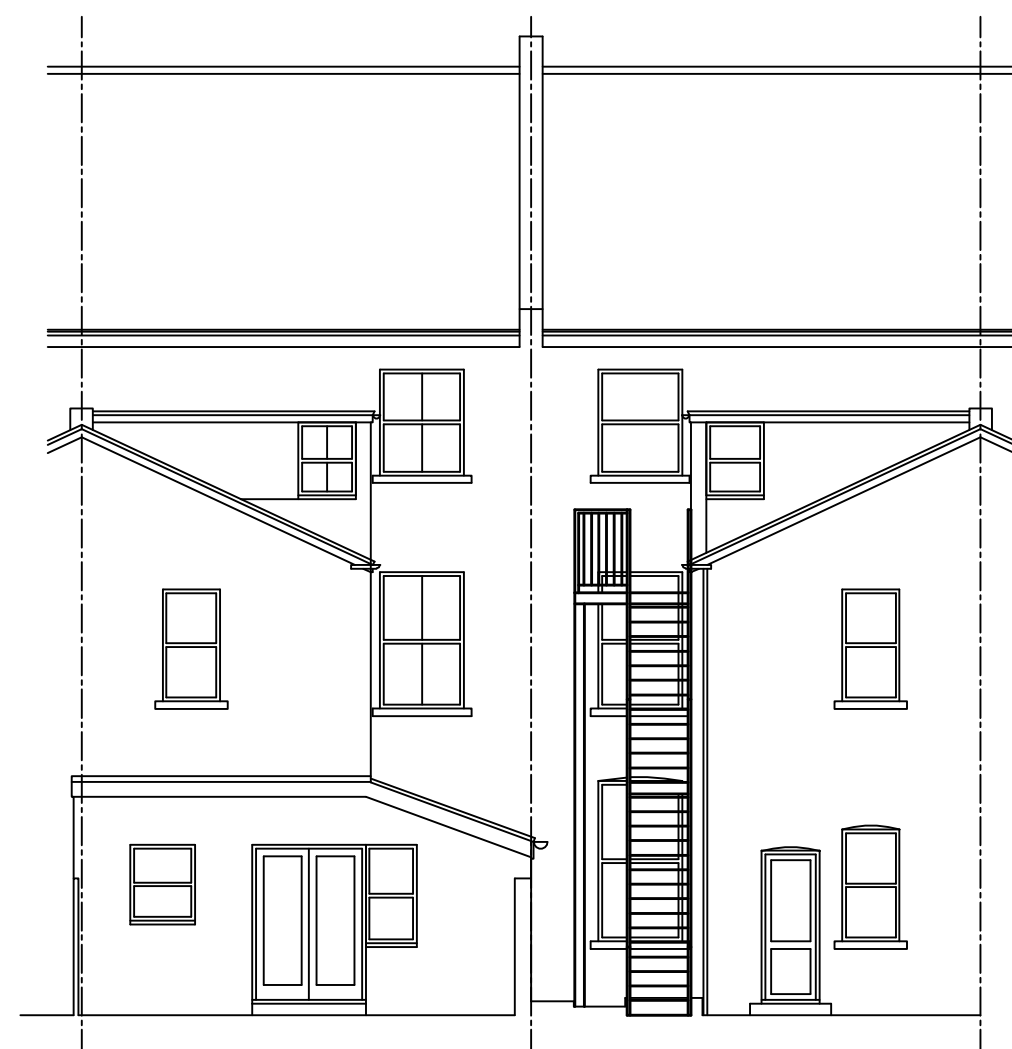

No.19 No.17
Existing Rear Elevation
Scale 1:100
0m 5m 10m 15m 20m
Scale Bar - 1:100

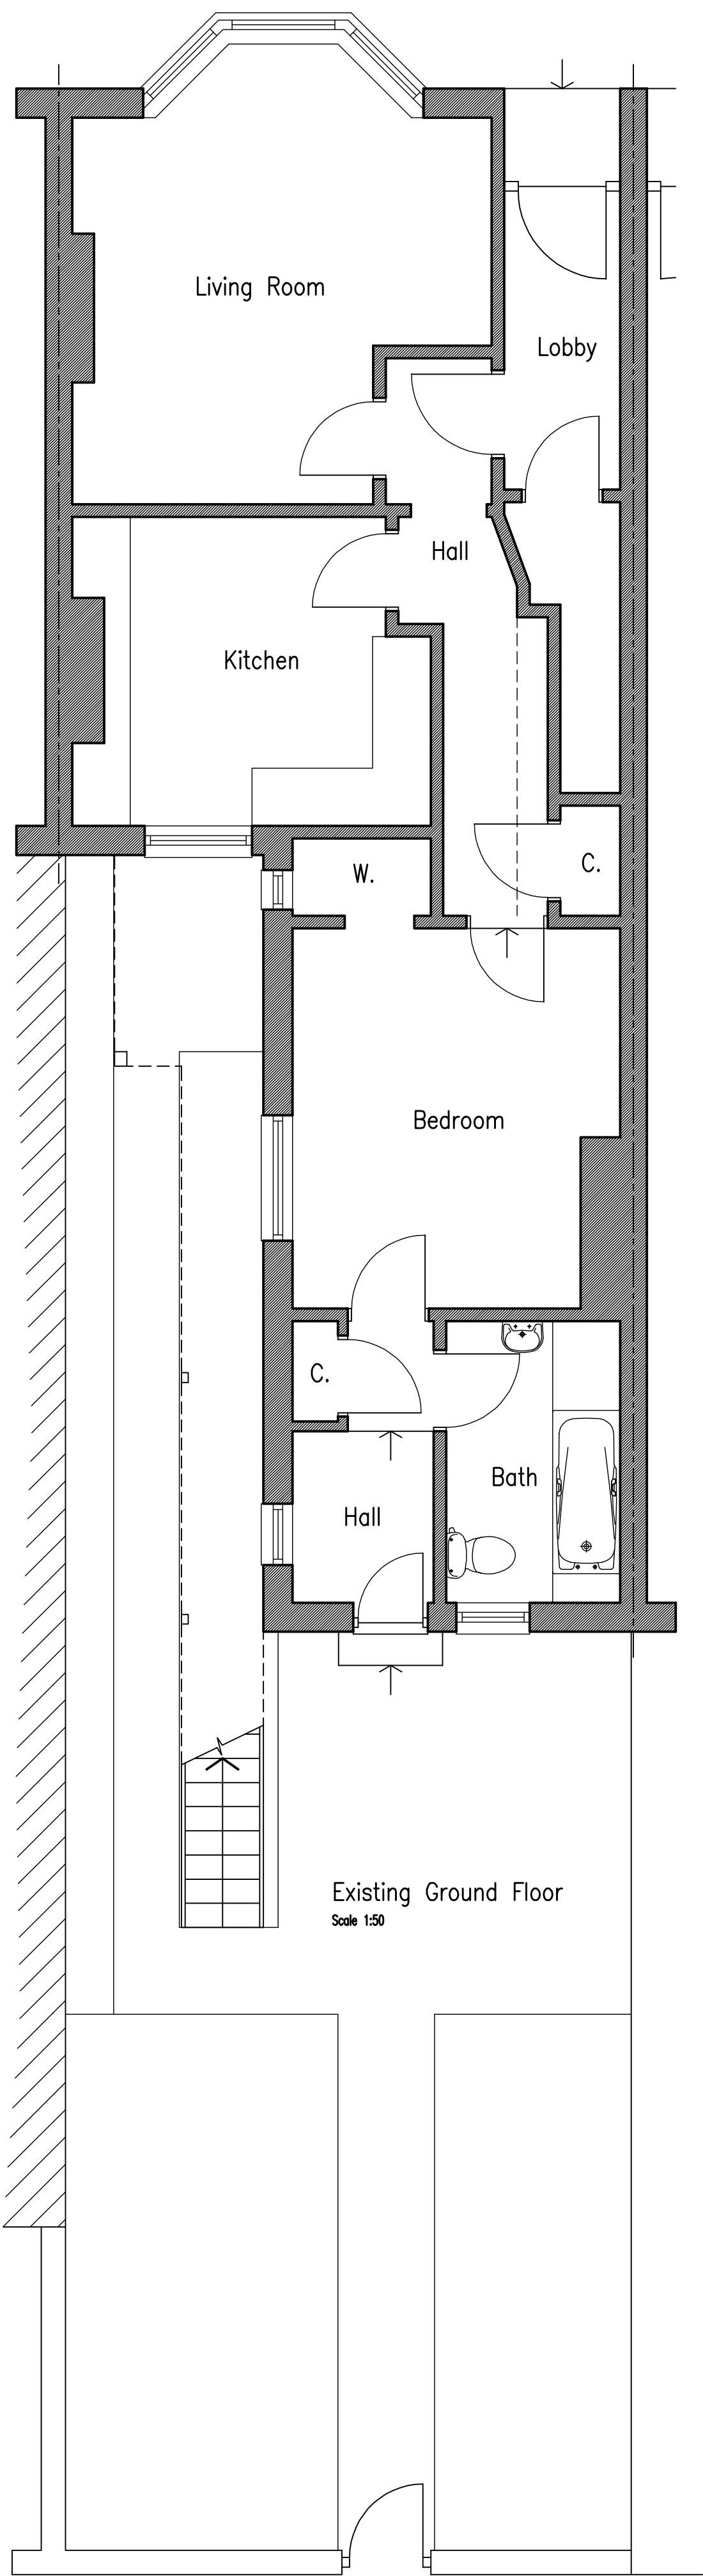


No.17
Existing Side Elevation
Scale 1:100

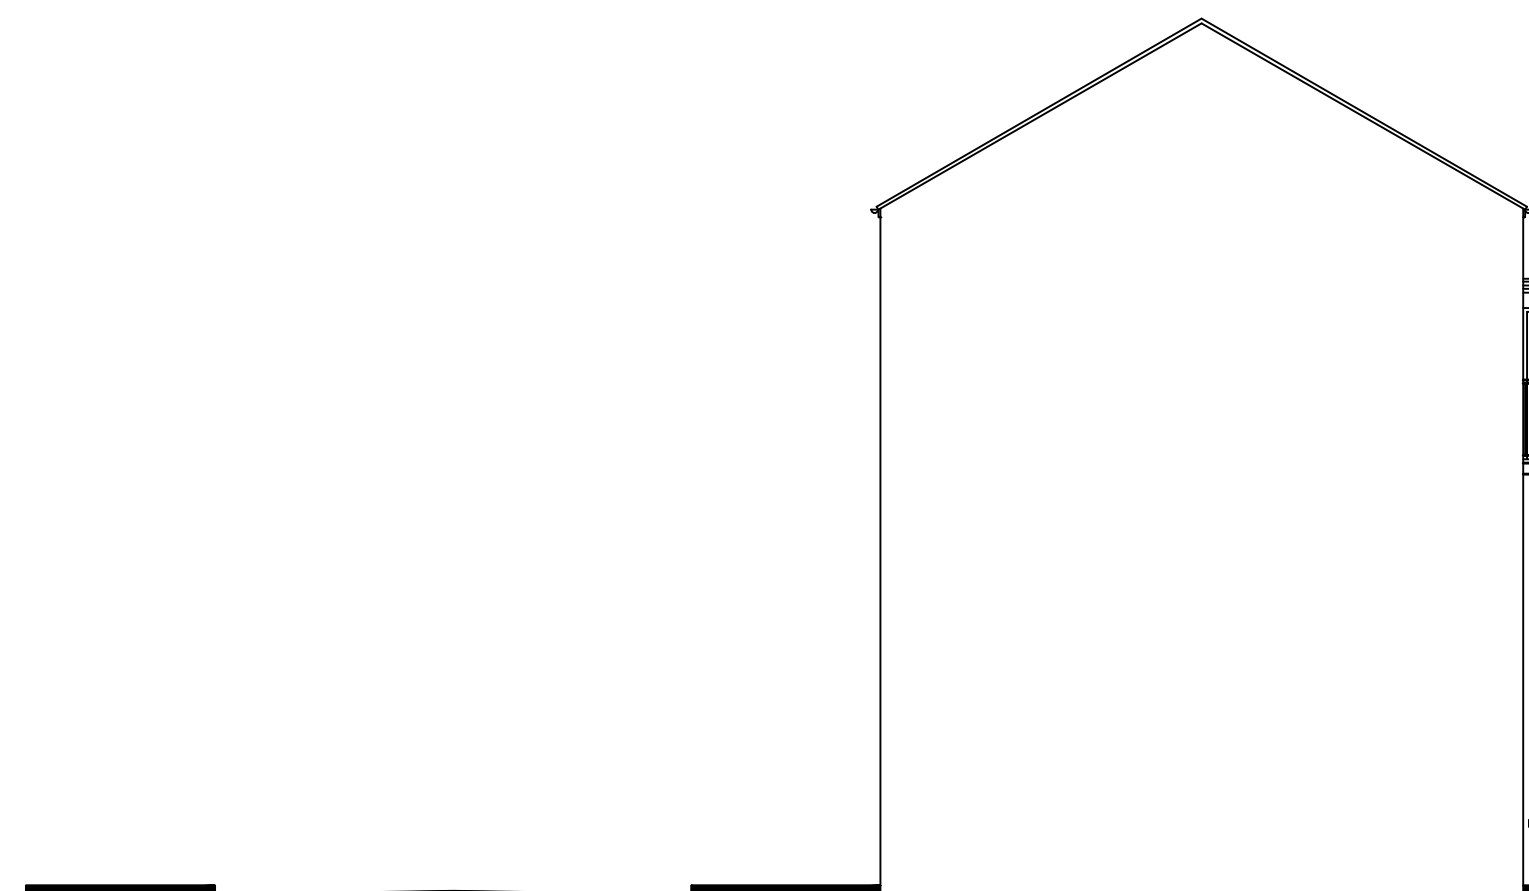


Lennox Street
No.17
Existing Site Cross Section
Scale 1:100



Rear Garden

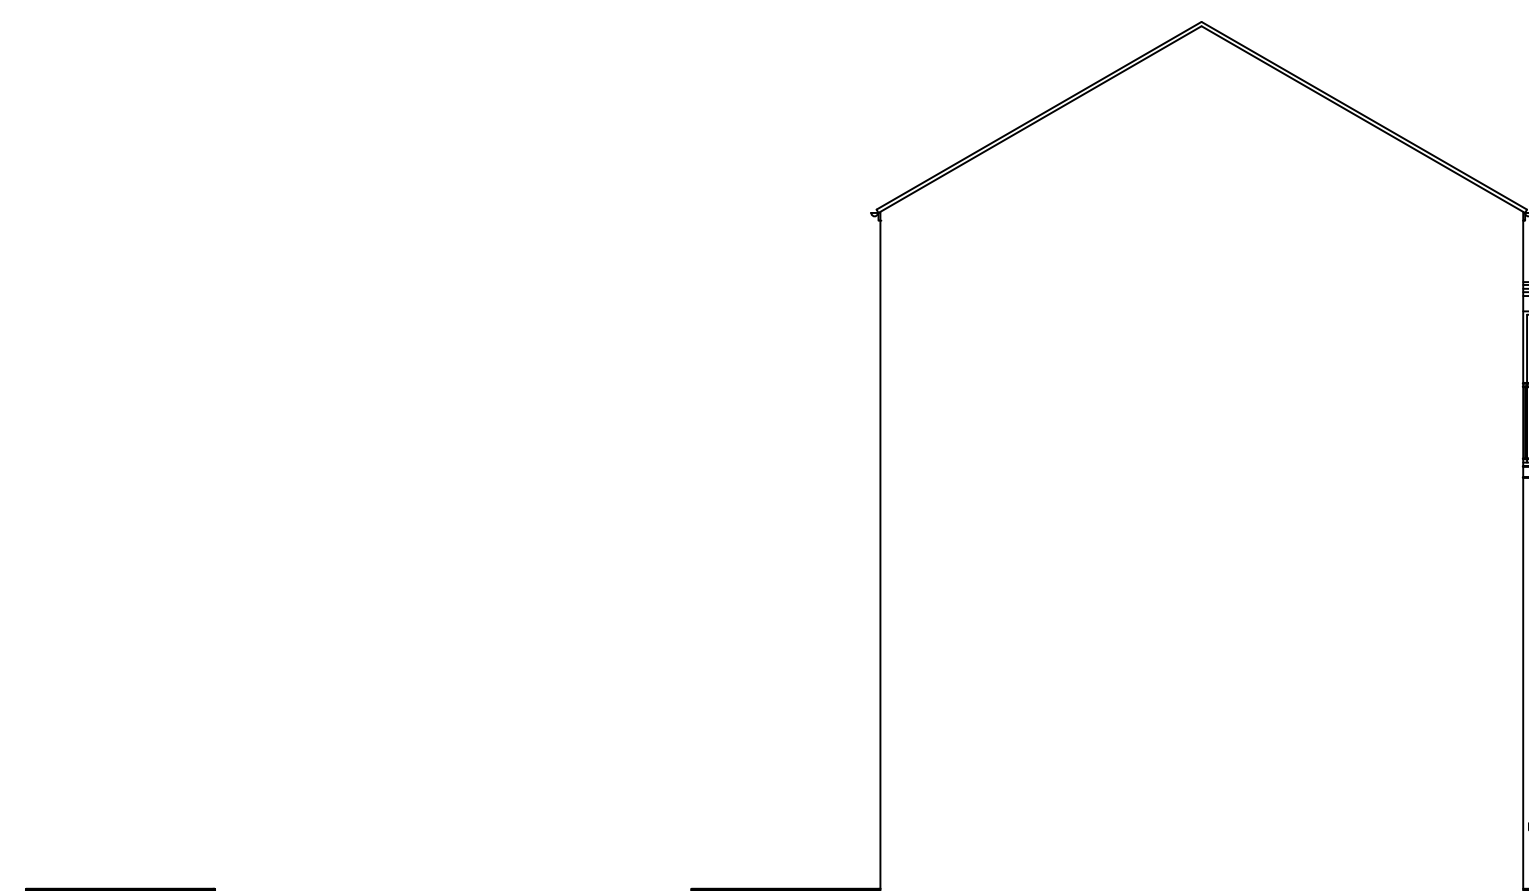

Lennox Street
No.17
Proposed Site Cross Section
Scale 1:100

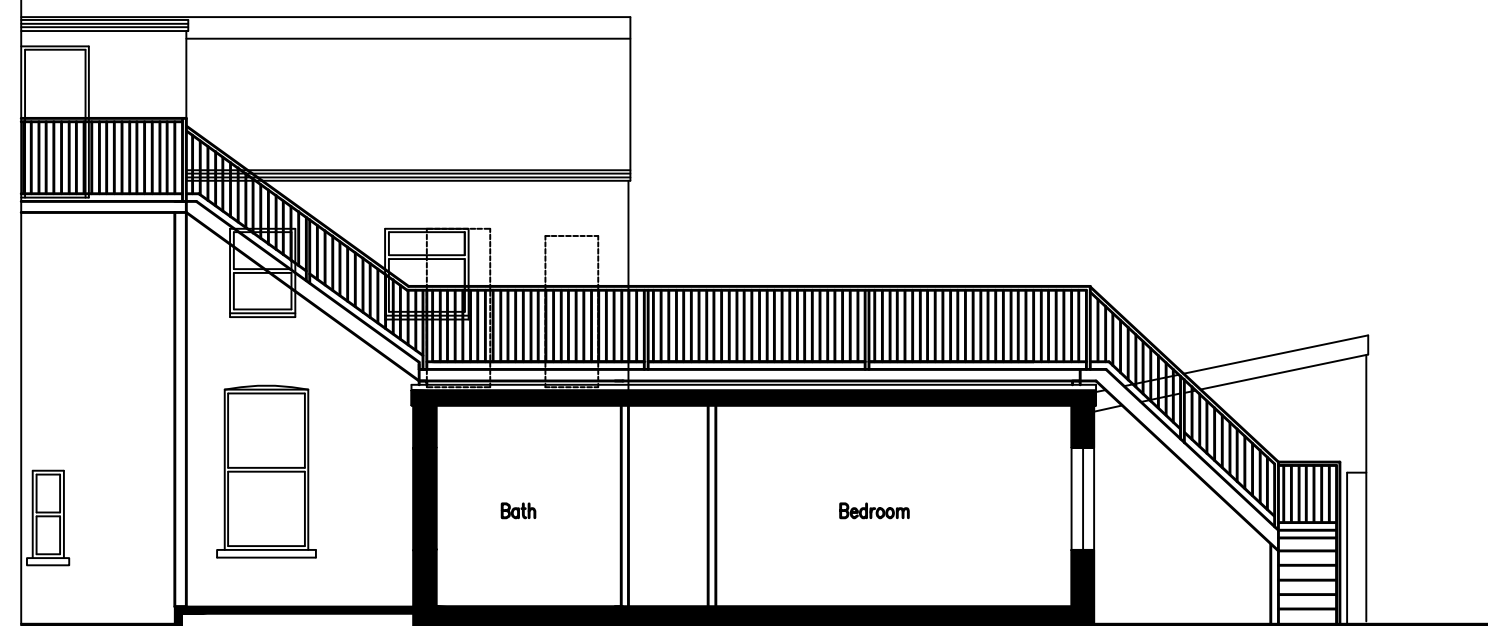

Courtyard Rear Extension Rear Garden

0m 5m 10m
Scale Bar - 1:50

No dimensions to be scaled from drawing except for planning purposes.
The contractor should check all dimensions on site.
It is the contractors responsibility to ensure compliance with Building Regulations.
C.D.M. Regs. 2015. The Client is advised of his responsibilities to appoint a Planning Supervisor under these Regs.
All works to comply with the C.D.M. Regs. 2015.
The Party Wall Act. 1996 The property owner is advised of the requirements of the Act, & the requirement to serve a Party Wall Notice on any adjoining owners as required under the act.

REVISIONS:

ADCS
Architectural Design
Computer Services
30 Foxley Lane
Worthing
West Sussex
BN13 3AD
Tel: 01903 280701
E-mail:
adcs@sky.com

Client			
MR SIMON ROYALL			
Project			
PROPOSED REAR EXTENSION 17 LENNOX STREET BOGNOR REGIS WEST SUSSEX PO21 1NA			
Drawing			
EXISTING FLOOR PLANS & ELEVATIONS			
Scale Date Drawn			
1:50 11.11.15 TP			
Drawing No. Revision			